

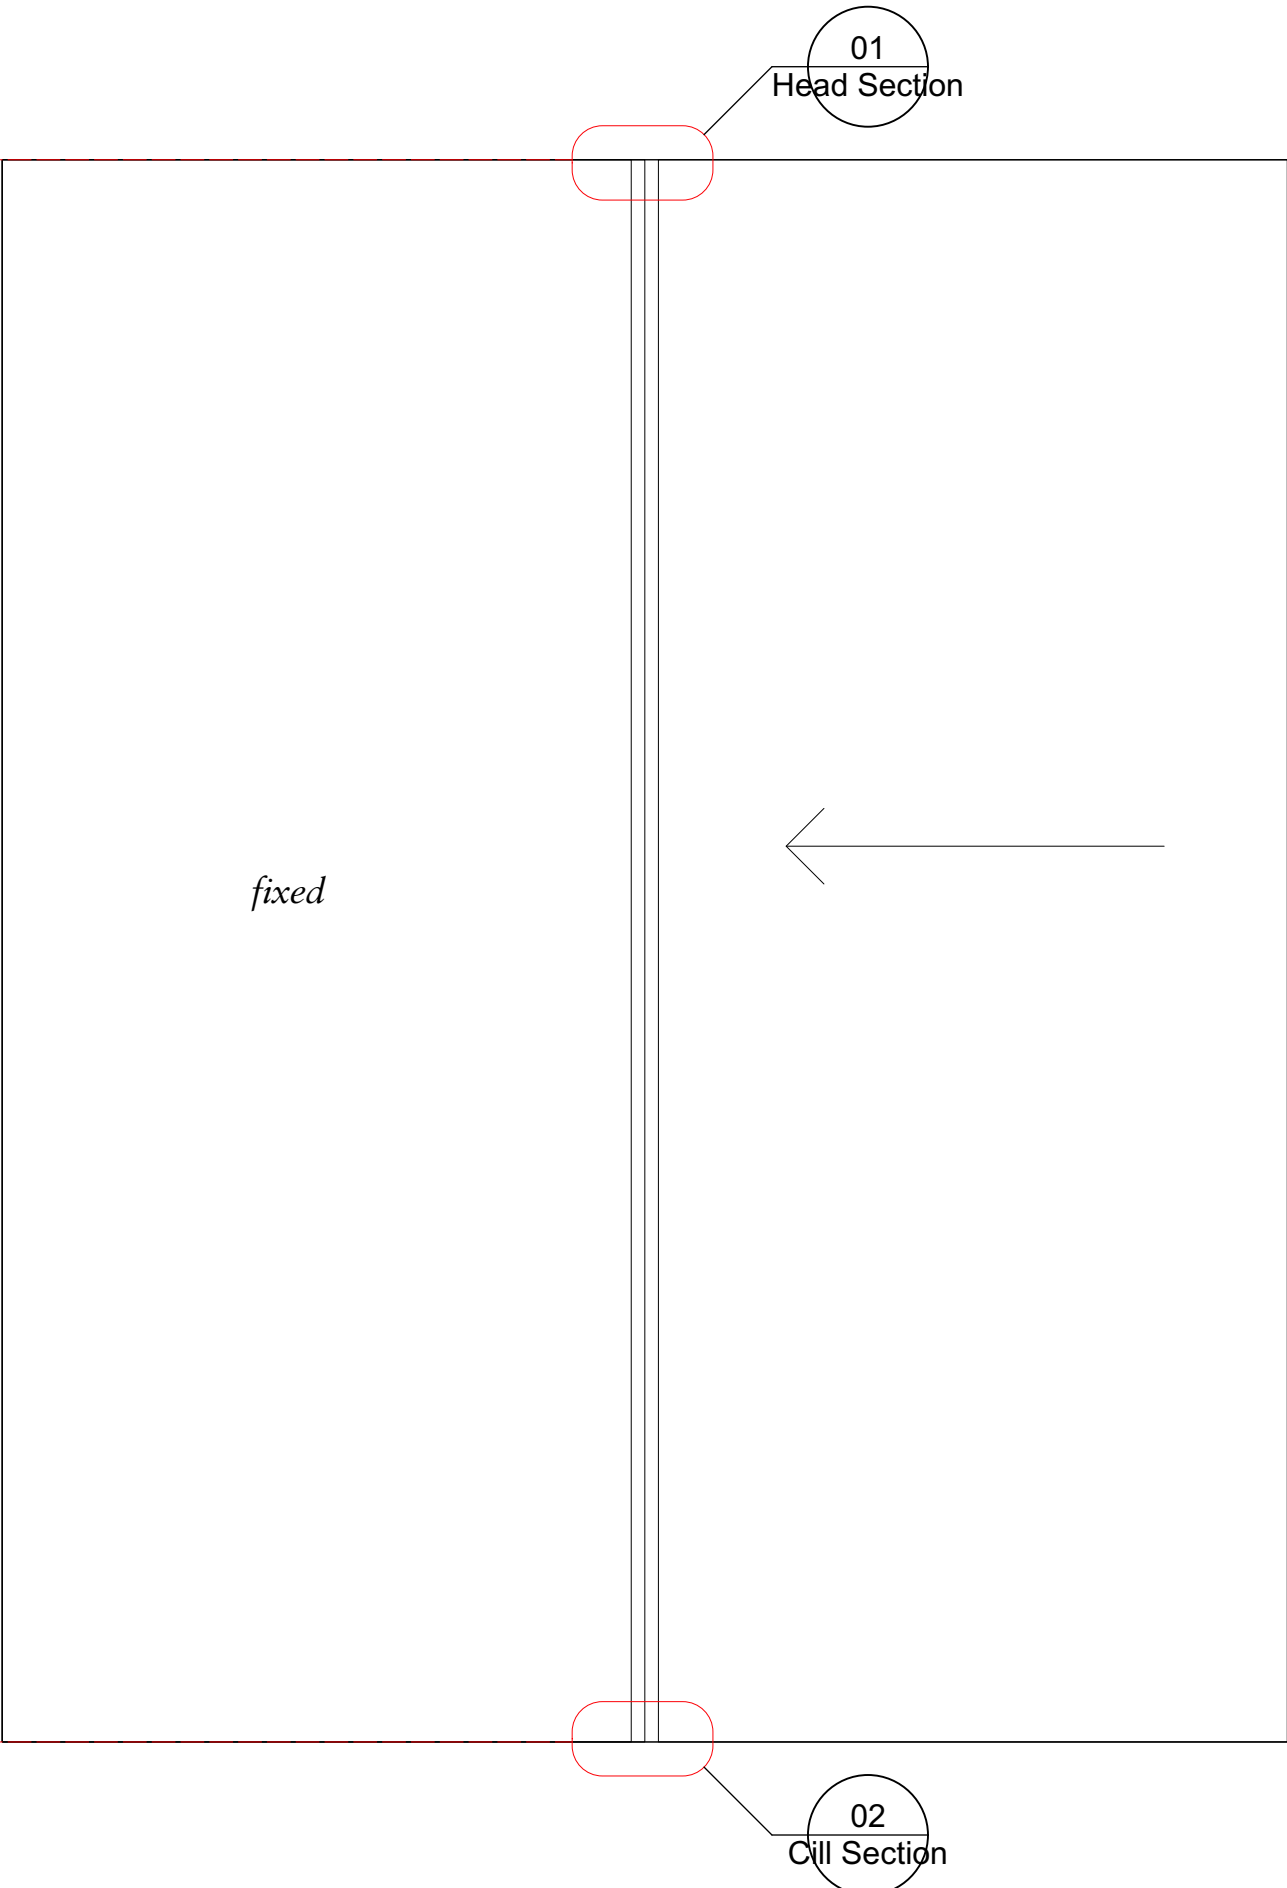
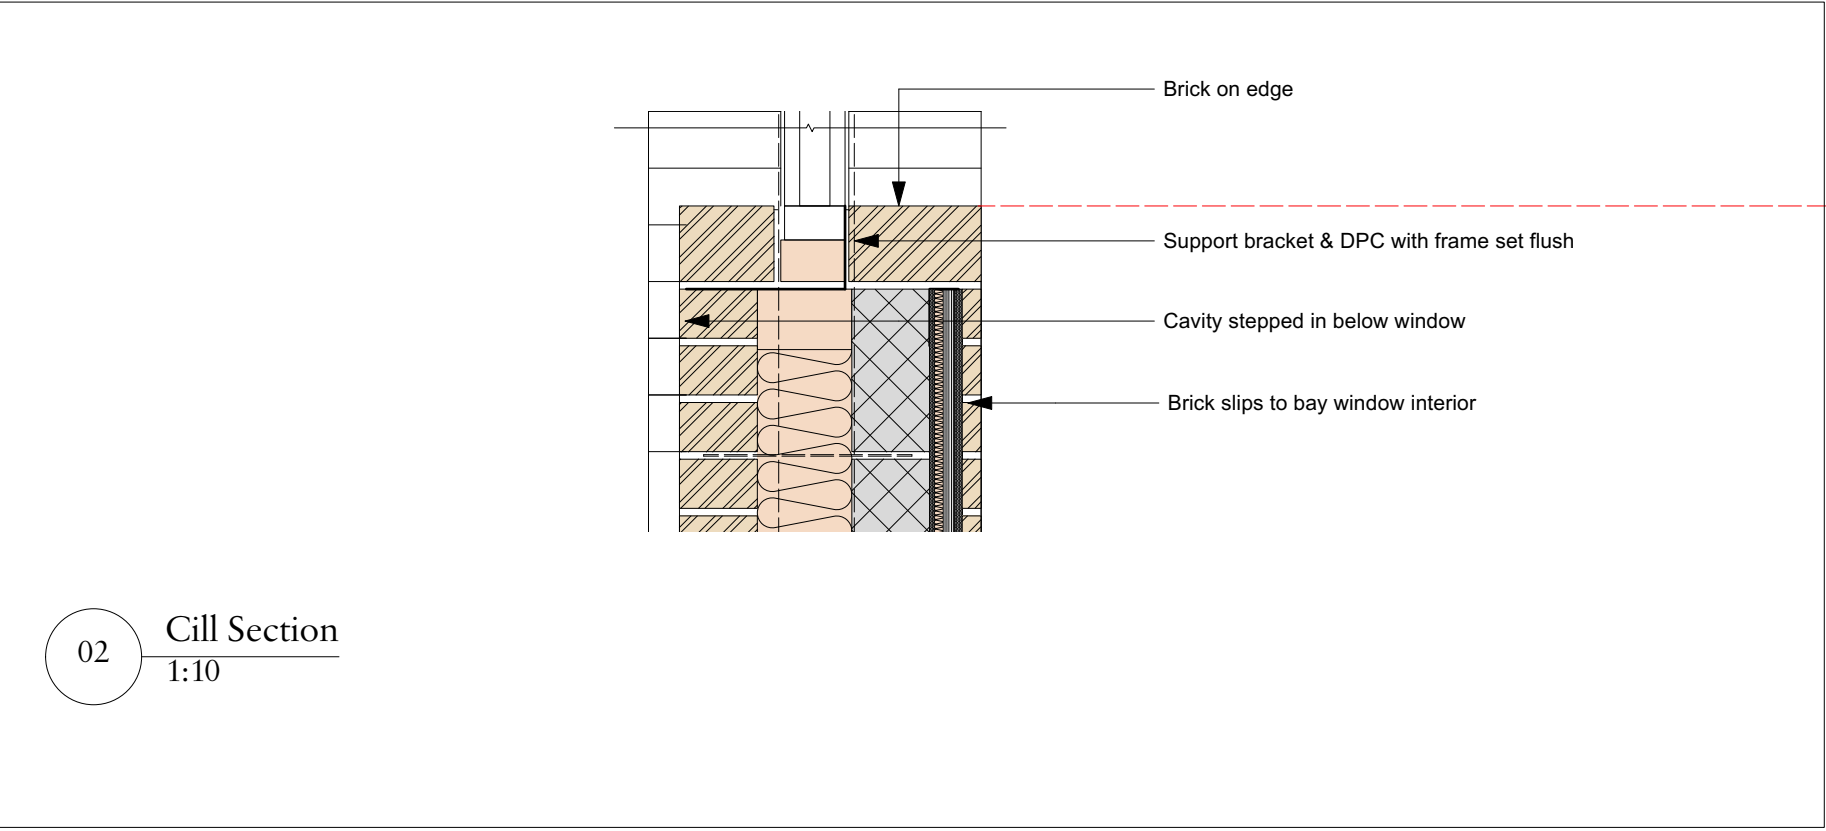


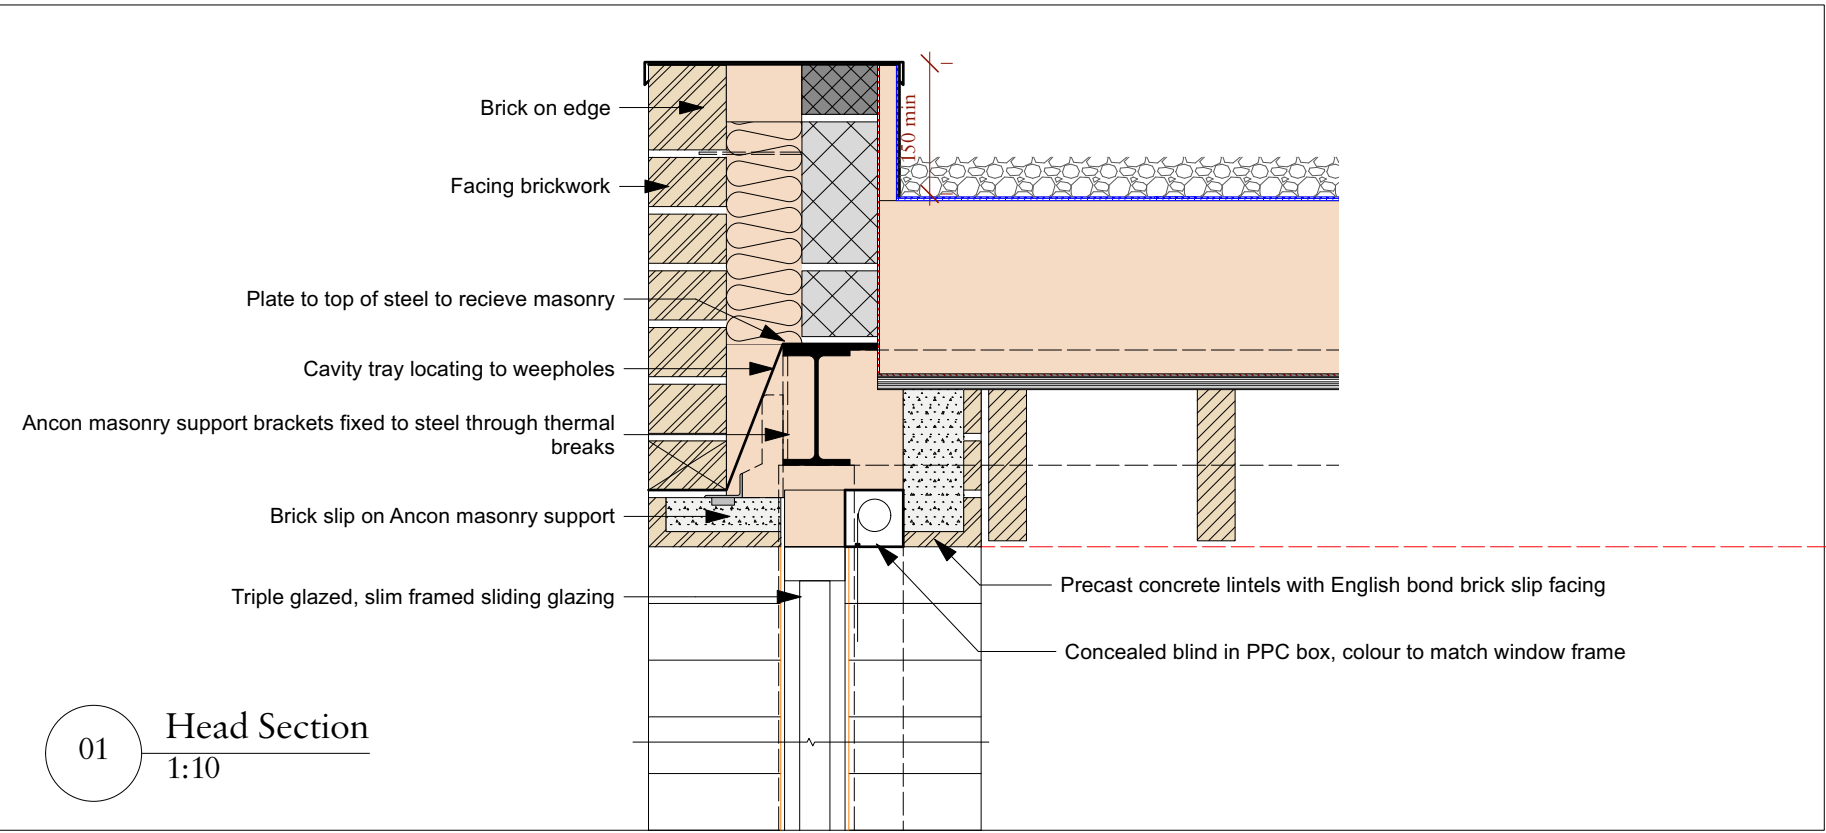

Slimline aluminium glazing, powder coated

Timber framed, decorated

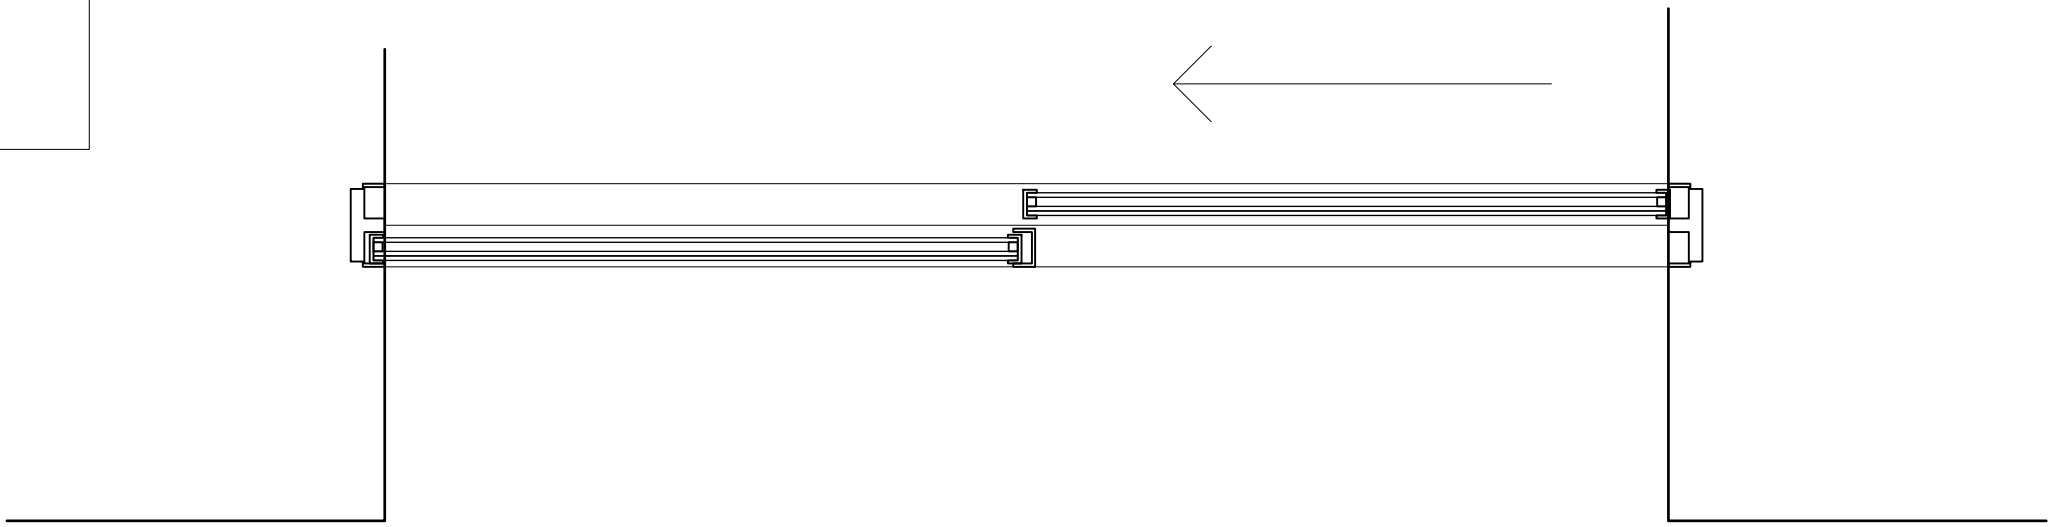

A	15/03/2024	Details added	VV
Rev	Date	Details	By

Charlton Brown

Architecture & Interiors

The Belvedere, 2 Back Lane, Hampstead, London, NW3 1HL

Telephone +44(0)20 7794 1234
Email office@charltonbrown.com
Website www.charltonbrown.com

Client		
Alistair & Paula Flutter		
Project		
11 View Road, N6 4DJ		
Drawing Title		
Window Type 005		
Date	Drawn	Checked
31/10/2023	LS	
Scale		
1:10@A1		
Issue Status		
Planning		
Project Number	Drawing Number	Revision
20055	PL-33-005	A