



EXISTING DRAWINGS

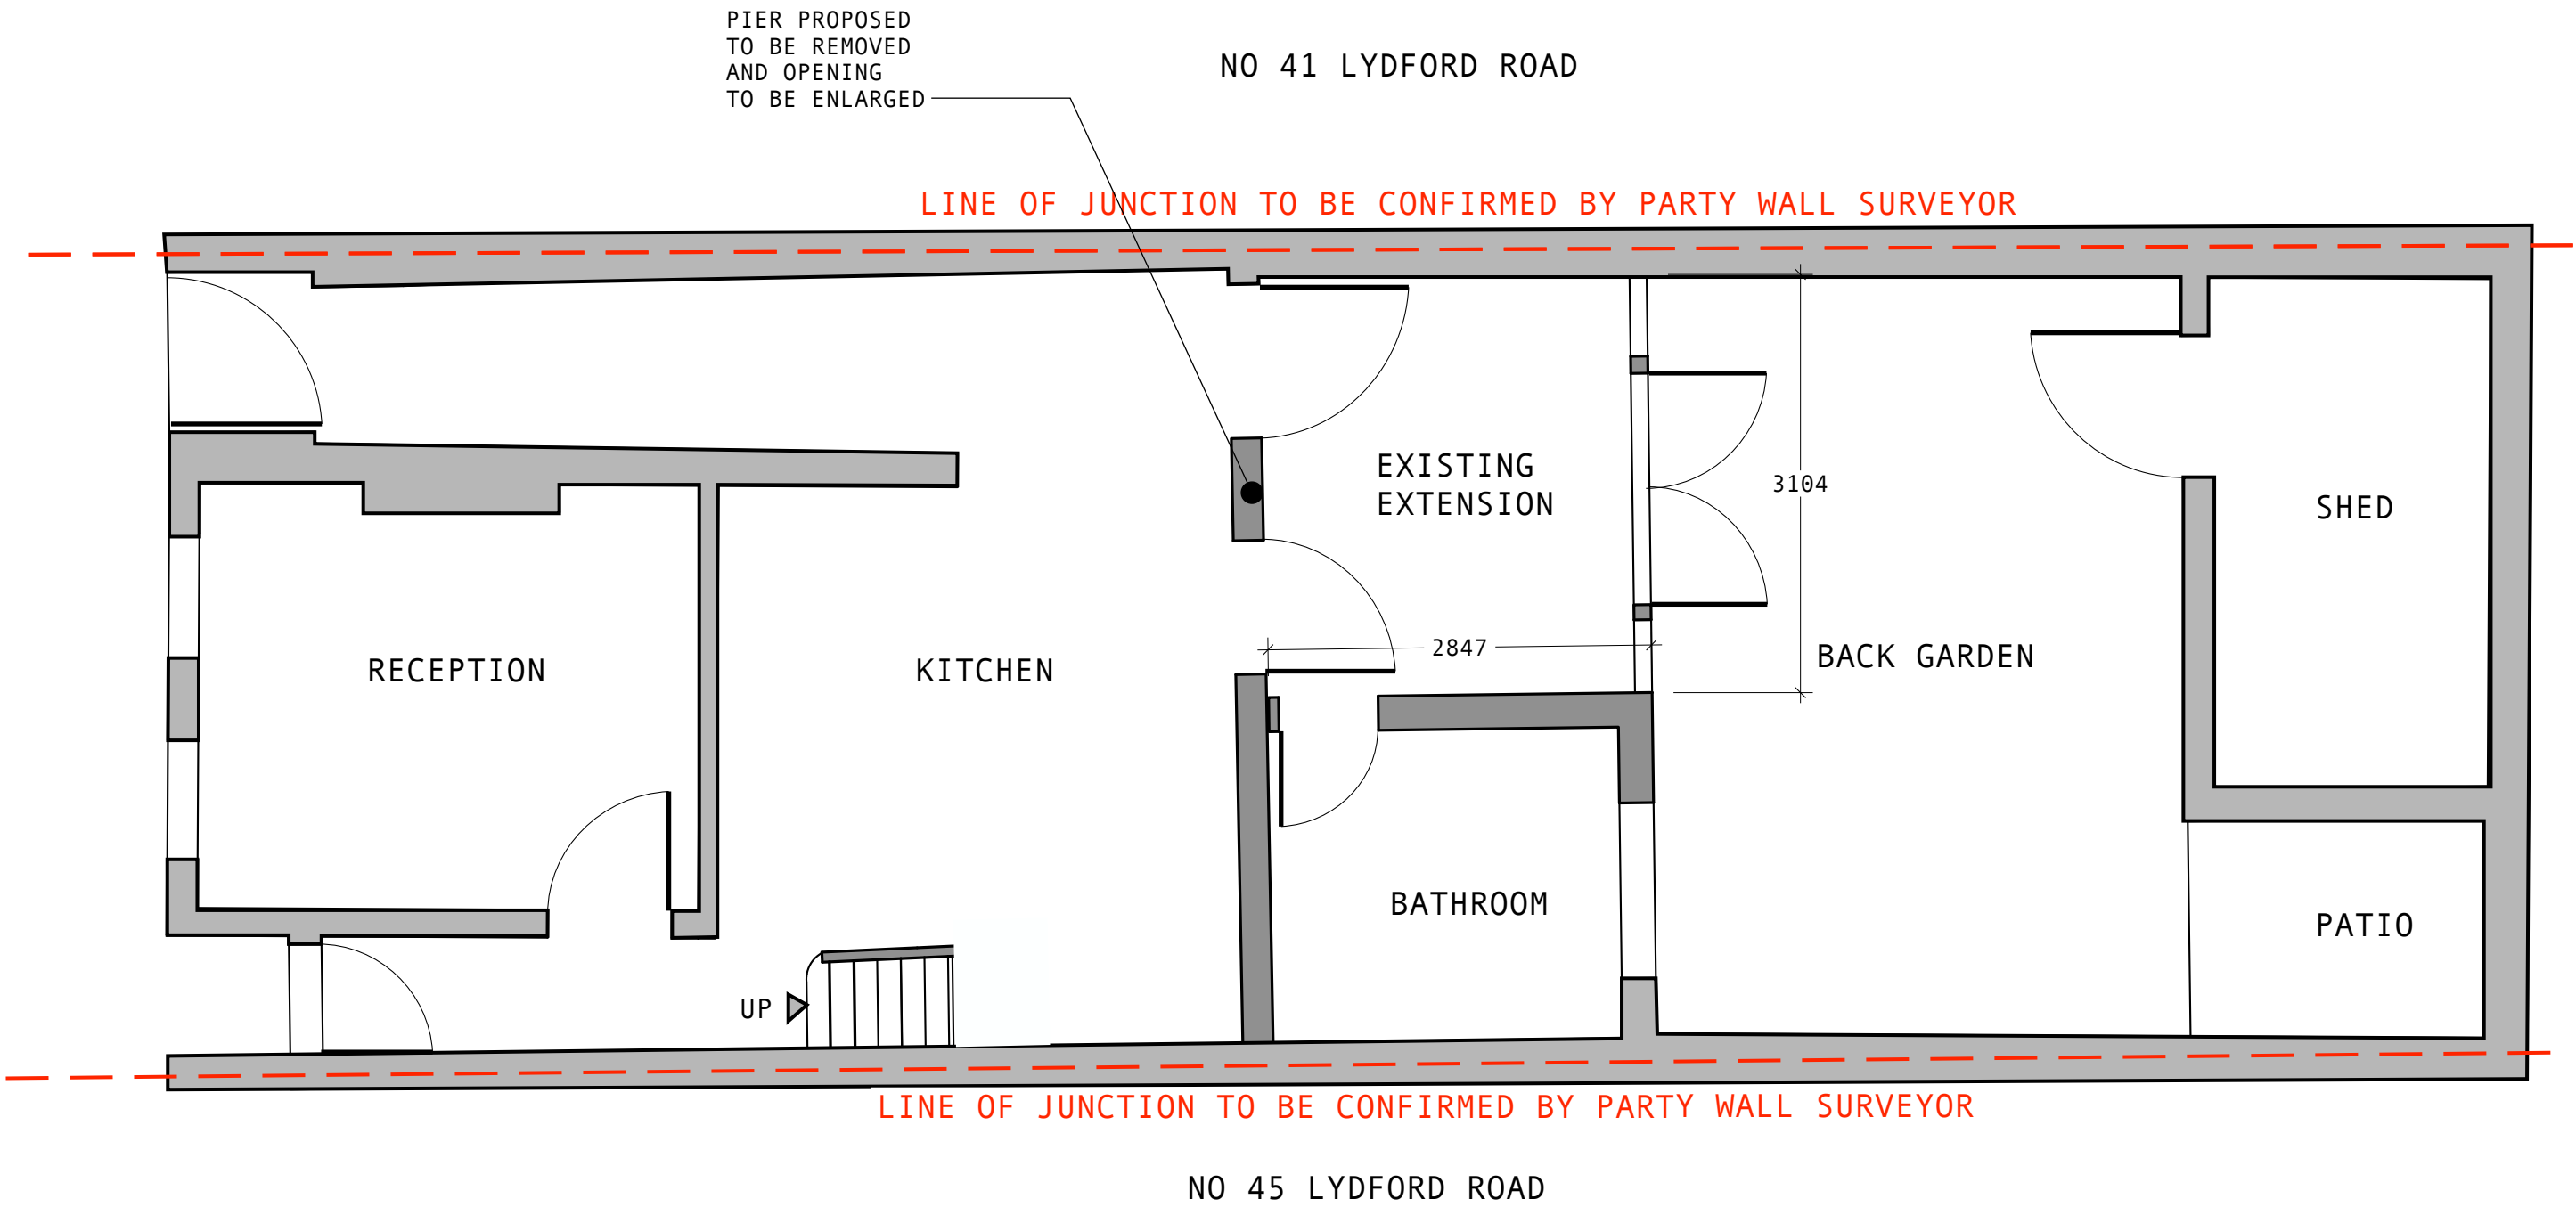

EXISTING GF PLAN - SCALE 1/50@A3

EXISTING DRAWINGS

NO 41 LYDFORD ROAD

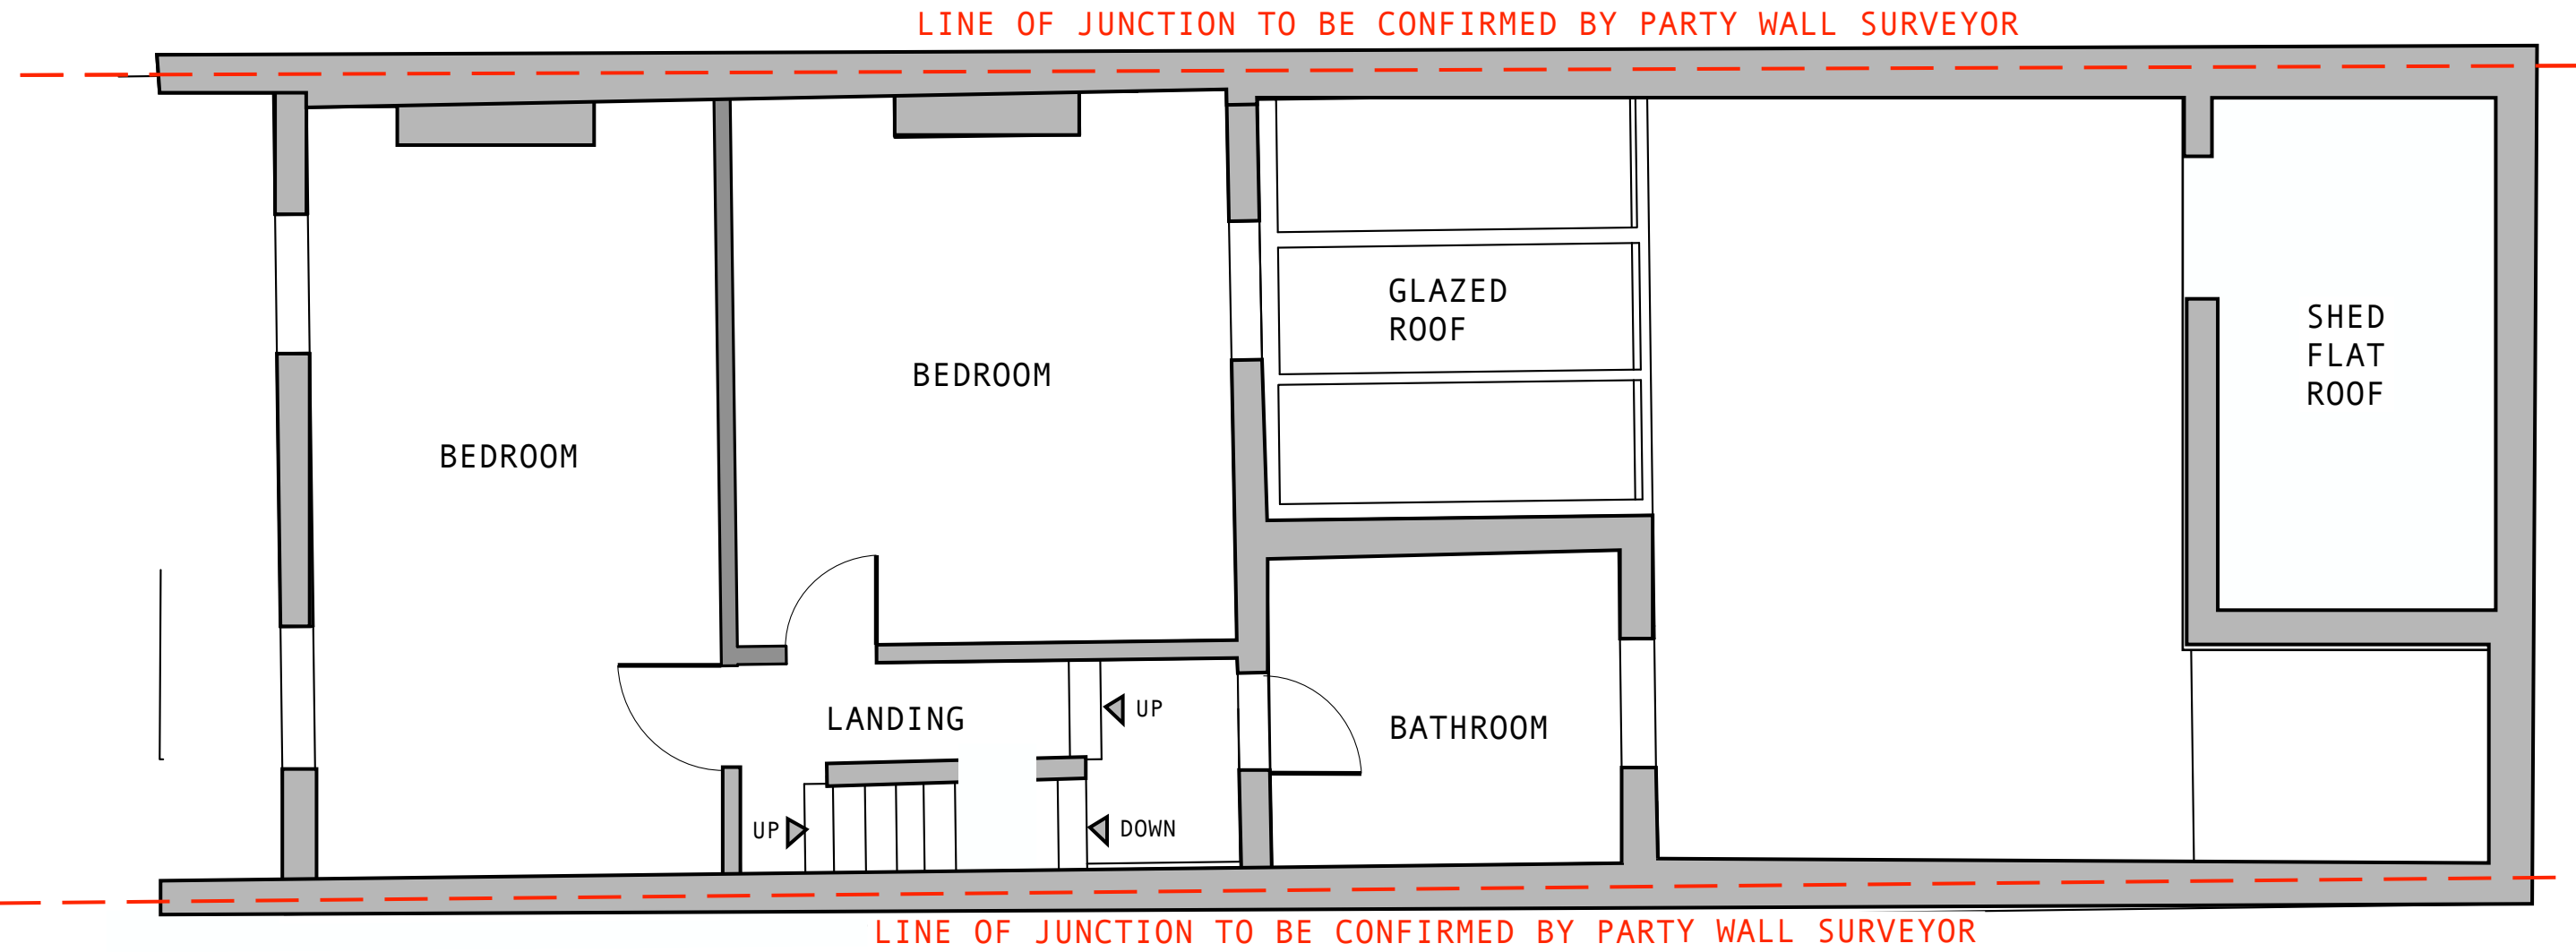


NO 45 LYDFORD ROAD

EXISTING FF PLAN (UNCHANGED) - SCALE 1/50@A3


MANAF ABDULGHANI
STRUCTURAL ENGINEER | DESIGNER
ISTRUCTE MEMBER NO 078412217
WWW.MANAFABDULGHANI.COM

REV	DATE	DESCRIPTION
P01	17/03/2024	PERMITTED DEVELOPMENT

PROJECT	43 LYDFORD ROAD N15 5PX
CLIENT	NEAL FOREMAN
SCOPE	SINGLE-STOREY REAR INFILL EXTENSION

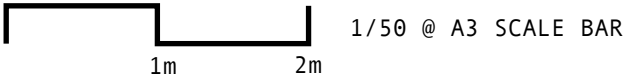

EXISTING DRAWINGS

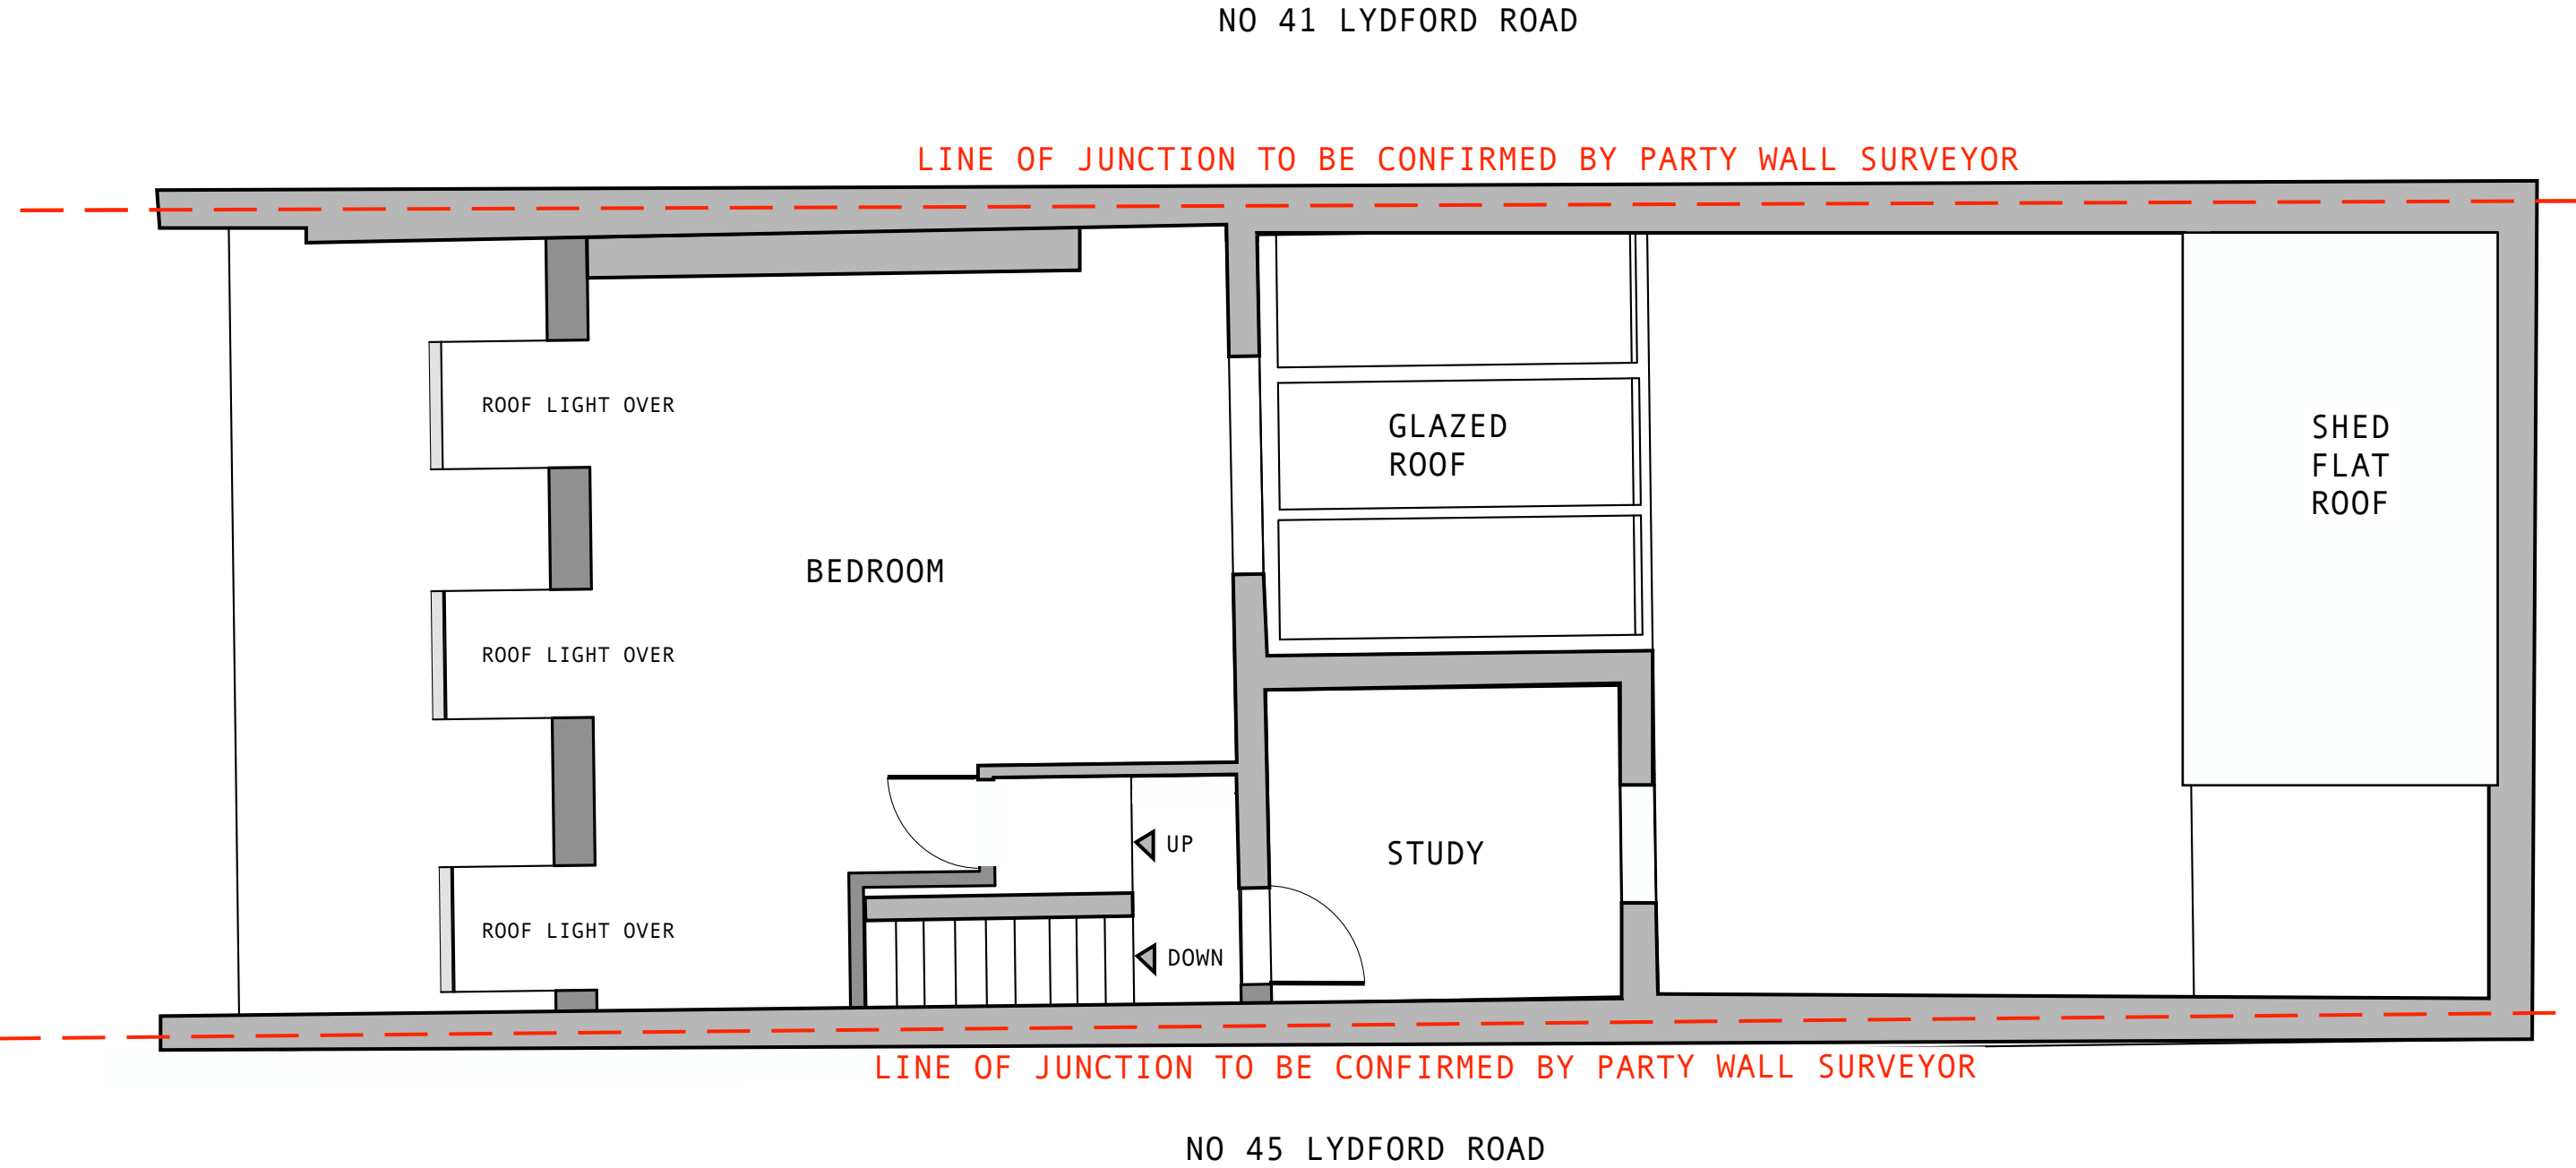


EXISTING LOFT PLAN (UNCHANGED) - SCALE 1/50@A3

MANAF ABDULGHANI
STRUCTURAL ENGINEER | DESIGNER
ISTRUCTE MEMBER NO 078412217
WWW.MANAFABDULGHANI.COM


REV	DATE	DESCRIPTION
P01	17/03/2024	PERMITTED DEVELOPMENT

PROJECT	43 LYDFORD ROAD N15 5PX
CLIENT	NEAL FOREMAN
SCOPE	SINGLE-STOREY REAR INFILL EXTENSION

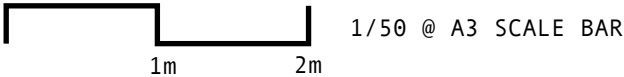

EXISTING DRAWINGS

NO 41 LYDFORD ROAD

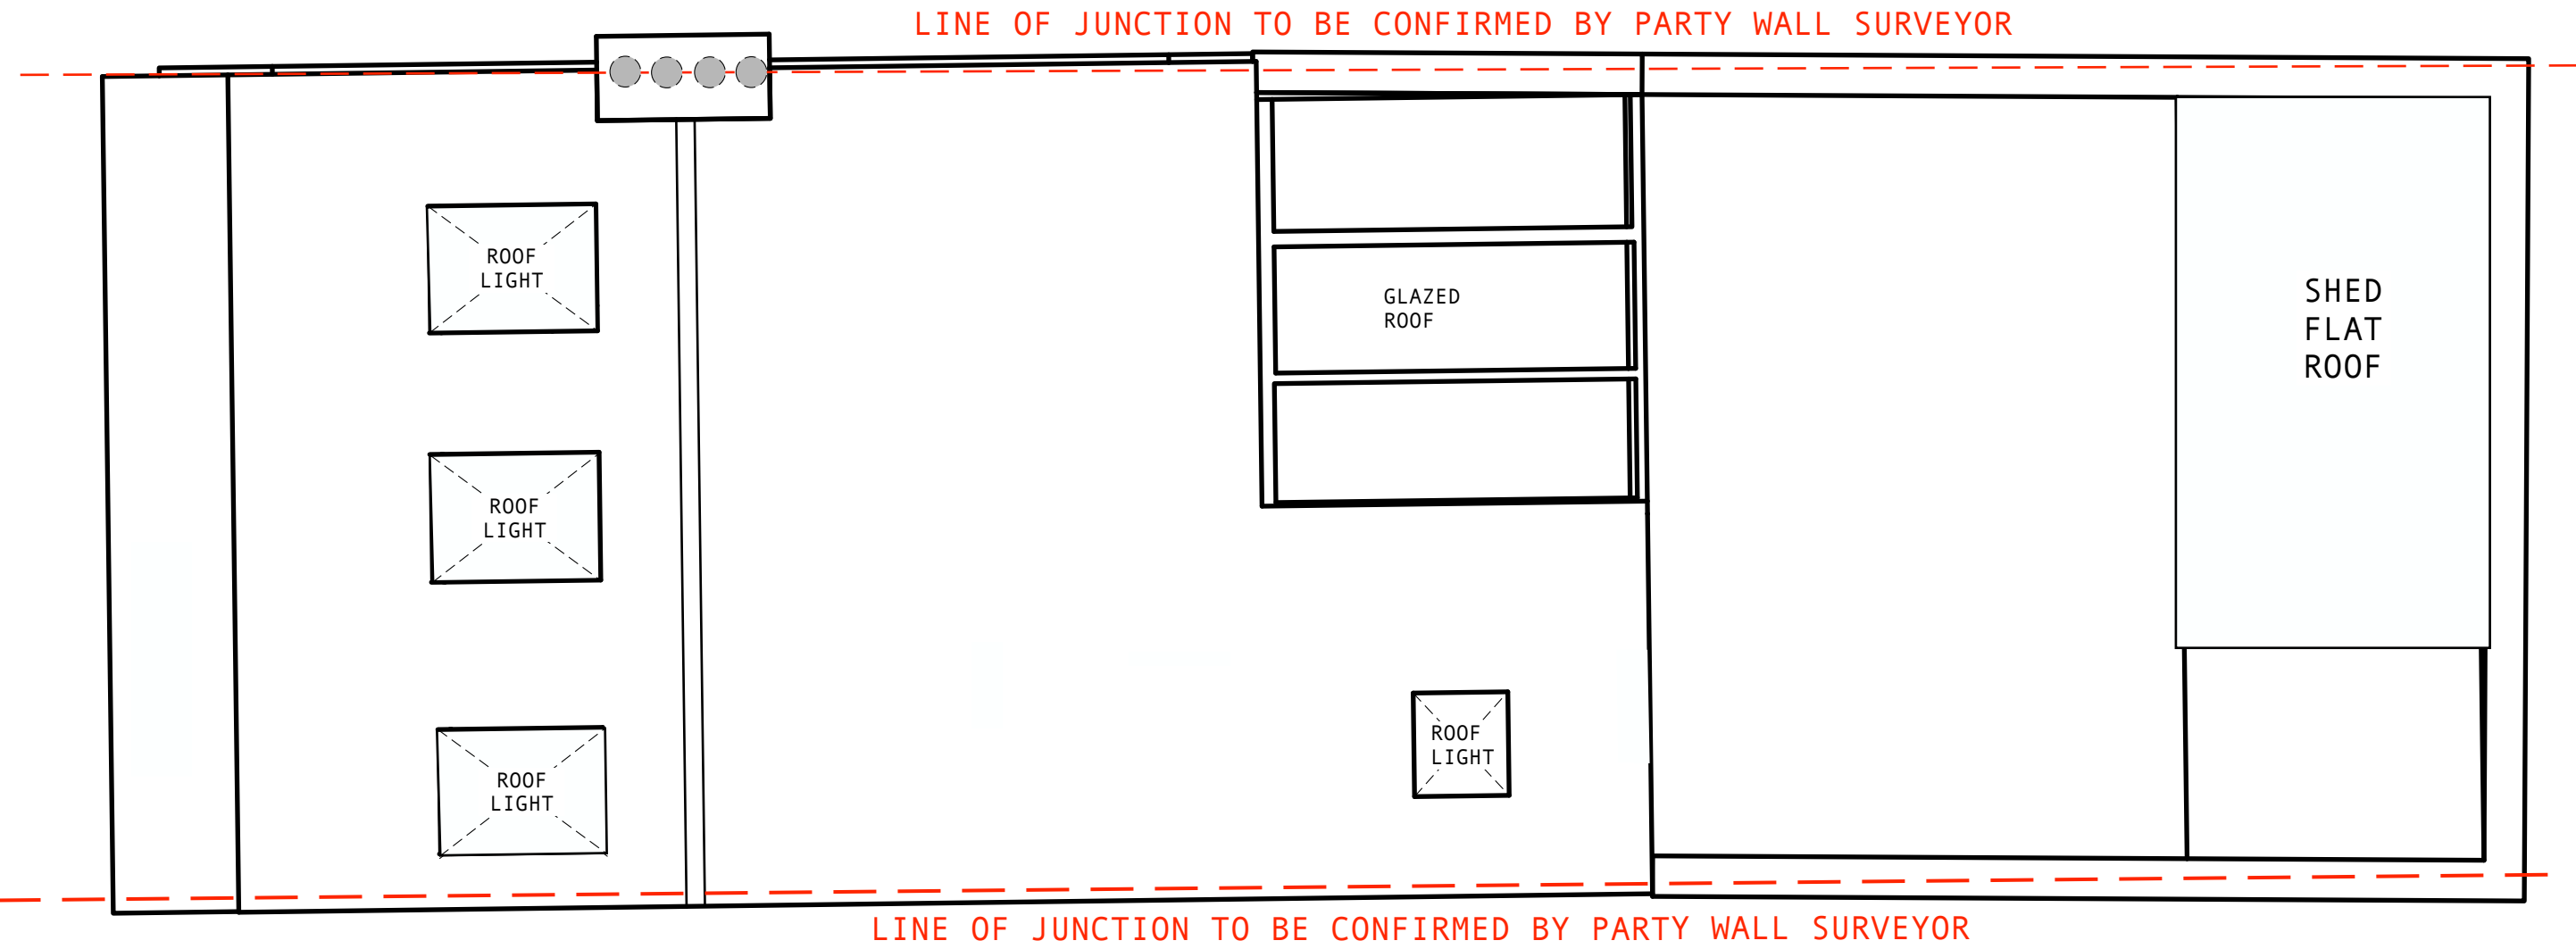


NO 45 LYDFORD ROAD

EXISTING ROOF PLAN - SCALE 1/50@A3


MANAF ABDULGHANI
STRUCTURAL ENGINEER | DESIGNER
ISTRUCTE MEMBER NO 078412217
WWW.MANAFABDULGHANI.COM

REV	DATE	DESCRIPTION
P01	17/03/2024	PERMITTED DEVELOPMENT

PROJECT	43 LYDFORD ROAD N15 5PX
CLIENT	NEAL FOREMAN
SCOPE	SINGLE-STOREY REAR INFILL EXTENSION

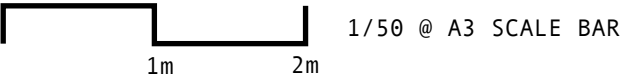

EXISTING DRAWINGS

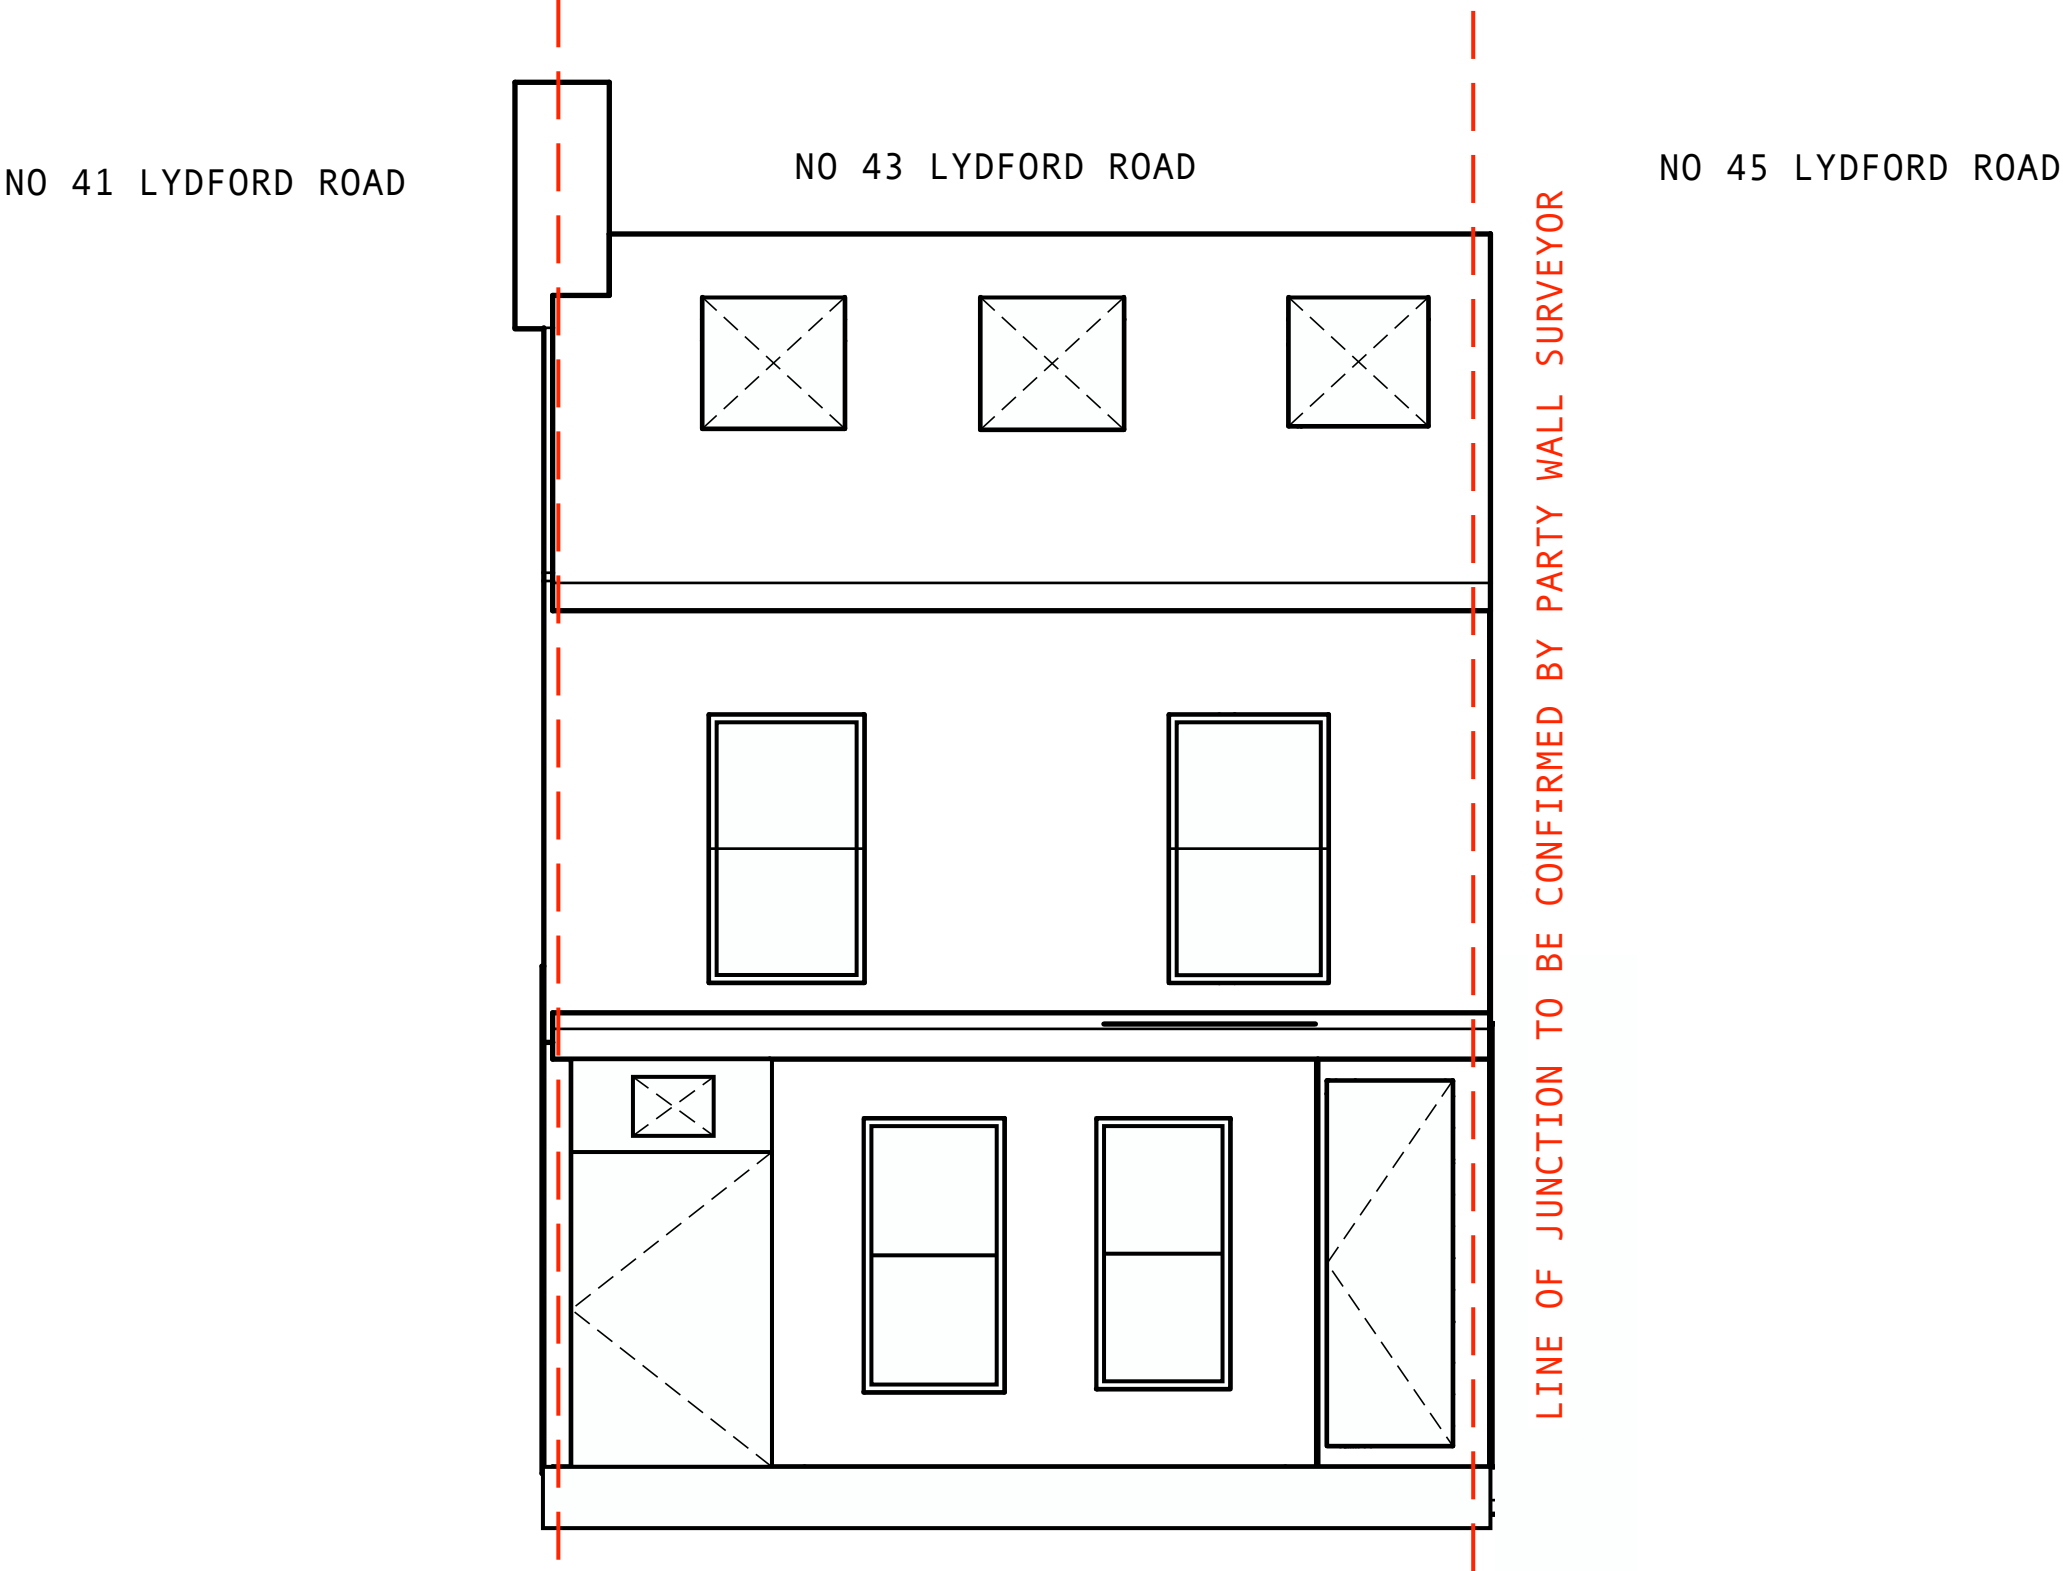

EXISTING FRONT ELEVATION (UNCHANGED) - SCALE 1/50@A3

EXISTING DRAWINGS


NO 45 LYDFORD ROAD

NO 43 LYDFORD ROAD

NO 41 LYDFORD ROAD

LINE OF JUNCTION TO BE CONFIRMED BY PARTY WALL SURVEYOR

LINE OF JUNCTION TO BE CONFIRMED BY PARTY WALL SURVEYOR

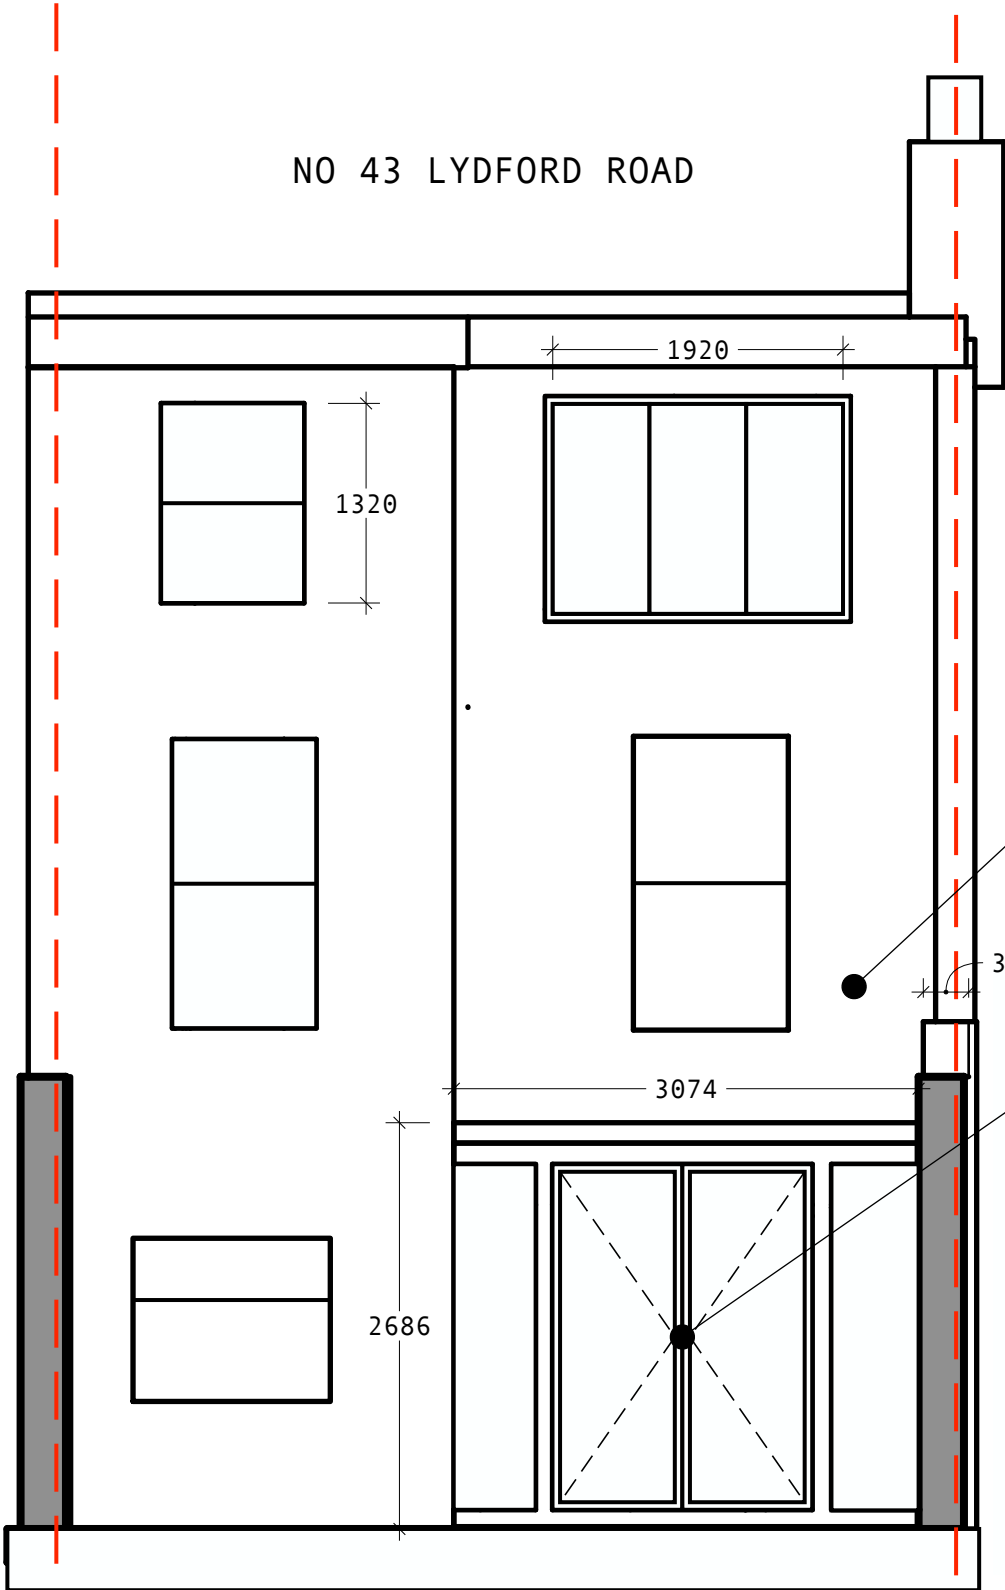


SOLID MASONRY BRICK
WALL IN FLEMISH BOND

EXTENSION PROPOSED
TO BE REMOVED

EXISTING BACK ELEVATION

- SCALE 1/50@A3


EXISTING DRAWINGS

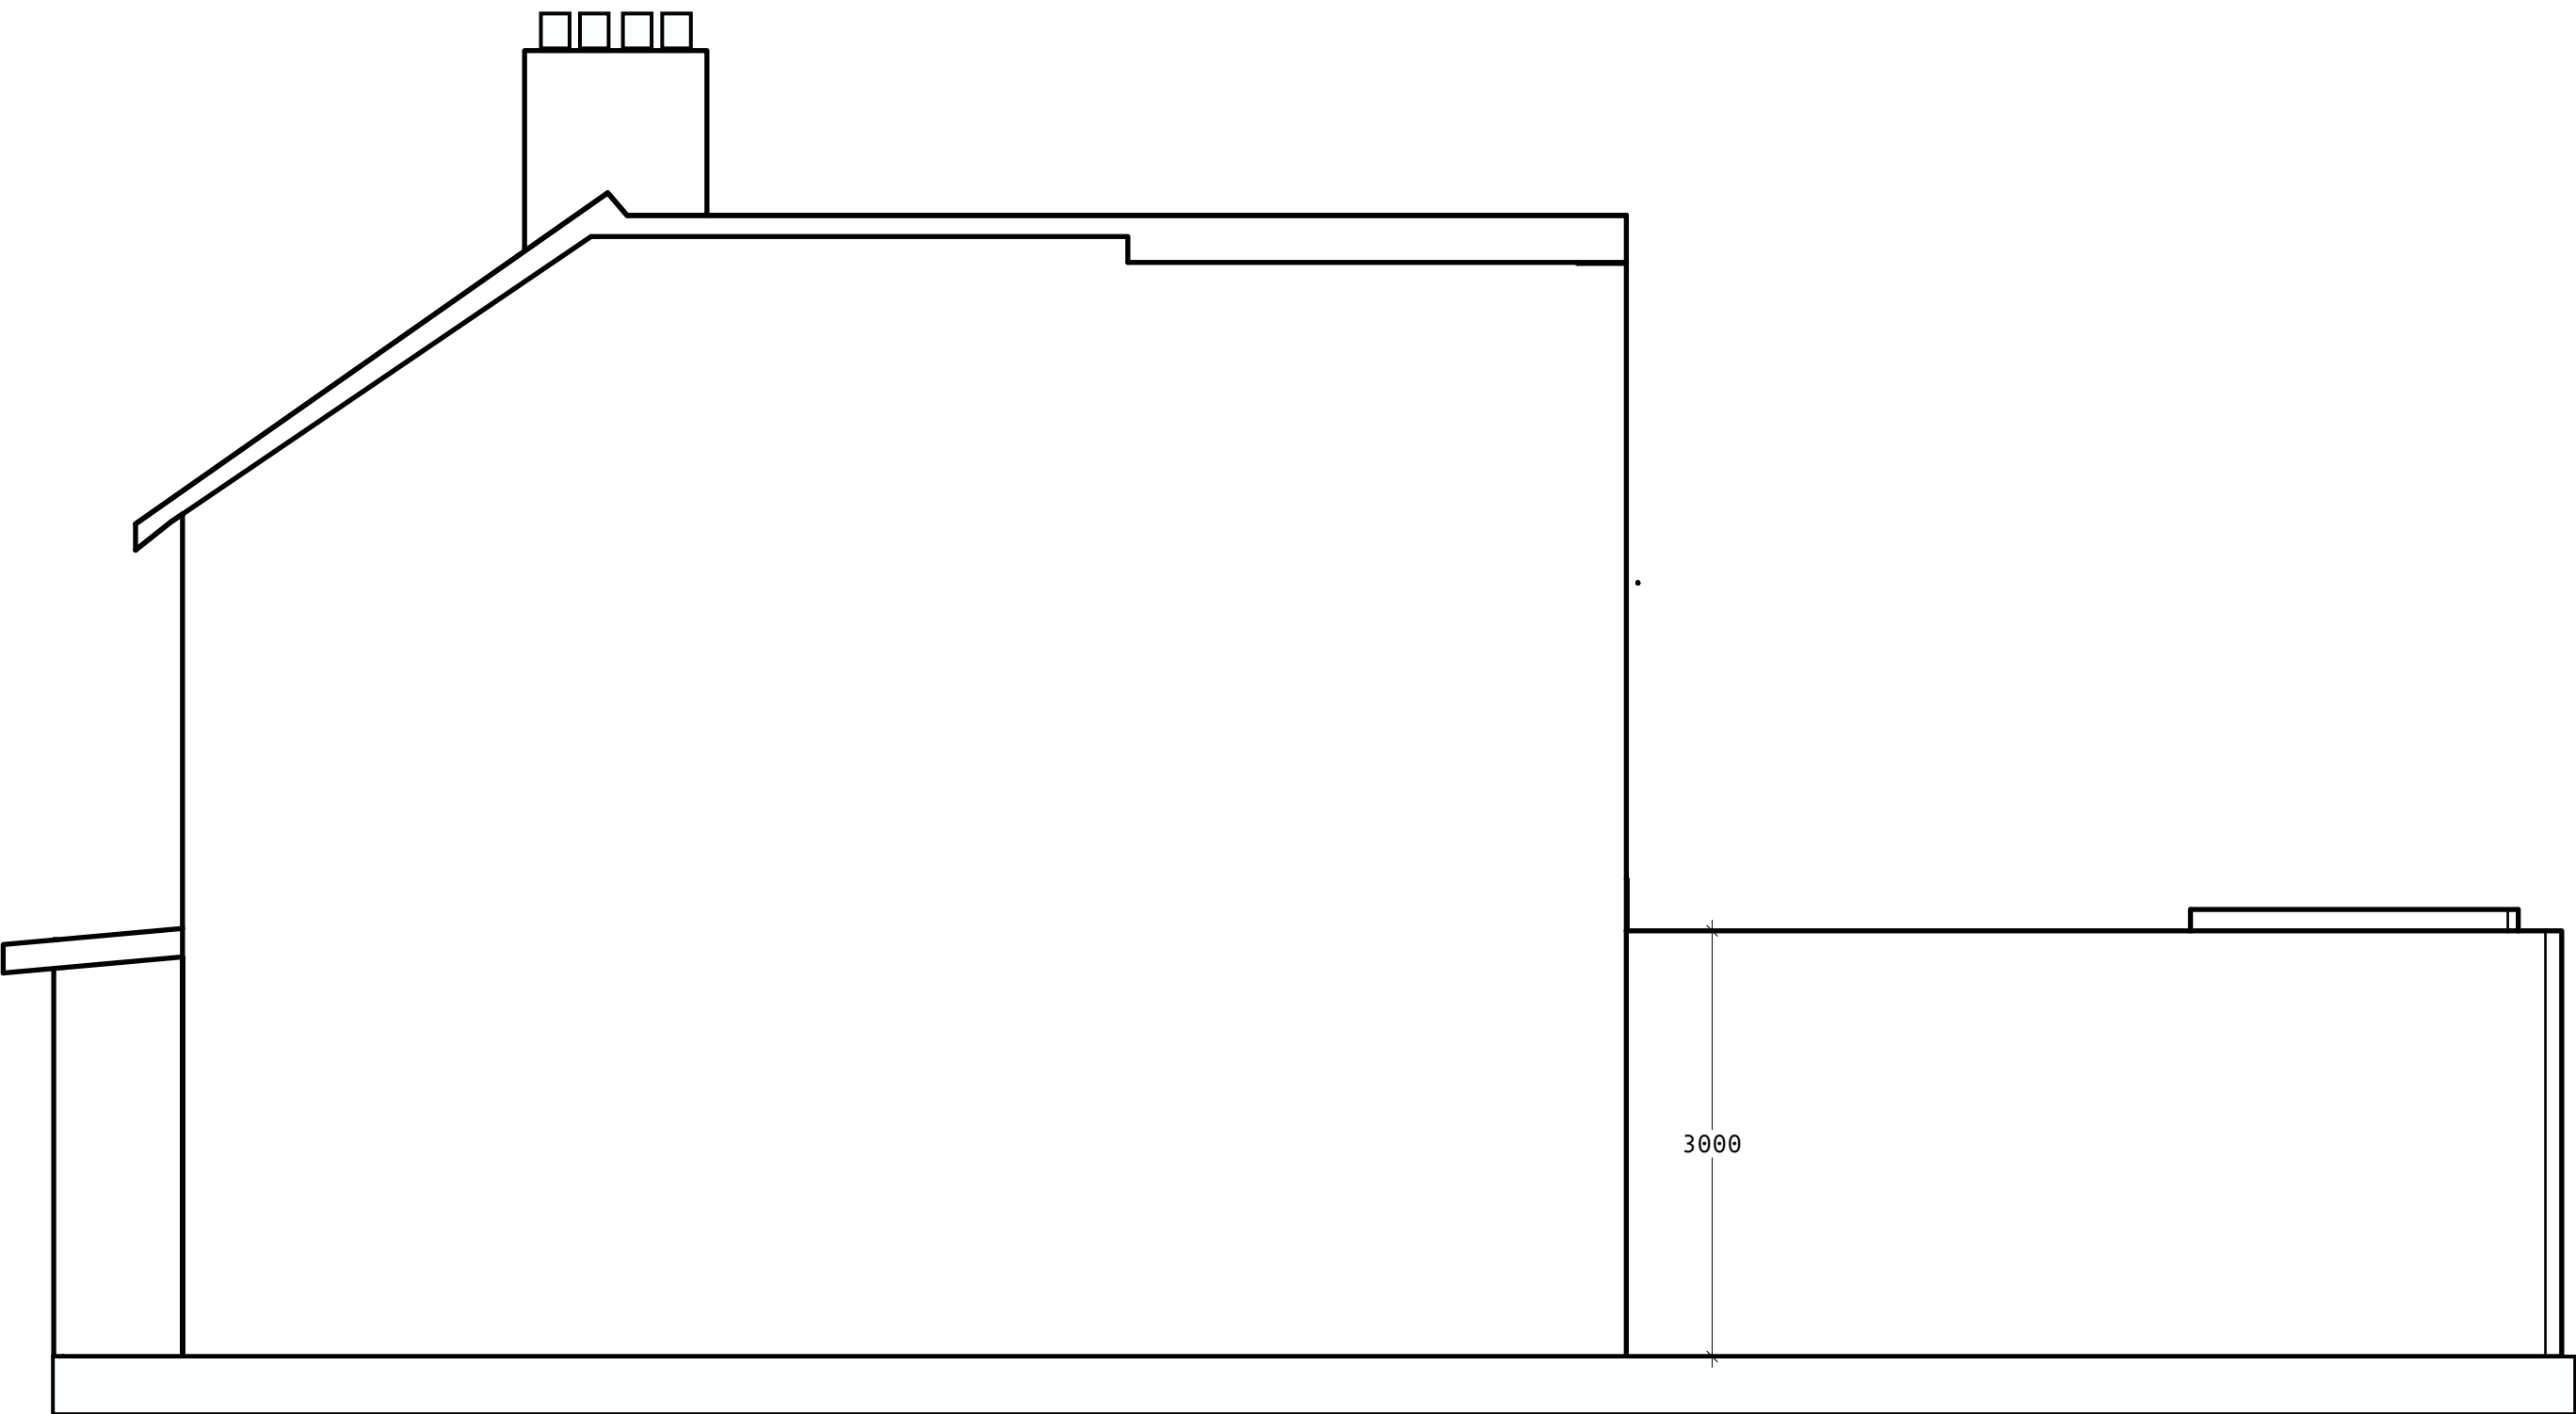

EXISTING RIGHT ELEVATION (UNCHANGED)

- SCALE 1/50@A3

EXISTING DRAWINGS

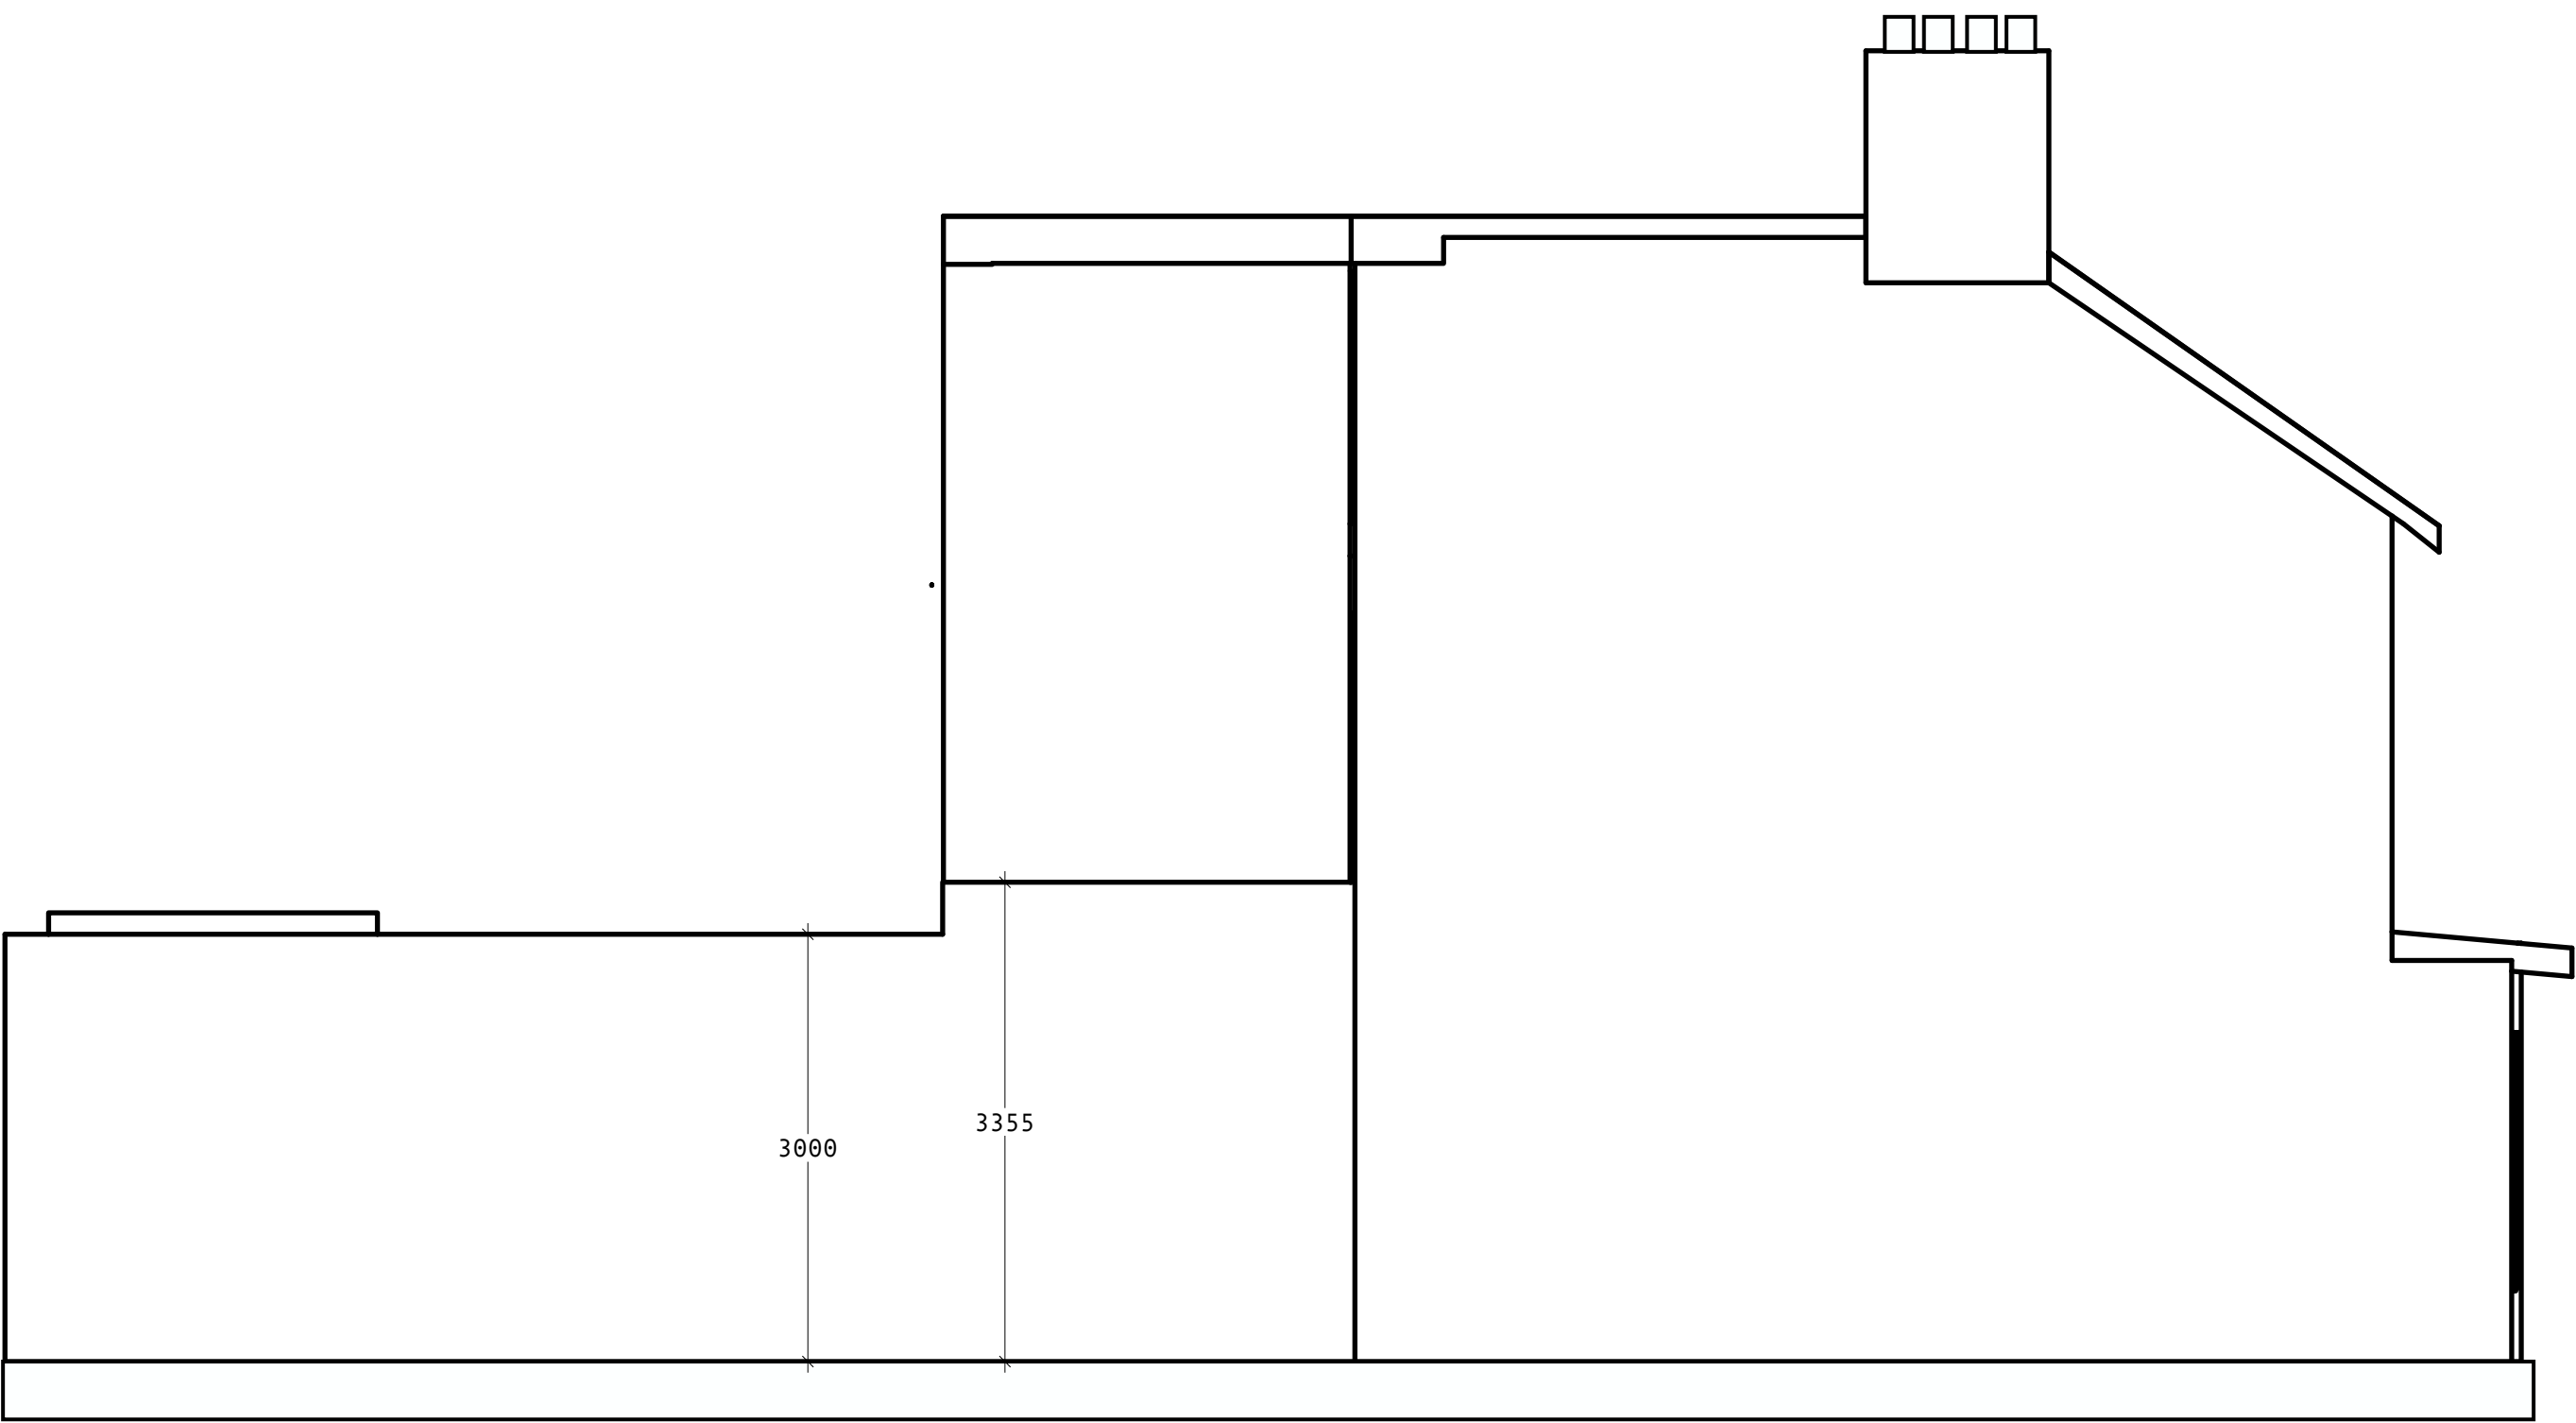


EXISTING LEFT ELEVATION (UNCHANGED)

- SCALE 1/50@A3


MANAF ABDULGHANI
STRUCTURAL ENGINEER | DESIGNER
ISTRUCTE MEMBER NO 078412217
WWW.MANAFABDULGHANI.COM

REV	DATE	DESCRIPTION
P01	17/03/2024	PERMITTED DEVELOPMENT

PROJECT	43 LYDFORD ROAD N15 5PX
CLIENT	NEAL FOREMAN
SCOPE	SINGLE-STOREY REAR INFILL EXTENSION

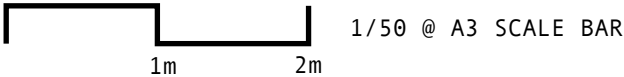

EXISTING DRAWINGS

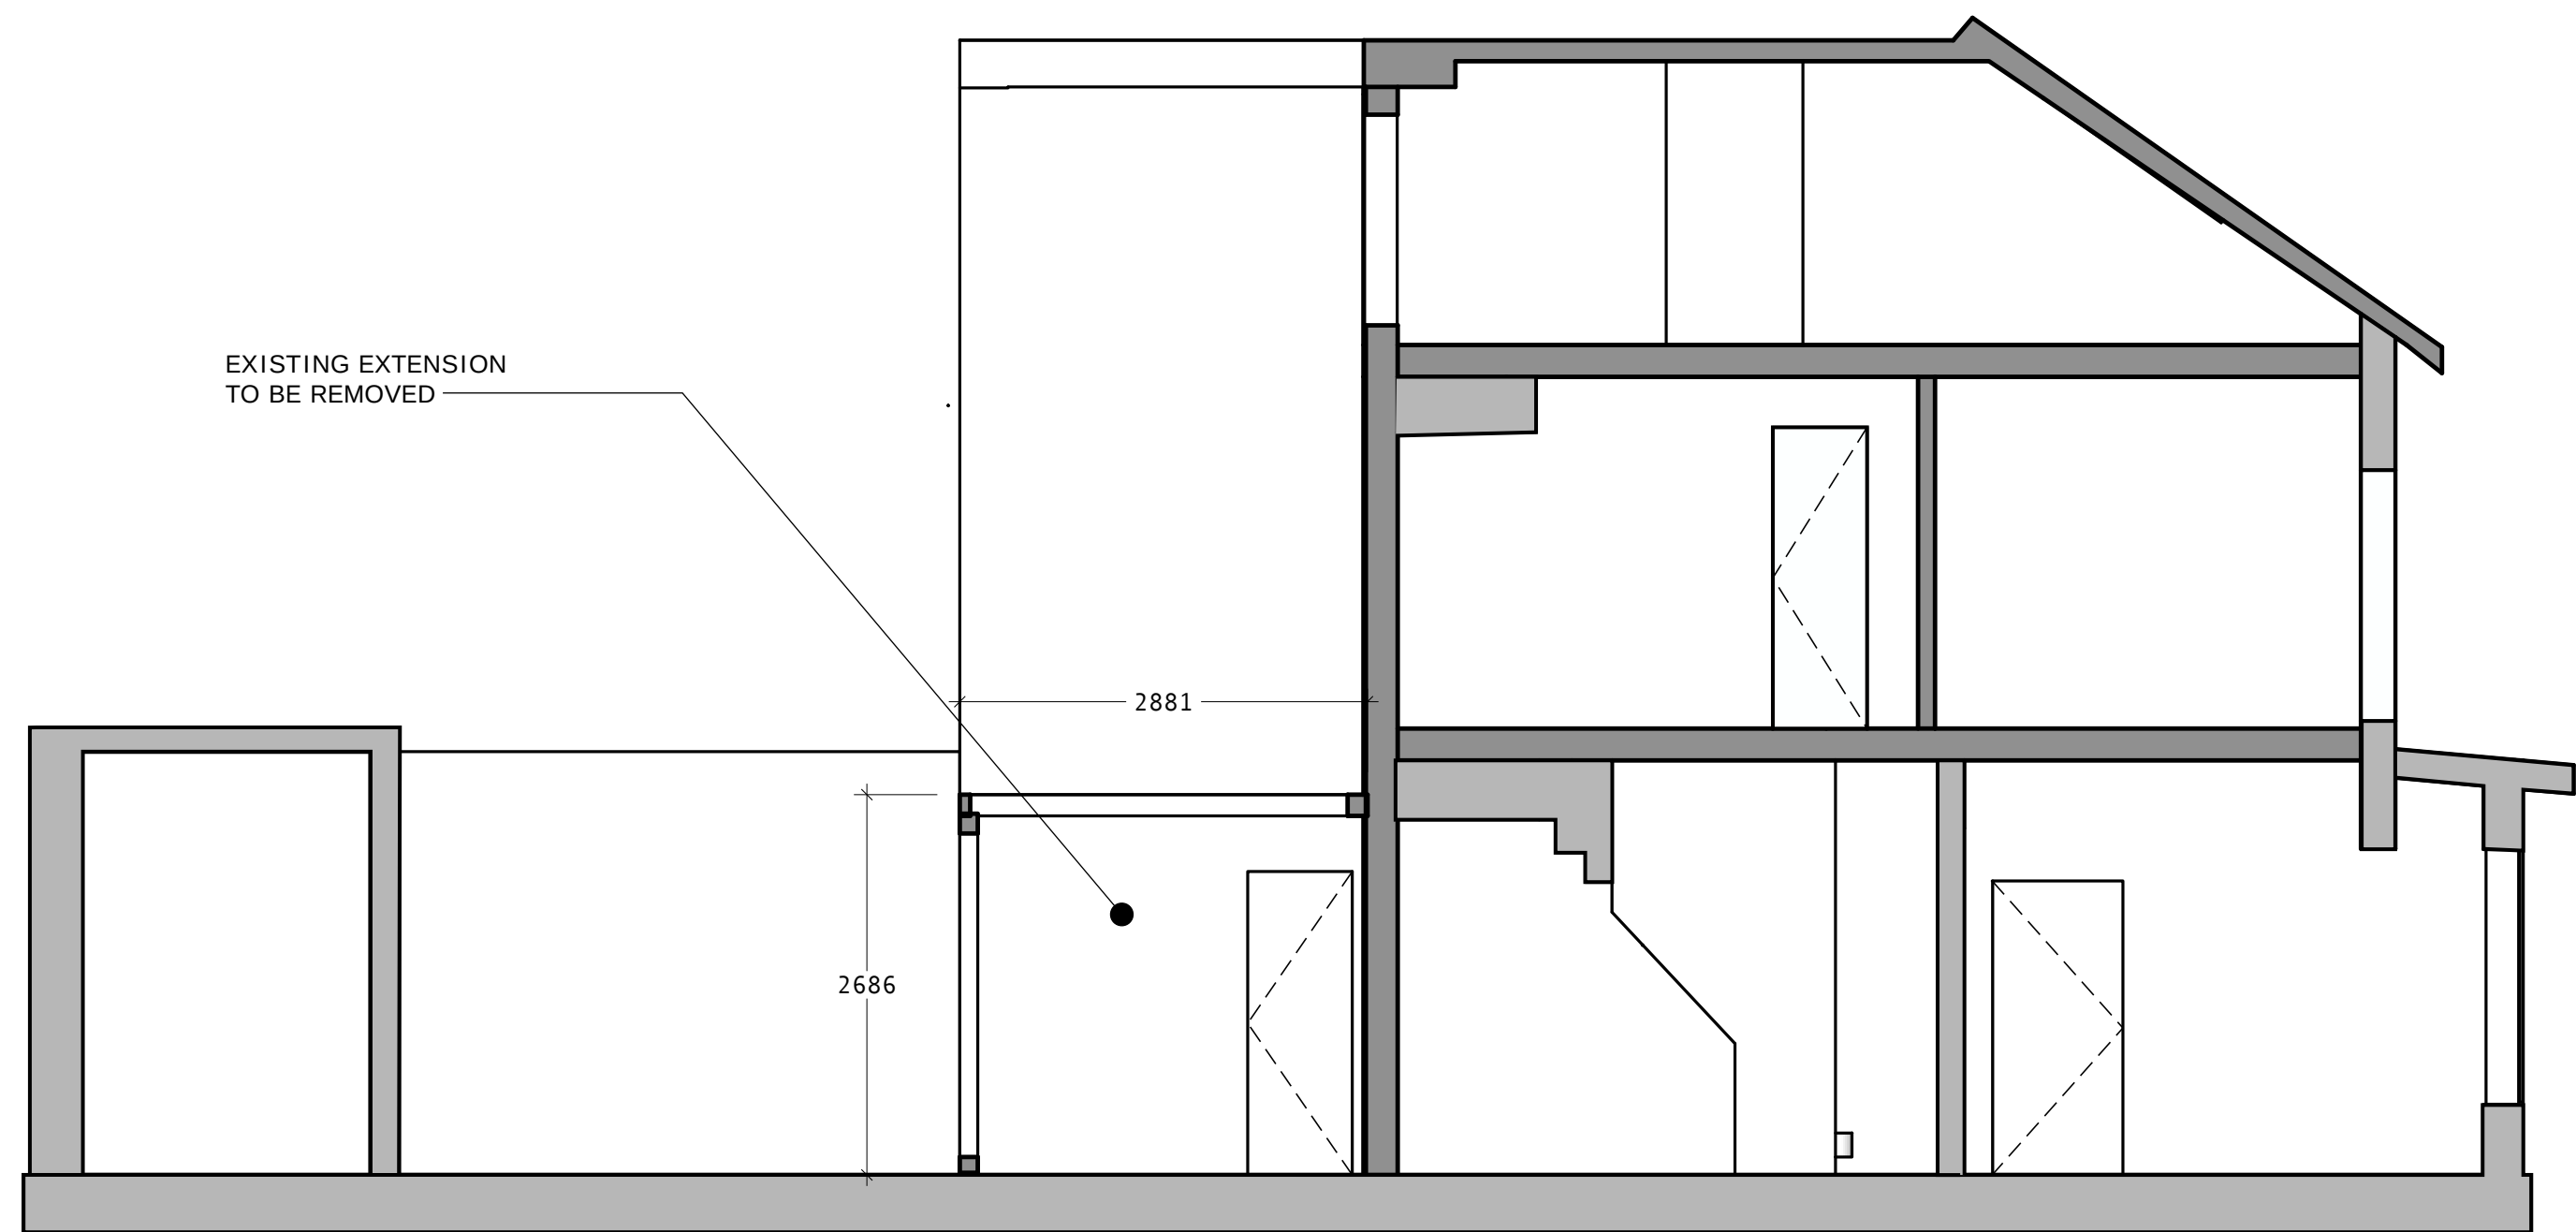


EXISTING LONG SECTION - SCALE 1/50@A3


MANAF ABDULGHANI
STRUCTURAL ENGINEER | DESIGNER
ISTRUCTE MEMBER NO 078412217
WWW.MANAFABDULGHANI.COM

REV	DATE	DESCRIPTION
P01	17/03/2024	PERMITTED DEVELOPMENT

PROJECT	43 LYDFORD ROAD N15 5PX
CLIENT	NEAL FOREMAN
SCOPE	SINGLE-STOREY REAR INFILL EXTENSION

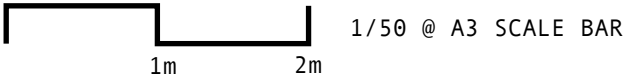

EXISTING DRAWINGS

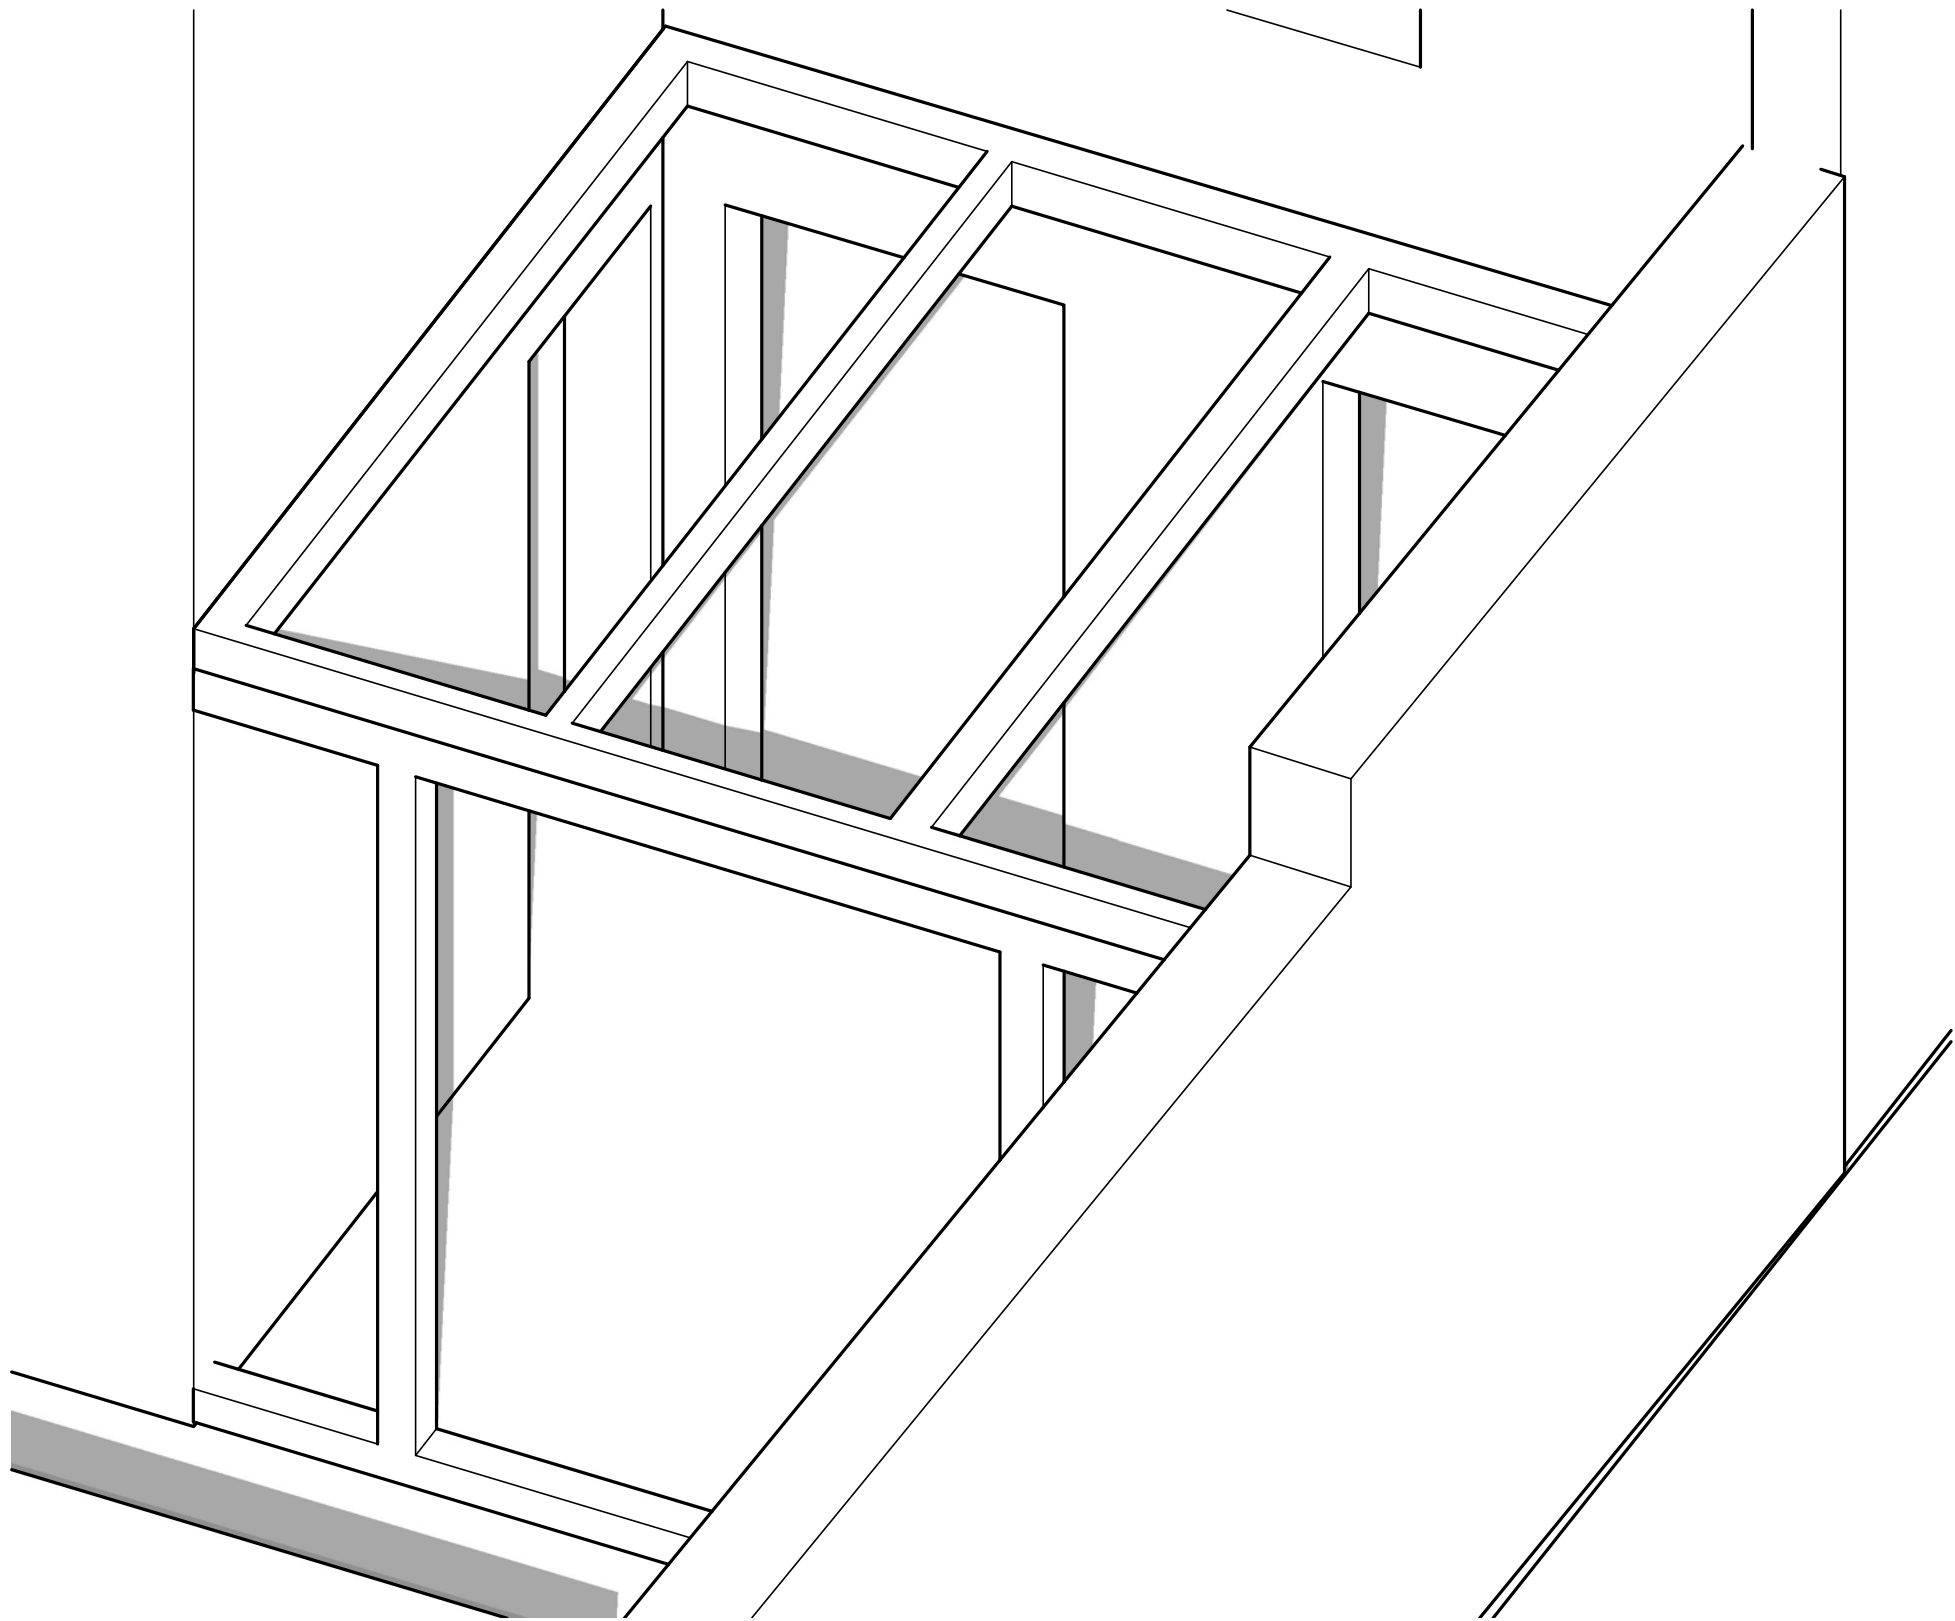


EXISTING 3D EXTERIOR ORTHOGRAPHIC VIEW OF EXTENSION - NTS


MANAF ABDULGHANI
STRUCTURAL ENGINEER | DESIGNER
ISTRUCTE MEMBER NO 078412217
WWW.MANAFABDULGHANI.COM

REV	DATE	DESCRIPTION
P01	17/03/2024	PERMITTED DEVELOPMENT

PROJECT	43 LYDFORD ROAD N15 5PX
CLIENT	NEAL FOREMAN
SCOPE	SINGLE-STOREY REAR INFILL EXTENSION

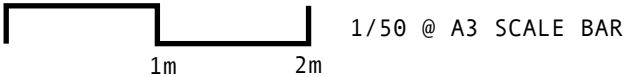

EXISTING DRAWINGS

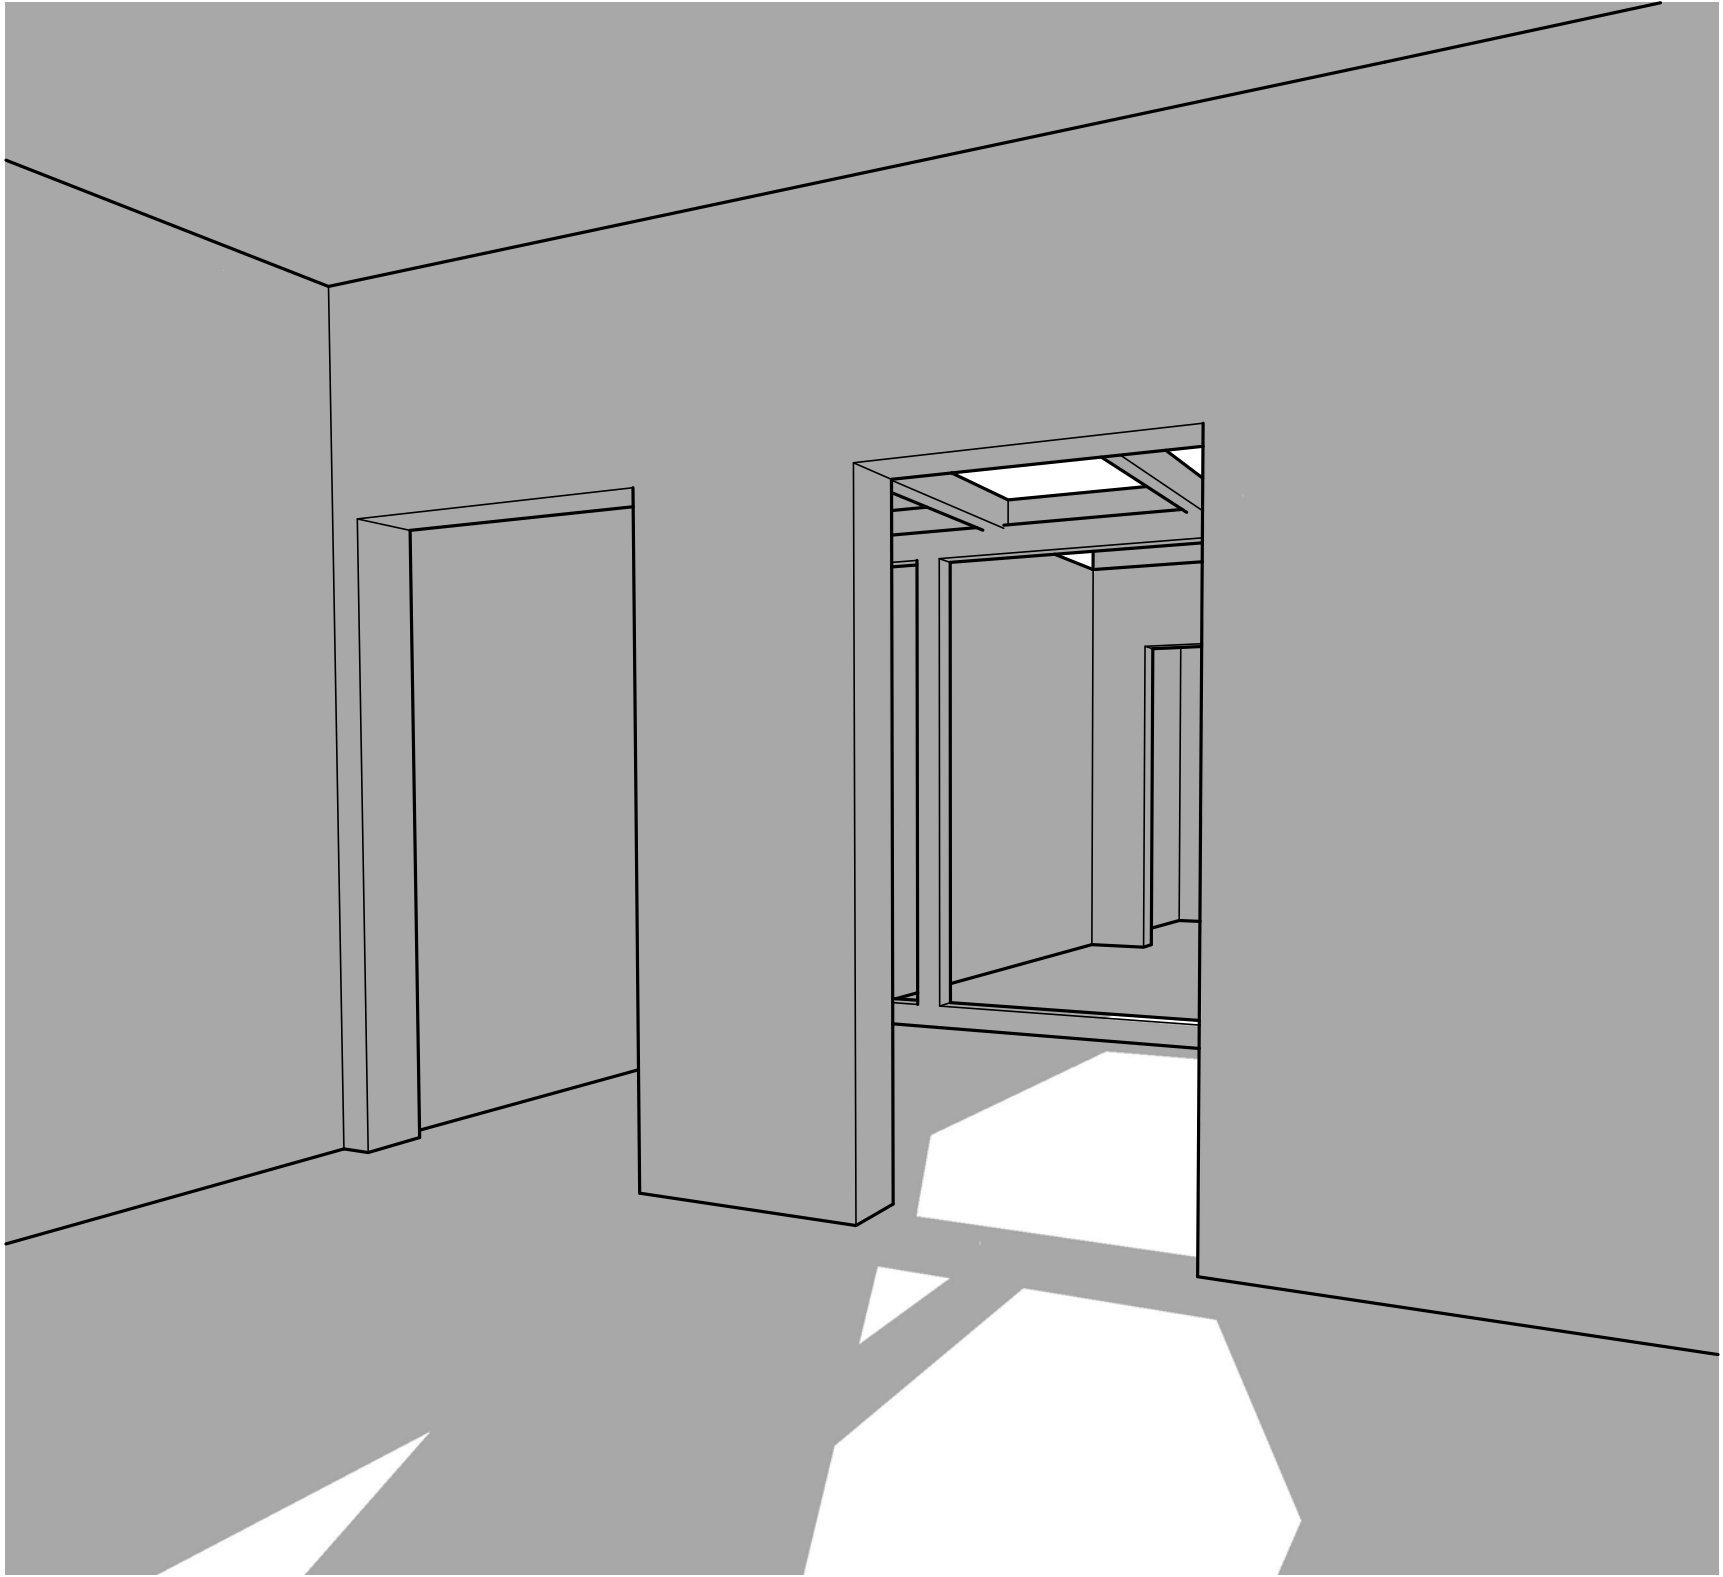

EXISTING 3D INTERIOR PERSPECTIVE SHOWING EXTENSION - NTS

MANAF ABDULGHANI
STRUCTURAL ENGINEER | DESIGNER
ISTRUCTE MEMBER NO 078412217
WWW.MANAFABDULGHANI.COM

REV	DATE	DESCRIPTION
P01	17/03/2024	PERMITTED DEVELOPMENT

PROJECT	43 LYDFORD ROAD N15 5PX
CLIENT	NEAL FOREMAN
SCOPE	SINGLE-STOREY REAR INFILL EXTENSION

