


PROPOSED DRAWINGS

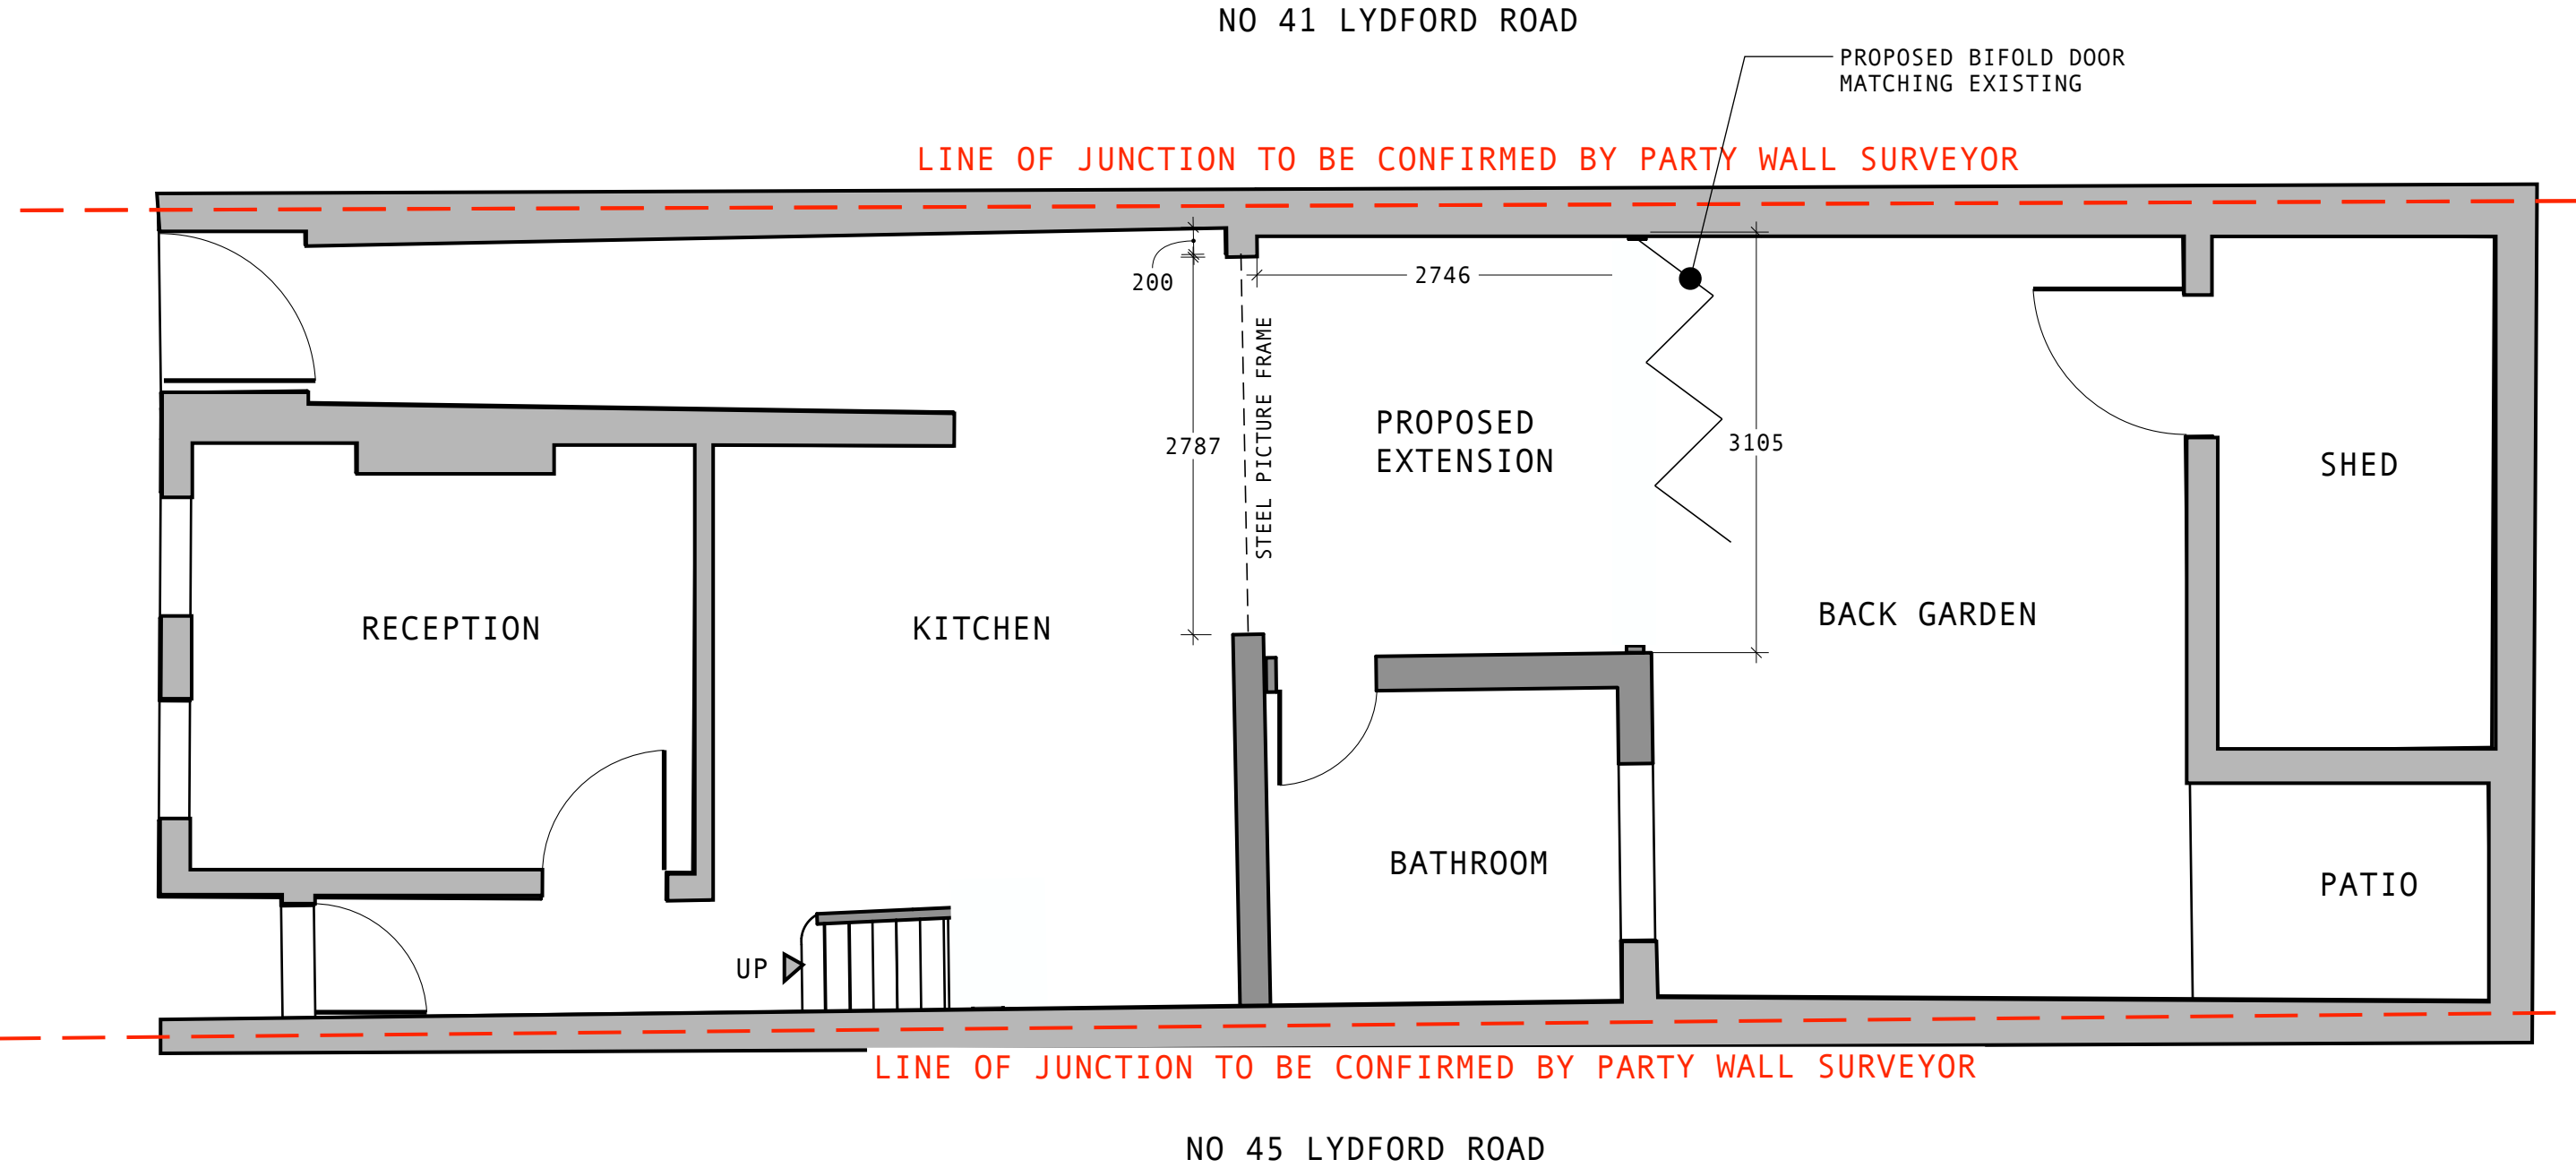


PROPOSED GF PLAN - SCALE 1/50@A3


MANAF ABDULGHANI
STRUCTURAL ENGINEER | DESIGNER
ISTRUCTE MEMBER NO 078412217
WWW.MANAFABDULGHANI.COM

REV	DATE	DESCRIPTION
P01	17/03/2024	PERMITTED DEVELOPMENT

PROJECT	43 LYDFORD ROAD N15 5PX
CLIENT	NEAL FOREMAN
SCOPE	SINGLE-STOREY REAR INFILL EXTENSION

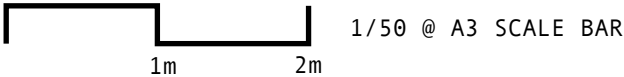

PROPOSED DRAWINGS

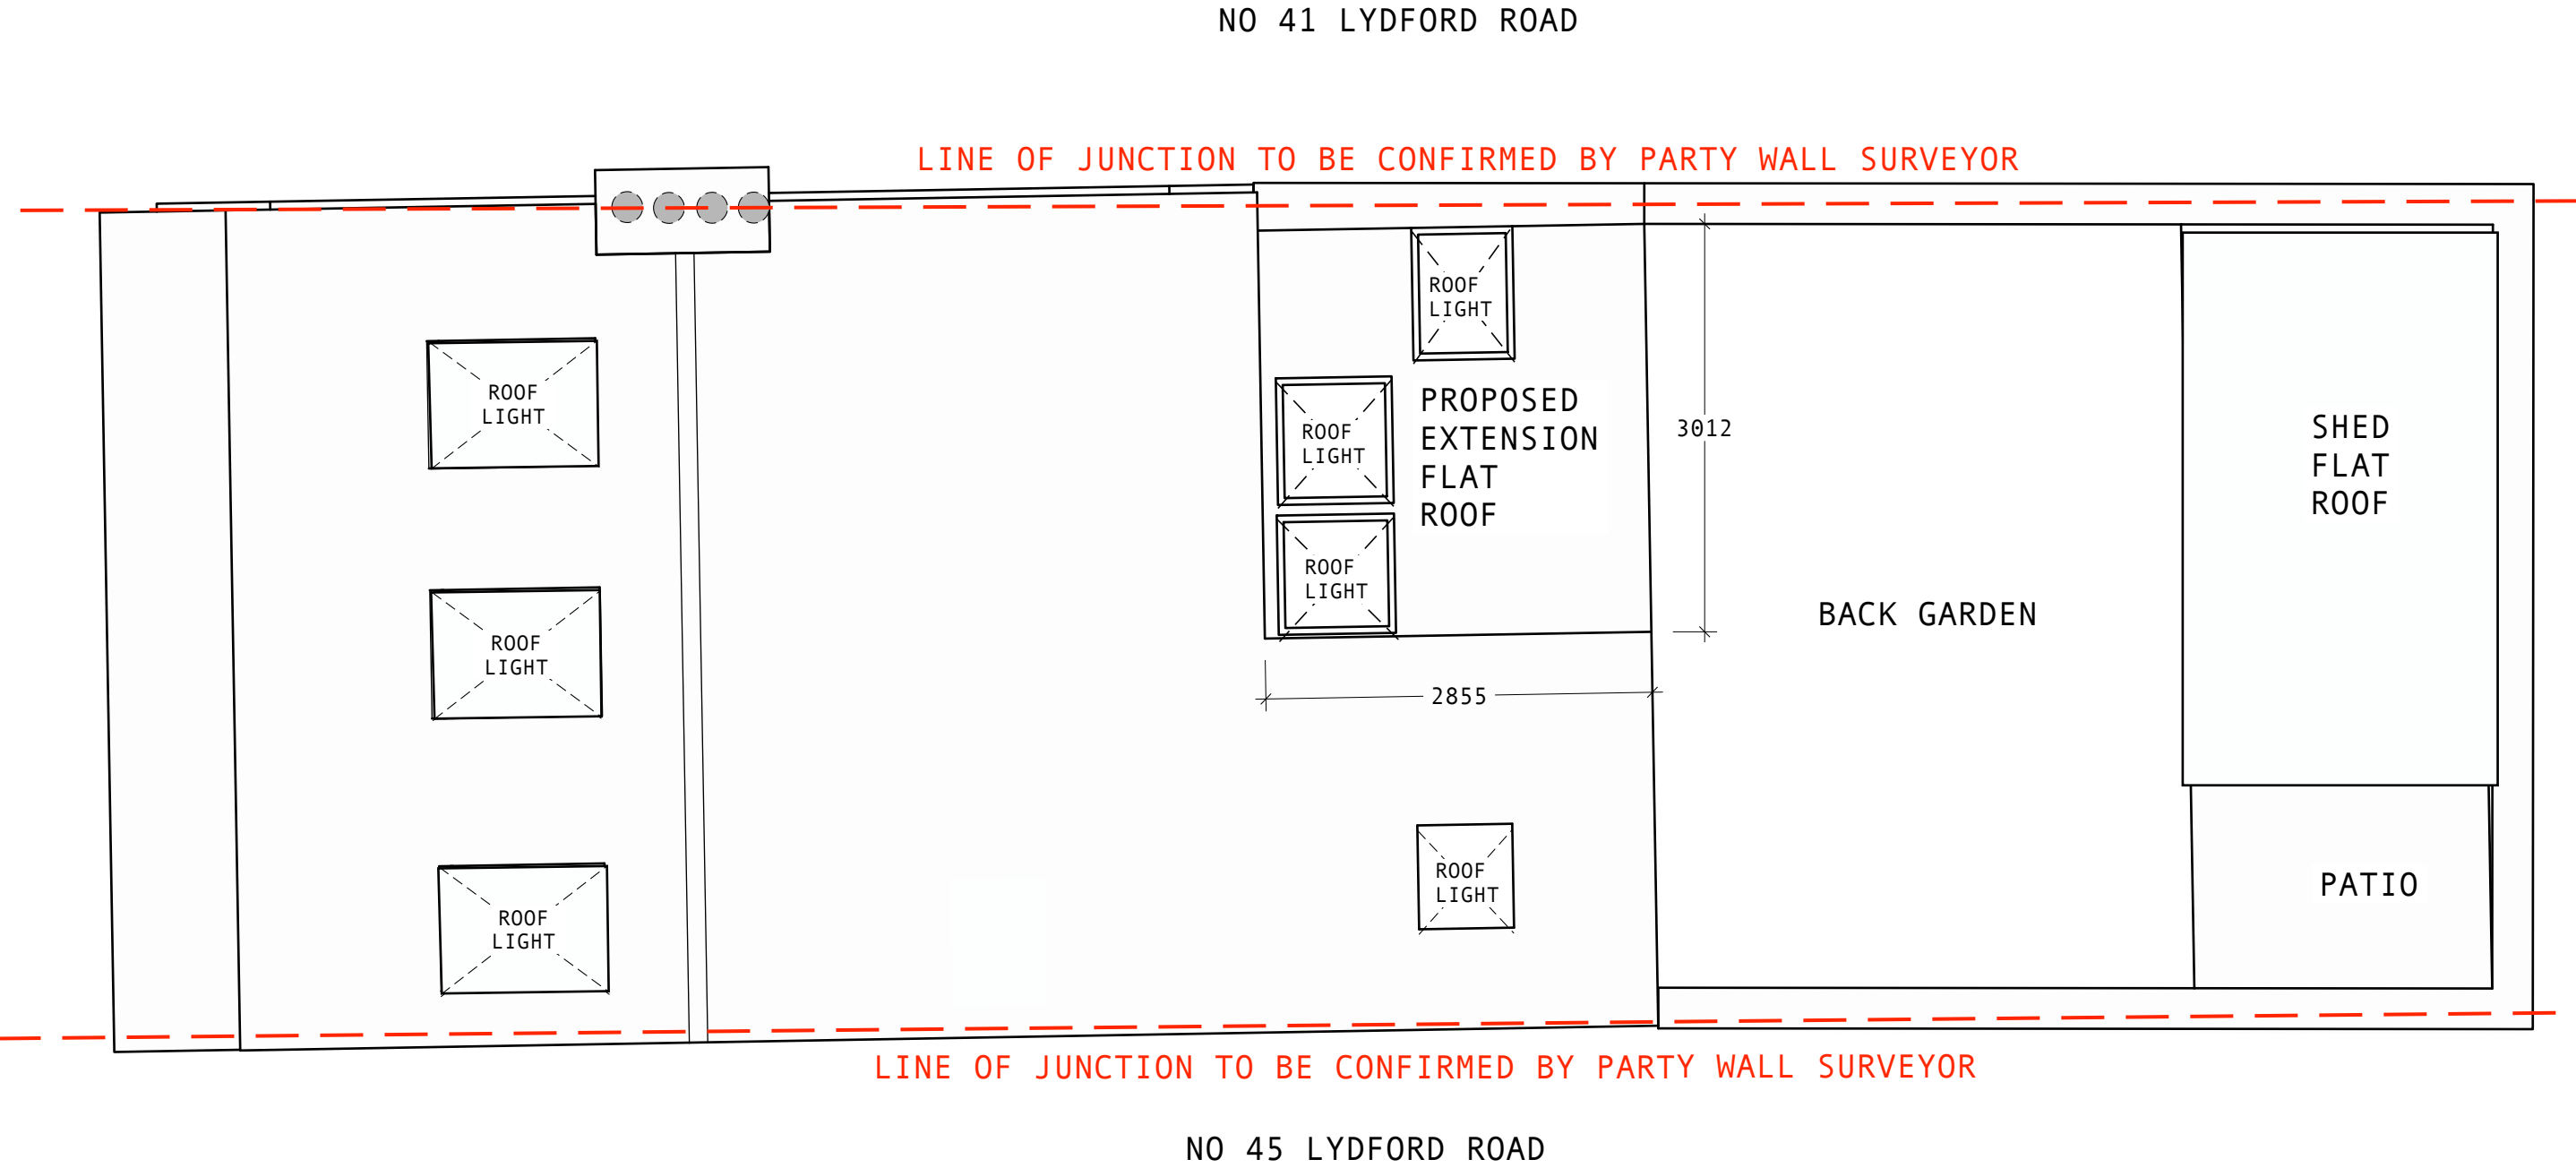


PROPOSED ROOF PLAN - SCALE 1/50@A3

MANAF ABDULGHANI
STRUCTURAL ENGINEER | DESIGNER
ISTRUCTE MEMBER NO 078412217
WWW.MANAFABDULGHANI.COM

REV	DATE	DESCRIPTION
P01	17/03/2024	PERMITTED DEVELOPMENT

PROJECT	43 LYDFORD ROAD N15 5PX
CLIENT	NEAL FOREMAN
SCOPE	SINGLE-STOREY REAR INFILL EXTENSION

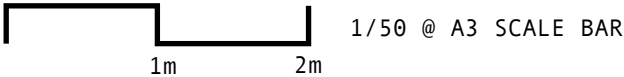

EXISTING DRAWINGS


NO 45 LYDFORD ROAD

NO 43 LYDFORD ROAD

NO 41 LYDFORD ROAD

LINE OF JUNCTION TO BE CONFIRMED BY PARTY WALL SURVEYOR


LINE OF JUNCTION TO BE CONFIRMED BY PARTY WALL SURVEYOR

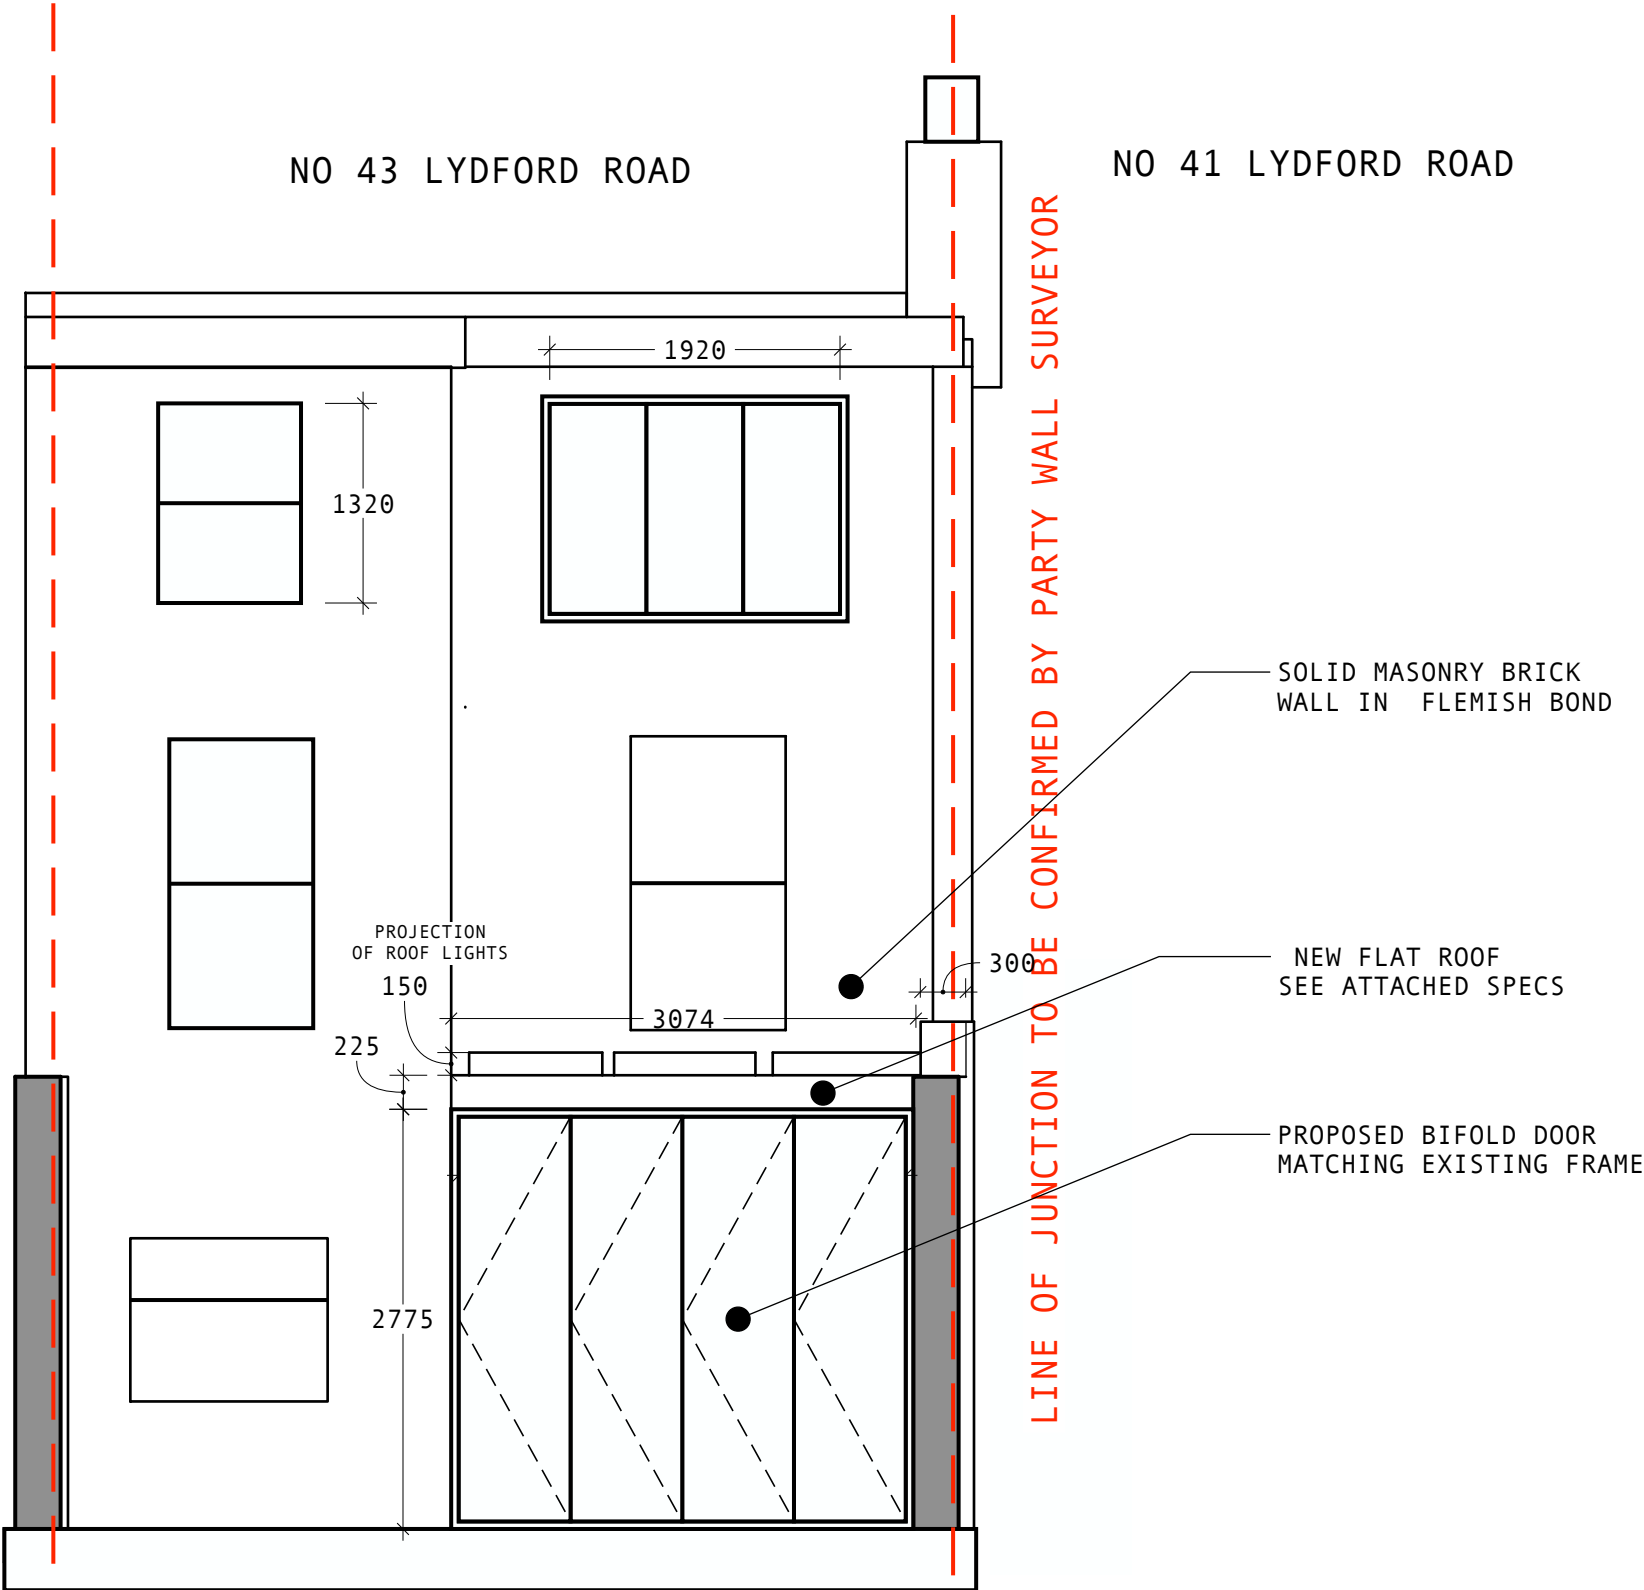

PROPOSED BACK ELEVATION

- SCALE 1/50@A3

PROPOSED DRAWINGS

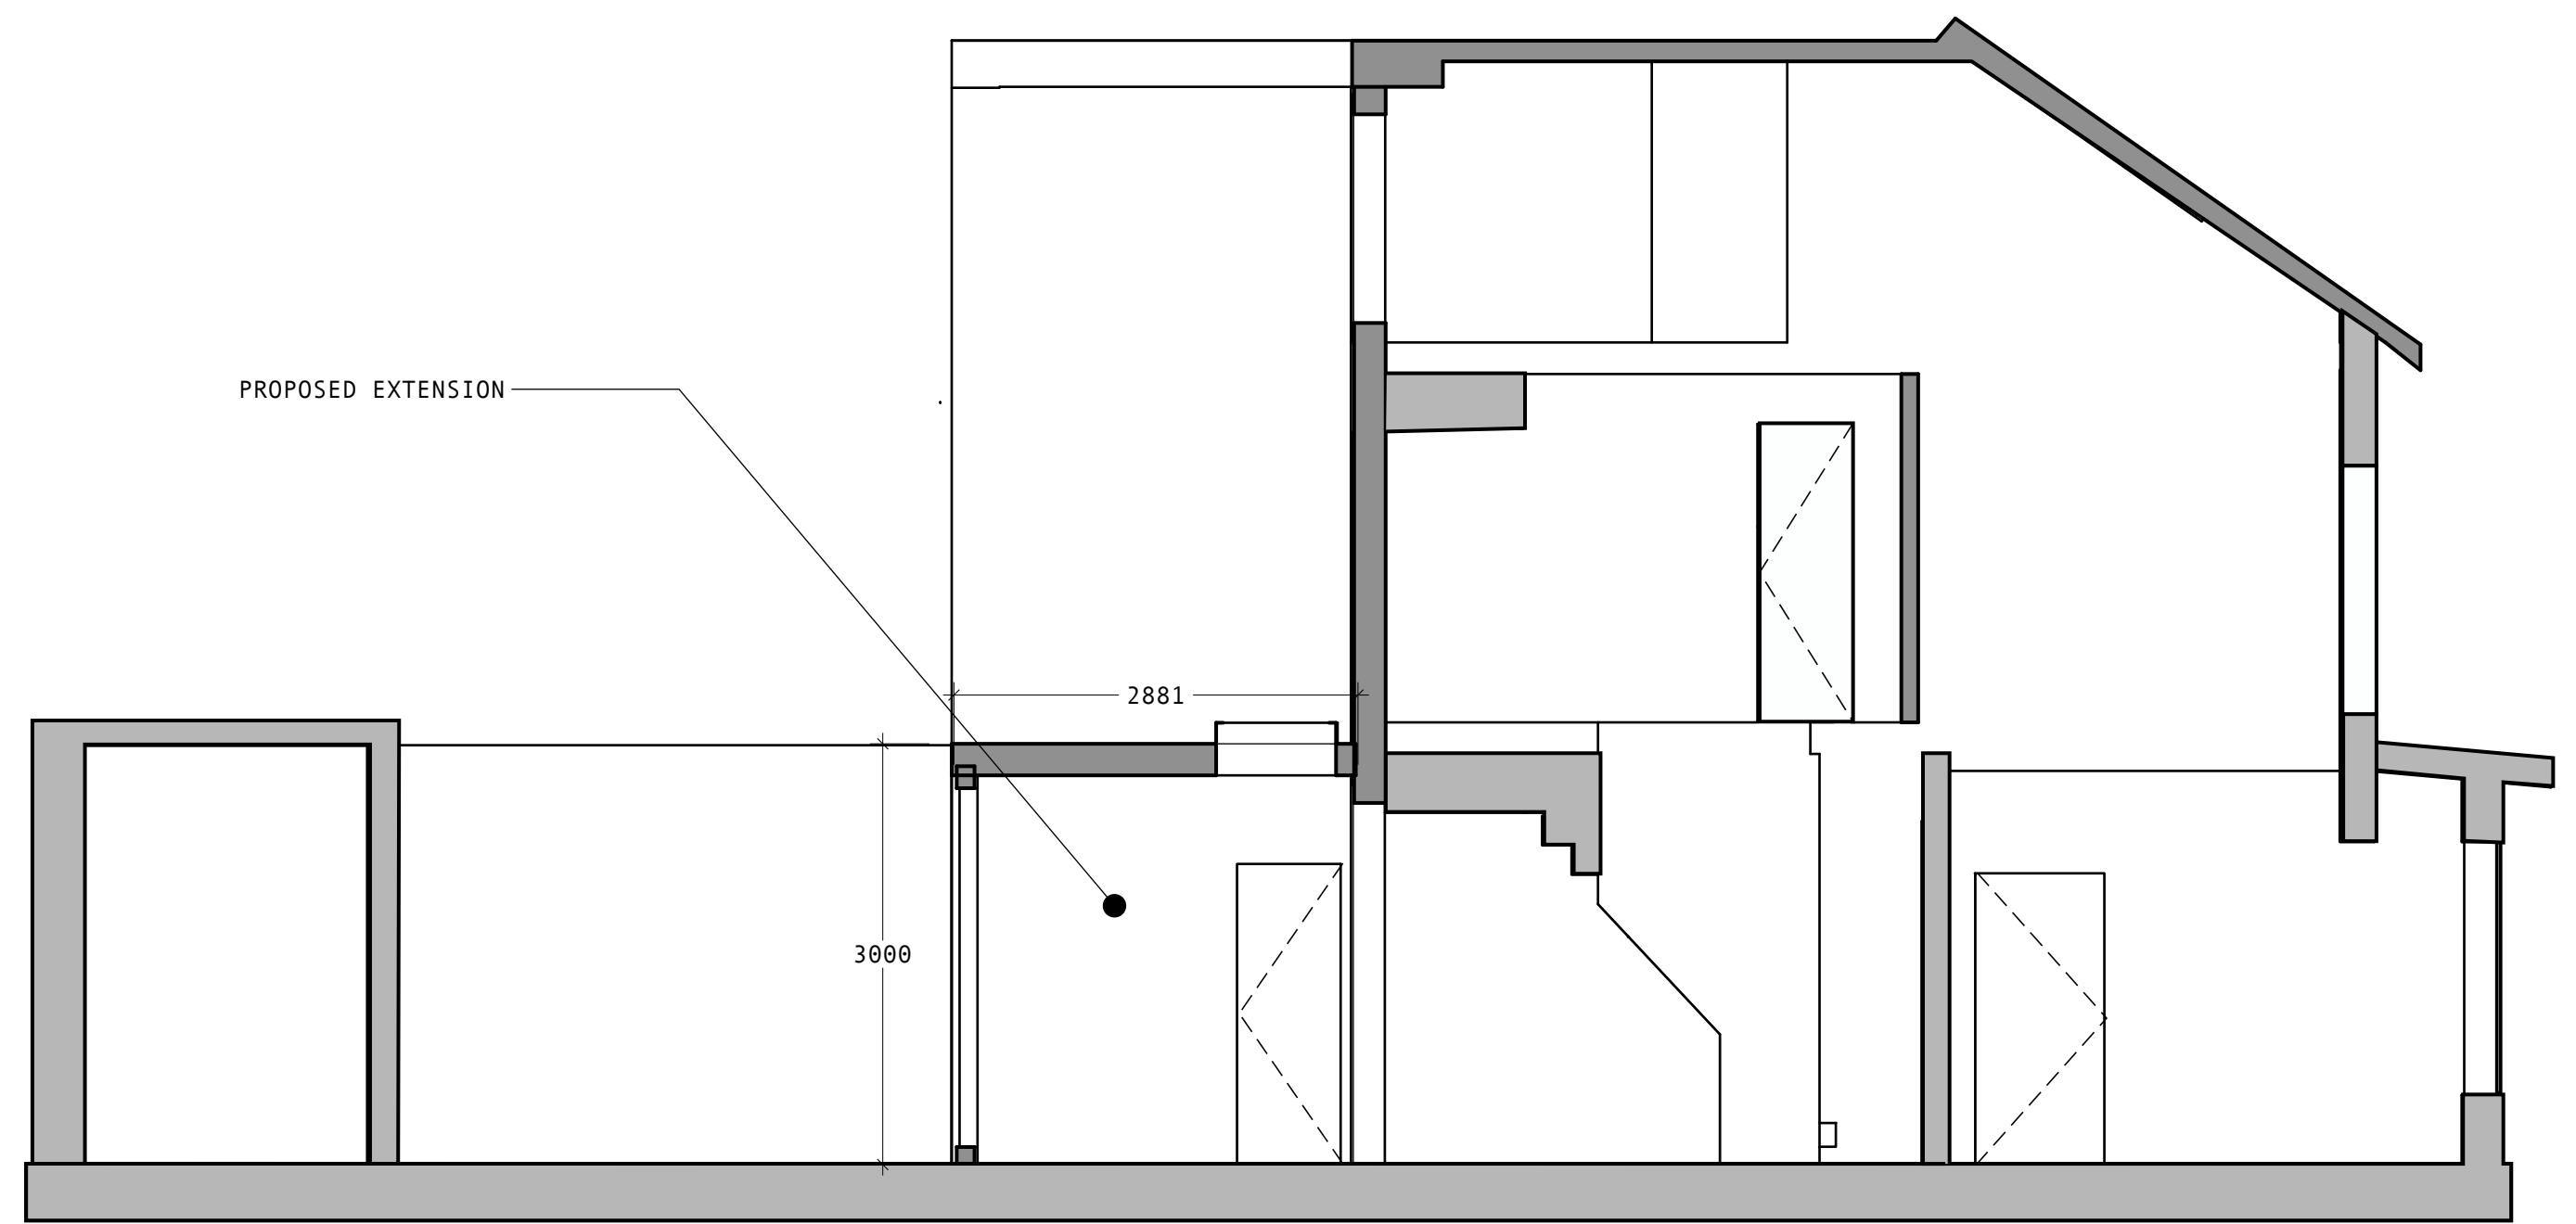

PROPOSED LONG SECTION - SCALE 1/50@A3


MANAF ABDULGHANI
STRUCTURAL ENGINEER | DESIGNER
ISTRUCTE MEMBER NO 078412217
WWW.MANAFABDULGHANI.COM

REV	DATE	DESCRIPTION
P01	17/03/2024	PERMITTED DEVELOPMENT

PROJECT	43 LYDFORD ROAD N15 5PX
CLIENT	NEAL FOREMAN
SCOPE	SINGLE-STOREY REAR INFILL EXTENSION



PROPOSED DRAWINGS

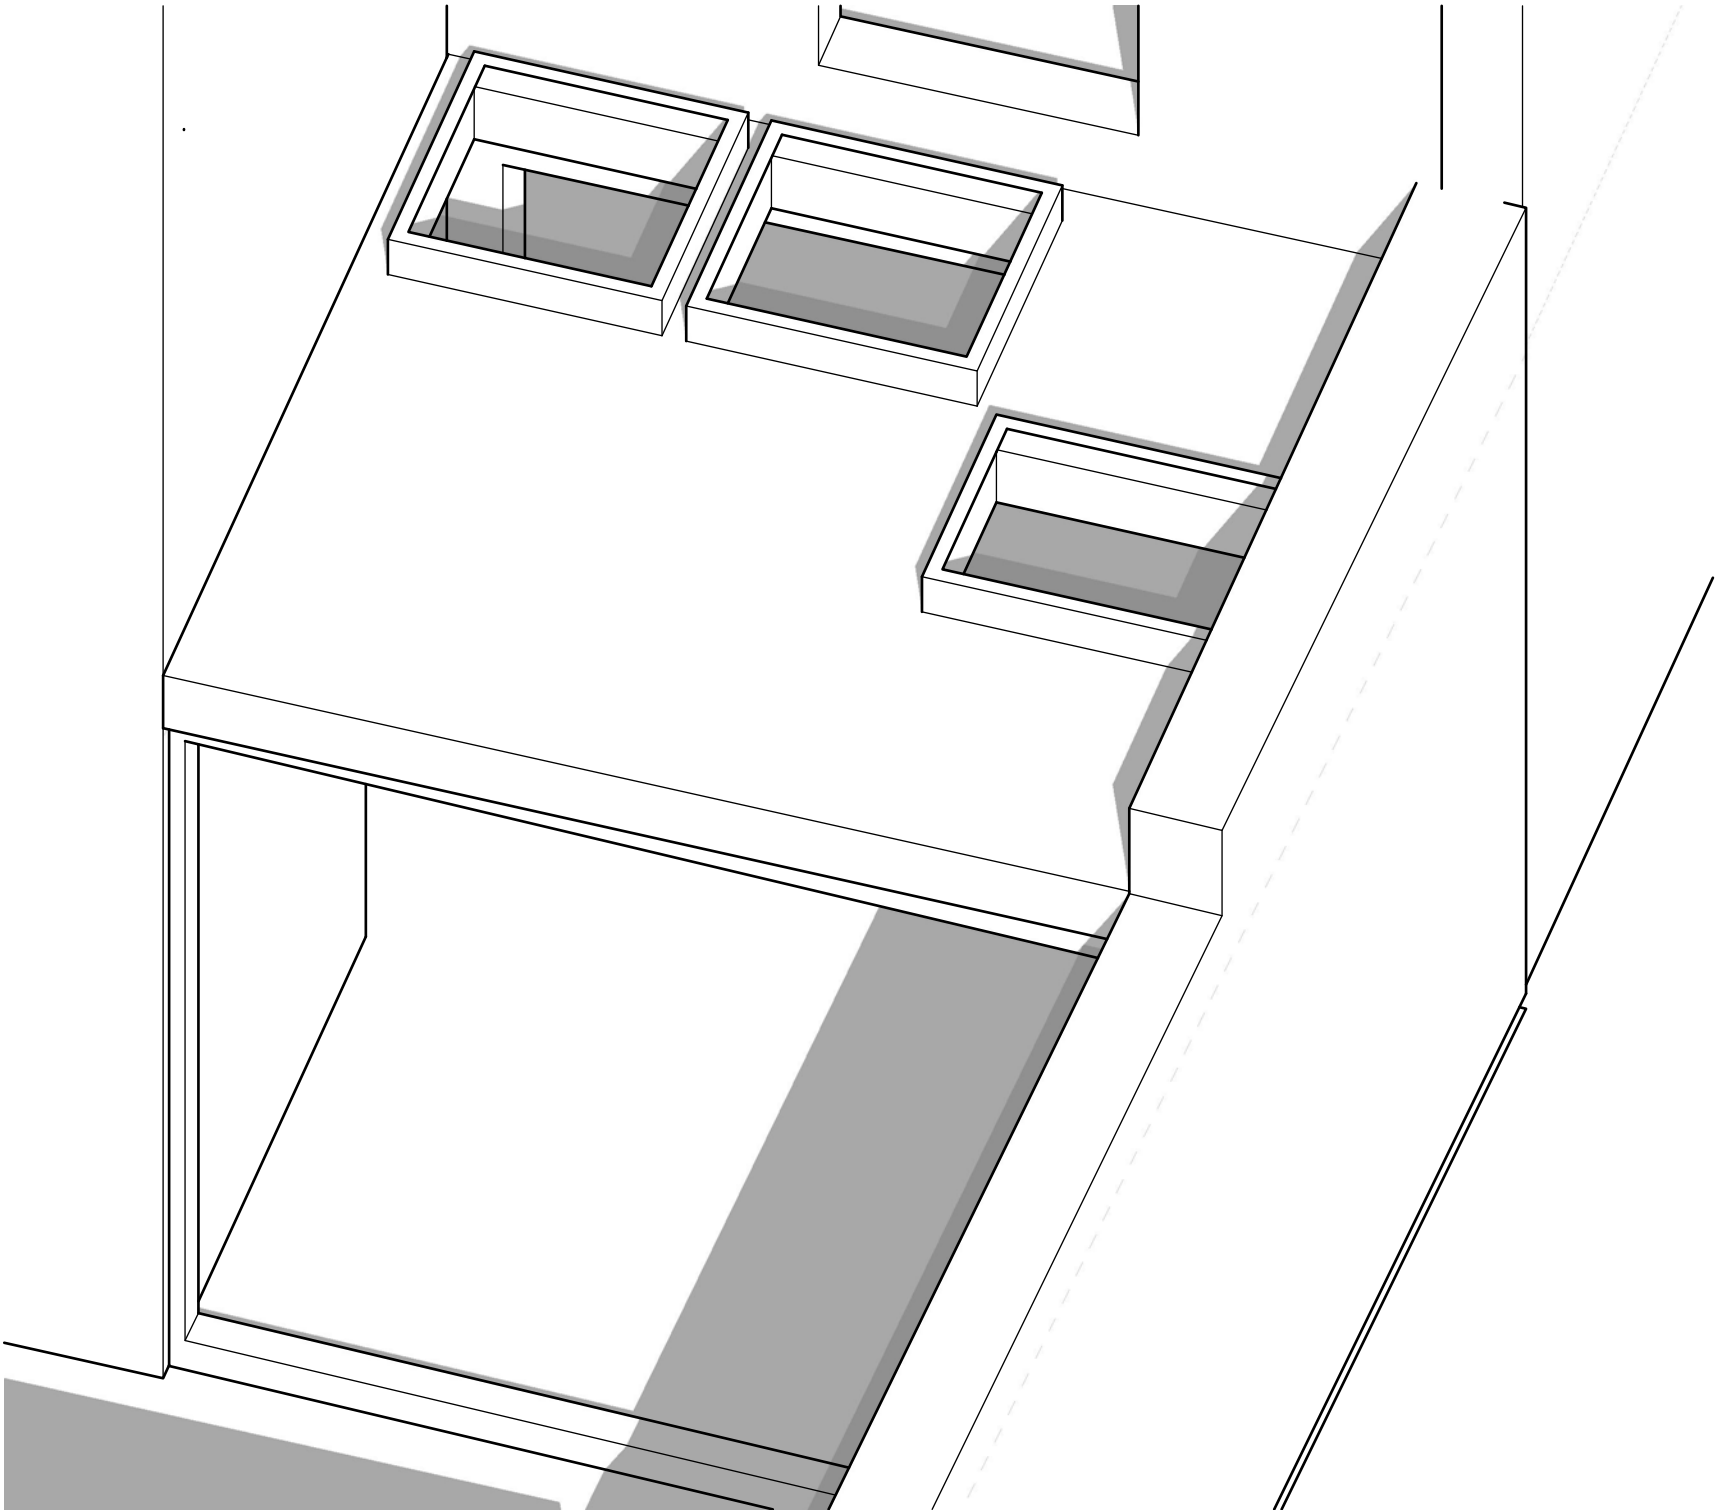


PROPOSED 3D EXTERIOR ORTHOGRAPHIC VIEW OF EXTENSION - NTS


MANAF ABDULGHANI
STRUCTURAL ENGINEER | DESIGNER
ISTRUCTE MEMBER NO 078412217
WWW.MANAFABDULGHANI.COM

REV	DATE	DESCRIPTION
P01	17/03/2024	PERMITTED DEVELOPMENT

PROJECT	43 LYDFORD ROAD N15 5PX
CLIENT	NEAL FOREMAN
SCOPE	SINGLE-STOREY REAR INFILL EXTENSION

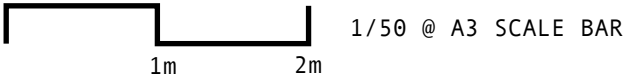

PROPOSED DRAWINGS

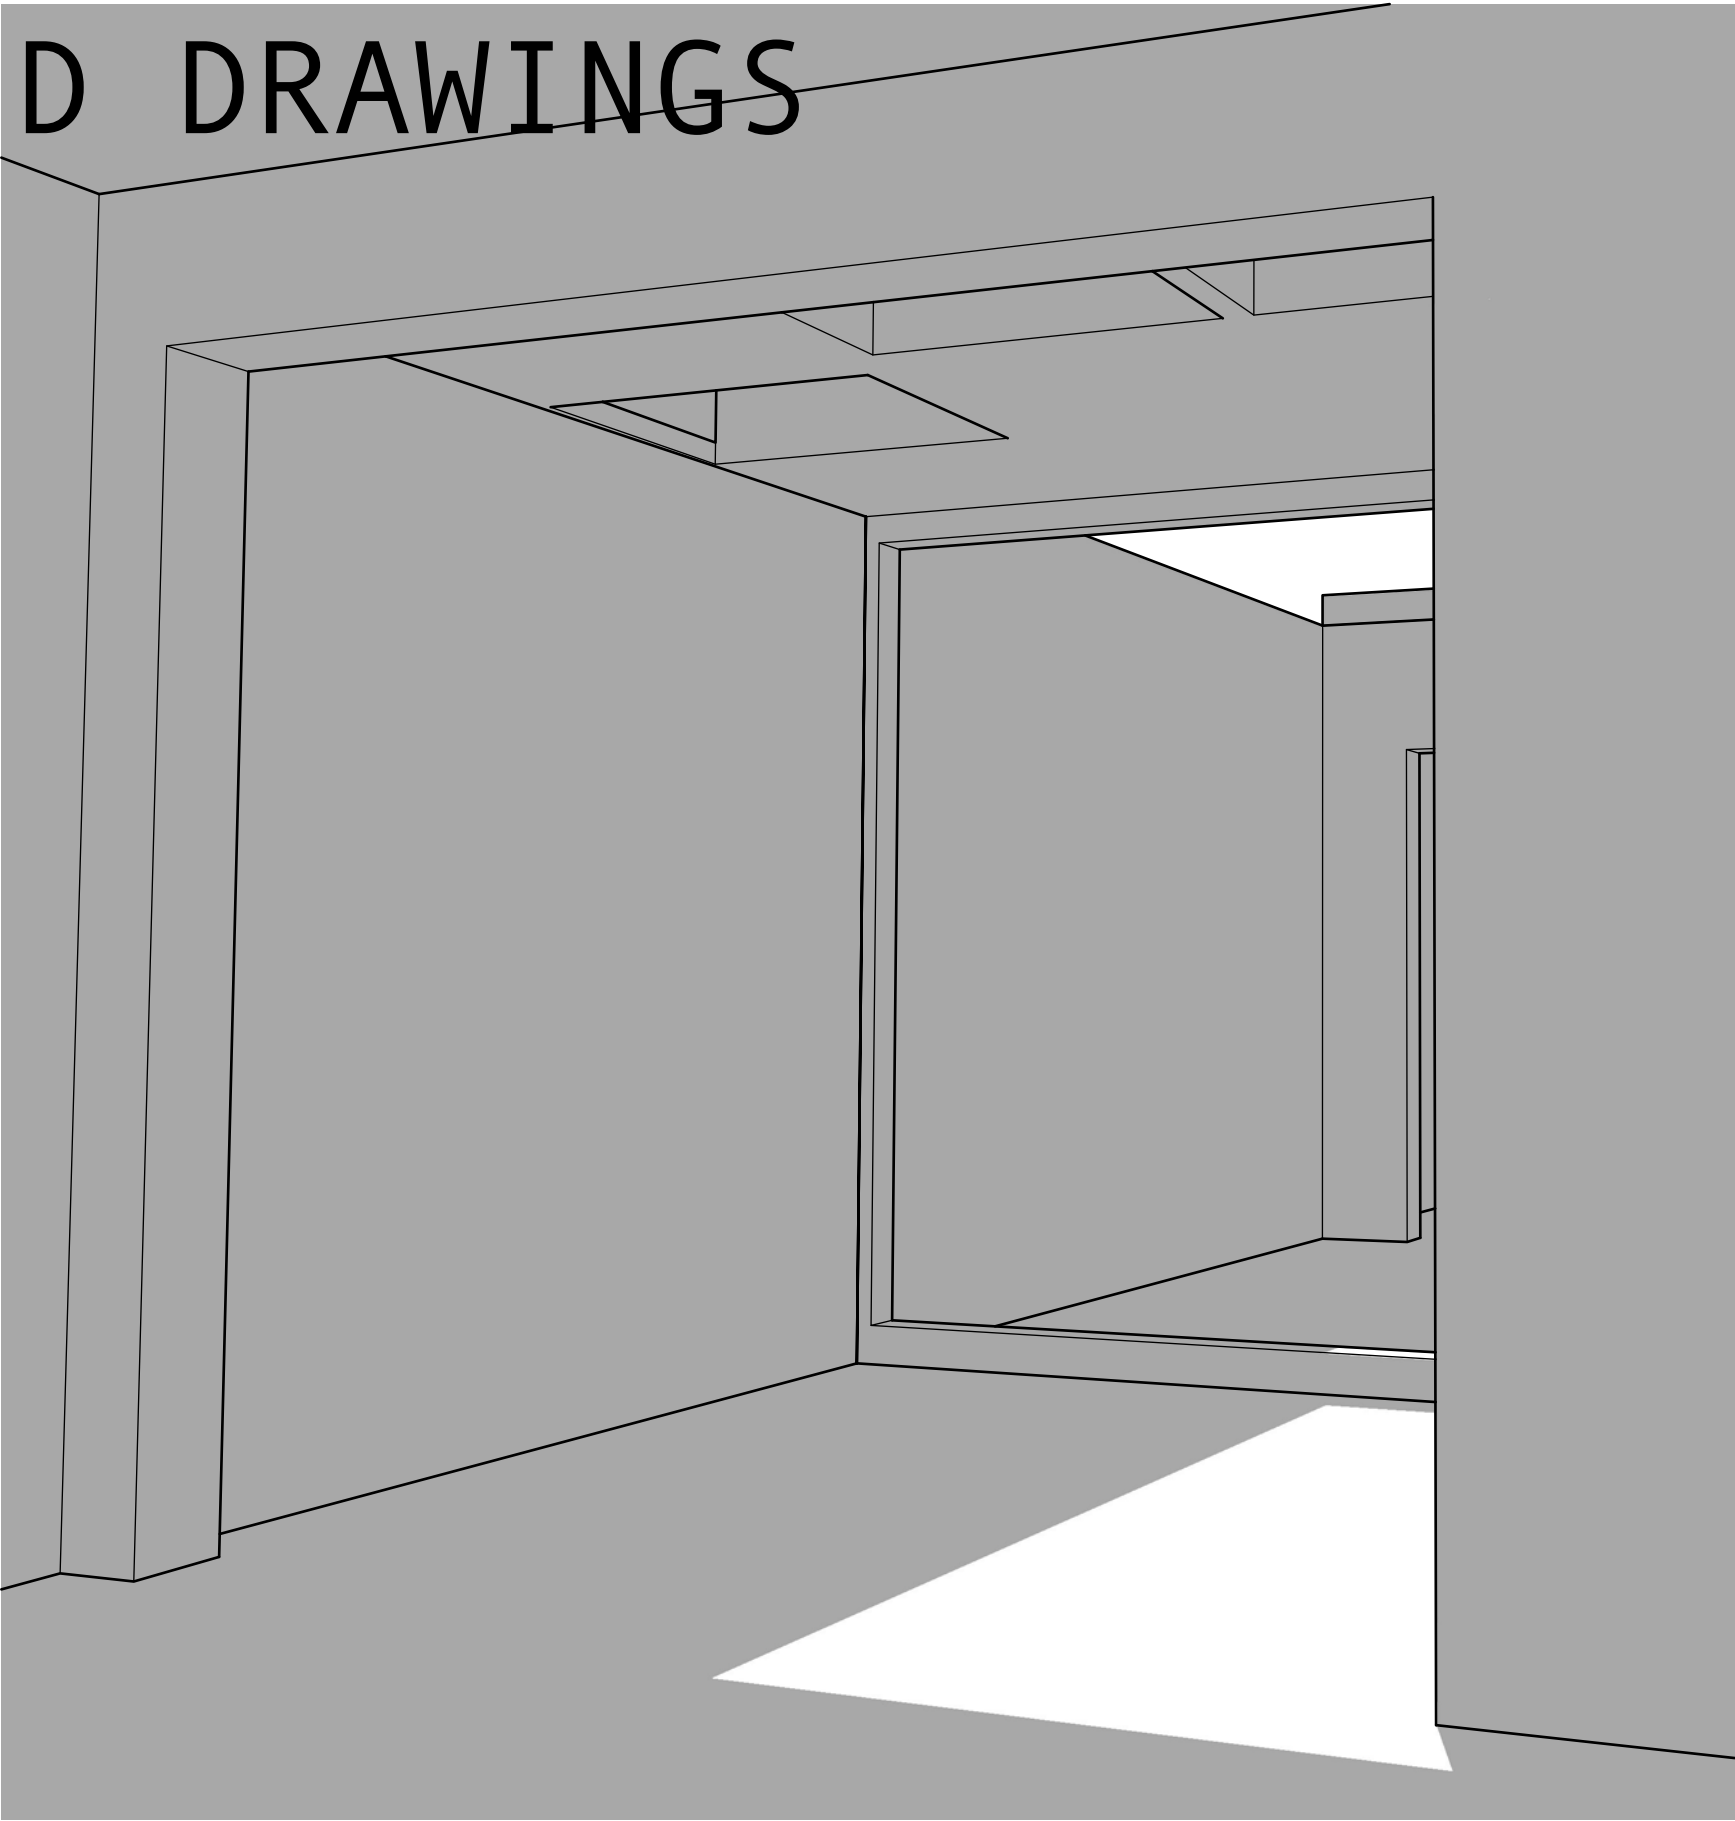

PROPOSED 3D INTERIOR PERSPECTIVE SHOWING EXTENSION - NTS

MANAF ABDULGHANI
STRUCTURAL ENGINEER | DESIGNER
ISTRUCTE MEMBER NO 078412217
WWW.MANAFABDULGHANI.COM

REV	DATE	DESCRIPTION
P01	17/03/2024	PERMITTED DEVELOPMENT

PROJECT	43 LYDFORD ROAD N15 5PX
CLIENT	NEAL FOREMAN
SCOPE	SINGLE-STOREY REAR INFILL EXTENSION

