
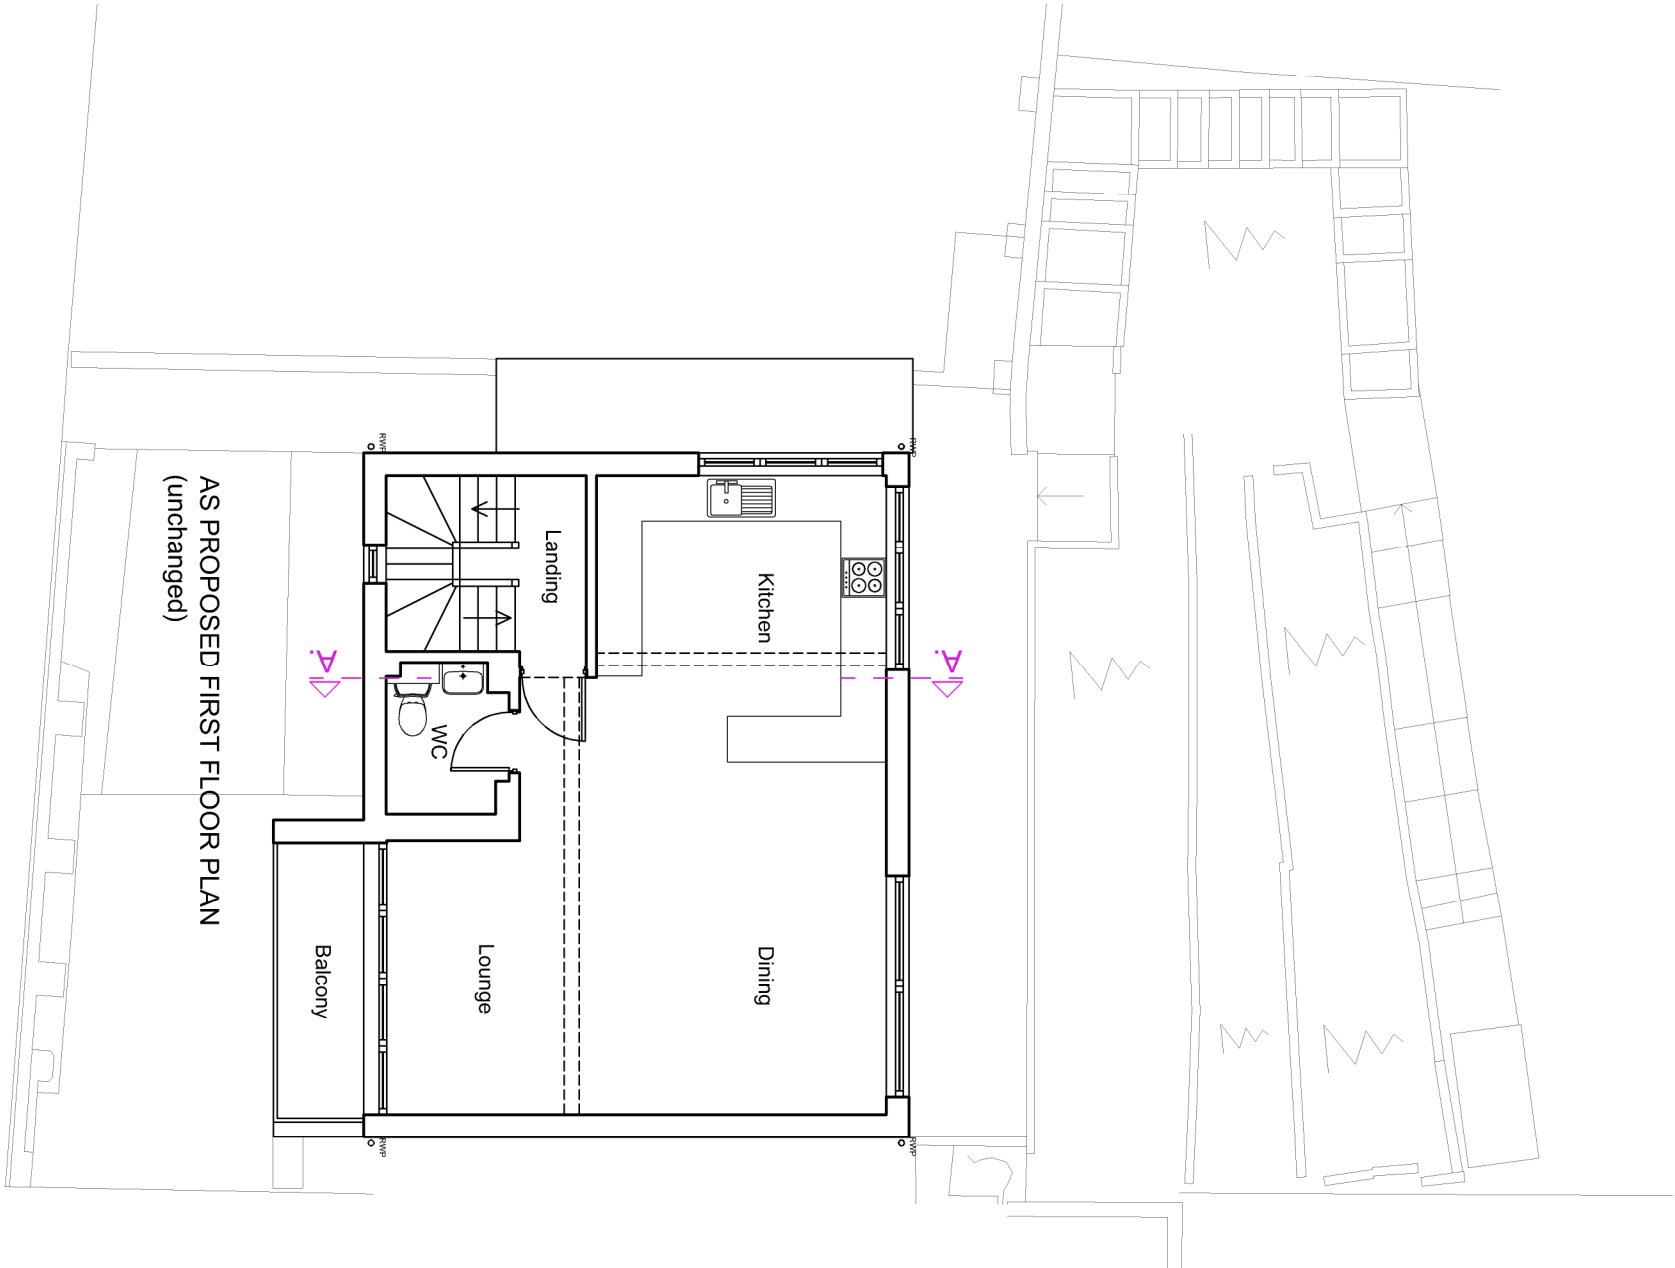


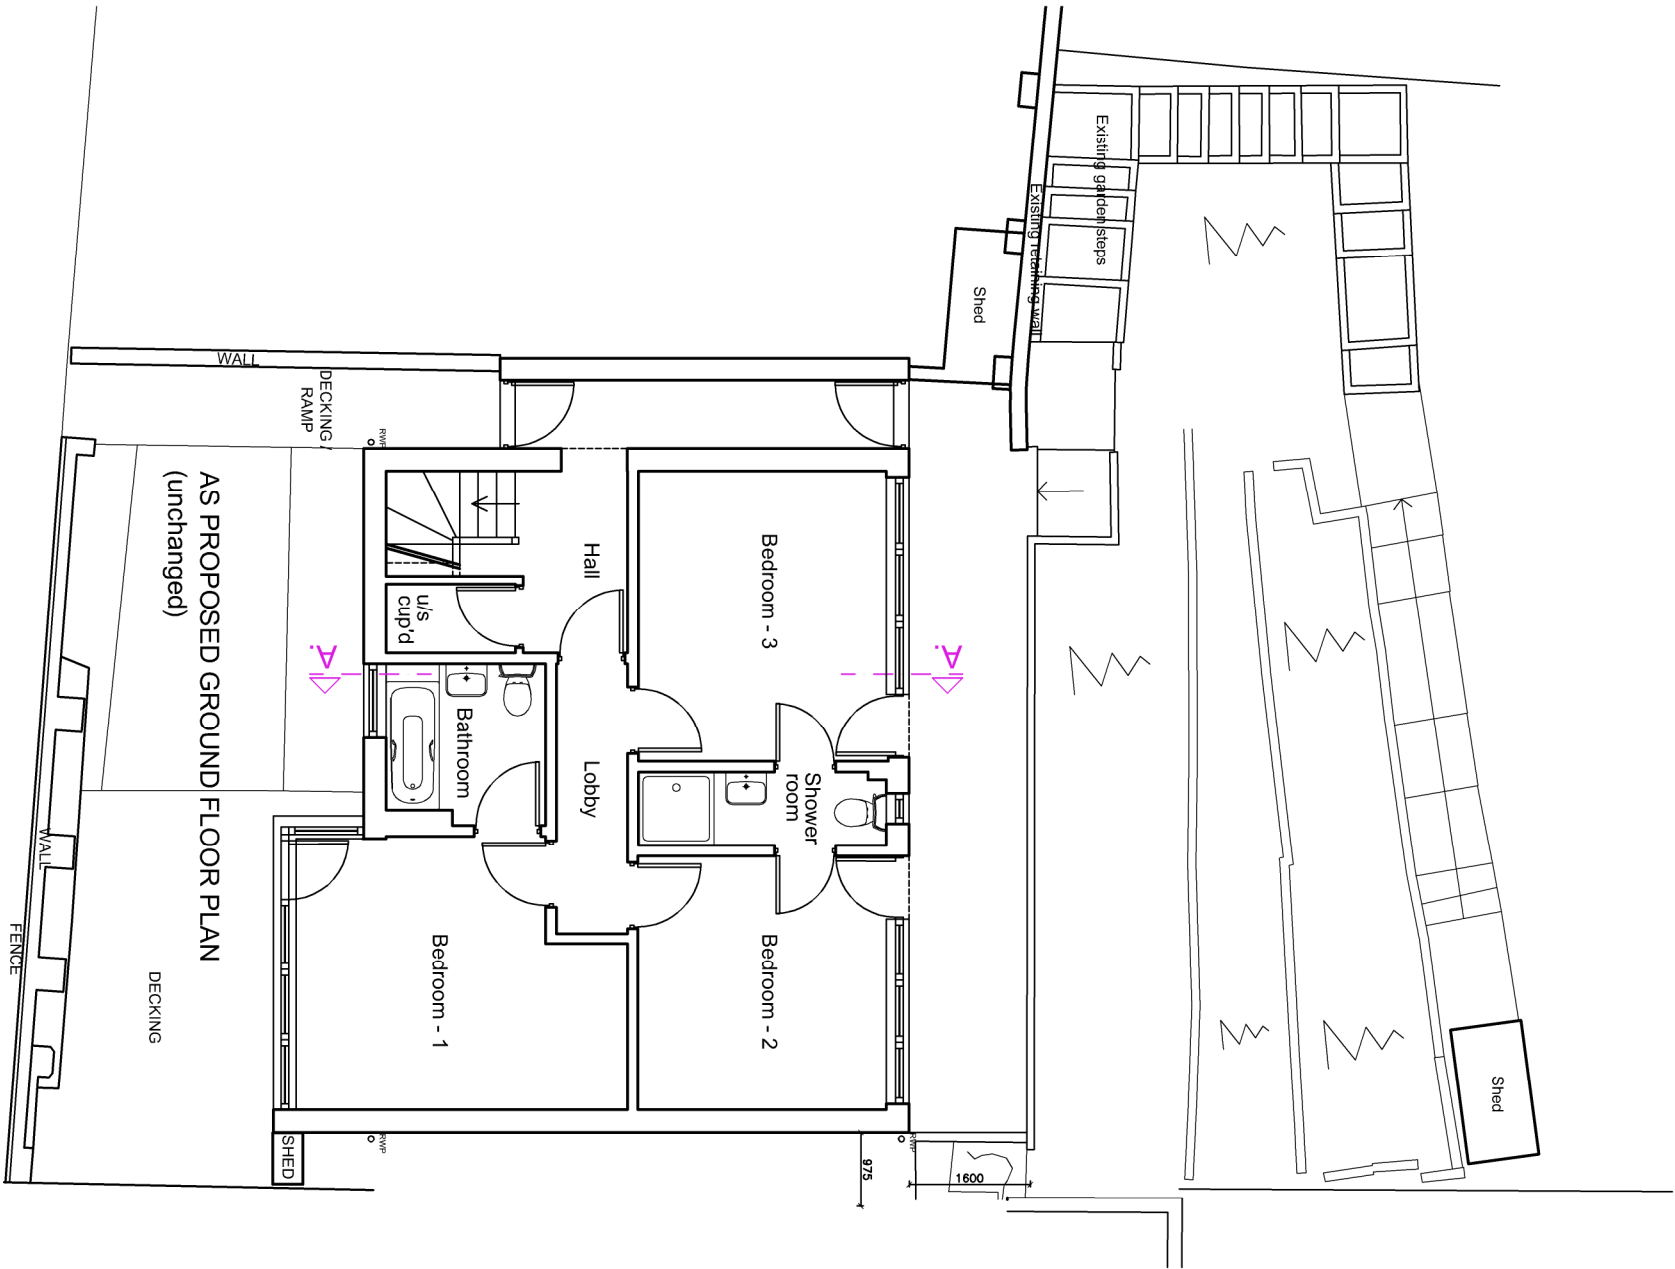

Rev.

Scale: 1:100 @A3
Date: 07/03/2024
Drawn: AU

Job:

10A Tile Kiln Lane
London, N6 5LG

Drawing No.

05/1140/PLAN/110.

FARROW SILVERTON
CHARTERED ARCHITECTS & DESIGN CONSULTANTS

6 HALE LANE MILL HILL
LONDON NW7 3NX
tel: 020 8906 8502 fax: 020 8906 8503
www.farsil.co.uk
e-mail: office@farsil.com