


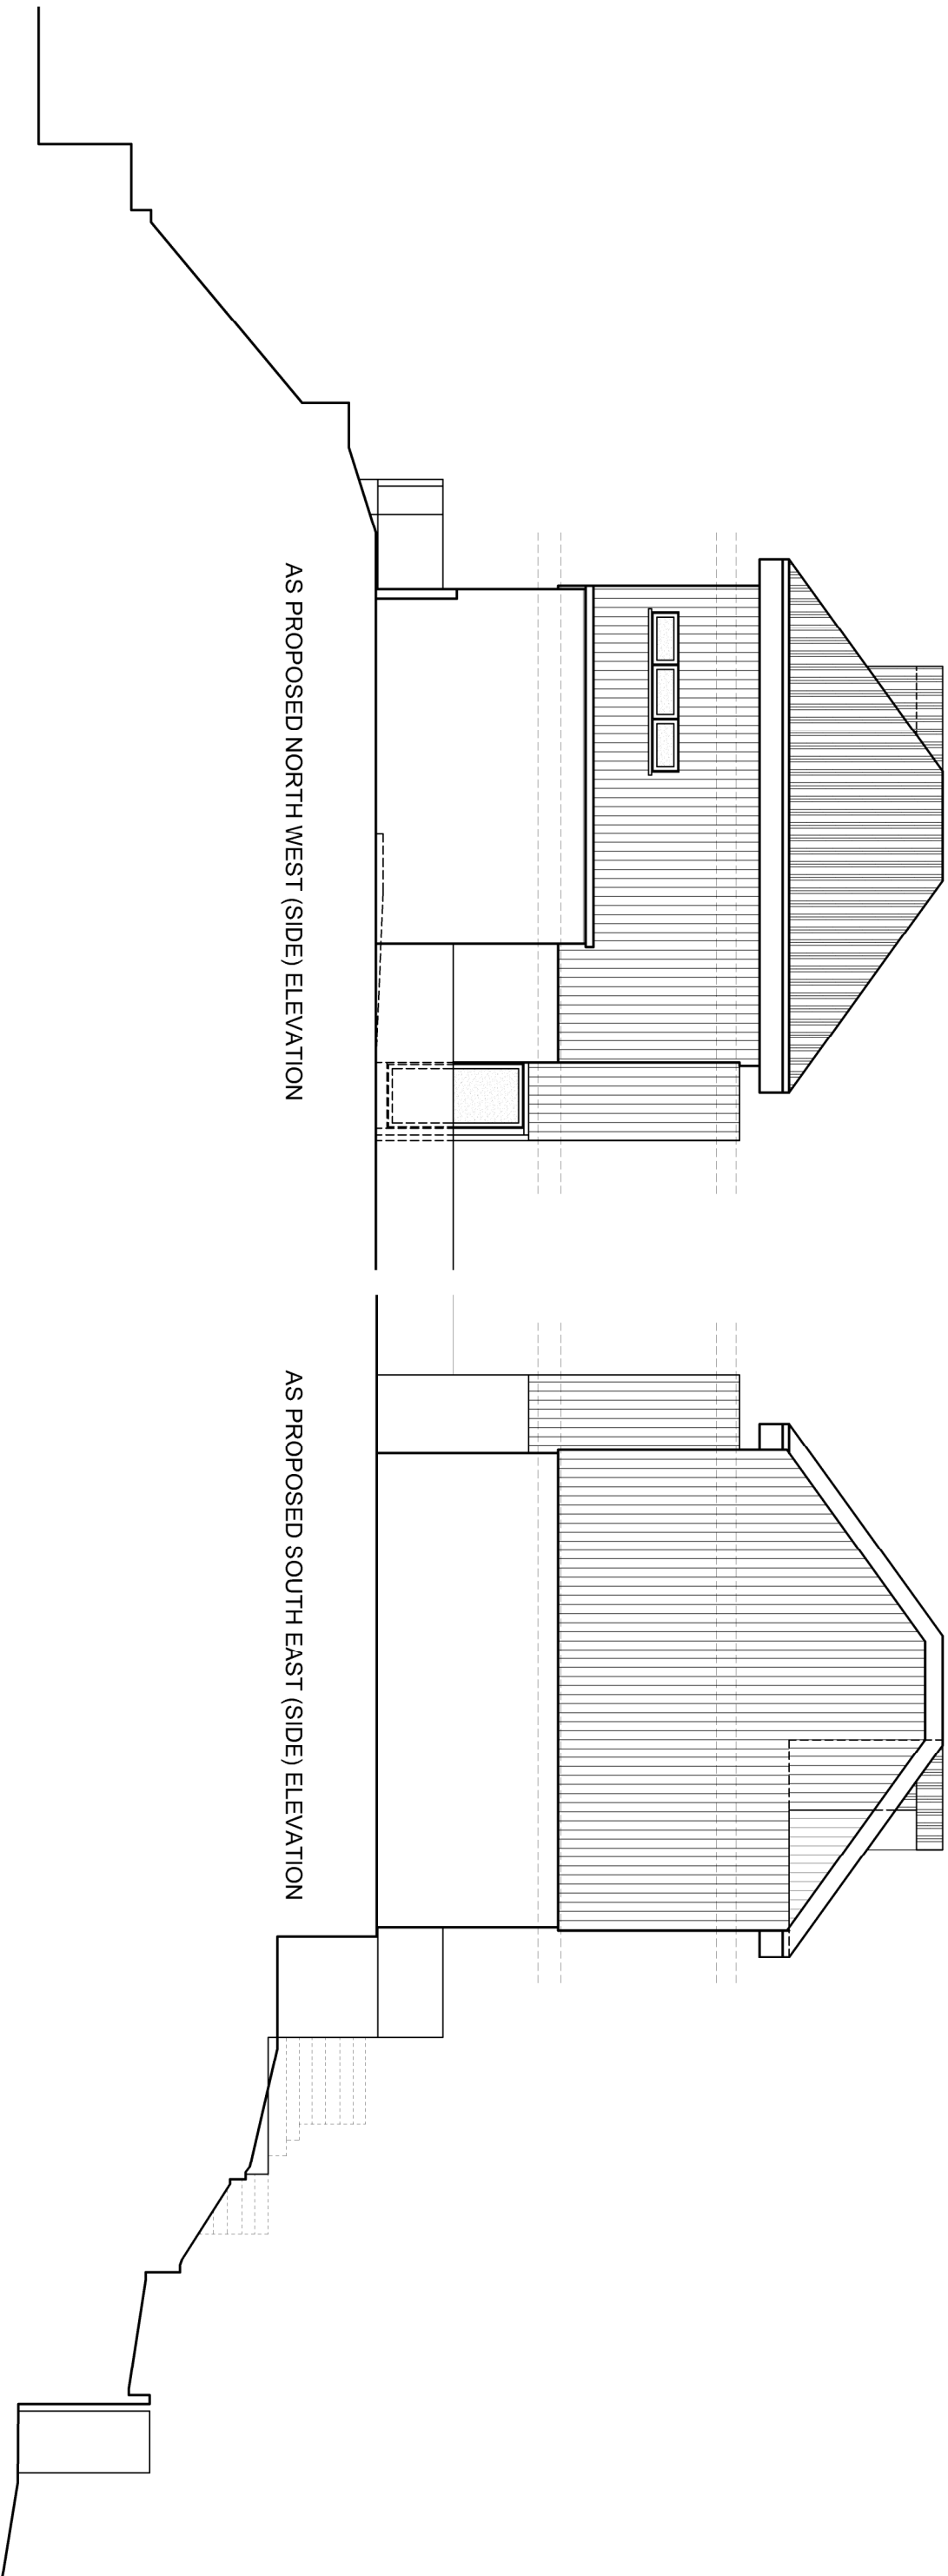

Rev.	Scale: 1:100 @A3 Date: 07/03/2024 Drawn: AU	Job: 10A Tile Kiln Lane London, N6 5LG	Drawing No. 05/1 140/PLAN/113.	FARROW SILVERTON CHARTERED ARCHITECTS & DESIGN CONSULTANTS 6 HALE LANE MILL HILL LONDON NW7 3NX tel: 020 8906 8502 fax: 020 8906 8503 www.farsil.co.uk e-mail: office@farsil.com
------	---	--	-----------------------------------	--