



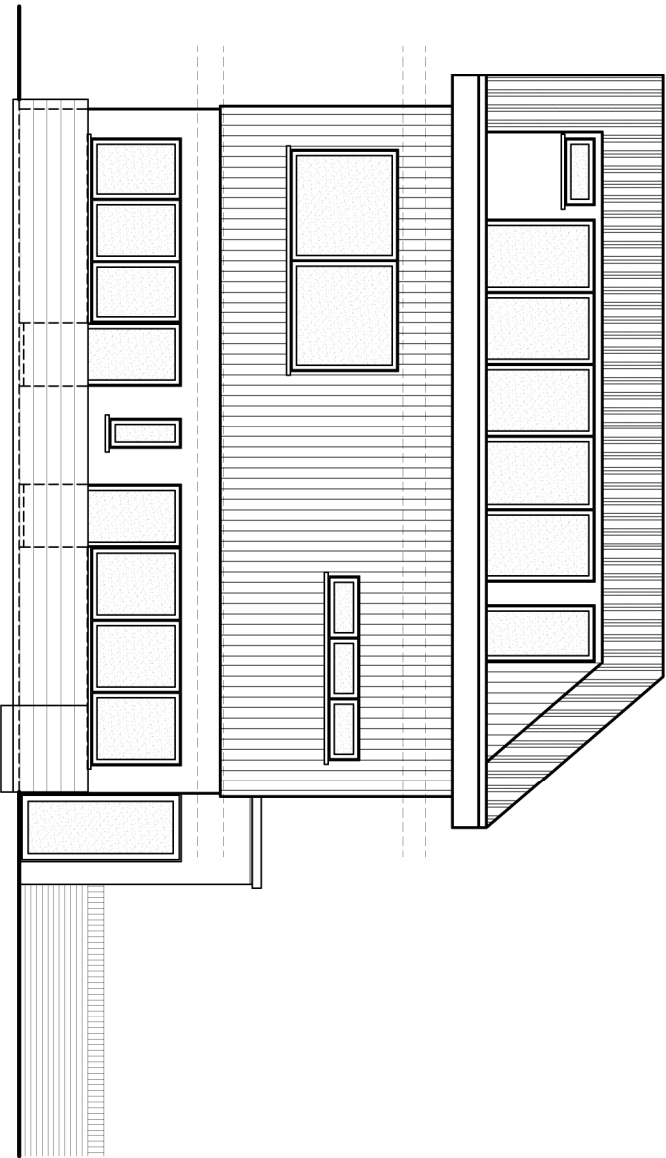

AS EXISTING SOUTH WEST (FRONT) ELEVATION

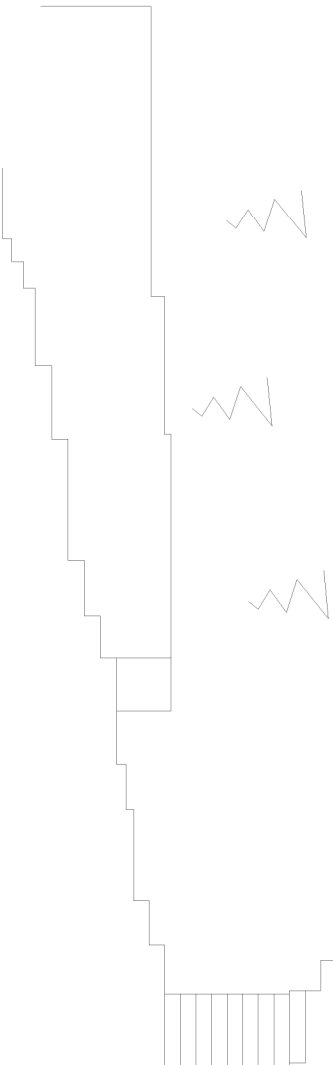

AS EXISTING NORTH EAST (GARDEN) ELEVATION



Rev.	Scale: 1:100 @A3 Date: 07/03/2024 Drawn: AU
------	---

Job:	10A Tile Kiln Lane London, N6 5LG
------	--------------------------------------

Drawing No.	05/1140/PLAN/104.
-------------	-------------------

FARROW SILVERTON
CHARTERED ARCHITECTS & DESIGN CONSULTANTS

6 HALE LANE MILL HILL
LONDON NW7 3NX
tel: 020 8906 8502 fax: 020 8906 8503
www.farsil.co.uk
e-mail: office@farsil.com