


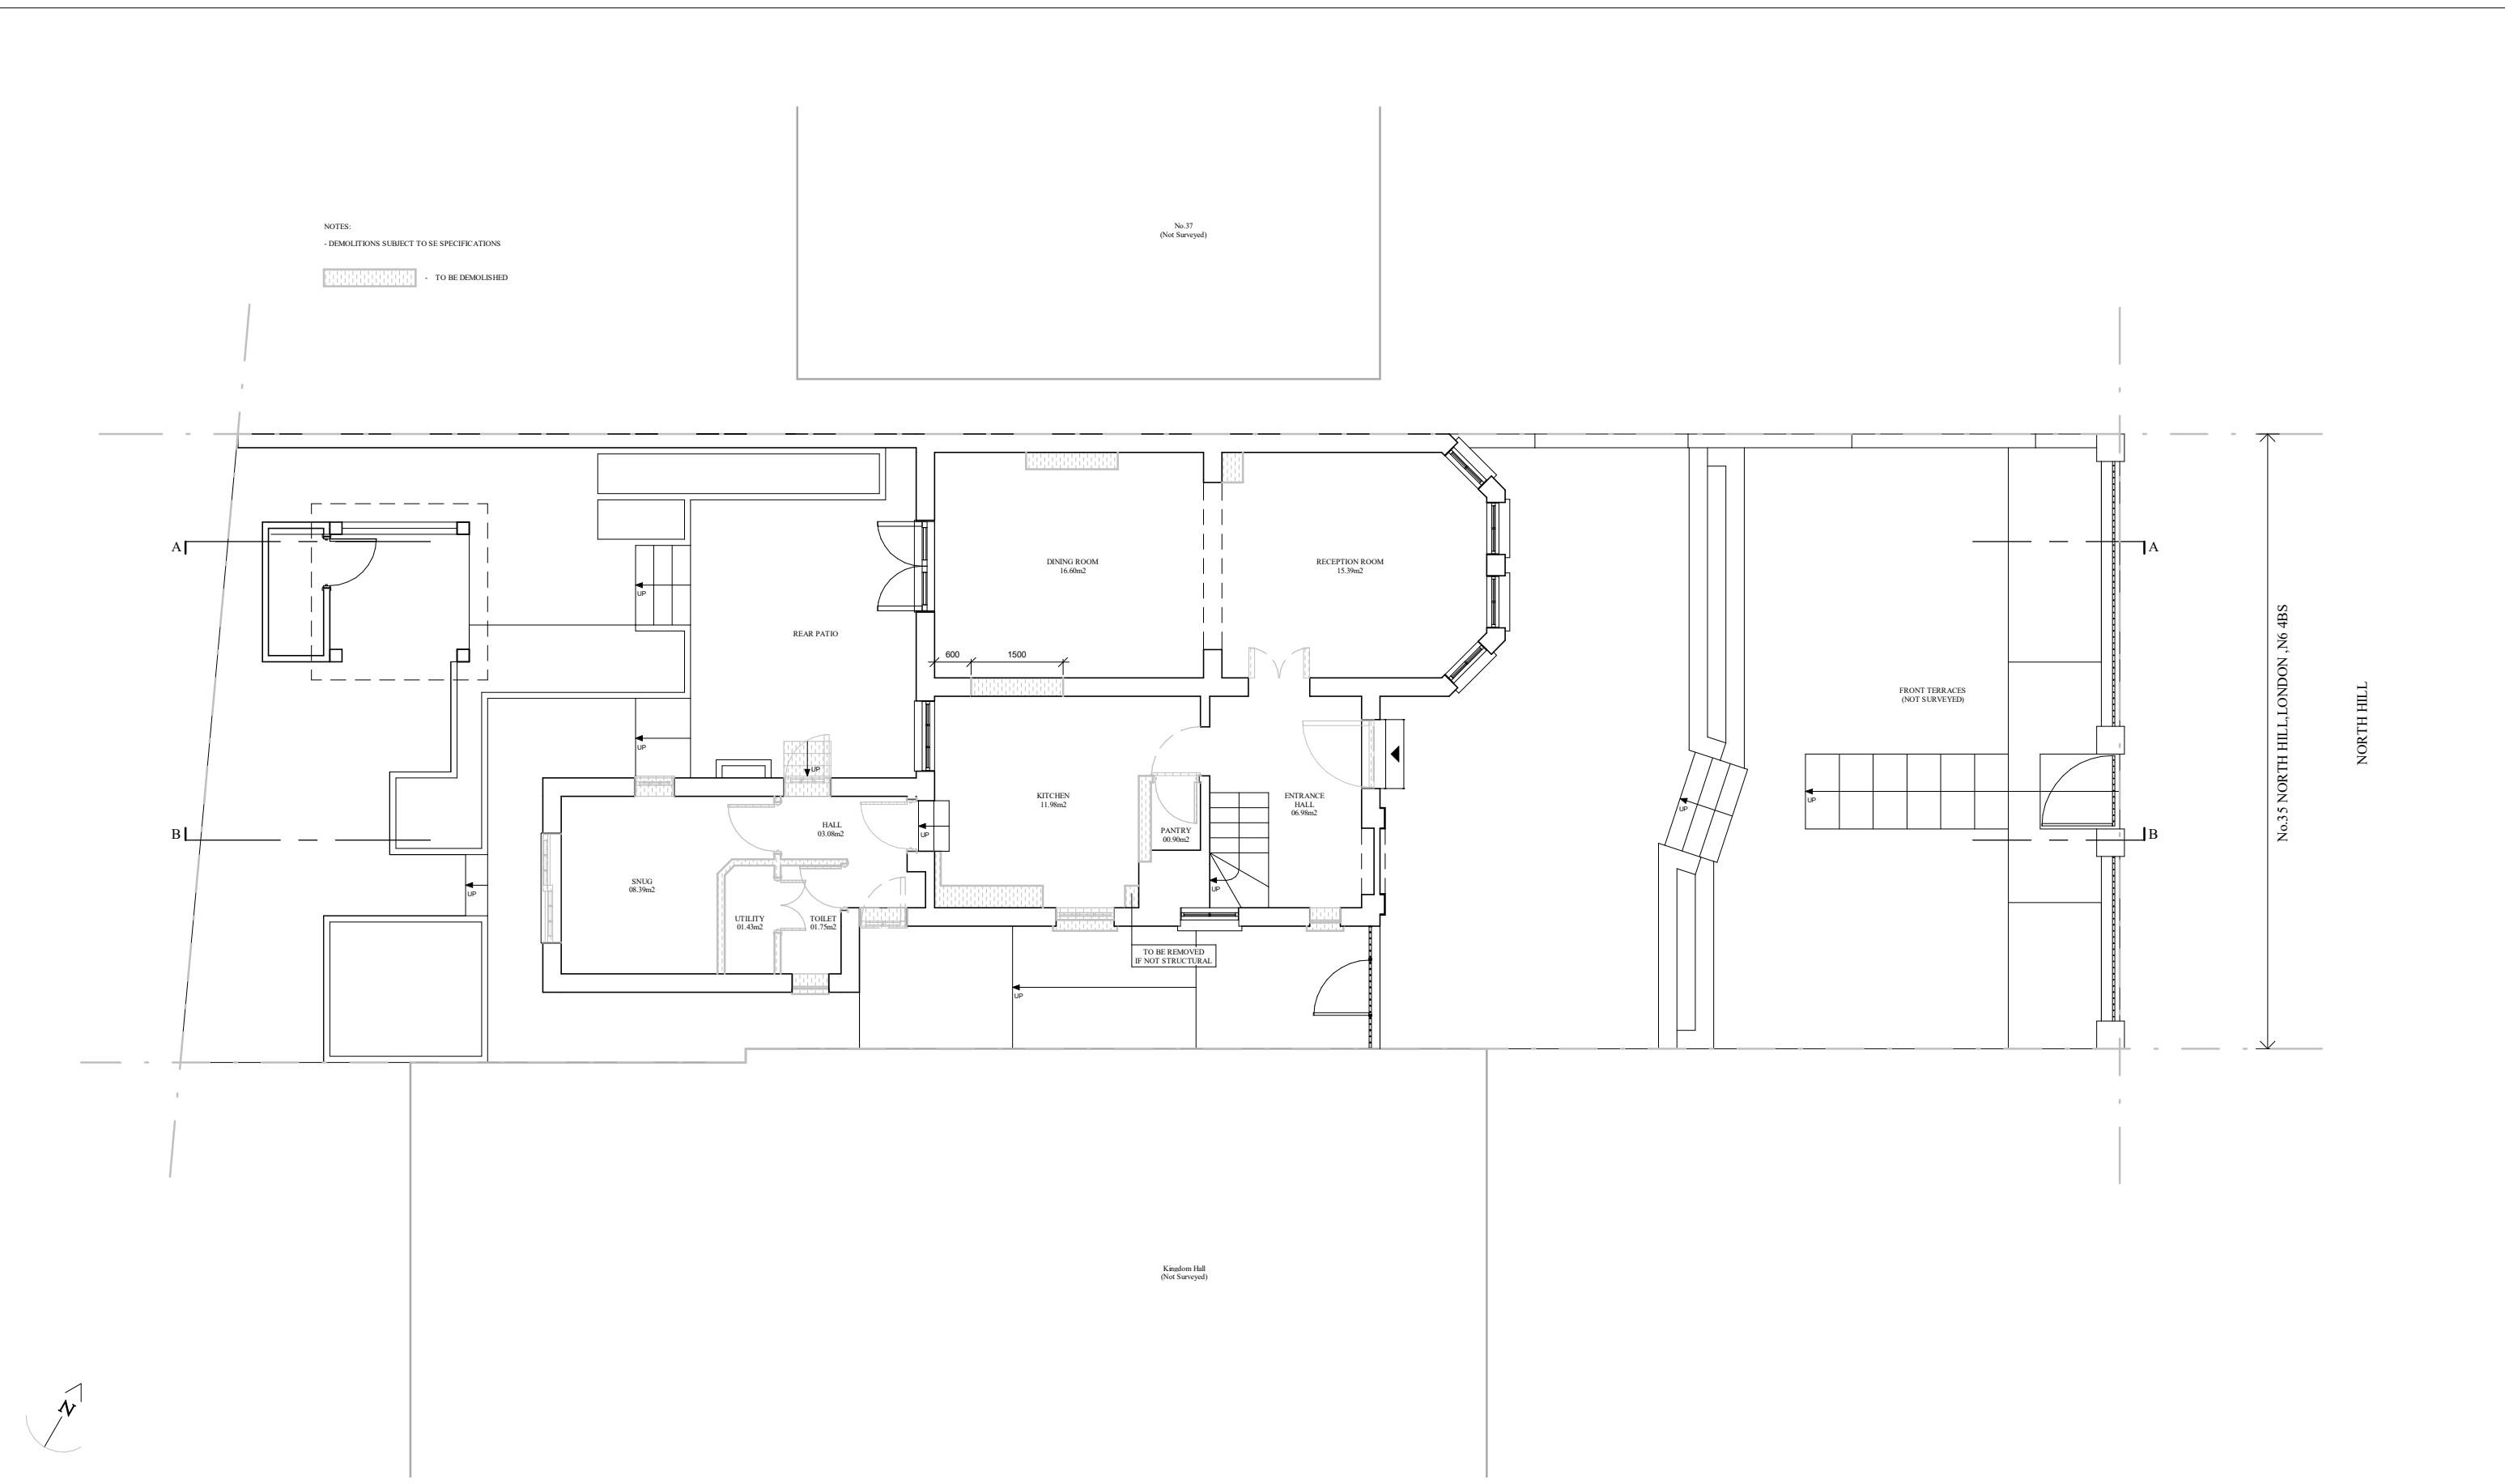

Proficiency
Design & Build

RIBA 
Royal Institute of
British Architects

arb****
Architects Registration Board

31 - 35 Fortune Green Road,
London, NW6 1DU

Tel.02074356231
Proficiencyarchitect@gmail.com
www.proficiencyltd.co.uk

PLEASE NOTE:
1. All dimensions to be verified on site.
2. All dimensions are in millimeters.
3. No work shall commence until all approvals and agreements have been obtained. These include: Planning, Building Regulations, Thames Water and Party Wall.
4. The Copyright of this drawing belongs to Proficiency Design & Build.

CLIENT:
Dr Genevieve Solomou

ADDRESS:
35 North Hill, N6 4BS

DATE:
18-03-24

PROJECT NUM:
079

PROJECT:
External Alterations and Internal Layout Redesign


SCALE:
1:100 @A3

DRAWING NUM:

TITLE:
Existing Ground Floor Plan

REV: STATUS:

EX-01

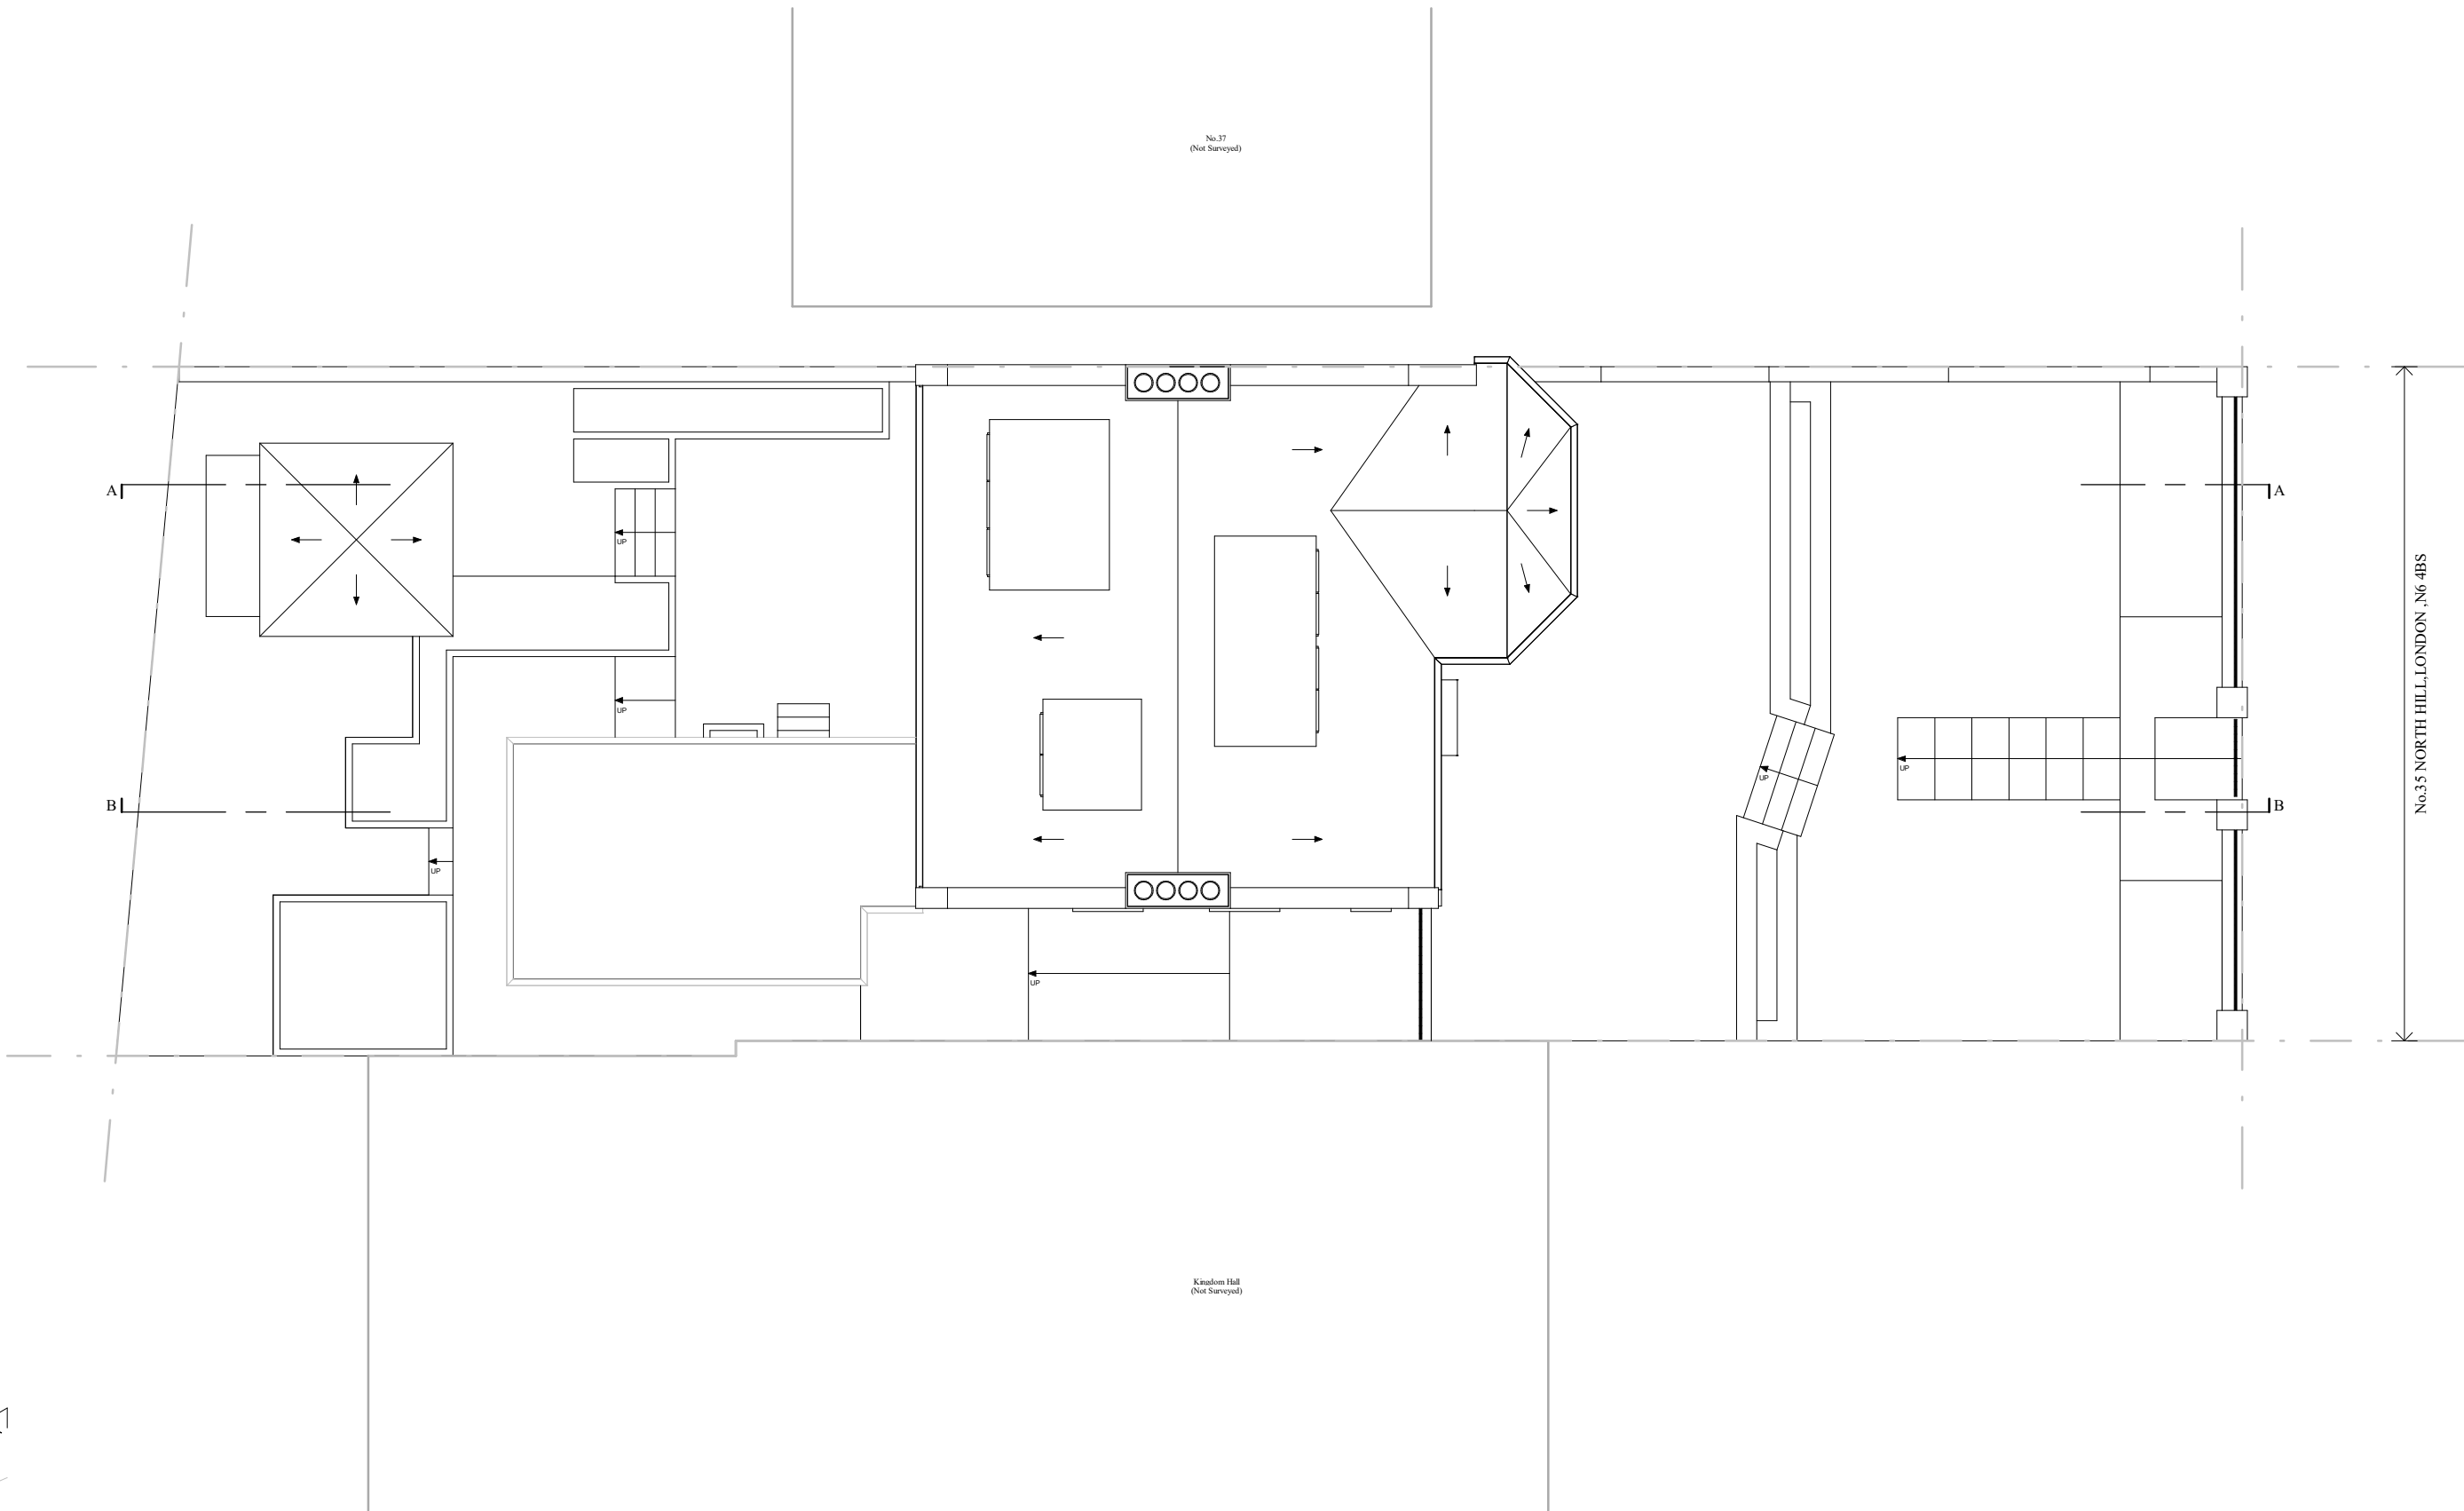

Proficiency
Design & Build

RIBA
Royal Institute of
British Architects



31 - 35 Fortune Green Road,
London, NW6 1DU

Tel. 02074356231
Proficiencyarchitect@gmail.com
www.proficiencyltd.co.uk



FRONT ELEVATION



REAR ELEVATION

Proficiency
Design & Build

RIBA
Royal Institute of
British Architects

ar**b**
Architects Registration Board

31 - 35 Fortune Green Road,
London, NW6 1DU

Tel.02074356231
Proficiencyarchitect@gmail.com
www.proficiencyltd.co.uk

PLEASE NOTE:
1. All dimensions to be verified on site.
2. All dimensions are in millimeters.
3. No work shall commence until all approvals and agreements have been obtained. These include: Planning, Building Regulations, Thames Water and Party Wall.
4. The Copyright of this drawing belongs to Proficiency Design & Build.

CLIENT:
Dr Genevieve Solomou

ADDRESS:
35 North Hill, N6 4BS

DATE:
18-03-24

PROJECT NUM:
079

PROJECT:
External Alterations and Internal Layout Redesign

SCALE:
1:100 @A3

DRAWING NUM:

TITLE:
Existing Front & Rear Elevation

REV: STATUS:

EX-05



RIGHT HAND SIDE ELEVATION

LEFT HAND SIDE ELEVATION



Proficiency Design & Build	RIBA Royal Institute of British Architects	arbb Architects Registration Board	PLEASE NOTE: 1. All dimensions to be verified on site. 2. All dimensions are in millimeters. 3. No work shall commence until all approvals and agreements have been obtained. These include: Planning, Building Regulations, Thames Water and Party Wall. 4. The Copyright of this drawing belongs to Proficiency Design & Build.		CLIENT: Dr Genevieve Solomou	ADDRESS: 35 North Hill, N6 4BS	DATE: 18-03-24	PROJECT NUM: 079	
	31 - 35 Fortune Green Road, London, NW6 1DU				PROJECT: External Alterations and Internal Layout Redesign		SCALE: 1:100 @A3		DRAWING NUM: EX-07
	Tel.02074356231 Proficiencyarchitect@gmail.com www.proficiencyltd.co.uk				TITLE: Existing Sections: AA & BB		REV:	STATUS:	