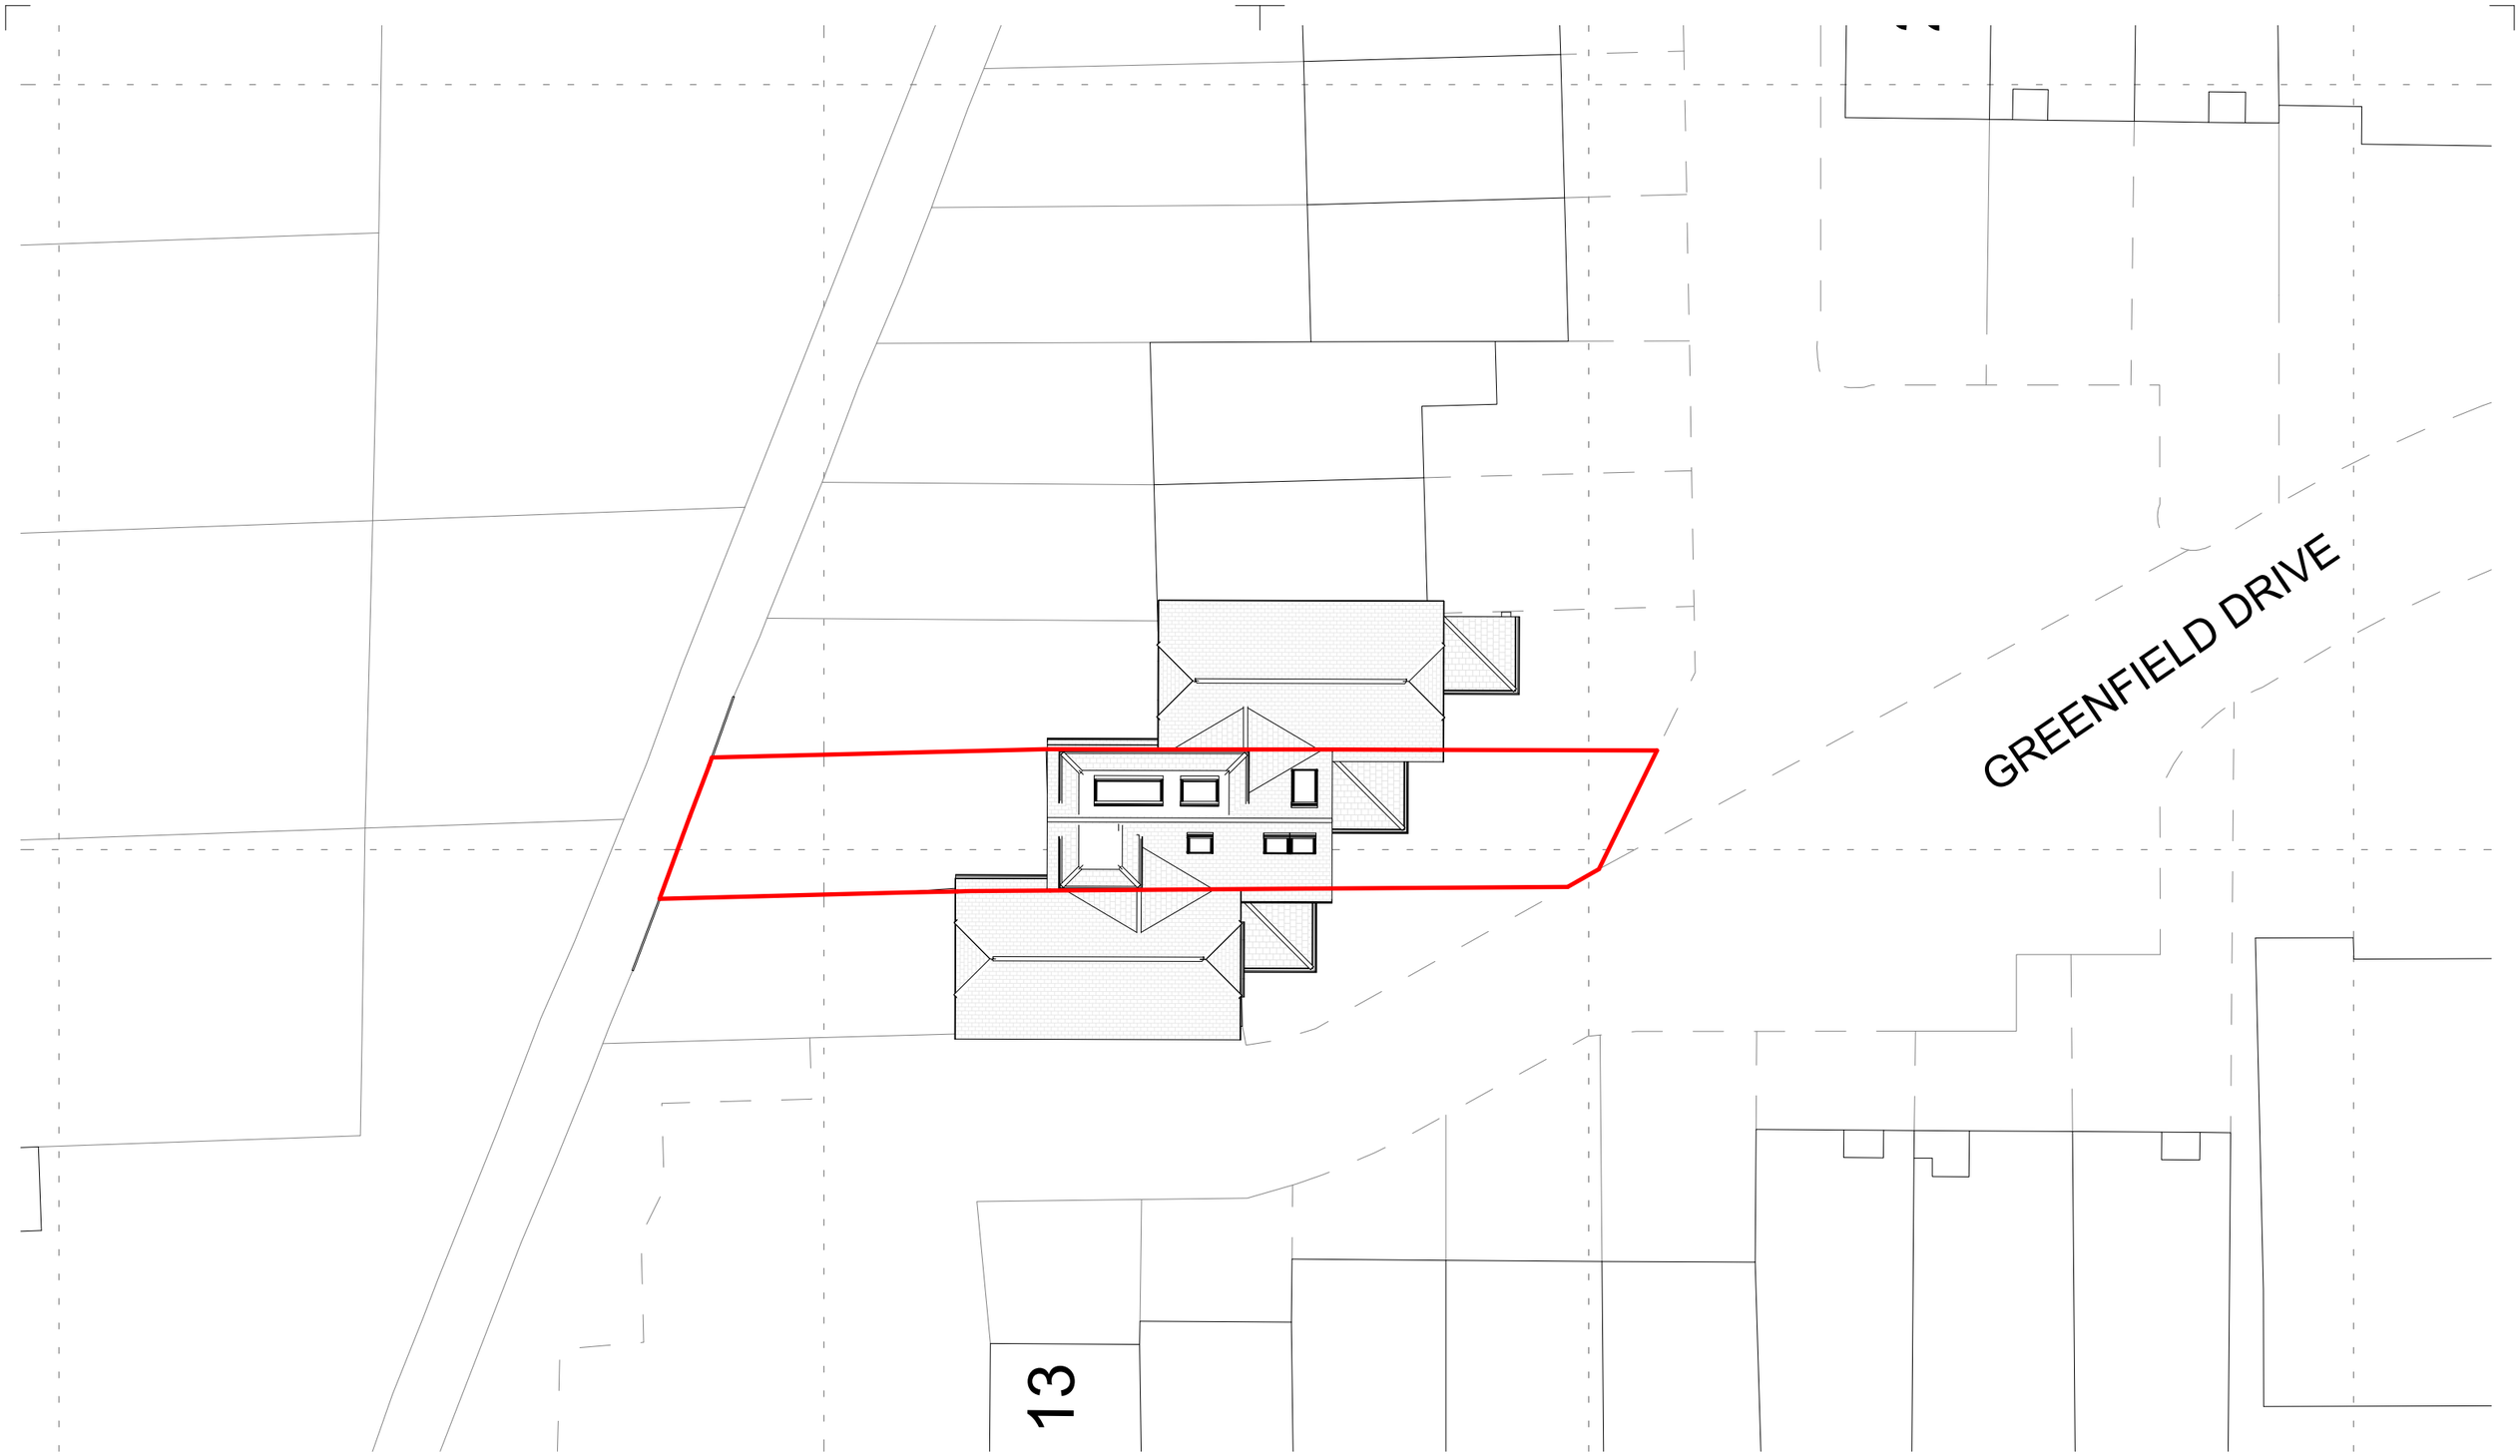

1 Proposed Site Block Plan
1:200

NORTH

0 4 8 12 16 20

Rev	Date	Description	Drawn
A	06.06.23	Dormer reduced to Planning Officers recommendations	

NOTES:
All items, notes, dimensions and general design contained on this drawing are shown for guidance proposes. Nominated Builder or person responsible for the project should make a thorough check prior to commencement of works against the site, drainage services drawings, current Building Regulations, British Standards, Codes of Practice and appropriate manufacturers recommendations that from time to time shall apply. The Originator (Brooks Architecture) will not accept any liability for mistakes that could occur. Verify all dimensions on site before commencing any work, preparing shop drawings or before materials are ordered.

BA Brooks Architecture and Interior Design
13 Woodbury Gardens, London SE12 0ED Tel. 07903495352
E-mail: renata@brooksarch.co.uk Web: www.brooksarch.co.uk

CLIENT **Tatiana and Alexey Lang**		STAGE **PLANNING**	REV STATUS A
PROJECT **15 Greenfield Drive, London N2 9AF**		DRAWN **RB**	SCALE @ A3 **1 : 200**
TITLE **Proposed Site Block Plan**	DRAWING No **PL04A**		DATE **22/02/23**

3/18/2024 9:28:34 PM