

NOTES:
- DEMOLITIONS SUBJECT TO SE SPECIFICATIONS.
- INTERNAL SOIL & WASTE PIPE TO BE RELOCATED EXTERNALLY.
- UNDER FLOOR HEATING (UFH) THROUGH ALL GROUND LEVEL.
- PROPOSED WALLS

No.37
(Not Surveyed)

Kingdom Hall
(Not Surveyed)

No.35 NORTH HILL,LONDON ,N6 4BS

NORTH HILL



Proficiency
Design & Build

RIBA
Royal Institute of
British Architects



31 - 35 Fortune Green Road,
London, NW6 1DU

Tel.02074356231
Proficiencyarchitect@gmail.com
www.proficiencyltd.co.uk

- PLEASE NOTE:
1. All dimensions to be verified on site.
 2. All dimensions are in millimeters.
 3. No work shall commence until all approvals and agreements have been obtained. These include: Planning, Building Regulations, Thames Water and Party Wall.
 4. The Copyright of this drawing belongs to Proficiency Design & Build.

CLIENT:
Dr Genevieve Solomou

ADDRESS:
35 North Hill, N6 4BS

DATE:
18-03-24

PROJECT NUM:
079

PROJECT:
External Alterations and Internal Layout Redesign

SCALE:
1:100 @A3

DRAWING NUM:

PR-01

TITLE:
Proposed Ground Floor Plan

REV: STATUS:

NOTES:
- DEMOLITIONS SUBJECT TO SE SPECIFICATIONS.
- UNDER FLOOR HEATING (UFH) IN ALL BATHROOMS AT FIRST FLOOR LEVEL.

PROPOSED WALLS

No.37
(Not Surveyed)

Kingdom Hall
(Not Surveyed)

No.35 NORTH HILL,LONDON ,N6 4BS

NORTH HILL

RIBA
Royal Institute of
British Architects

ar**b**
Architects Registration Board

31 - 35 Fortune Green Road,
London, NW6 1DU

Tel.02074356231
Proficiencyarchitect@gmail.com
www.proficiencyltd.co.uk

PLEASE NOTE:

1. All dimensions to be verified on site.
2. All dimensions are in milimeters.
3. No work shall commence until all approvals and agreements have been obtained. These include: Planning, Building Regulations, Thames Water and Party Wall.
4. The Copyright of this drawing belongs to Proficiency Design & Build.

CLIENT:
Dr Genevieve Solomou

ADDRESS:
35 North Hill, N6 4BS

DATE:
18-03-24

PROJECT NUM:
079

PROJECT:
External Alterations and Internal Layout Redesign

SCALE:
1:100 @A3


DRAWING NUM:

PR-02

TITLE:
Proposed First Floor Plan

REV: STATUS:

Proficiency
Design & Build

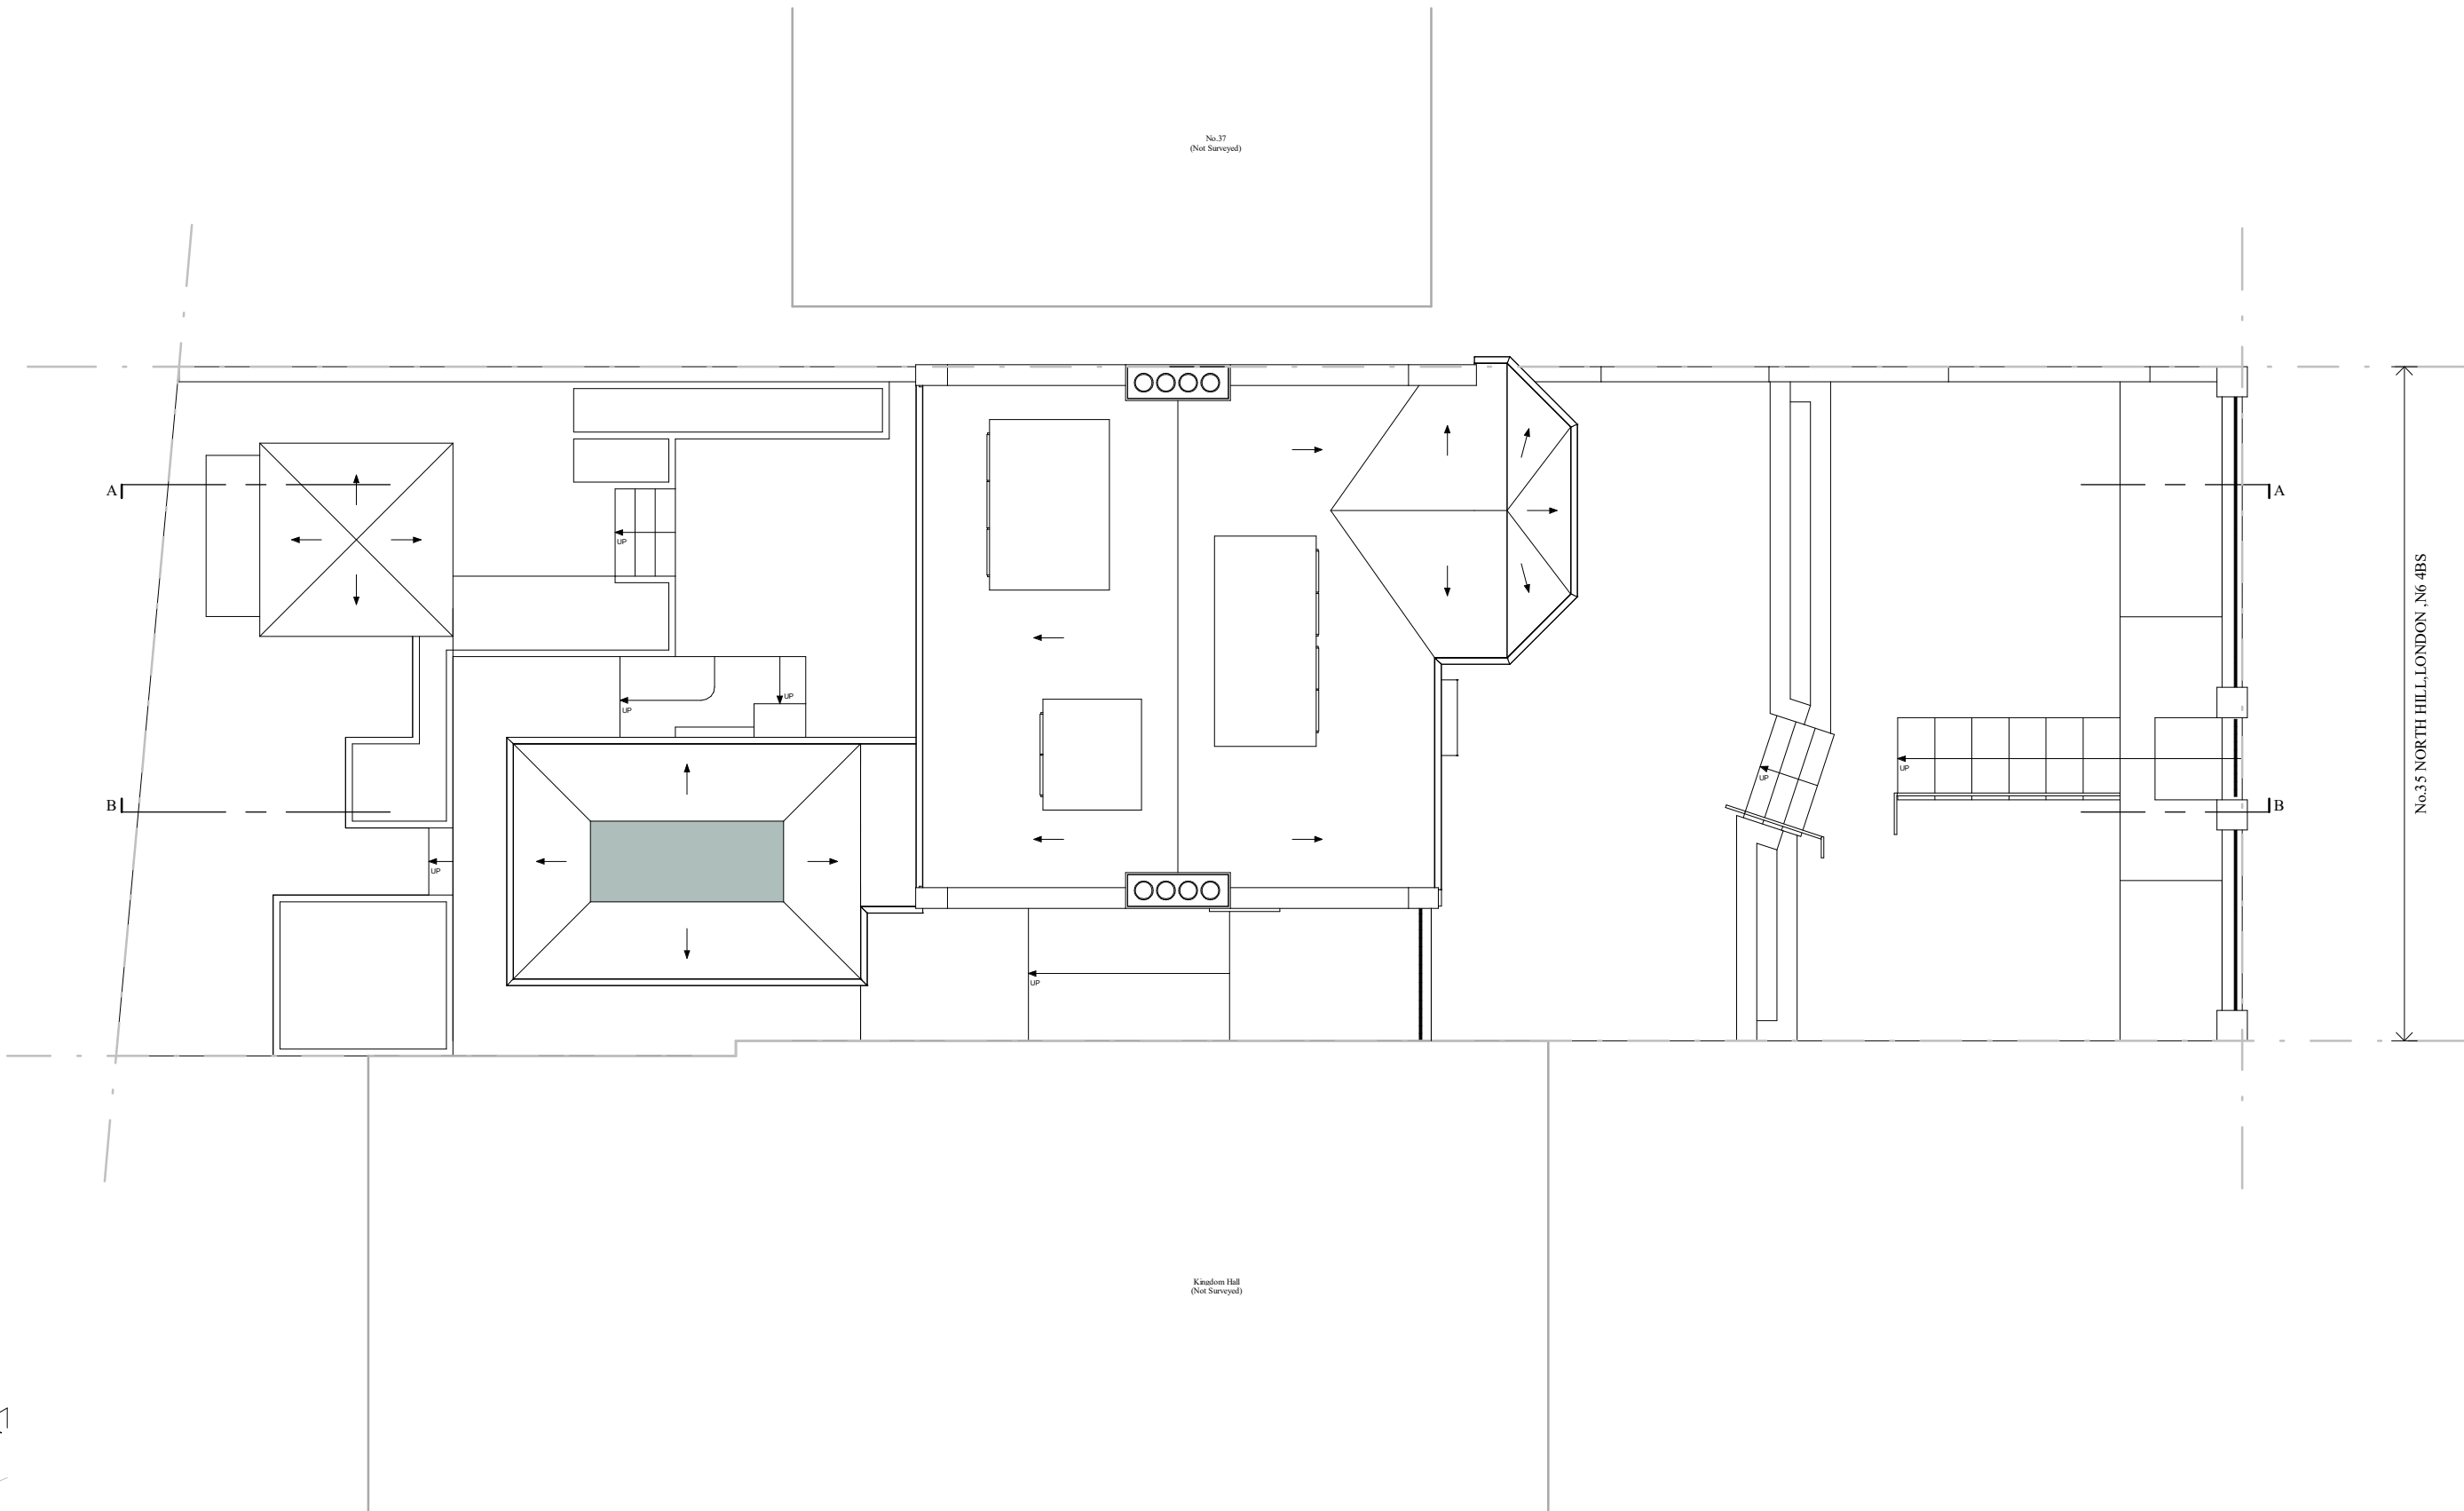

Proficiency
Design & Build

RIBA
Royal Institute of
British Architects



31 - 35 Fortune Green Road,
London, NW6 1DU

Tel.02074356231
Proficiencyarchitect@gmail.com
www.proficiencyltd.co.uk

PLEASE NOTE:
1. All dimensions to be verified on site.
2. All dimensions are in milimeters.
3. No work shall commence until all approvals and agreements have been obtained. These include: Planning, Building Regulations, Thames Water and Party Wall.
4. The Copyright of this drawing belongs to Proficiency Design & Build.

CLIENT:
Dr Genevieve Solomou

ADDRESS:
35 North Hill, N6 4BS

DATE:
18-03-24

PROJECT NUM:
079

PROJECT:
External Alterations and Internal Layout Redesign

SCALE:
1:100 @A3

DRAWING NUM:

PR-04

TITLE:
Proposed Roof Plan

REV: STATUS:



FRONT ELEVATION



REAR ELEVATION

Proficiency
Design & Build

RIBA
Royal Institute of
British Architects

ar b
Architects Registration Board

31 - 35 Fortune Green Road,
London, NW6 1DU

Tel. 02074356231
Proficiencyarchitect@gmail.com
www.proficiencyltd.co.uk

PLEASE NOTE:
1. All dimensions to be verified on site.
2. All dimensions are in millimeters.
3. No work shall commence until all approvals and agreements have been obtained. These include: Planning, Building Regulations, Thames Water and Party Wall.
4. The Copyright of this drawing belongs to Proficiency Design & Build.

CLIENT:
Dr Genevieve Solomou

ADDRESS:
35 North Hill, N6 4BS

DATE:
18-03-24

PROJECT NUM:
079

PROJECT:
External Alterations and Internal Layout Redesign


SCALE:
1:100 @A3

DRAWING NUM:

TITLE:
Proposed Front & Rear Elevation

REV: **STATUS:**

PR-05

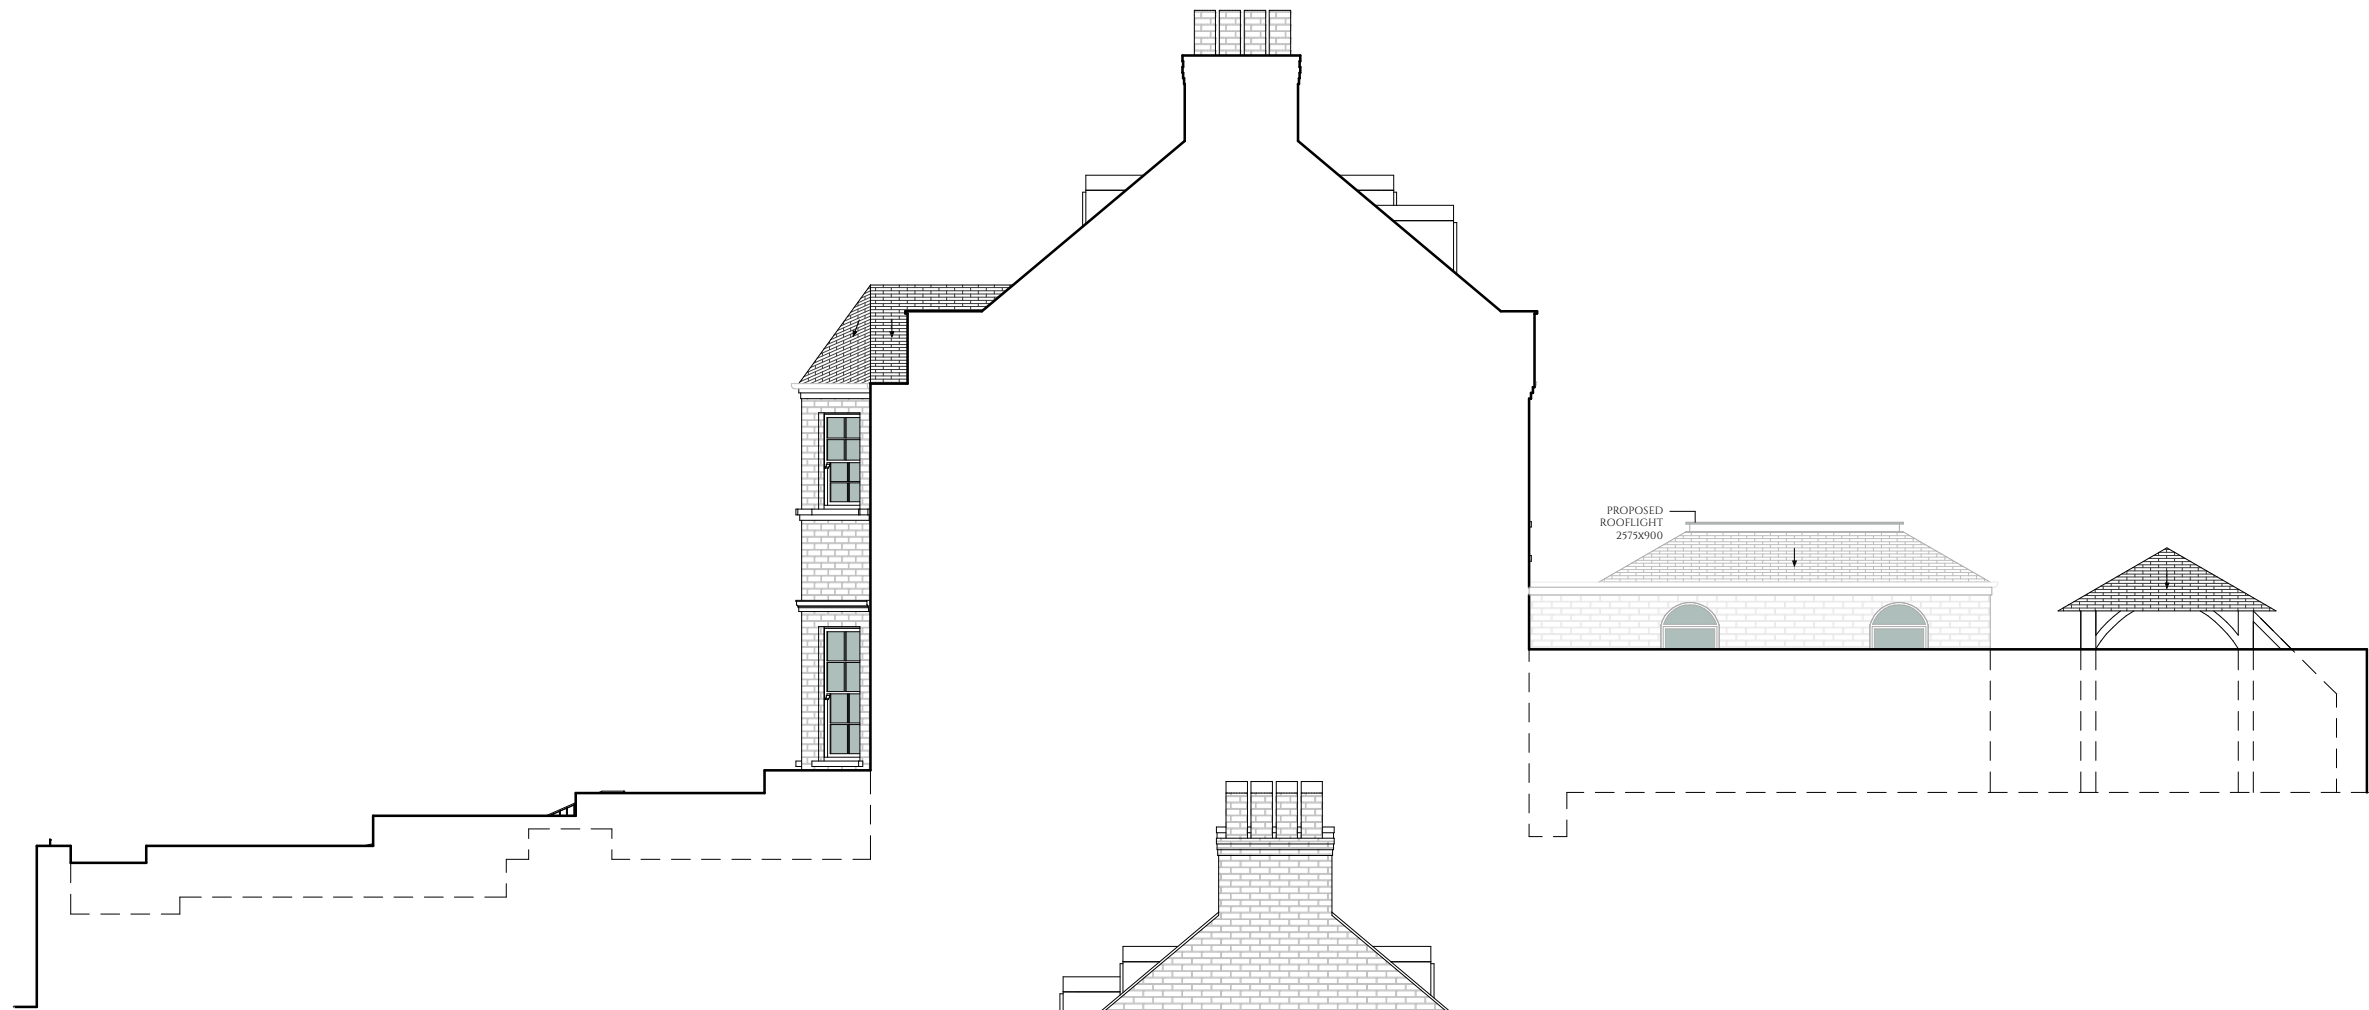

RIGHT HAND SIDE ELEVATION



LEFT HAND SIDE ELEVATION

Proficiency
Design & Build

RIBA
Royal Institute of
British Architects



31 - 35 Fortune Green Road,
London, NW6 1DU

Tel. 02074356231
Proficiencyarchitect@gmail.com
www.proficiencyltd.co.uk

PLEASE NOTE:
1. All dimensions to be verified on site.
2. All dimensions are in millimeters.
3. No work shall commence until all approvals and agreements have been obtained. These include: Planning, Building Regulations, Thames Water and Party Wall.
4. The Copyright of this drawing belongs to Proficiency Design & Build.

CLIENT:
Dr Genevieve Solomou

ADDRESS:
35 North Hill, N6 4BS

DATE:
18-03-24

PROJECT NUM:
079

PROJECT:
External Alterations and Internal Layout Redesign

SCALE:
1:100 @A3

DRAWING NUM:

TITLE:
Proposed LHS & RHS Elevations

REV: STATUS:

PR-06



SECTION - AA

SECTION - CC

SECTION - BB

Proficiency
Design & Build

RIBA
Royal Institute of
British Architects

ar
Architects Registration Board

31 - 35 Fortune Green Road,
London, NW6 1DU

Tel. 02074356231
Proficiencyarchitect@gmail.com
www.proficiencyltd.co.uk

PLEASE NOTE:

1. All dimensions to be verified on site.
2. All dimensions are in millimeters.
3. No work shall commence until all approvals and agreements have been obtained. These include: Planning, Building Regulations, Thames Water and Party Wall.
4. The Copyright of this drawing belongs to Proficiency Design & Build.

CLIENT:
Dr Genevieve Solomou

ADDRESS:
35 North Hill, N6 4BS

DATE:
18-03-24

PROJECT NUM:
079

PROJECT:
External Alterations and Internal Layout Redesign

SCALE:
1:100 @A3

DRAWING NUM:

TITLE:
Proposed Sections: AA & BB

REV: STATUS:

PR-07