


Location Plan

Site Address: Easting: 533110 Northing: 189021

Date Produced: 19-Mar-2024

Scale: 1:1250 @A4

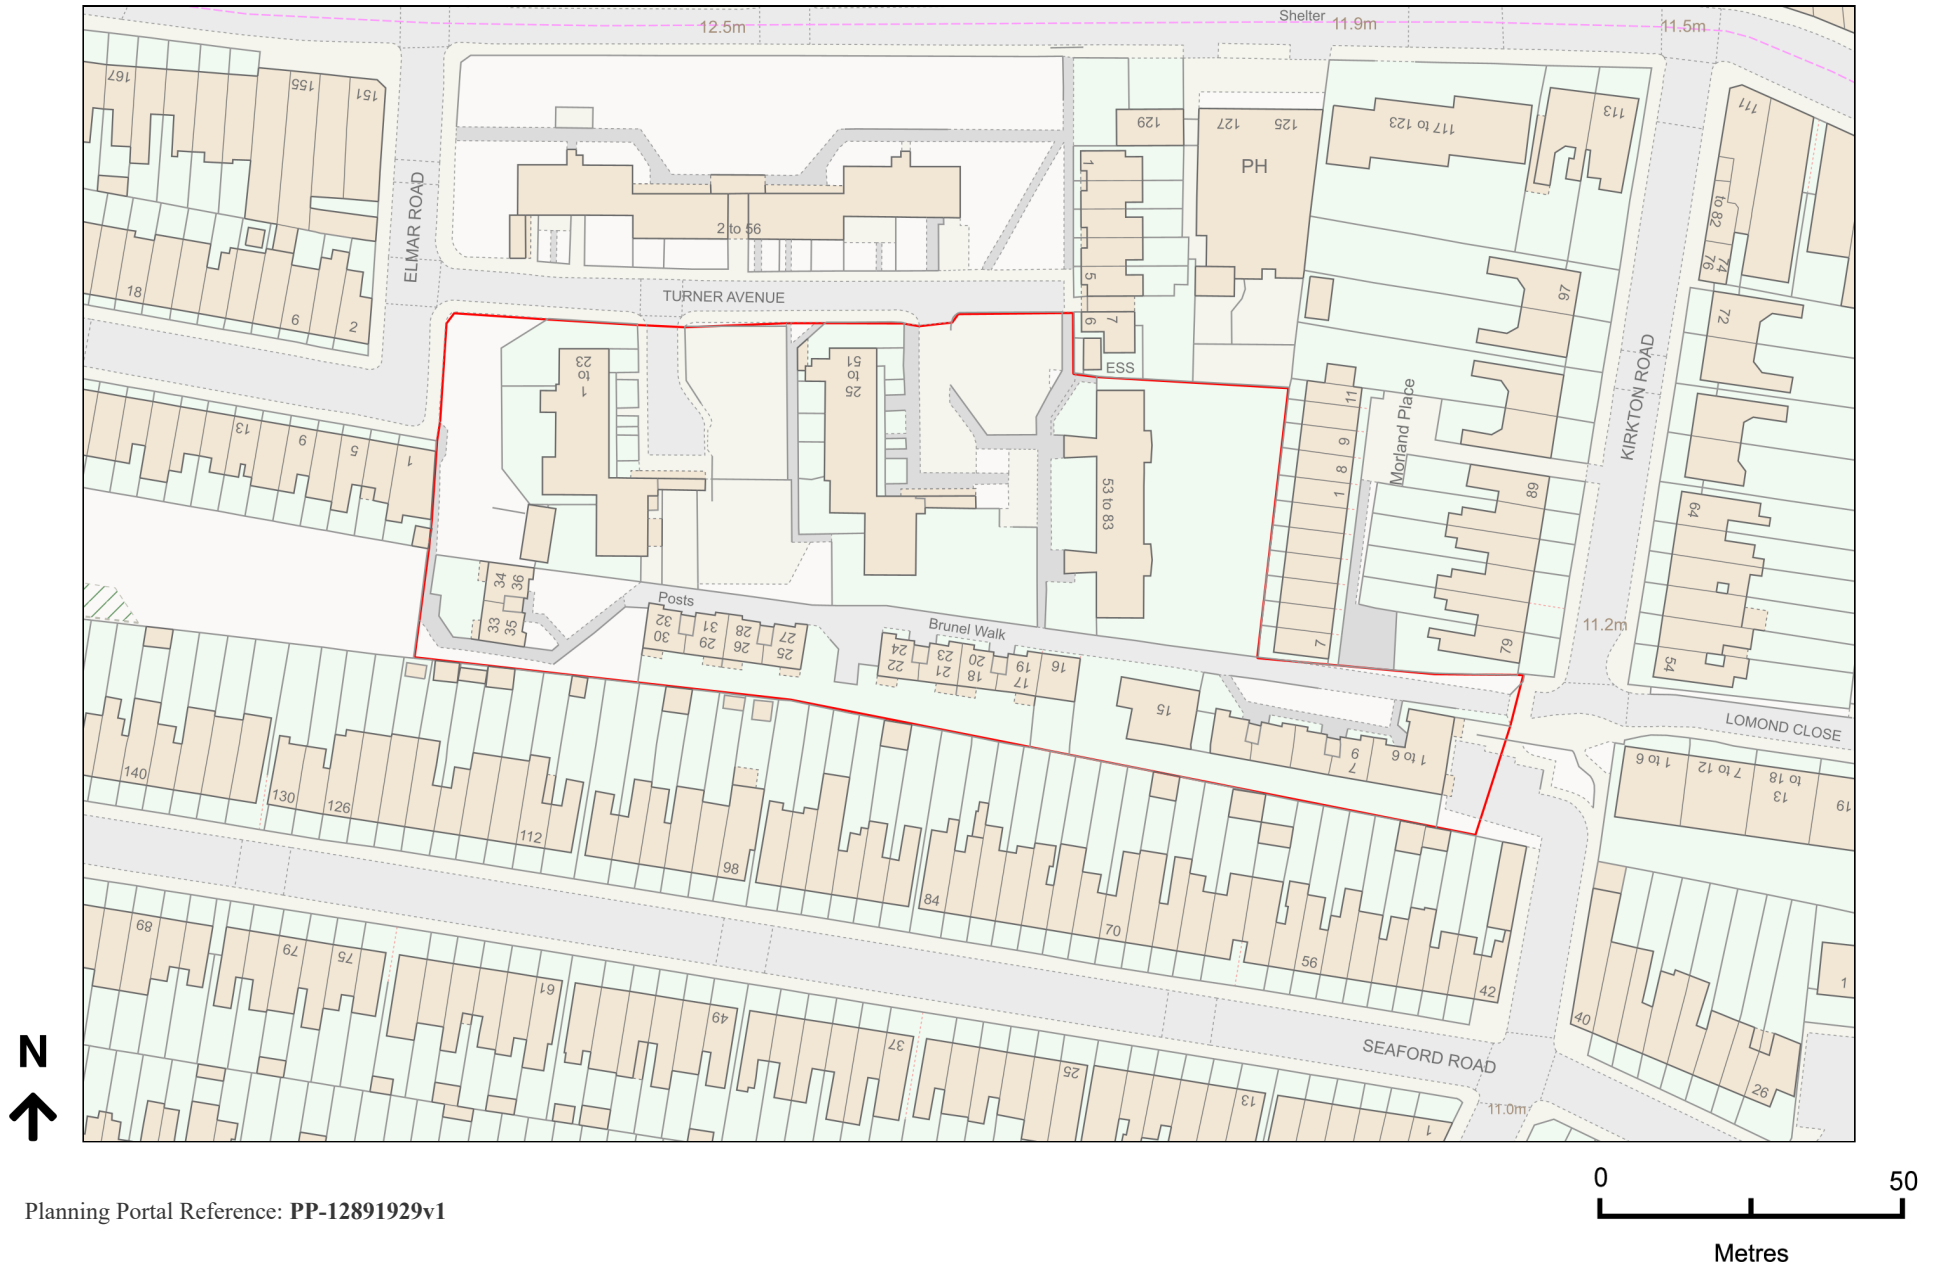

Planning Portal Reference: PP-12891929v1