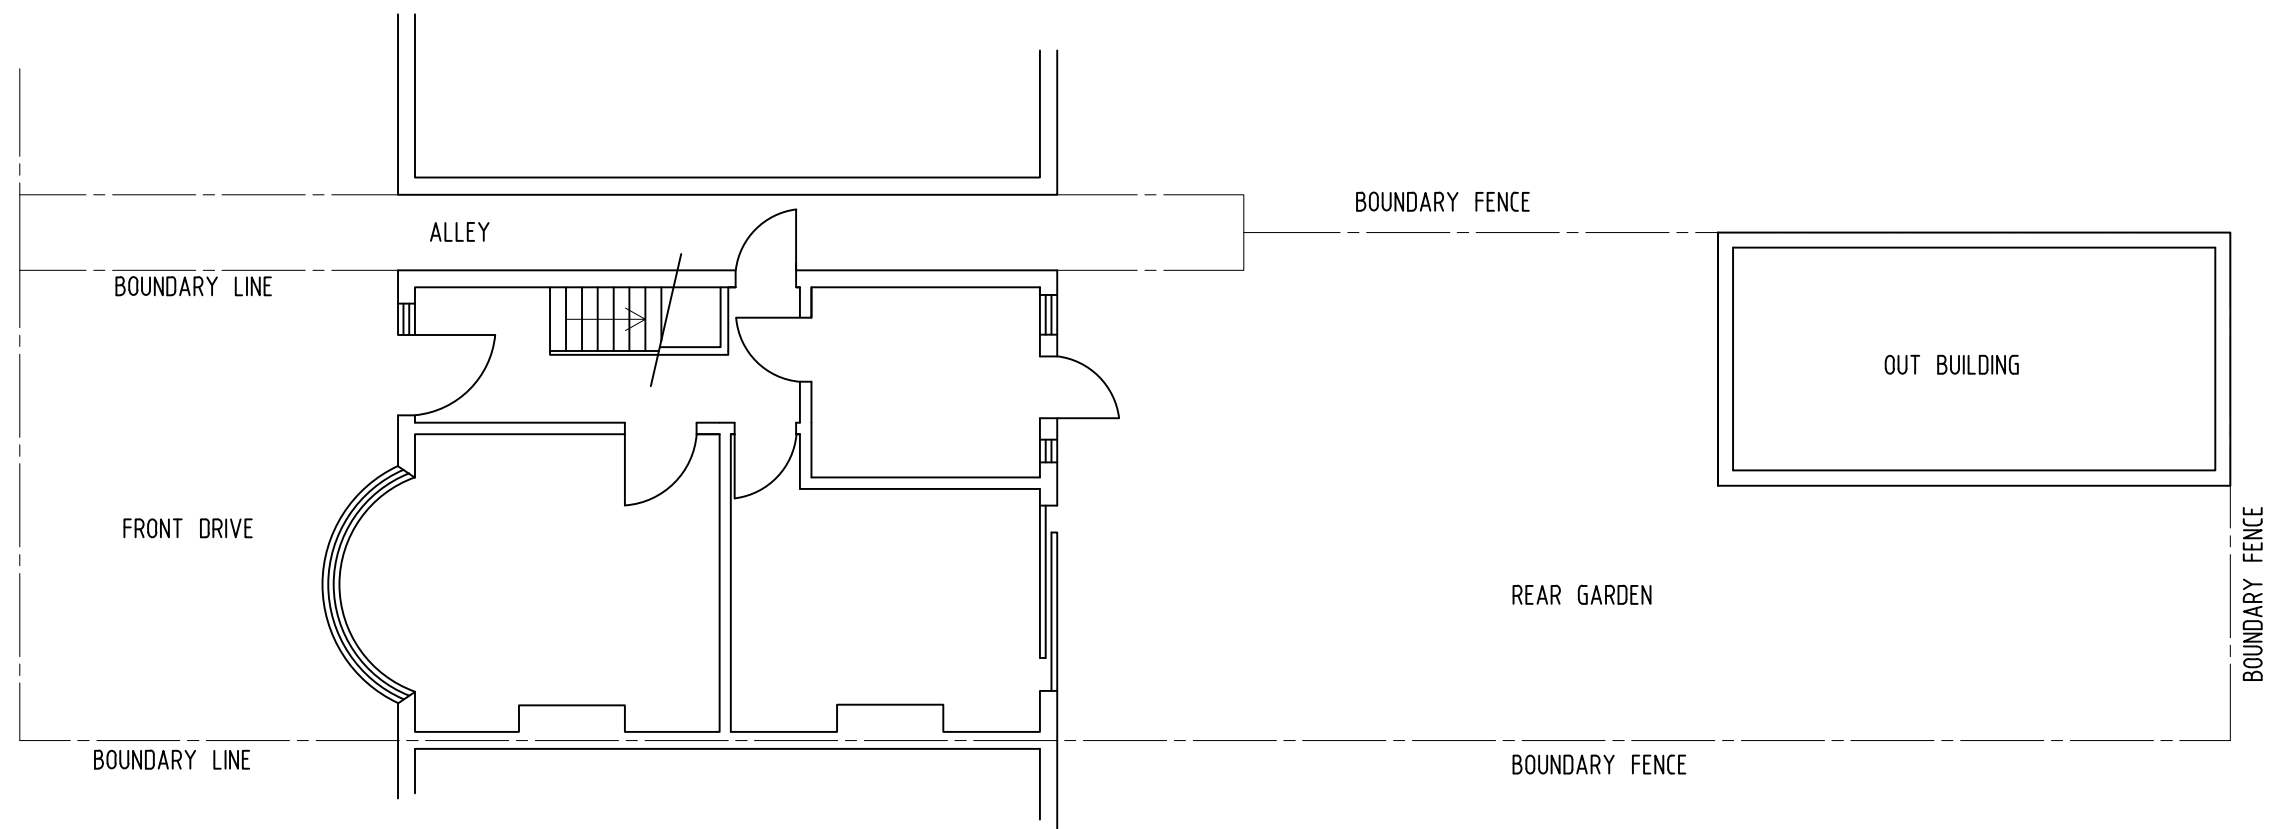


M74 CONSULTING ENGINEERS

24 Grasmere Gardens
Redbridge, Ilford
Essex IG4 5LF
telephone 07904 058 092

Project
213 LYN DHURST ROAD, LONDON N22 5AY

Title
EXISTING BLOCK PLAN

Date
Sept. 22

Scale
1:100 on A3

Drawing No.
2057 / 02