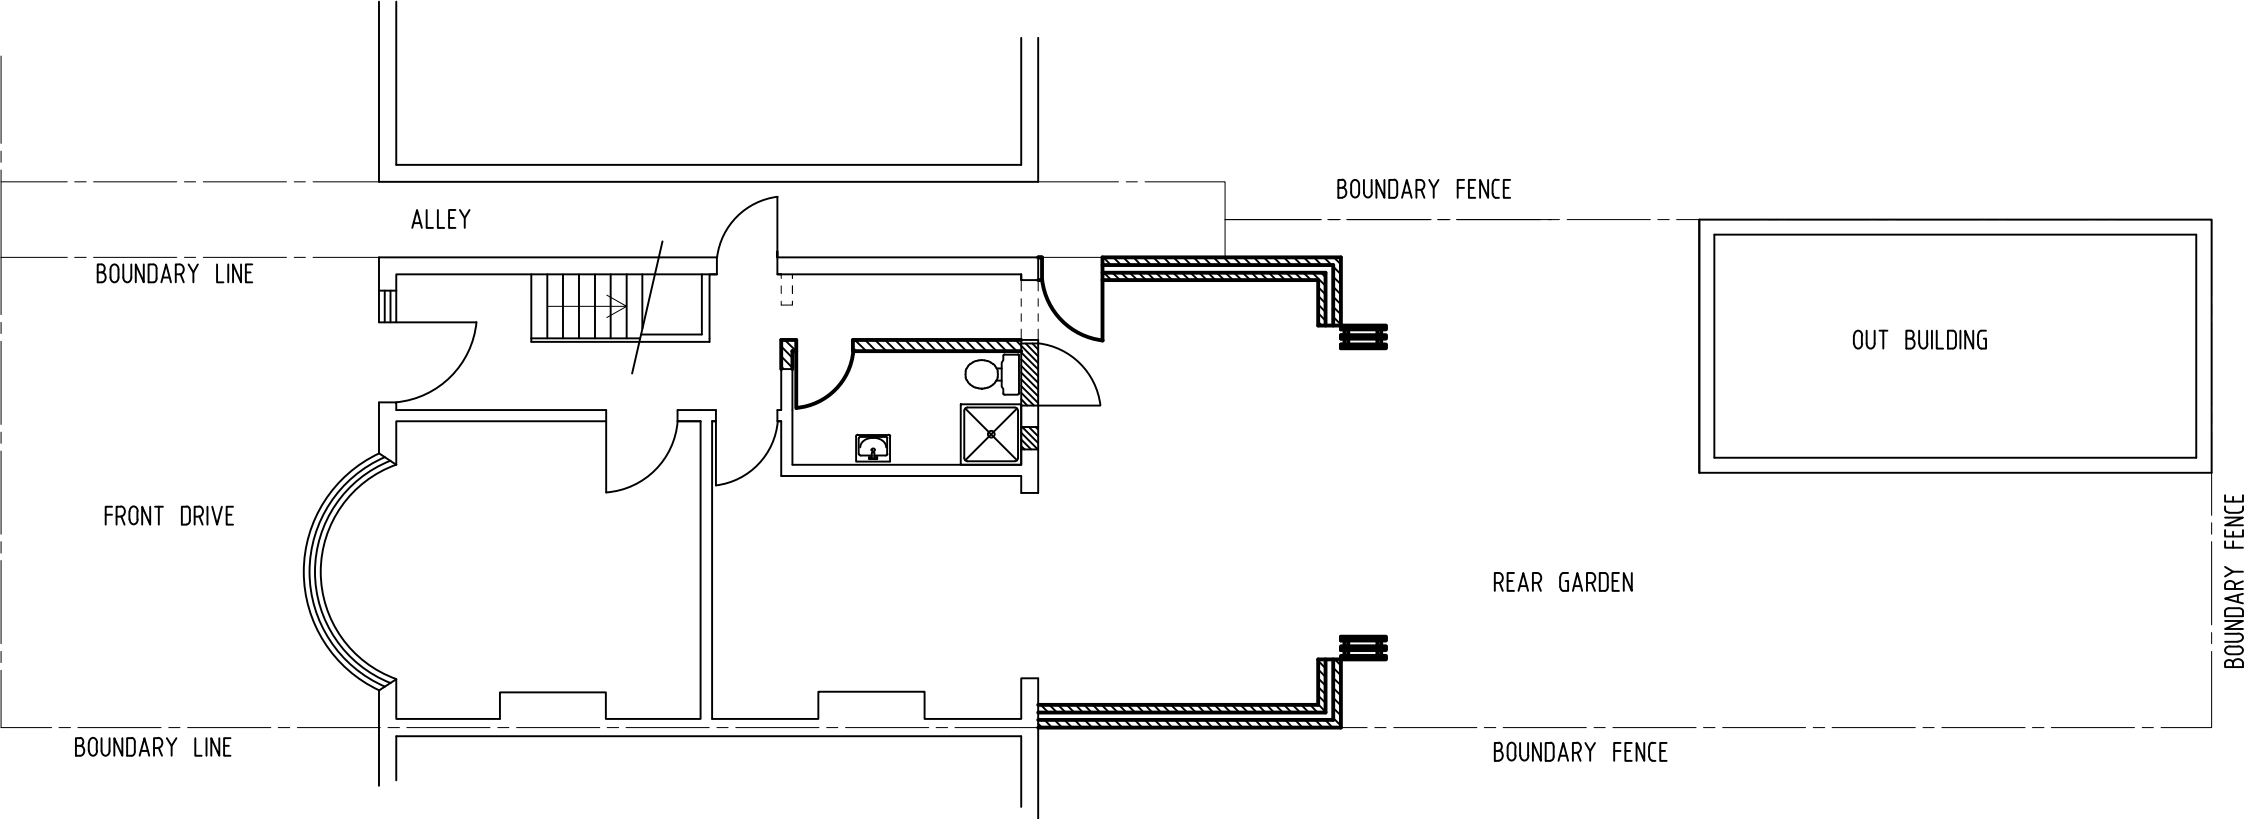


M74 CONSULTING ENGINEERS

24 Grasmere Gardens
Redbridge, Ilford
Essex IG4 5LF
telephone 07904 058 092

Project
213 LYNDBURST ROAD, LONDON N22 5AY

Title
PROPOSED BLOCK PLAN

Date
Sept. 22

Scale
1:100 on A3

Drawing No.
2057 / 08A