



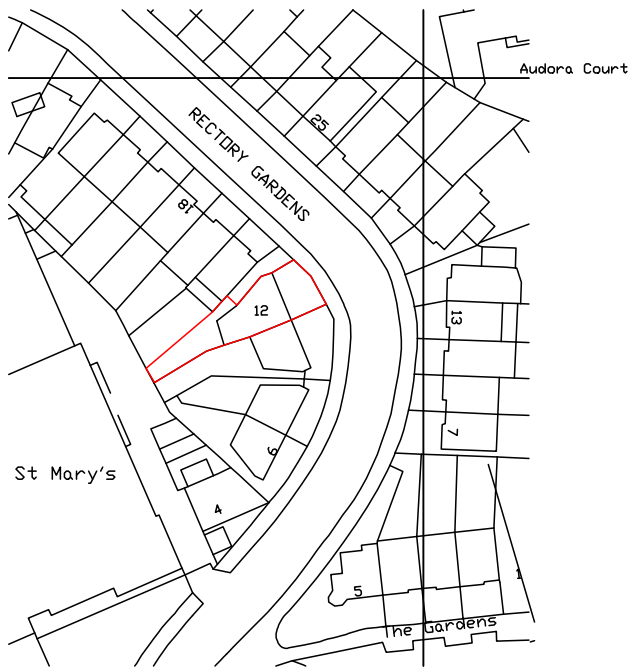

Crown Copyright and database rights 2024. OS
AC0000814278 National Map Centre. Purchased
15/03/2024 1 year licence.

0 20 40

ALLOTMENT BOUNDARY

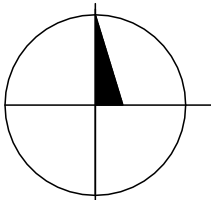

NORTH

PROJECT TITLE	LOFT CONVERSION	DRAWN BY	ISSUE DATE	PROJECT ID
CLIENT	MR. Stephen Barrett	AT	2024/03/15	2403-0632
ADDRESS	12 Rectory Gardens, London, England, N8 7PJ	SCALE	PAPER SIZE	DRAWING NR
DRAWING	LOCATION PLAN	SCALE 1:1250	A4	050
DRAWING STATUS	PERMITTED DEVELOPMENT	Felaw Maltings 44 Felaw Street Ipswich, IP2 8SJ	architect-4U 	

DO NOT SCALE FROM THIS DRAWING, WORK TO FIGURED DIMENSIONS