



Carolyn Squire Architect take no responsibility for any dimensions obtained by scaling from this drawing. If no dimension is shown the recipient must ascertain the dimension specifically from the Architect or by site measurement. Supplying this drawing in digital form is solely for convenience and no reliance may be placed on digital data. All data must be checked against hard copy. Dimensions must be checked on site. Any discrepancies must be reported to the Architect immediately. This drawing is copyright of Carolyn Squire Architect.

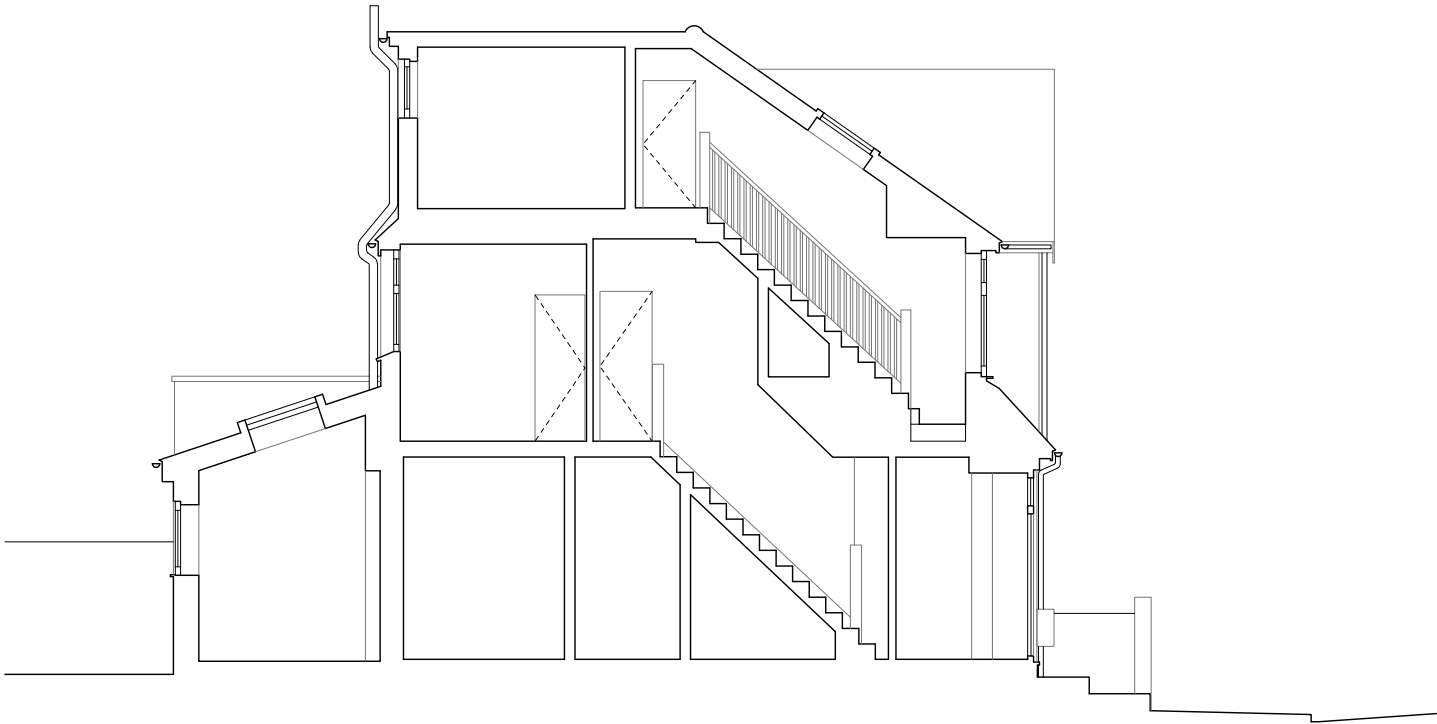

PROPOSED SECTION AA  
scale 1:100

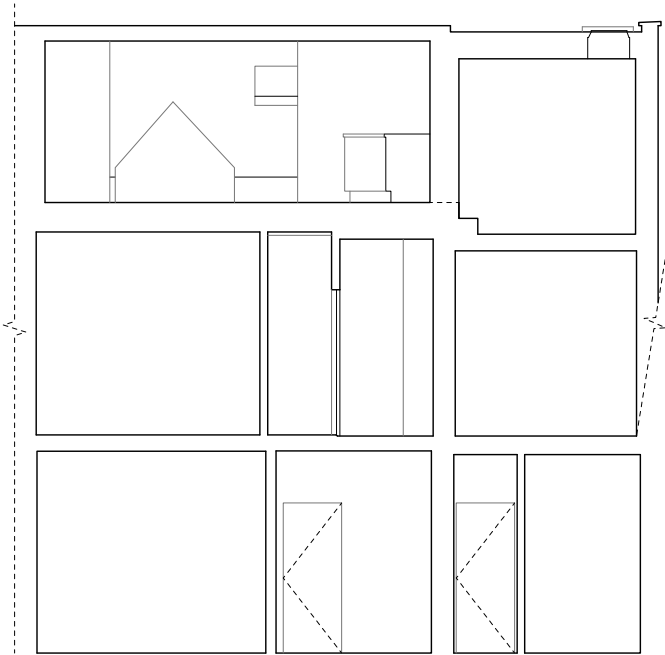

PROPOSED SECTION BB  
scale 1:100



|   |            |
|---|------------|
| Job title   |            |
| 27 HAROLD ROAD<br>LONDON<br>N15 4PL   |            |
| Drawing title   |            |
| PROPOSED SECTIONS   |            |
| CAROLYN SQUIRE<br>DIP ARCH RIBA<br>122 Church Walk, London N16 8QW<br>Tel: 020 7254 0624 Fax: 020 75039769<br>Email : mail@carolynsquire.co.uk |            |
| Drawing No.   | Revision   |
| 2401/08   |            |
| Date   | Scale      |
| /03/24   | 1:100 @ A3 |