


2 Side 2
1 : 100

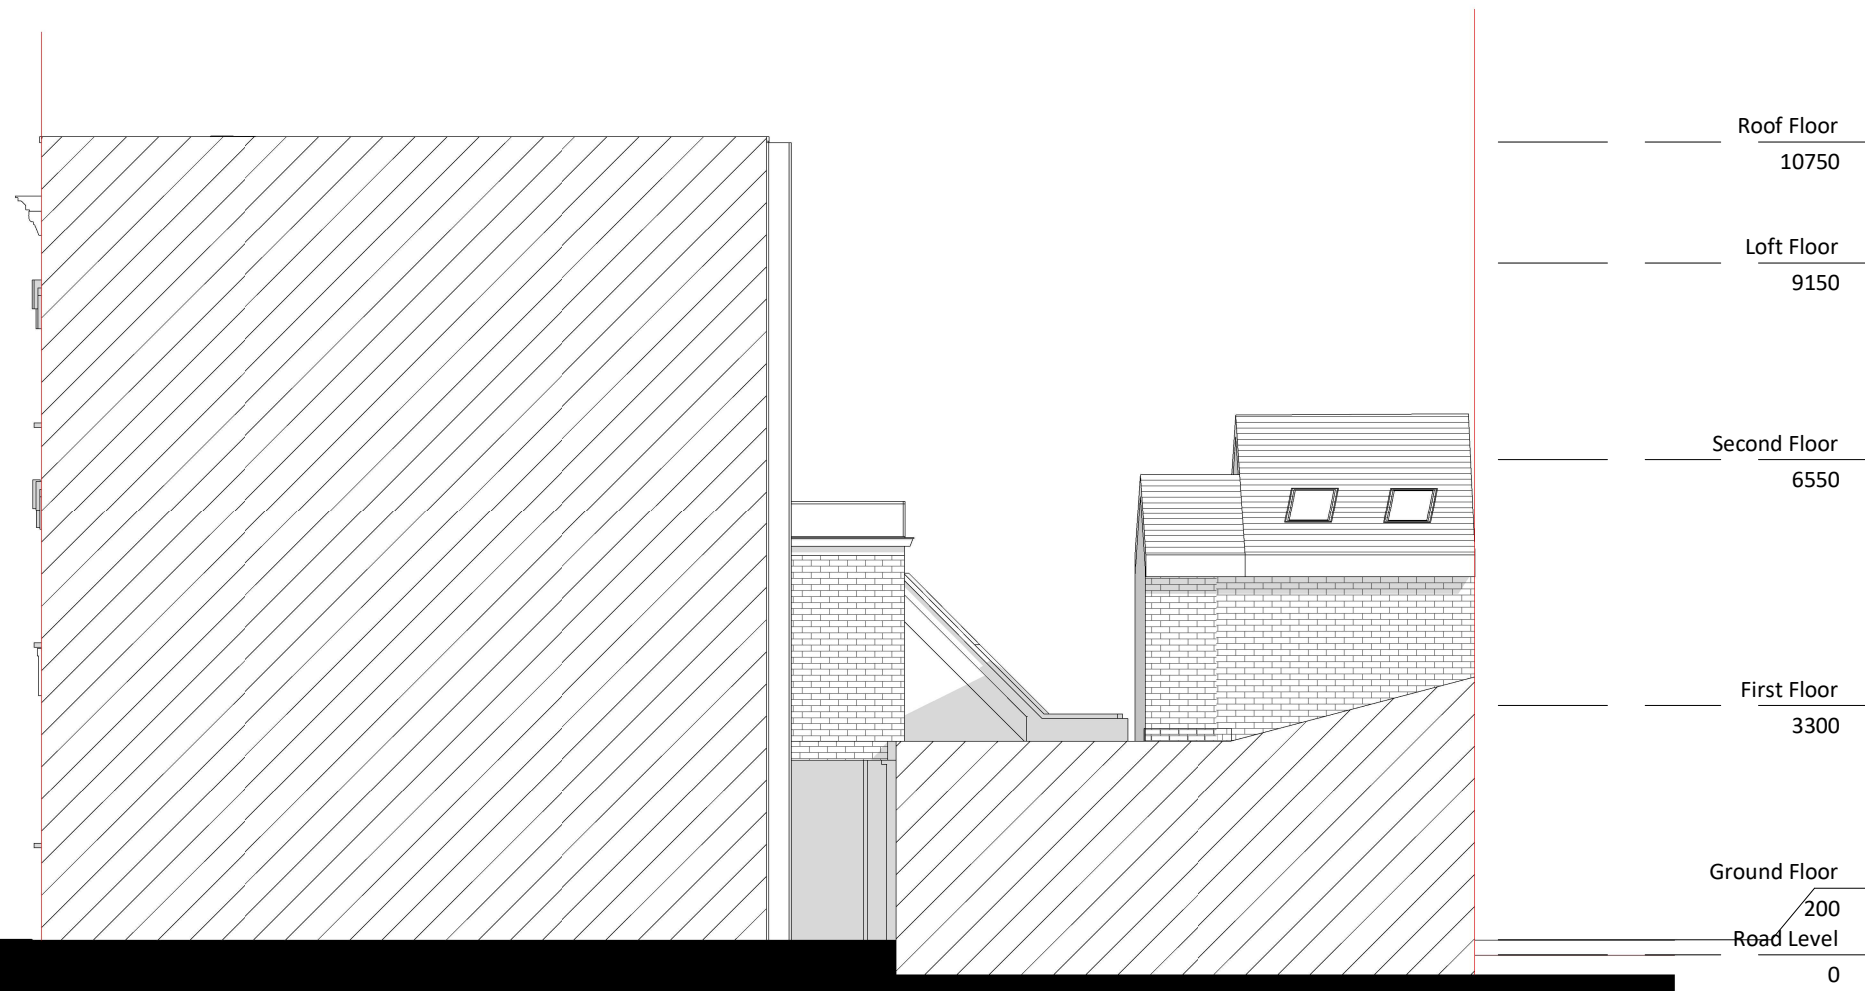

1 Side 1
1 : 100



GENERAL NOTES:
ONLY SCALE OF DRAWINGS FOR PLANNING PURPOSES
ALL DIMENSIONS ARE TO BE CHECKED ON SITE. INCONSISTENCIES ARE TO BE REPORTED TO DIMENSIONS IMMEDIATELY.
COPYRIGHT OF PLANNING DIMENSIONS LTD

PROJECT TITLE
2b Vartry Rd- London N15 6PT

CLIENT PROJECT NO
E K 0613

DRAWING TITLE SCALE (@ A3)
Proposed Side Elevations 1 : 100



DRAWING NUMBER REV
PR - E002 A

Date Drawn by
05/02/2024 sanjay