


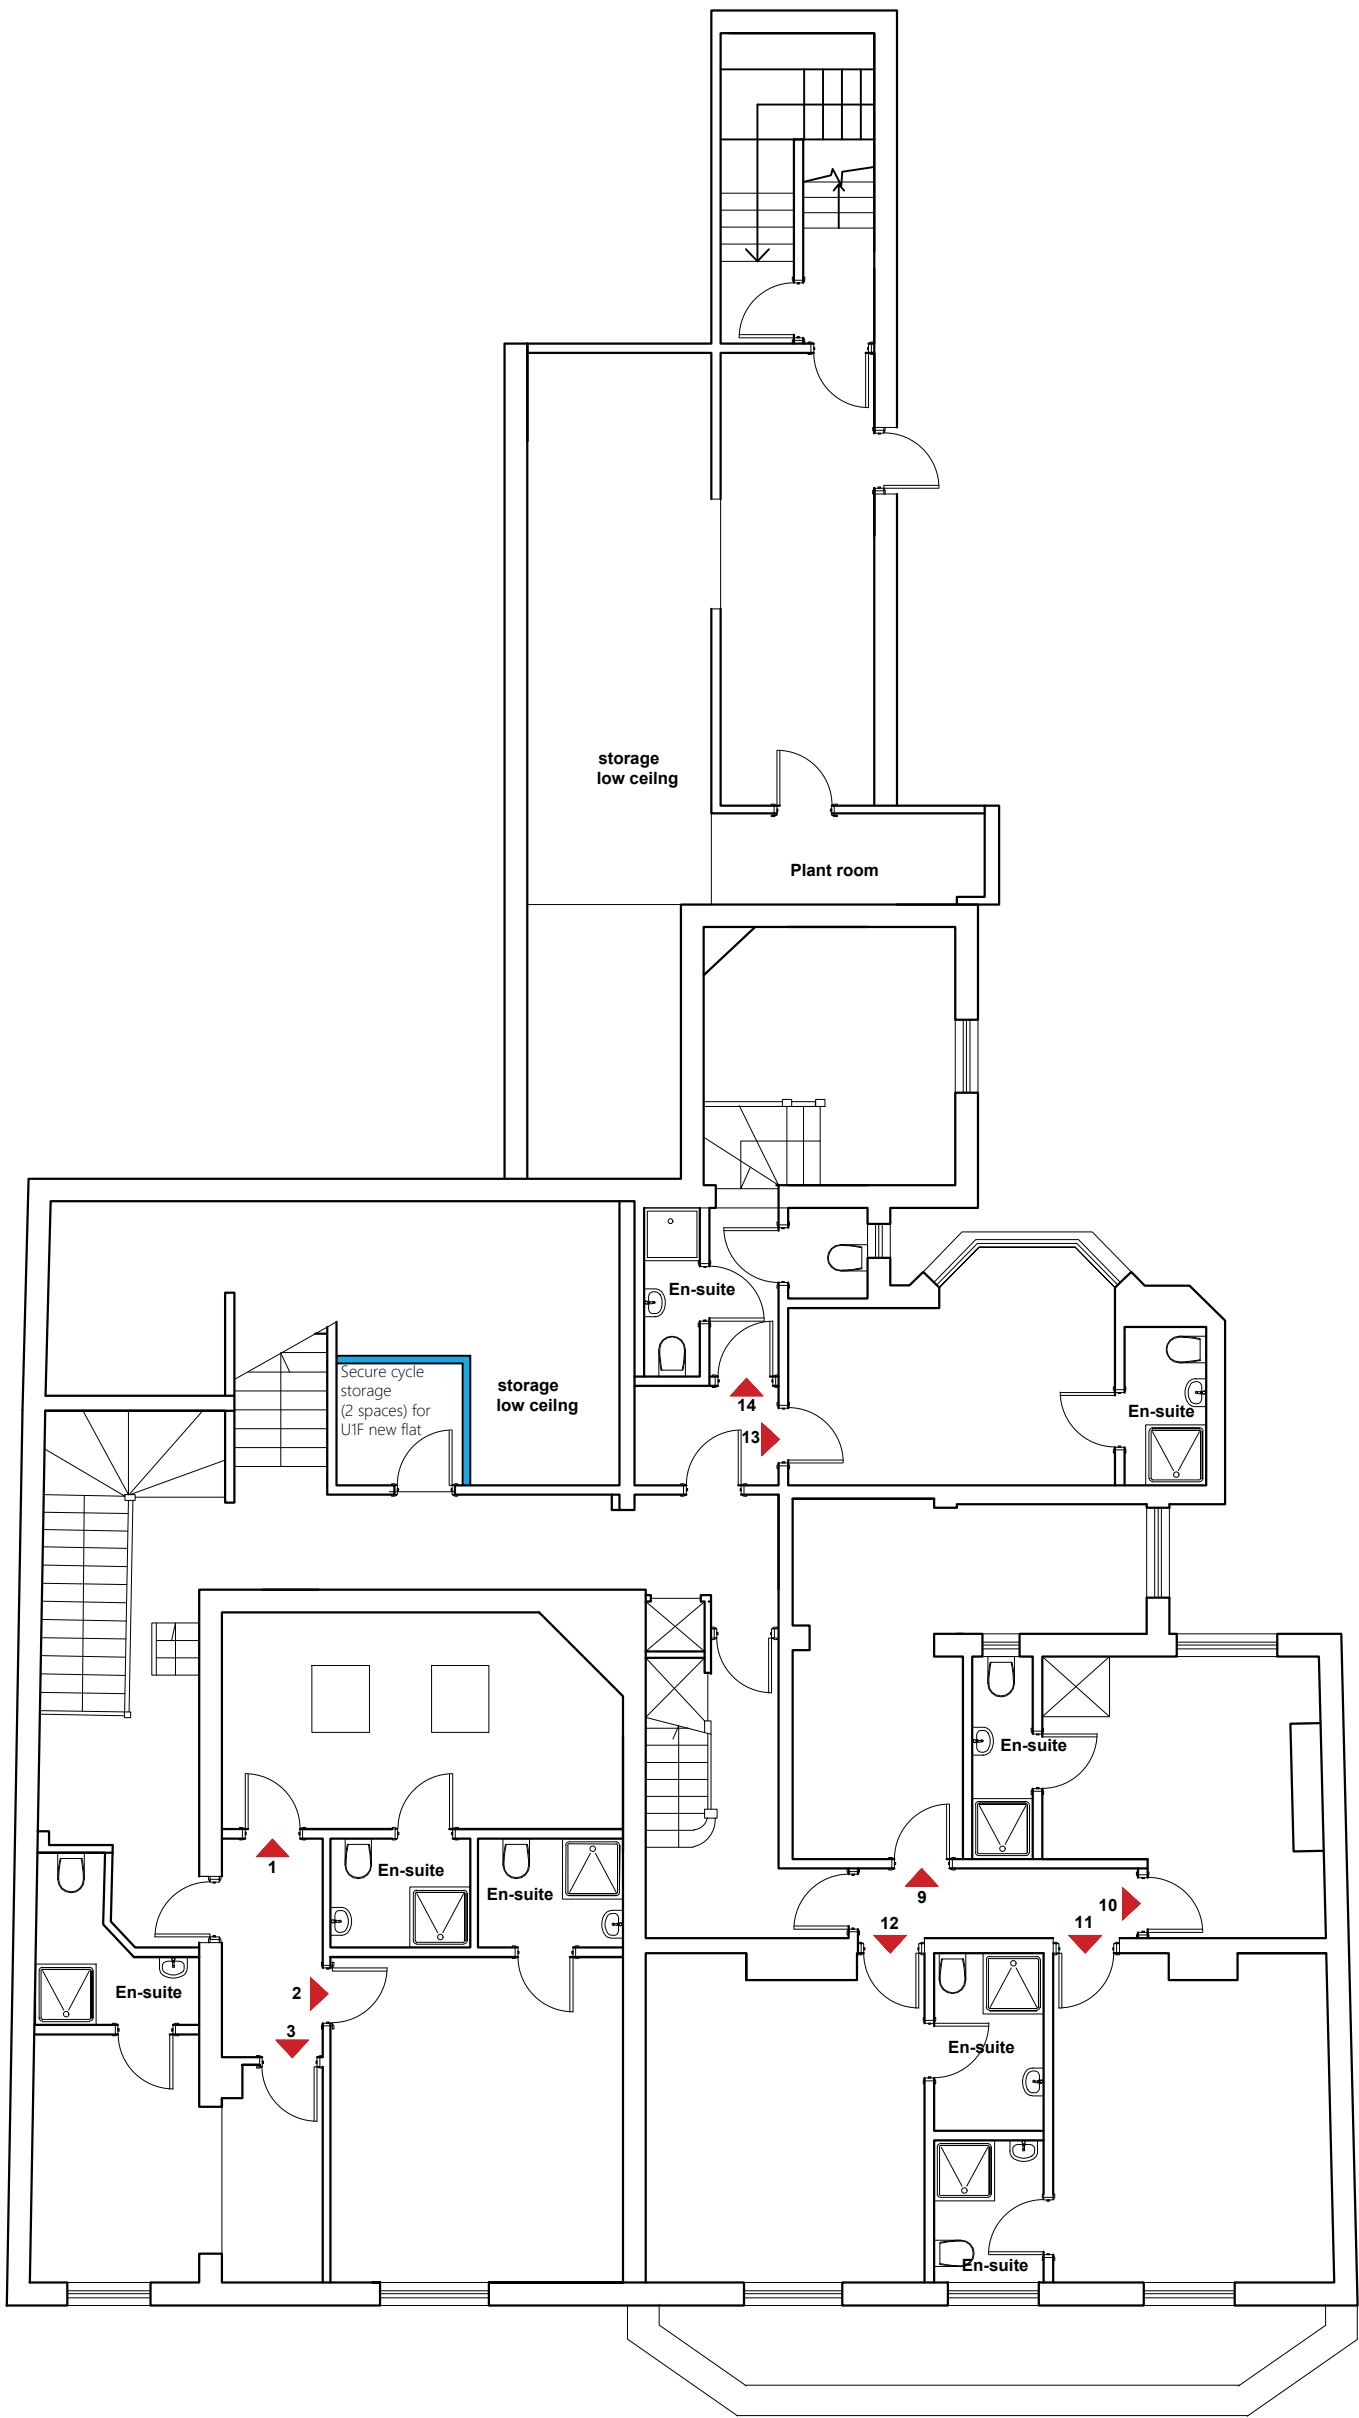

GENERAL NOTES:

USE FIGURED DIMENSIONS ONLY.
DO NOT SCALE OFF DRAWINGS.
ALL DIMENSIONS ARE TO BE CHECKED ON SITE.
INCONSISTENCIES ARE TO BE REPORTED TO
OATEN ARCHITECTS IMMEDIATELY.

COPYRIGHT OF OATEN ARCHITECTS LTD.

REV.:	DATE:	DESCRIPTION:
A	30/11/23	Minor amendments
B	05/12/23	Info added
C	7/12/23	Kitchens adjusted
D	13/12/23	Kitchens/en-suites adjusted
E	30/01/24	Info added
F	07/03/24	Info added



OATEN ARCHITECTS

Oaten Architects Ltd,
33 West Street, Hastings, East Sussex, TN34 3AN
T 01424 256476
E office@oatenarchitects.com
W www.oatenarchitects.com

PROJECT:
268 West Green Road,
London N15 3QR

STAGE:
Planning
CLIENT:
-

SCALE:
1:100 @ A3

DRAWN BY - DATE:
OZ
CHECKED BY:
RO

DRAWING TITLE:
Proposed Lower First Floor
Plan

DRAWING NO: 23.1398 / 010
REV NO: _