


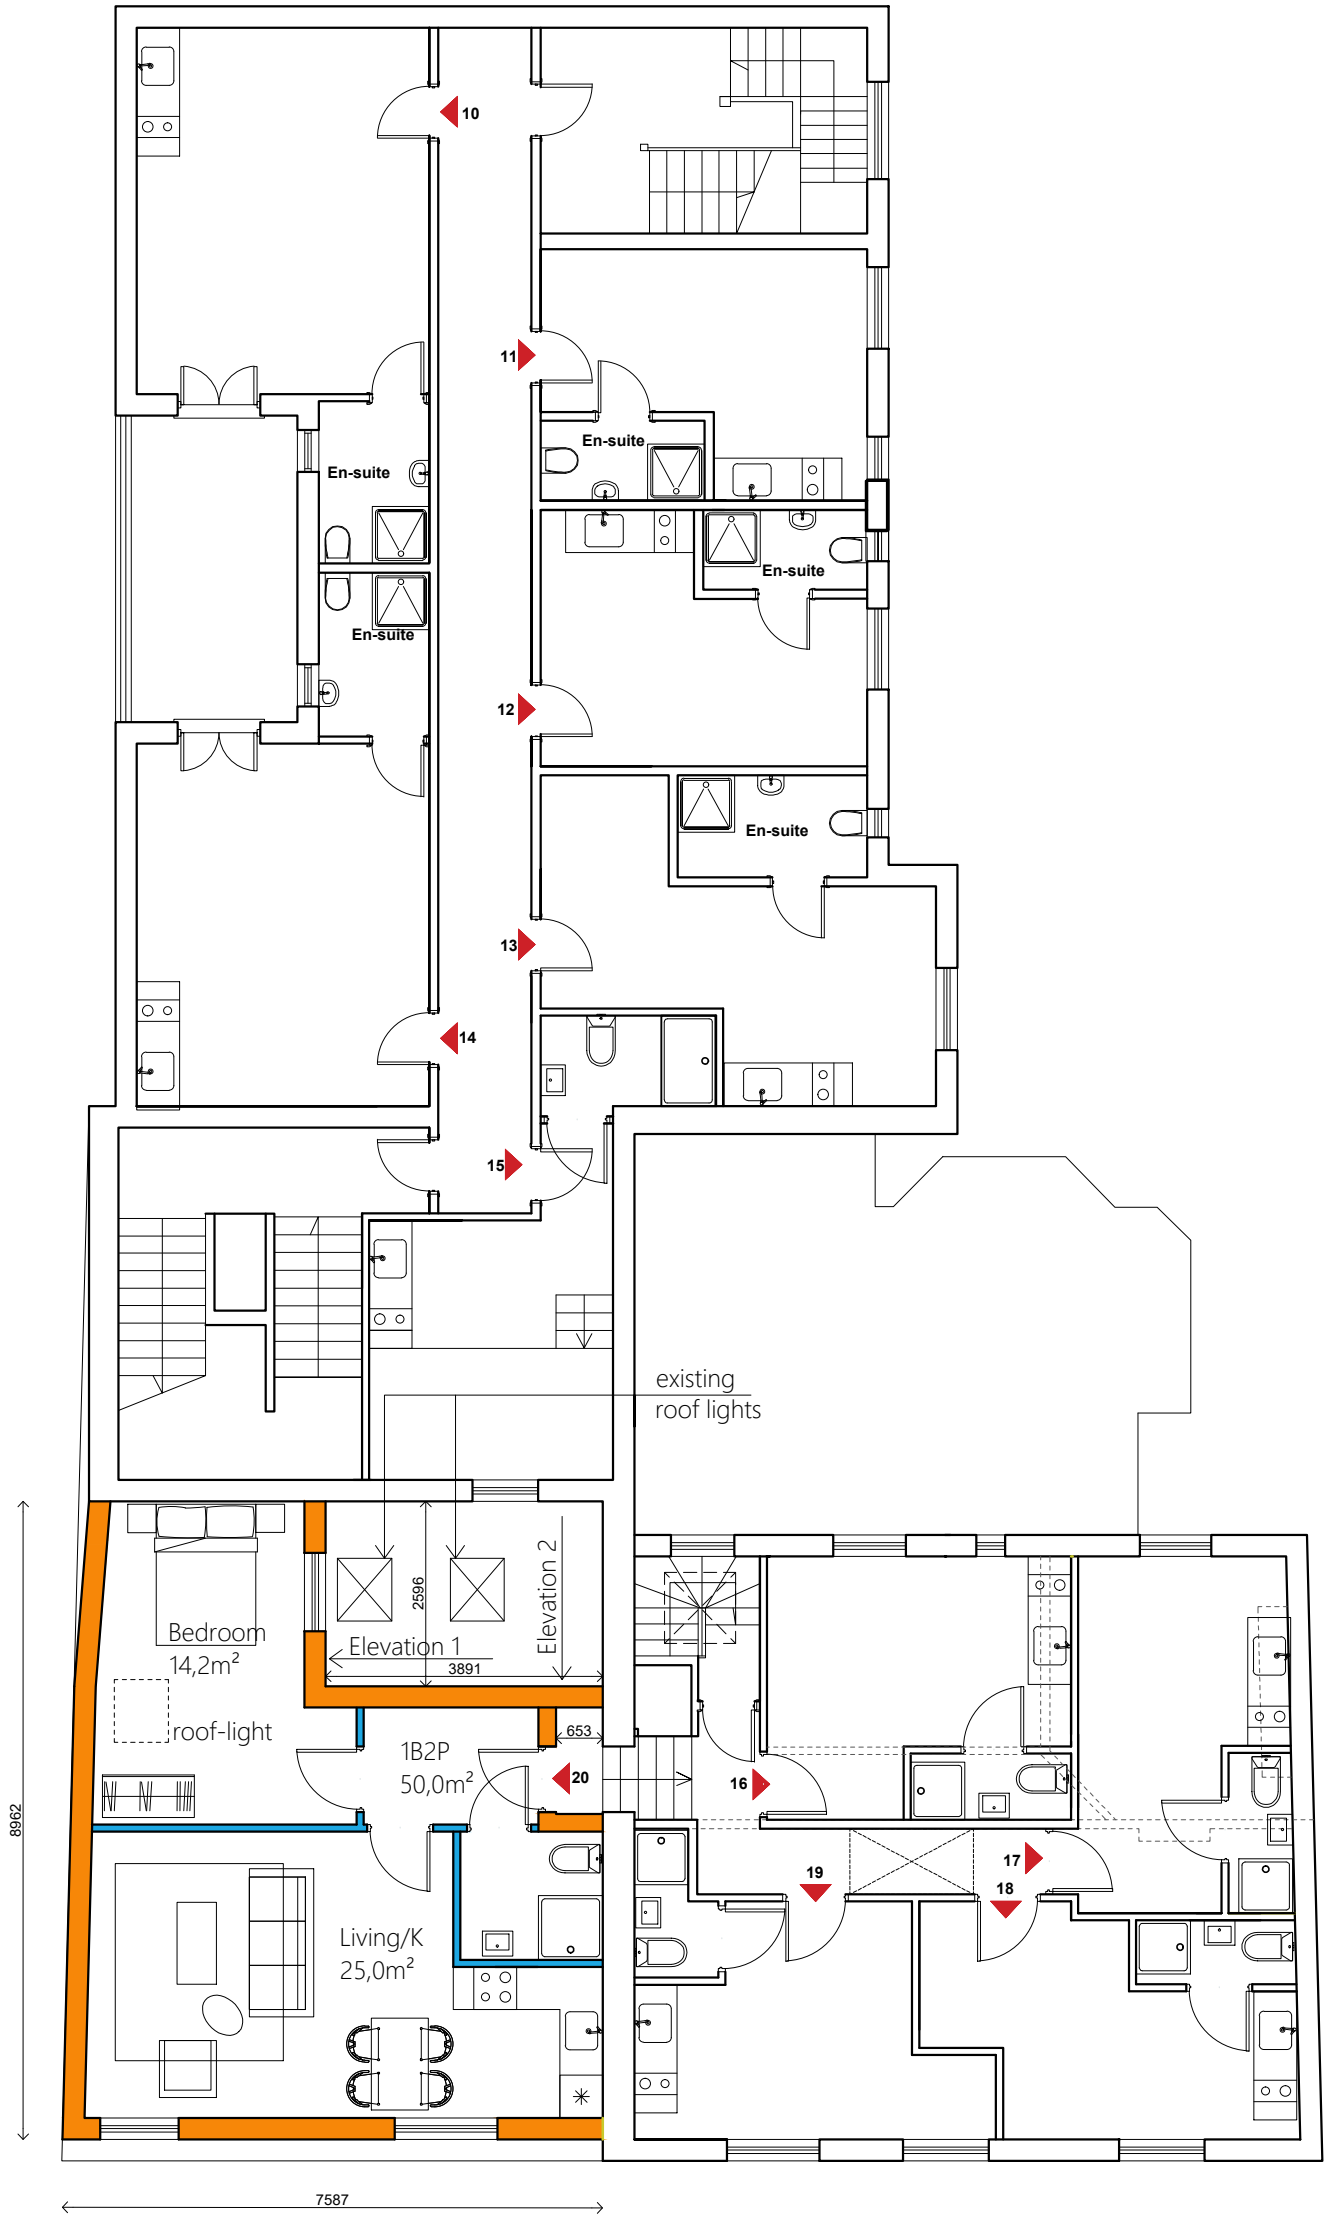

GENERAL NOTES:
USE FIGURED DIMENSIONS ONLY.
DO NOT SCALE OFF DRAWINGS.
ALL DIMENSIONS ARE TO BE CHECKED ON SITE.
INCONSISTENCIES ARE TO BE REPORTED TO
OATEN ARCHITECTS IMMEDIATELY.

COPYRIGHT OF OATEN ARCHITECTS LTD.

REV.:	DATE:	DESCRIPTION:
A	30/11/23	Minor amendments
B	05/12/23	Info added
C	07/12/23	Kitchens adjusted
D	13/12/23	Kitchens/en-suites adjusted
E	30/01/24	Info added
F	18/02/24	Cleaners Cupboard added
G	07/03/24	Info added



OATEN ARCHITECTS

Oaten Architects Ltd,
33 West Street, Hastings, East Sussex, TN34 3AN

T 01424 256476
E office@oatenarchitects.com
W www.oatenarchitects.com

PROJECT:
**268 West Green Road,
London N15 3QR**

STAGE:
Planning

CLIENT:
-

SCALE:
1:100 @ A3

DRAWN BY - DATE:
OZ

CHECKED BY:
RO

DRAWING TITLE:
**Proposed Upper First Floor
Plan**

DRAWING NO: **23.1398 / 011**

REV NO: **-**