



Site location and property boundary

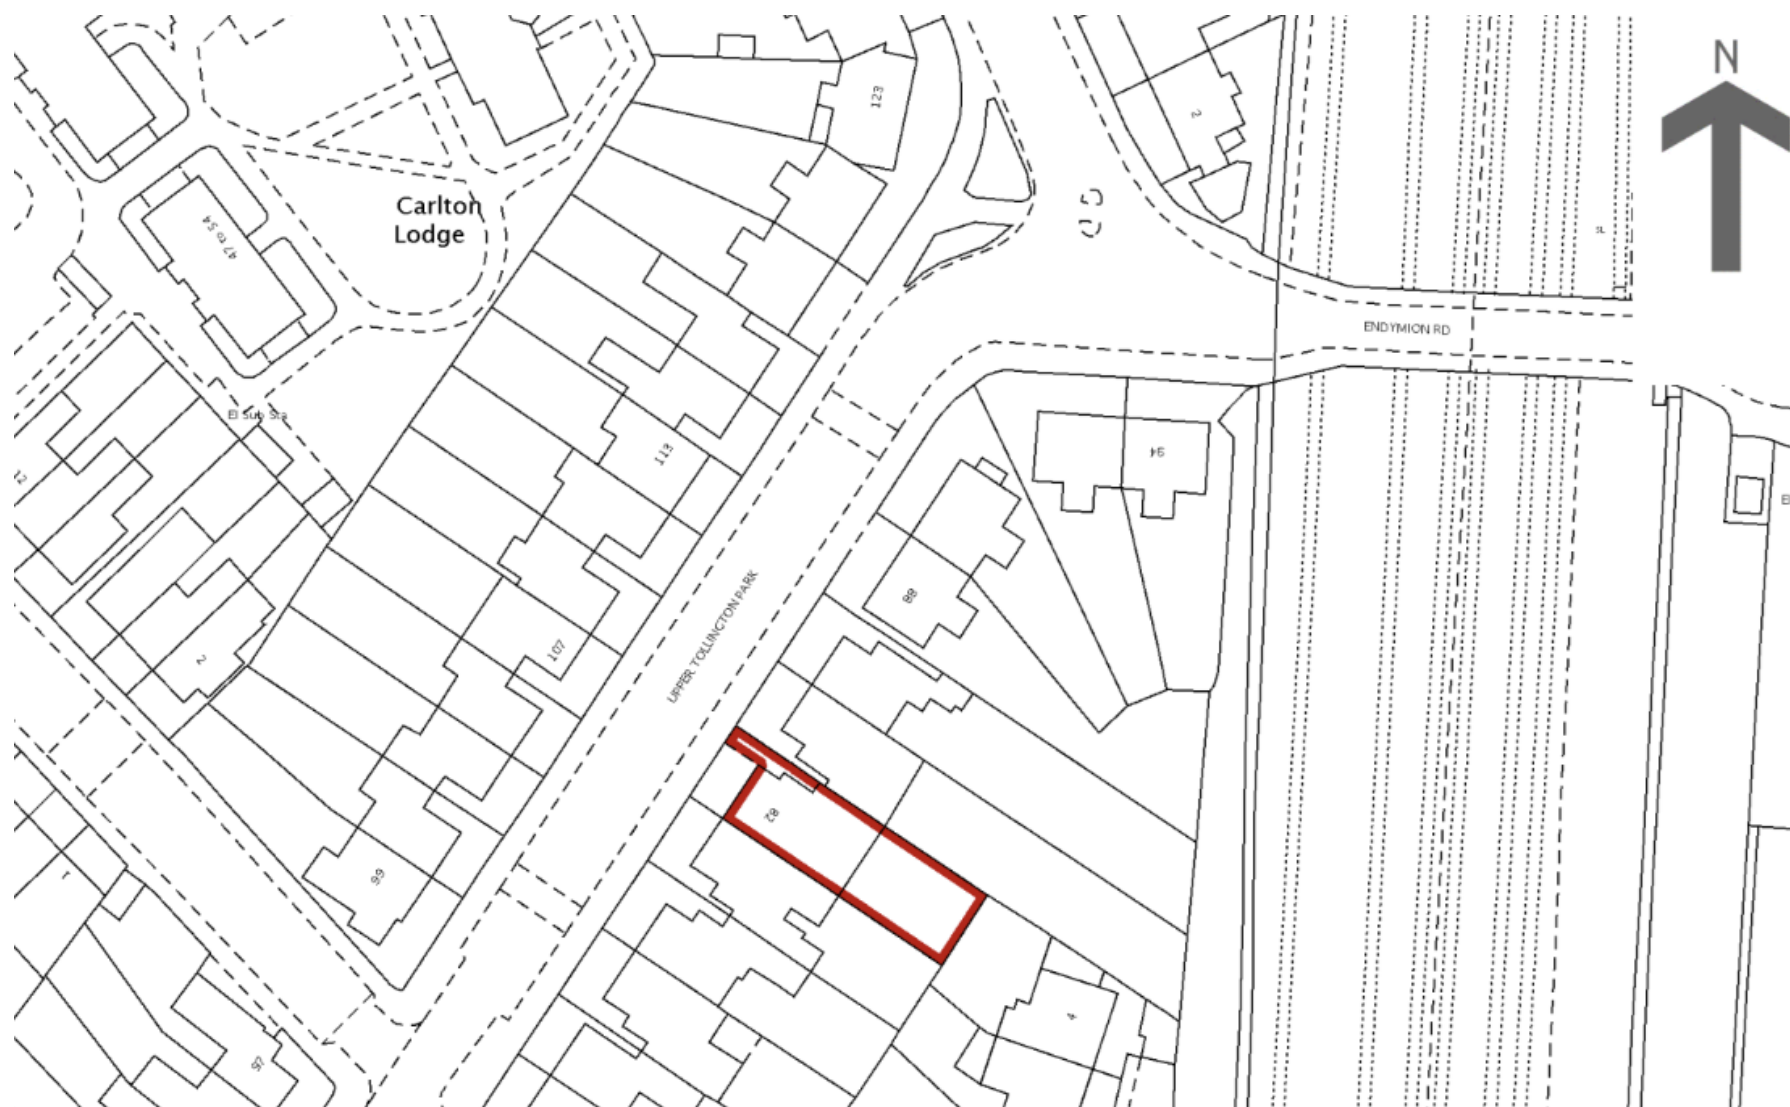


Title number **AGL442308**
Ordnance Survey map reference **TQ3187NW**
Scale **1:1250**
Administrative area **Haringey**

Site Plans and Section

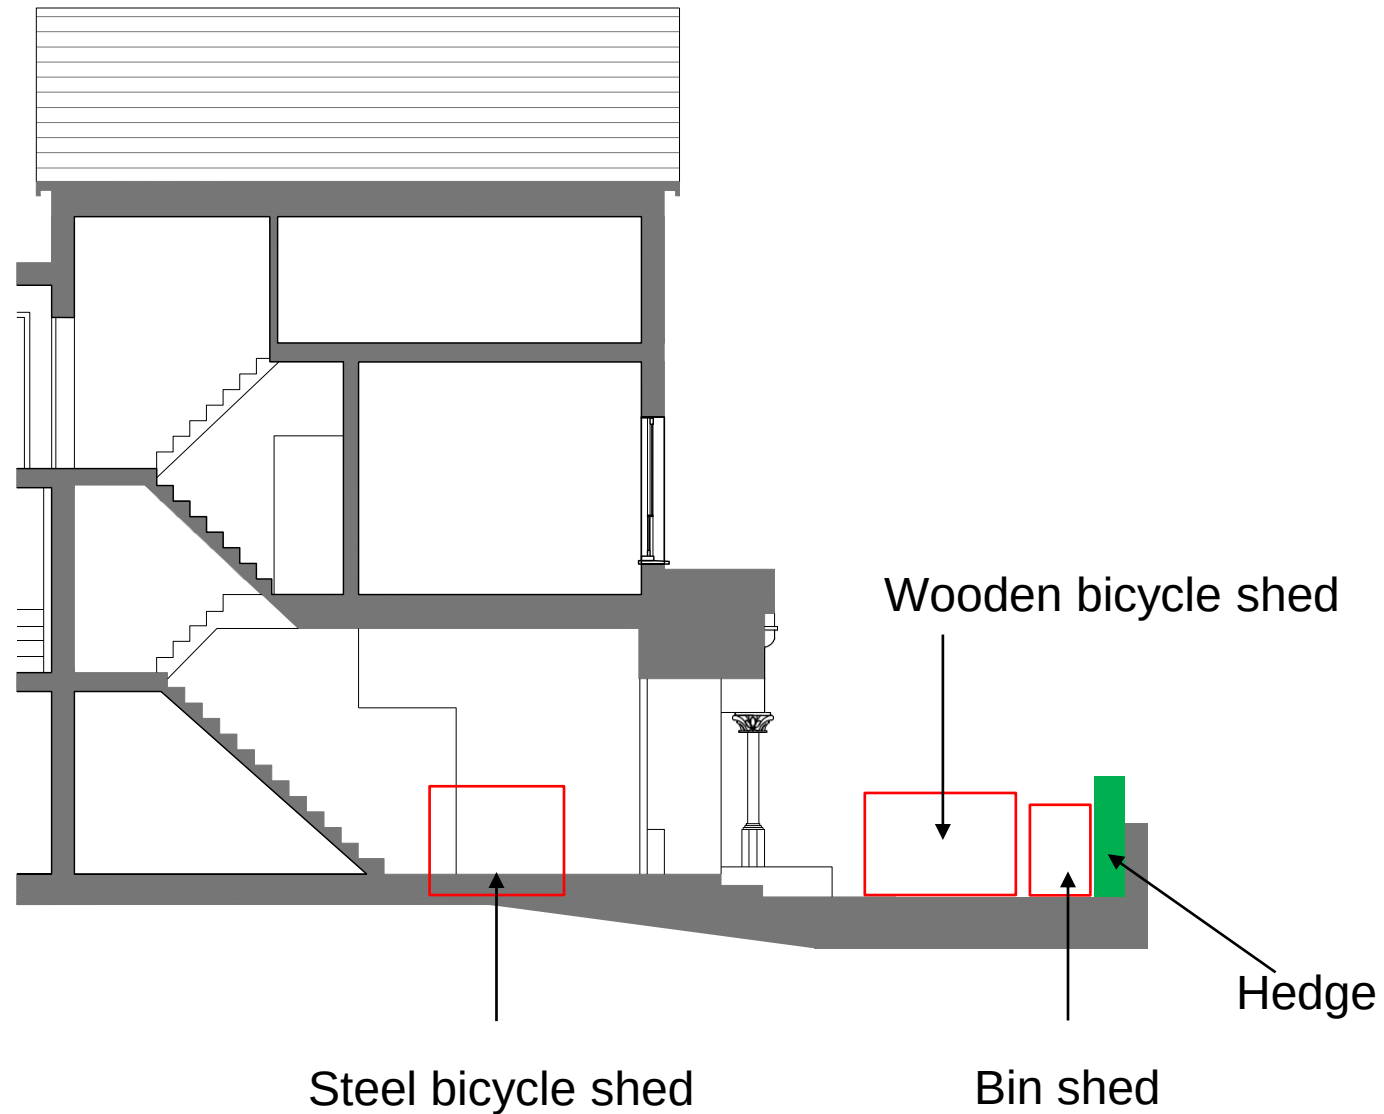



Scale: 1:100

Site Plans and Section

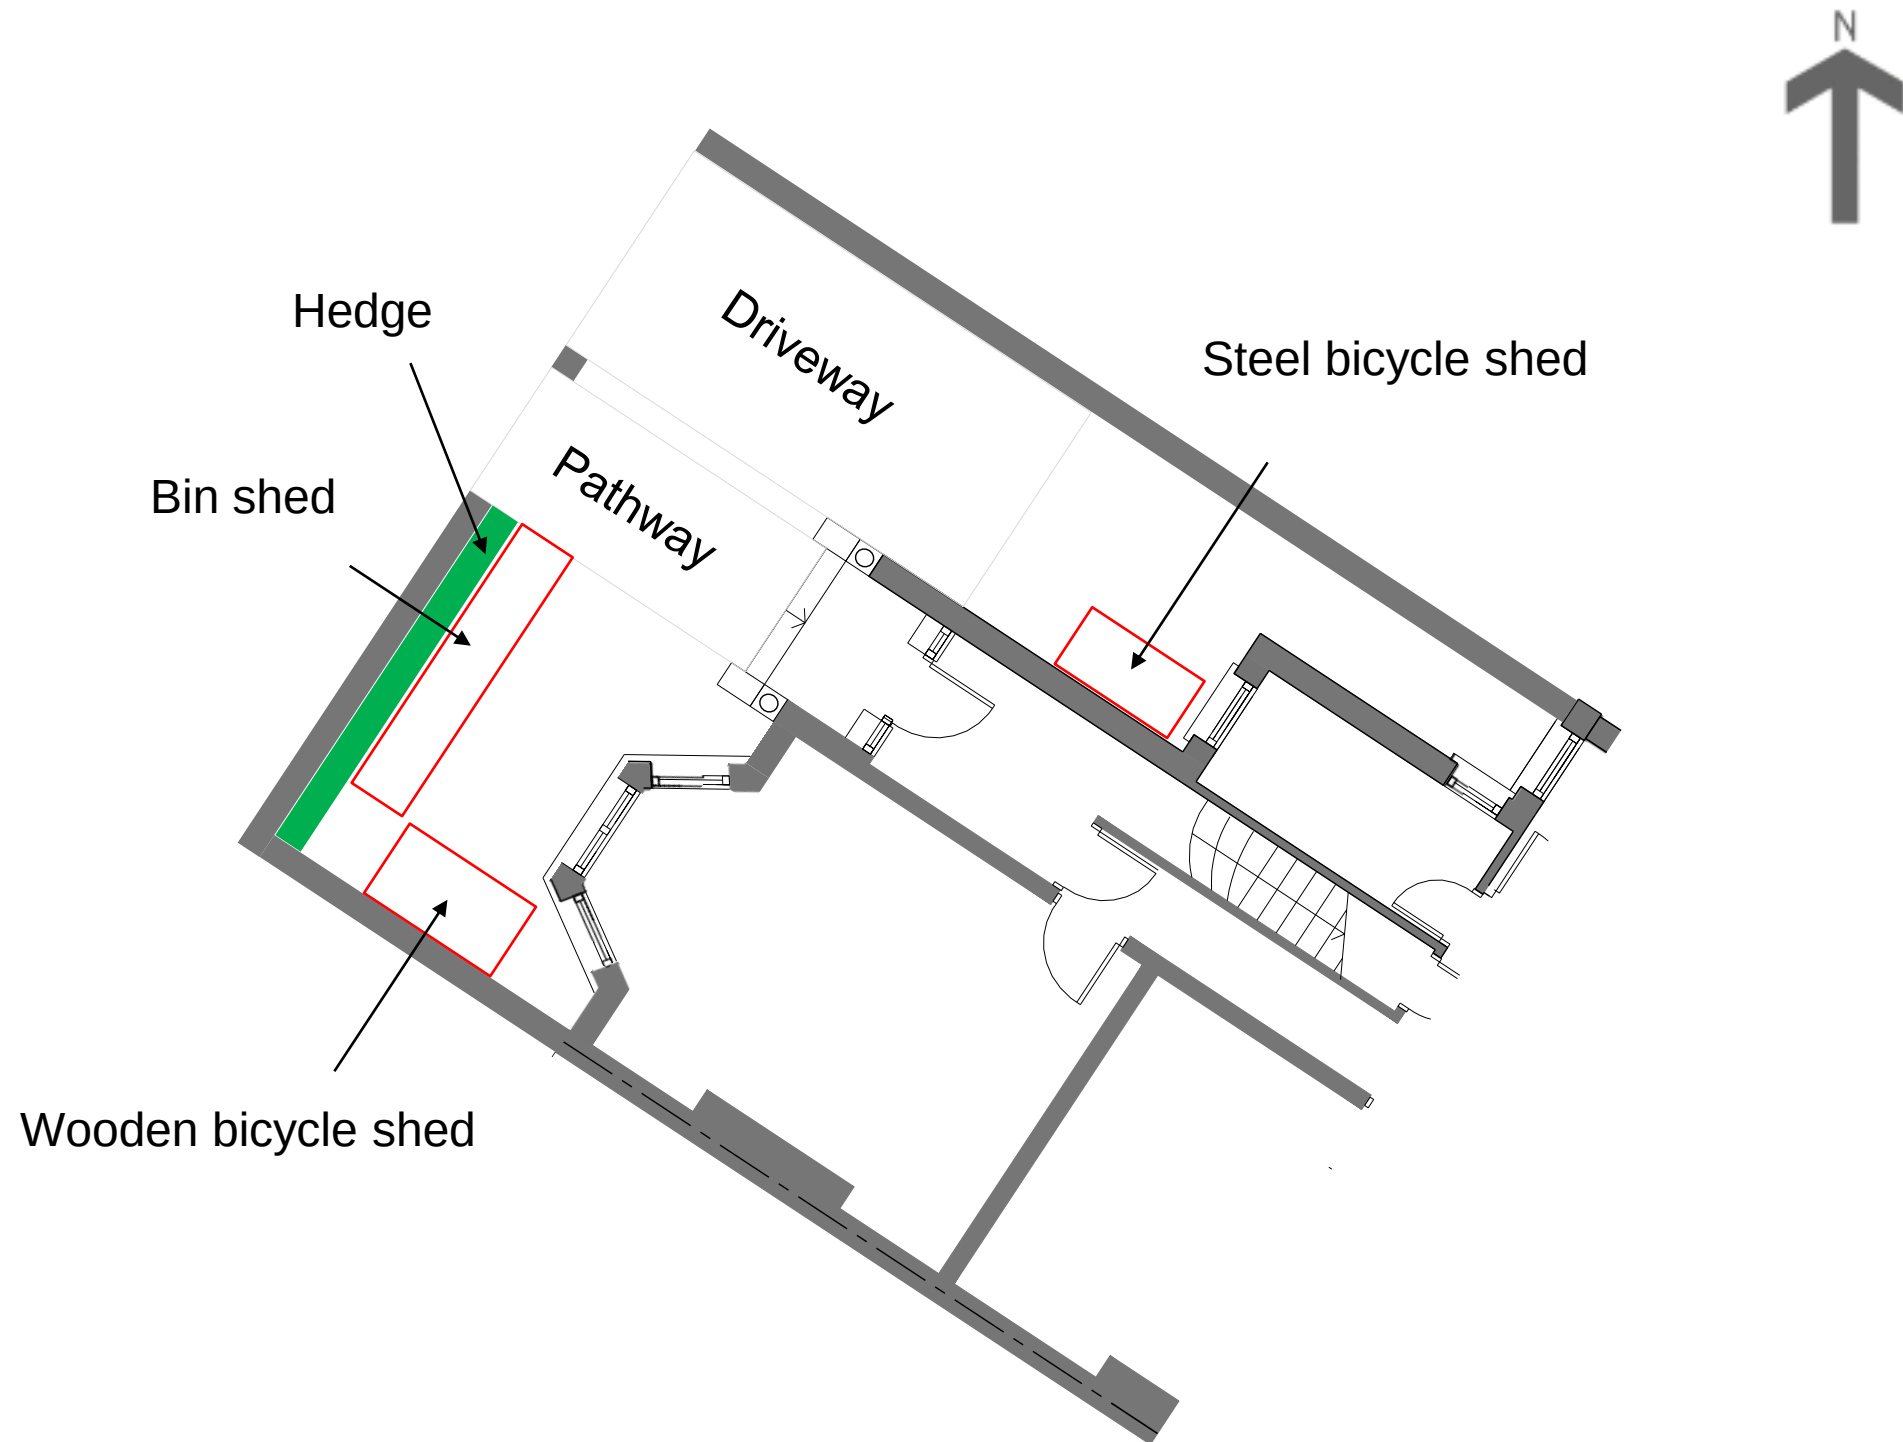

Scale: 1:100

Design of the Wooden bike shed

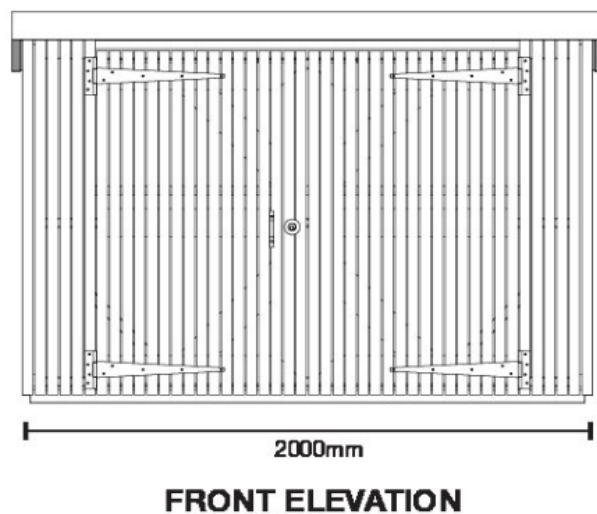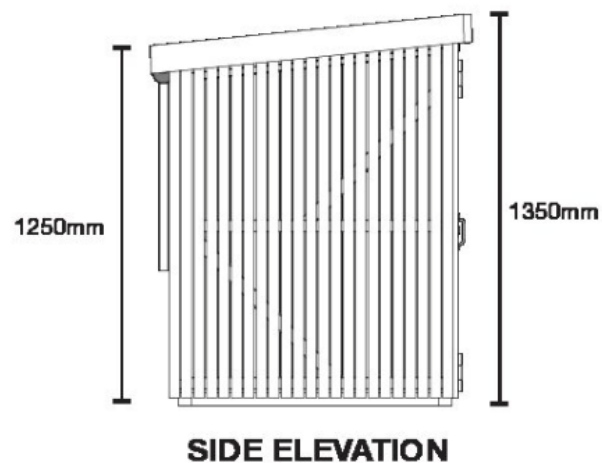


Information:

- Size: W:2m / D:1.15m / H:1.35m
- Materials: Felt roof and scottish larch
- Manufacturer is Brighton Bike Shed



Reference image to illustrate larch external cladding

Design of the Grey Steel bike shed

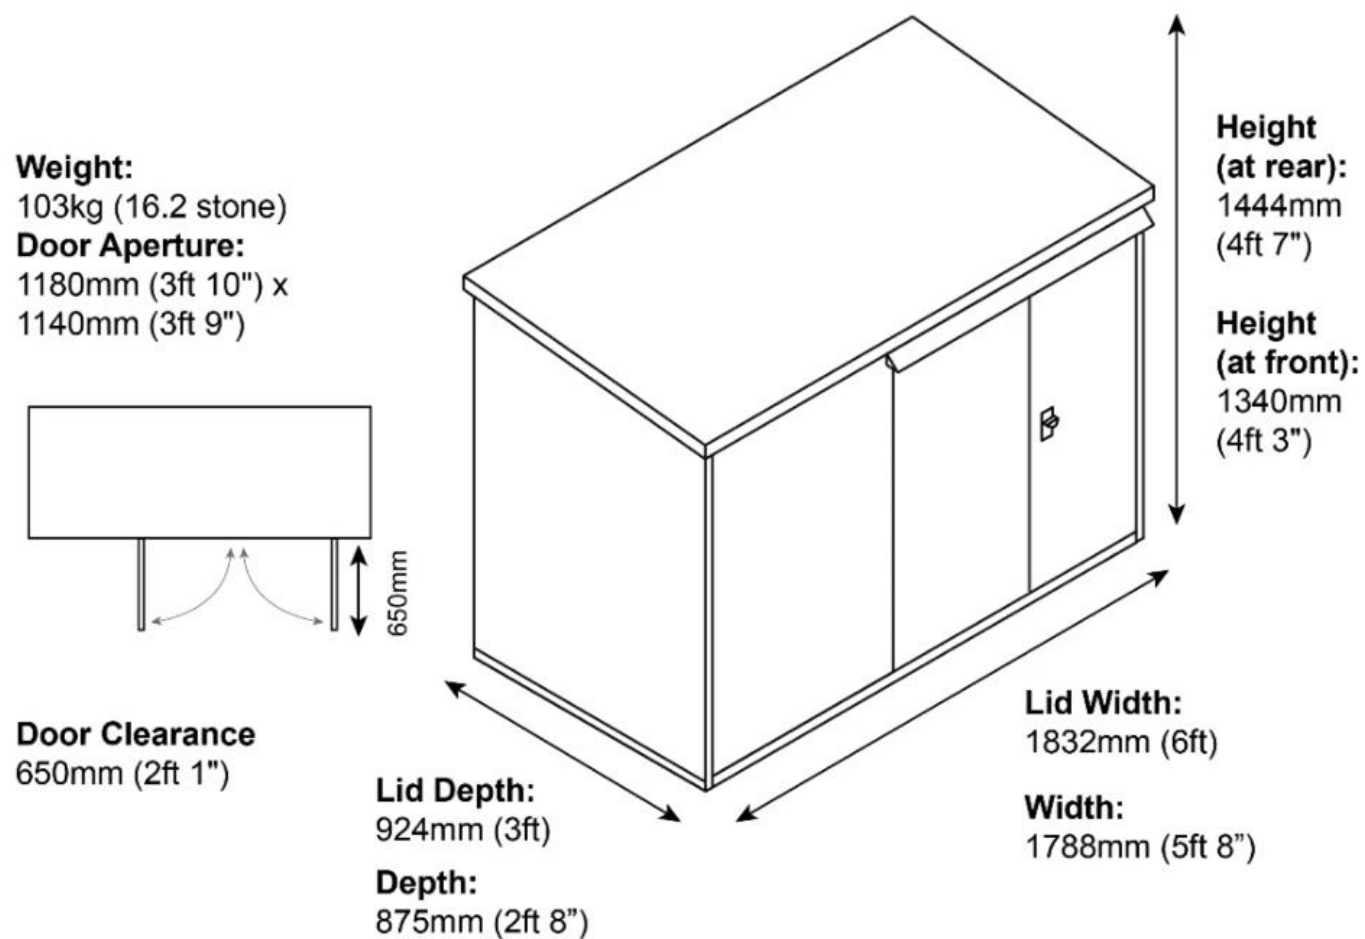


Information:

- Size: W:1.78m / D:0.92m / H:1.44m
- Materials: Galvanised steel
- Manufacturer is Asgard



Reference image to illustrate colour of the grey galvanized steel

Design of the wooden bins shed

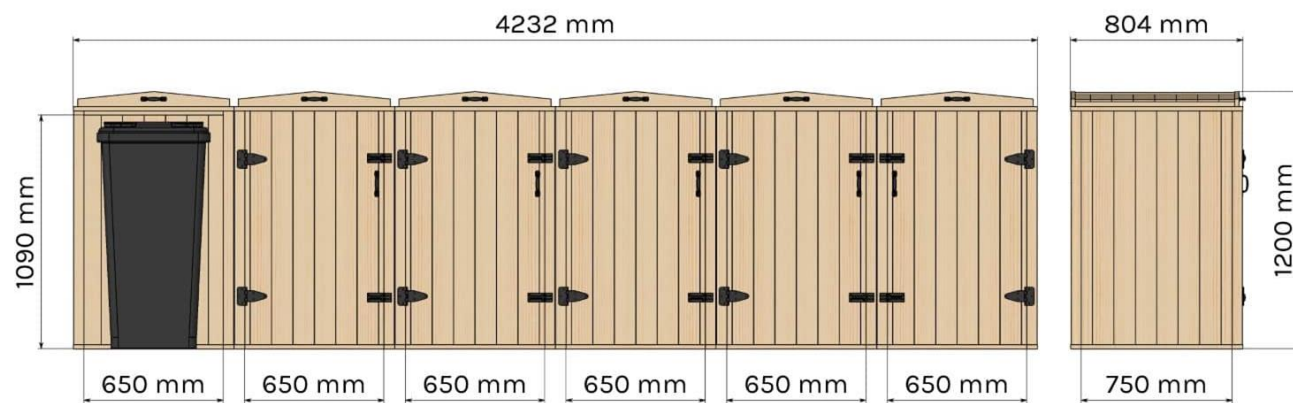

Information:

- Size: W:4.23m / D:0.80m / H:1.2m
- Materials: Pressure treated timber
- Manufacturer is Sextet



Reference image to illustrate colour of the timber

Illustration: Proposed location of the new wooden bike shed



Existing neighbors'
bike shed

New bike shed

Not to scale

Illustration: Proposed location of the new grey steel bike shed



Proposed location
of the new grey
steel bike shed

Existing safe box
being removed

New bike shed

Not to scale

Illustration: Proposed location of the new bin shed



New bin shed

Not to scale