


Boundary Line

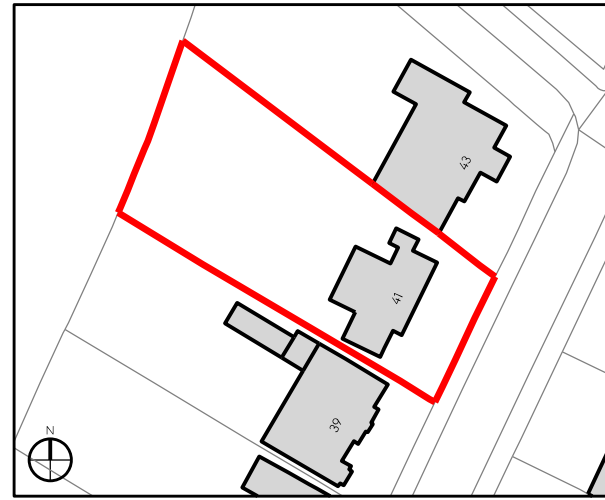

Key Location Plan 1:1250



OS Location coordinates - 188037m, 527499m

Key:

Existing structure / earth Area of development

General Note:

1. Existing drawings based on April 2023 survey from On Centre Surveys.

Existing Notes:

- Red / brown masonry;
- Clay tile pitched roof, with painted timber eaves;
- Timber, painted door;
- Timber, painted window;
- Dormer, with tile hung cheeks;
- Masonry boundary wall;
- Proprietary garage door;
- Painted timber conservatory;
- Painted masonry;

08.03.24

Issued for Planning

PLANNING

Project Number: 23002

Client: Eva Stengaard and Mark Tognolini

Date: September 2023

Scale: 1:100 @ A3 / 1:50 @ A1

Project: 41 Sheldon Avenue, N6

Drawing Title: Existing Side (North) Elevation

Drawing No: SHA-MWA-A-ZZ-DR-A-P0704

Drawn: UD Approved: AMB Signed: LG

Marek Wojciechowski Architects

66-68 Margate Street WIMBORNE Dorset DT9 8JL T: 01202 7580 9336 www.mwa.co.uk

Copyright Marek Wojciechowski Architects. No implied license exists. This drawing should not be used to calculate areas for the purposes of valuation. All dimensions to be checked on site by the contractor and any alterations to be made accordingly. On no account drawings are to be used for any other purpose than the design and construction of the building. Drawing errors and omissions to be reported to the architect.

0 5m 1m 2m 3m 4m 5m