


Boundary Line

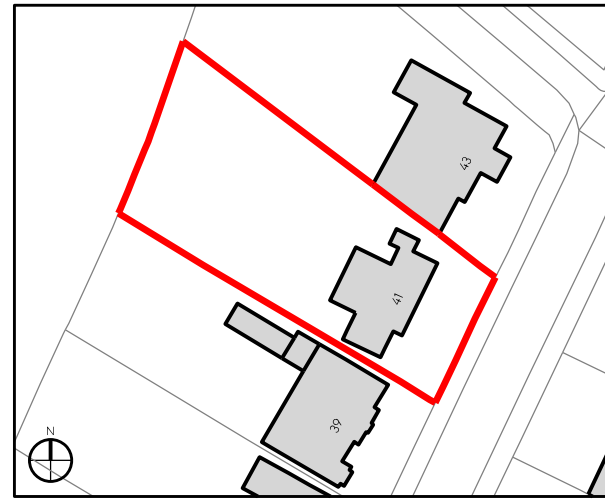

41 Sheldon Avenue

Key Location Plan 1:1250



Key:

Existing structure / earth Area of development

General Note:

1. Existing drawings based on April 2023 survey from On Centre Surveys.

08.03.24

Issued for Planning

PLANNING

Project Number: 23002

Client: Eva Stengaard and Mark Tognolini

Date: September 2023

Scale: 1:100 @ A3 / 1:50 @ A1

Project: 41 Sheldon Avenue, N6

Drawing Title: Existing Section AA

Drawing No: SHA-MWA-A-ZZ-DR-A-P0800

Drawn: UD Approved: AMB Signed: LG

Marek Wojciechowski Architects

66-68 Margate Street WIMBORNE T. 01202 7580 9336 www.mwa.co.uk

Copyright Marek Wojciechowski Architects. No implied license exists. This drawing should not be used to calculate areas for the purposes of valuation. All dimensions to be checked on site by the contractor and shown alterations to be their responsibility. On no scale drawings. All work must comply with relevant health, safety, and building Regulations requirements. Drawing errors and omissions to be reported to the architect.

0 5m 1m 2m 3m 4m 5m