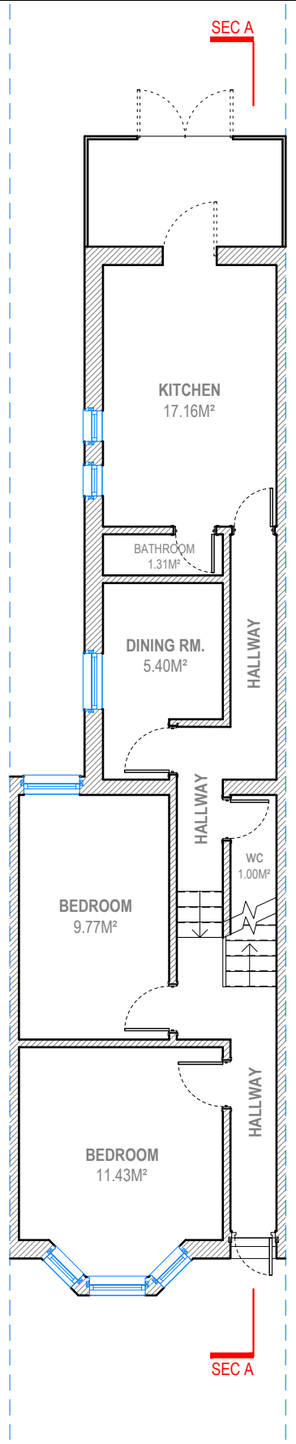

GROUND FLOOR

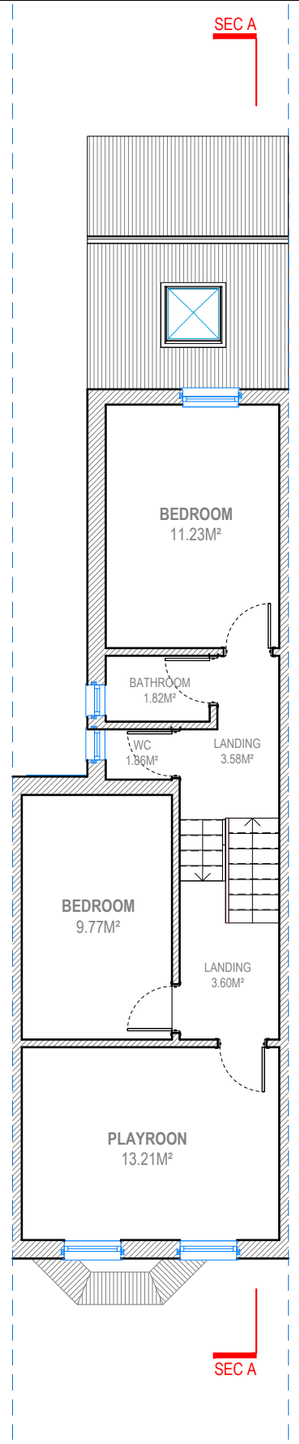

FIRST FLOOR

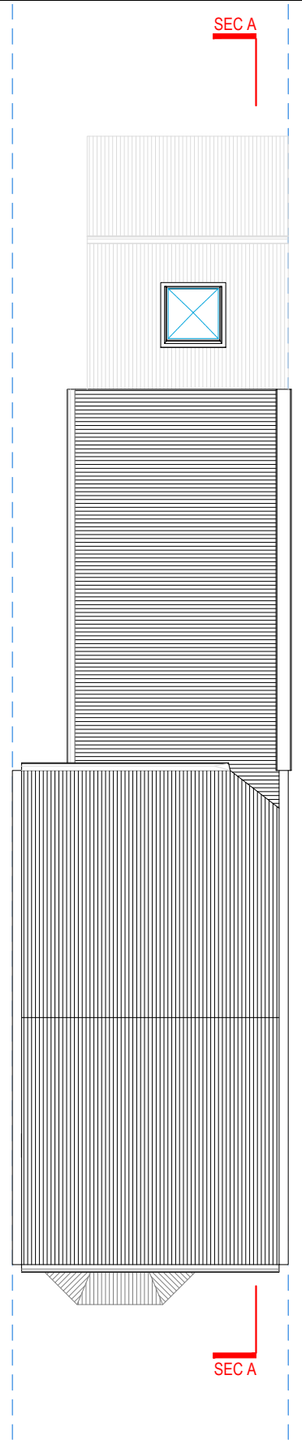

ROOF PLAN

Redwoods
PLANNING & EXTENSIONS

Address - Unit 4, Grosvenor Way, London E5 9ND
Phone - 020 3781 8008
E-mail - office@redwoodsprojects.co.uk
Web - www.redwoodsprojects.co.uk

Any errors on Dimensions to be reported to the Architect prior to commencement of Works.
Dimensions and areas are based on survey information.
This drawing is copyright © Redwoods Projects.
All dimensions to be checked on site Prior work.

REFERENCE: 131 FAIRVIEW ROAD, LONDON N15 6TS, UK

TITLE: EXISTING DRAWINGS
FLOOR PLANS & ROOF PLAN

PROJECT No: 2167

DATE: 21-03-2024

SHEET No: E 01

N

0 1 2 5m

scale 1:100 @A3

NOTES:

DRAWN BY: ABB

EDITED BY:

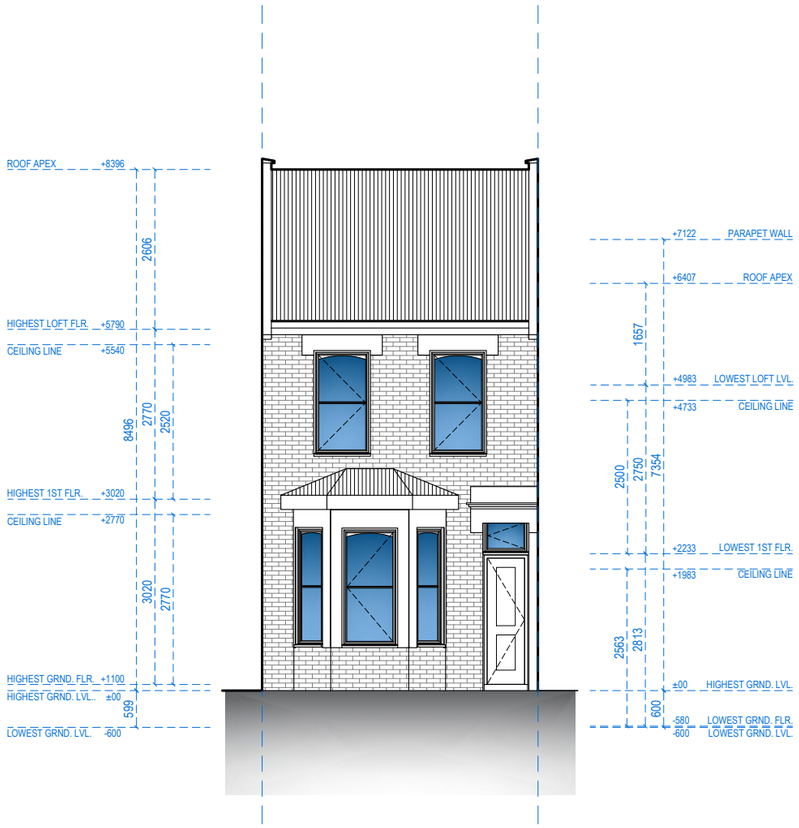

FRONT ELEVATION

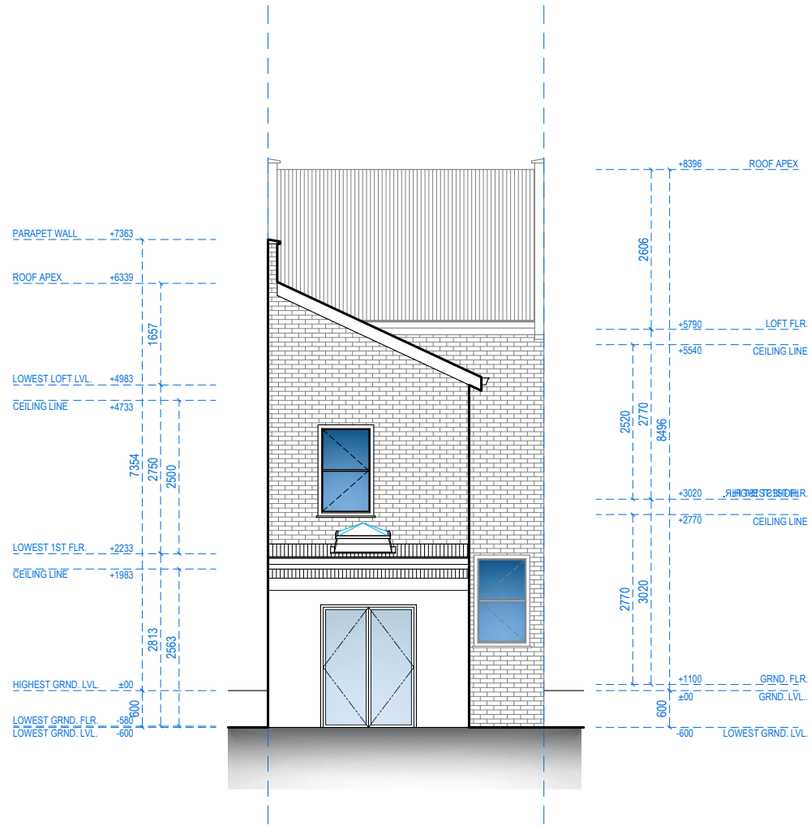

REAR ELEVATION

Redwoods PLANNING & EXTENSIONS

Address - Unit 4, Grosvenor Way, London E5 9ND
Phone - 020 3781 8008
E-mail - office@redwoodsprojects.co.uk
Web - www.redwoodsprojects.co.uk

Any errors on Dimensions to be reported to the Architect prior to commencement of Works.
Dimensions and areas are based on survey information.
This drawing is copyright © Redwoods Projects.
All dimensions to be checked on site Prior work.

REFERENCE: 131 FAIRVIEW ROAD, LONDON N15 6TS, UK

TITLE: EXISTING DRAWINGS
ELEVATIONS

PROJECT No 2167

DATE: 21-03-2024

SHEET No E 02

0 1 2 5m scale 1:100 @A3

NOTES:

DRAWN BY ABB

EDITED BY

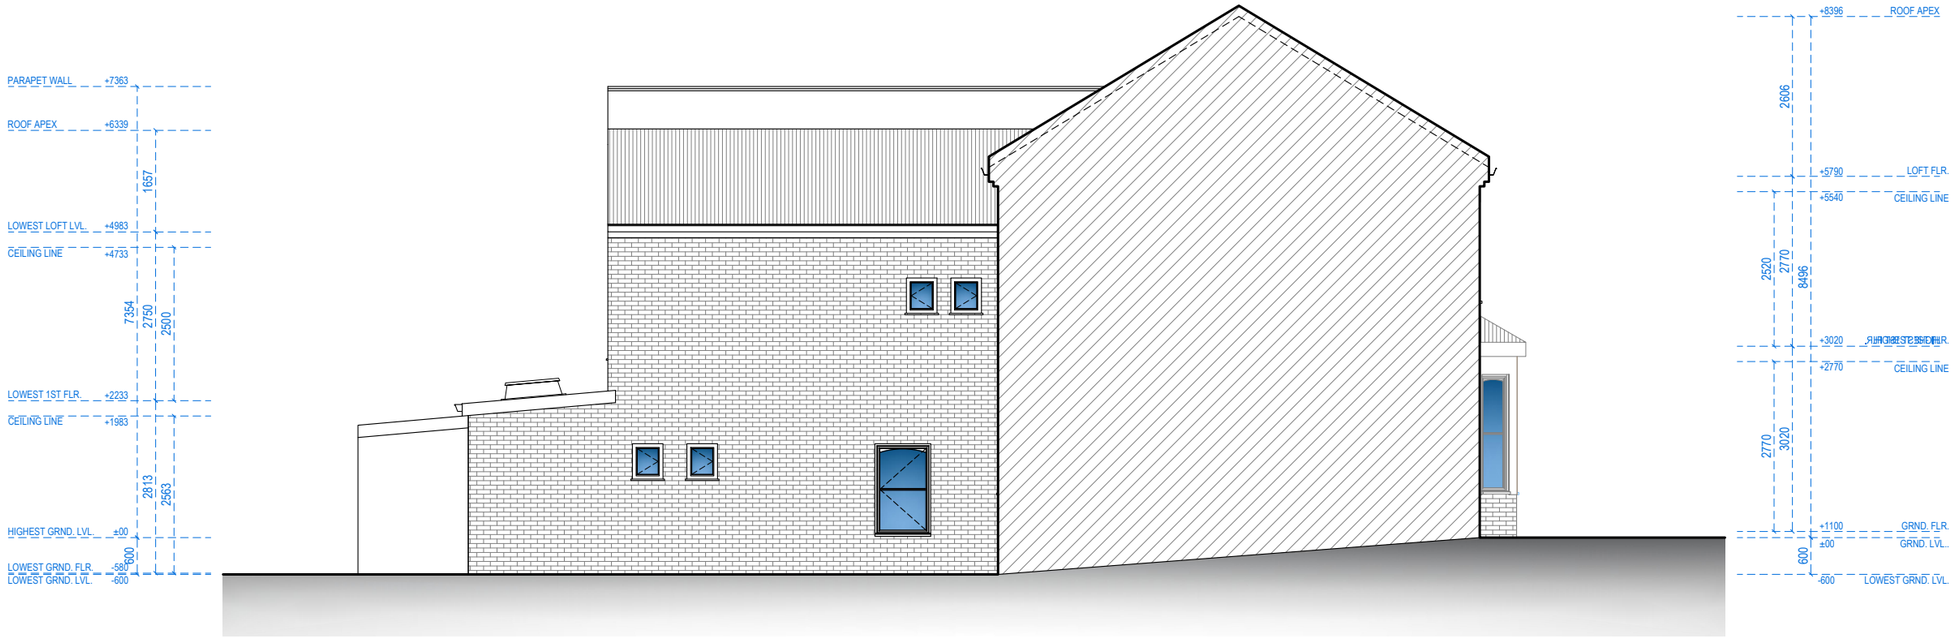

LEFT SIDE ELEVATION

Redwoods PLANNING & EXTENSIONS

Address - Unit 4, Grosvenor Way, London E5 9ND
Phone - 020 3781 8008
E-mail - office@redwoodsprojects.co.uk
Web - www.redwoodsprojects.co.uk

Any errors on Dimensions to be reported to the Architect prior to commencement of Works.
Dimensions and areas are based on survey information.
This drawing is copyright © Redwoods Projects.
All dimensions to be checked on site Prior work.

REFERENCE:	131 FAIRVIEW ROAD, LONDON N15 6TS, UK
TITLE:	EXISTING DRAWINGS ELEVATION
PROJECT No	2167
DATE:	21-03-2024
SHEET No	E 03

0 1 2 5m scale 1:100 @A3

NOTES:

DRAWN BY ABB

EDITED BY

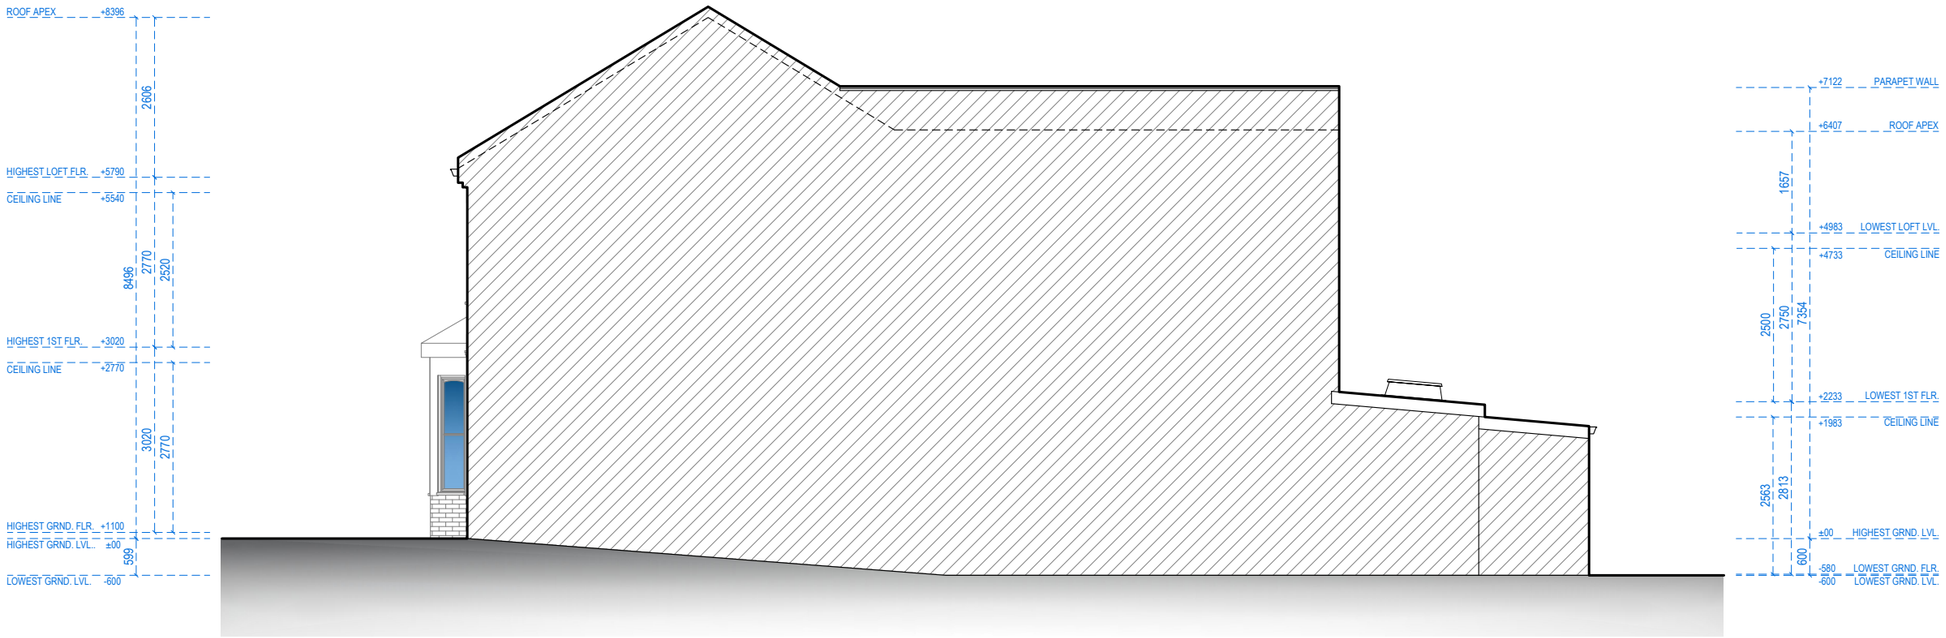

RIGHT SIDE ELEVATION

Redwoods PLANNING & EXTENSIONS

Address - Unit 4, Grosvenor Way, London E5 9ND
Phone - 020 3781 8008
E-mail - office@redwoodsprojects.co.uk
Web - www.redwoodsprojects.co.uk

Any errors on Dimensions to be reported to the Architect prior to commencement of Works.
Dimensions and areas are based on survey information.
This drawing is copyright © Redwoods Projects.
All dimensions to be checked on site Prior work.

REFERENCE: 131 FAIRVIEW ROAD, LONDON N15 6TS, UK

TITLE: EXISTING DRAWINGS
ELEVATION

PROJECT No 2167

DATE: 21-03-2024

SHEET No E 04

0 1 2 5m scale 1:100 @A3

NOTES:

DRAWN BY ABB

EDITED BY

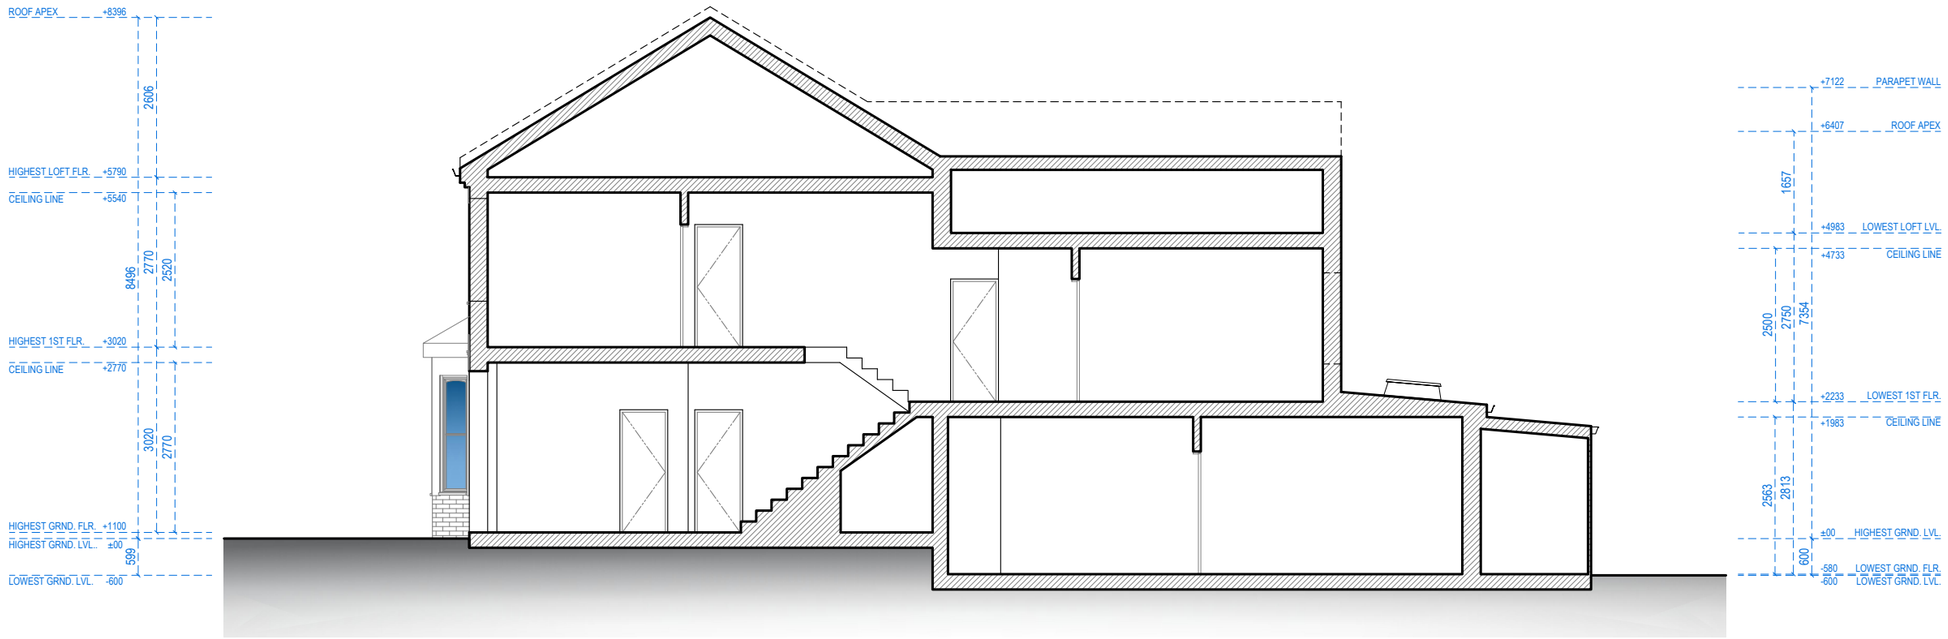

SECTION A-A

Redwoods PLANNING & EXTENSIONS

Address - Unit 4, Grosvenor Way, London E5 9ND
Phone - 020 3781 8008
E-mail - office@redwoodsprojects.co.uk
Web - www.redwoodsprojects.co.uk

Any errors on Dimensions to be reported to the Architect prior to commencement of Works.
Dimensions and areas are based on survey information.
This drawing is copyright © Redwoods Projects.
All dimensions to be checked on site Prior work.

REFERENCE: 131 FAIRVIEW ROAD, LONDON N15 6TS, UK

TITLE: PROPOSED DRAWINGS
SECTION

PROJECT No 2167

DATE: 21-03-2024

SHEET No E 05

0 1 2 5m scale 1:100 @A3

NOTES:

DRAWN BY ABB

EDITED BY

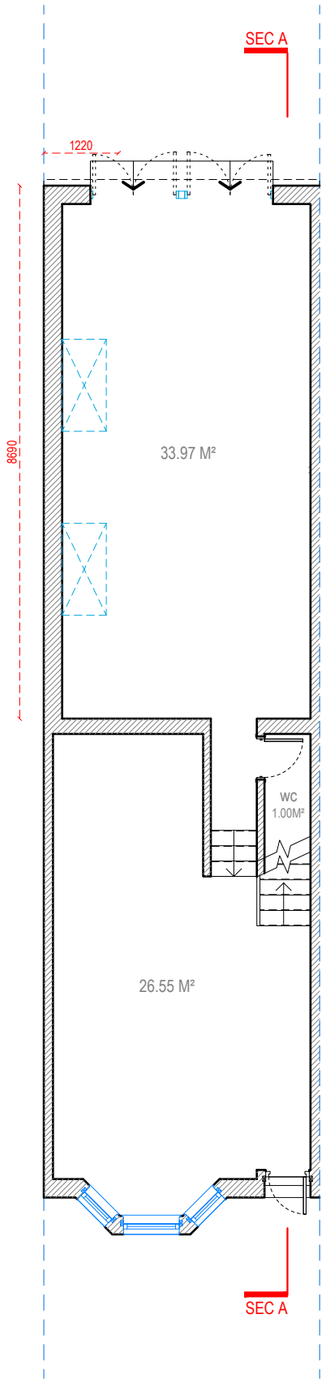

GROUND FLOOR

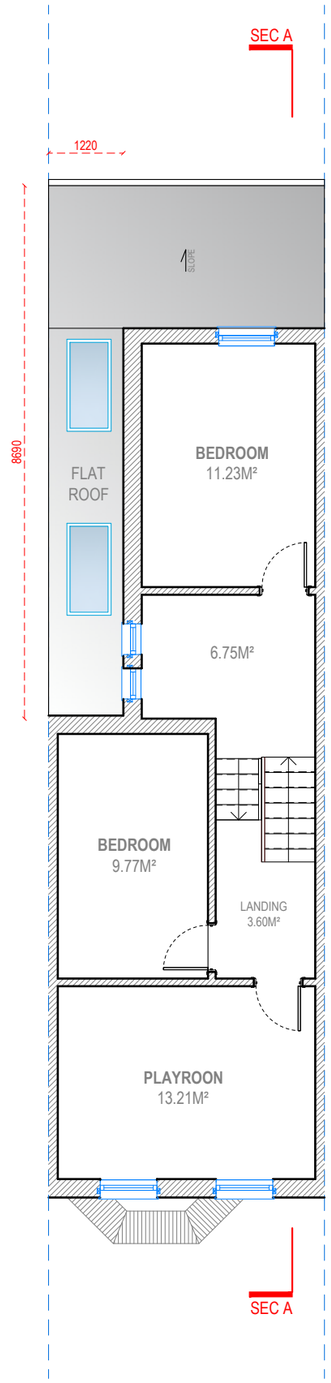

FIRST FLOOR

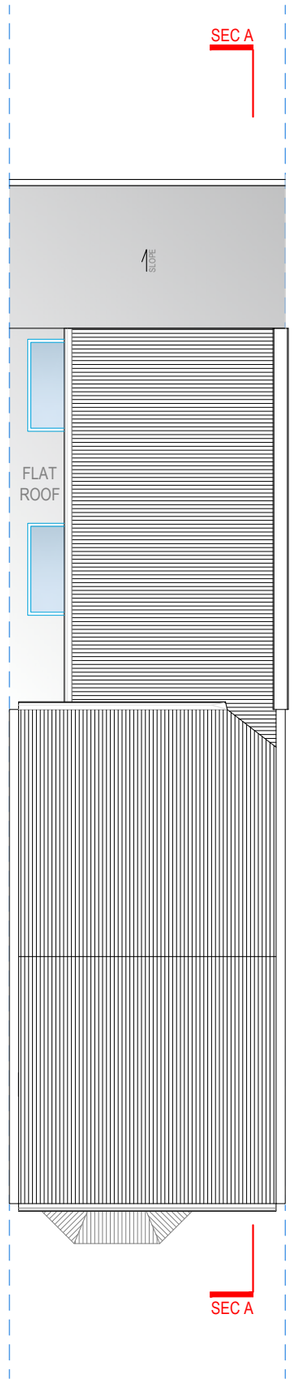

ROOF PLAN

Redwoods PLANNING & EXTENSIONS

Address - Unit 4, Grosvenor Way, London E5 9ND
Phone - 020 3781 8008
E-mail - office@redwoodsprojects.co.uk
Web - www.redwoodsprojects.co.uk

Any errors on Dimensions to be reported to the Architect prior to commencement of Works.
Dimensions and areas are based on survey information.
This drawing is copyright © Redwoods Projects.
All dimensions to be checked on site Prior work.

REFERENCE: 131 FAIRVIEW ROAD, LONDON N15 6TS, UK

TITLE: PROPOSED DRAWINGS
FLOOR PLANS & ROOF PLAN

PROJECT No: 2167

DATE: 21-03-2024

SHEET No: P 01-REV A

N

0 1 2 5m

scale 1:100 @A3

NOTES:

DRAWN BY: PJDV

EDITED BY: NAAB

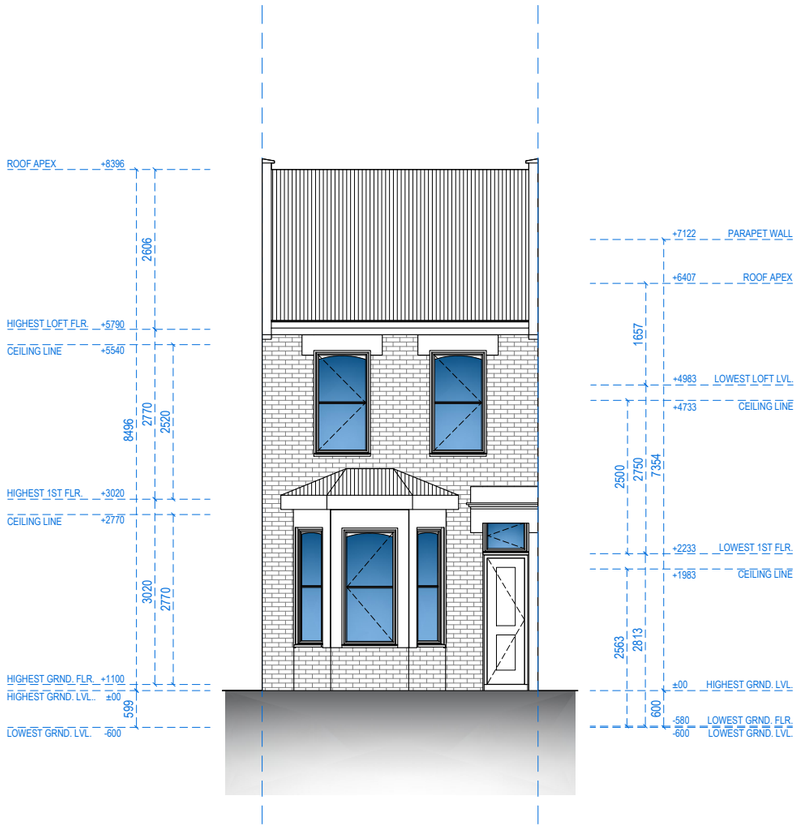

FRONT ELEVATION

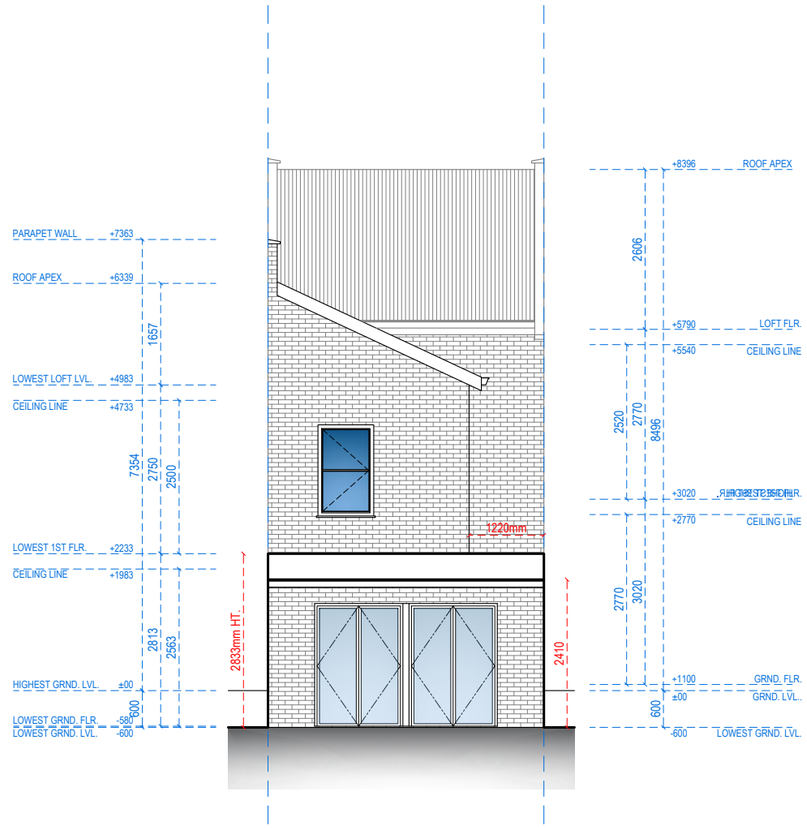

REAR ELEVATION

Redwoods PLANNING & EXTENSIONS

Address - Unit 4, Grosvenor Way, London E5 9ND
Phone - 020 3781 8008
E-mail - office@redwoodsprojects.co.uk
Web - www.redwoodsprojects.co.uk

Any errors on Dimensions to be reported to the Architect prior to commencement of Works.
Dimensions and areas are based on survey information.
This drawing is copyright © Redwoods Projects.
All dimensions to be checked on site Prior work.

REFERENCE: 131 FAIRVIEW ROAD, LONDON N15 6TS, UK

TITLE: PROPOSED DRAWINGS
ELEVATIONS

PROJECT No 2167

DATE: 21-03-2024

SHEET No **P 02-REV A**

0 1 2 5m scale **1:100 @A3**

NOTES:

DRAWN BY PJDV

EDITED BY NAAB

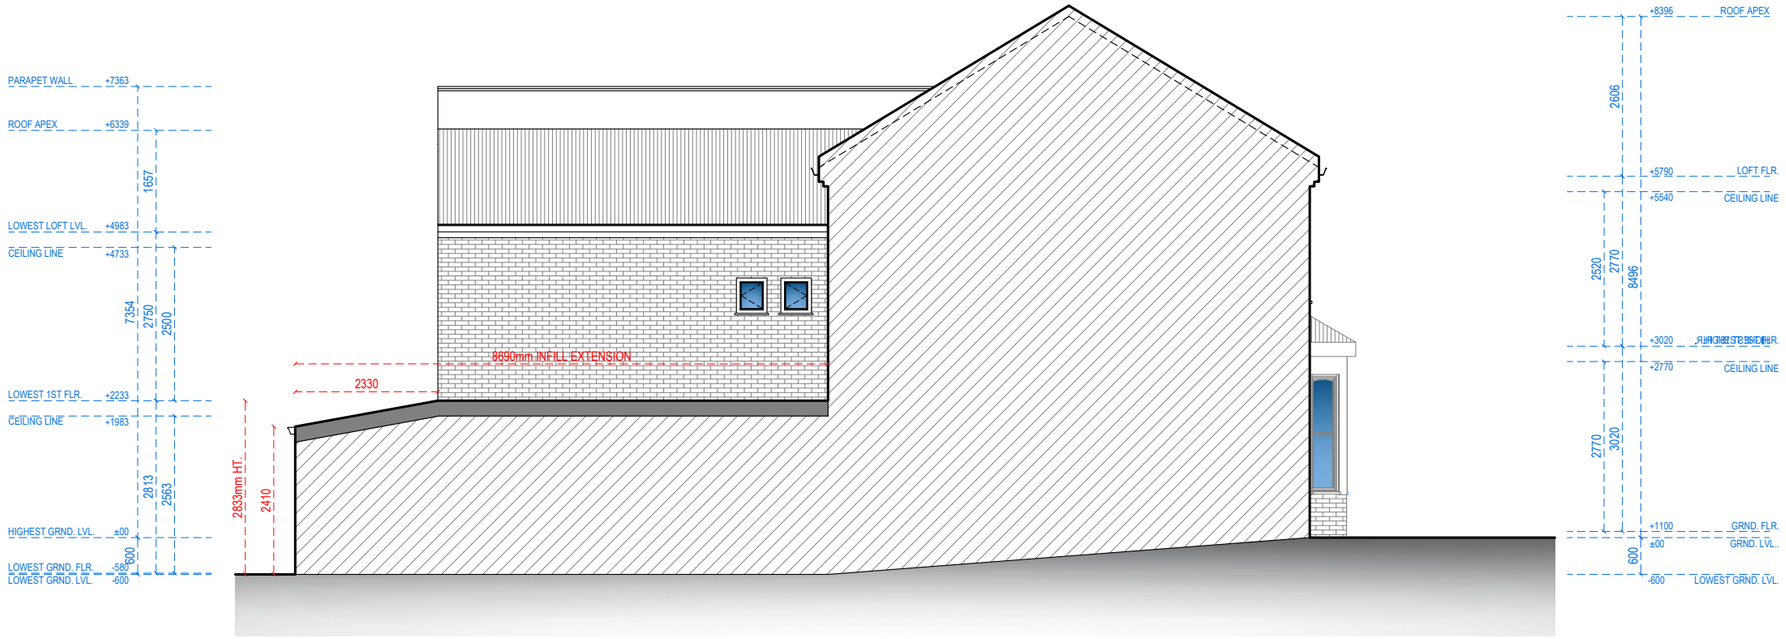

LEFT SIDE ELEVATION

Address - Unit 4, Grosvenor Way, London E5 9ND
Phone - 020 3781 8008
E-mail - office@redwoodsprojects.co.uk
Web - www.redwoodsprojects.co.uk

Any errors on Dimensions to be reported to the Architect prior to commencement of Works.
Dimensions and areas are based on survey information.
This drawing is copyright © Redwoods Projects.
All dimensions to be checked on site Prior work.

REFERENCE: 131 FAIRVIEW ROAD, LONDON N15 6TS, UK

TITLE: PROPOSED DRAWINGS
ELEVATION

PROJECT No 2167

DATE: 21-03-2024

SHEET No P 03-REV A

0 1 2 5m scale 1:100 @A3

NOTES:

DRAWN BY PJDV

EDITED BY NAAB

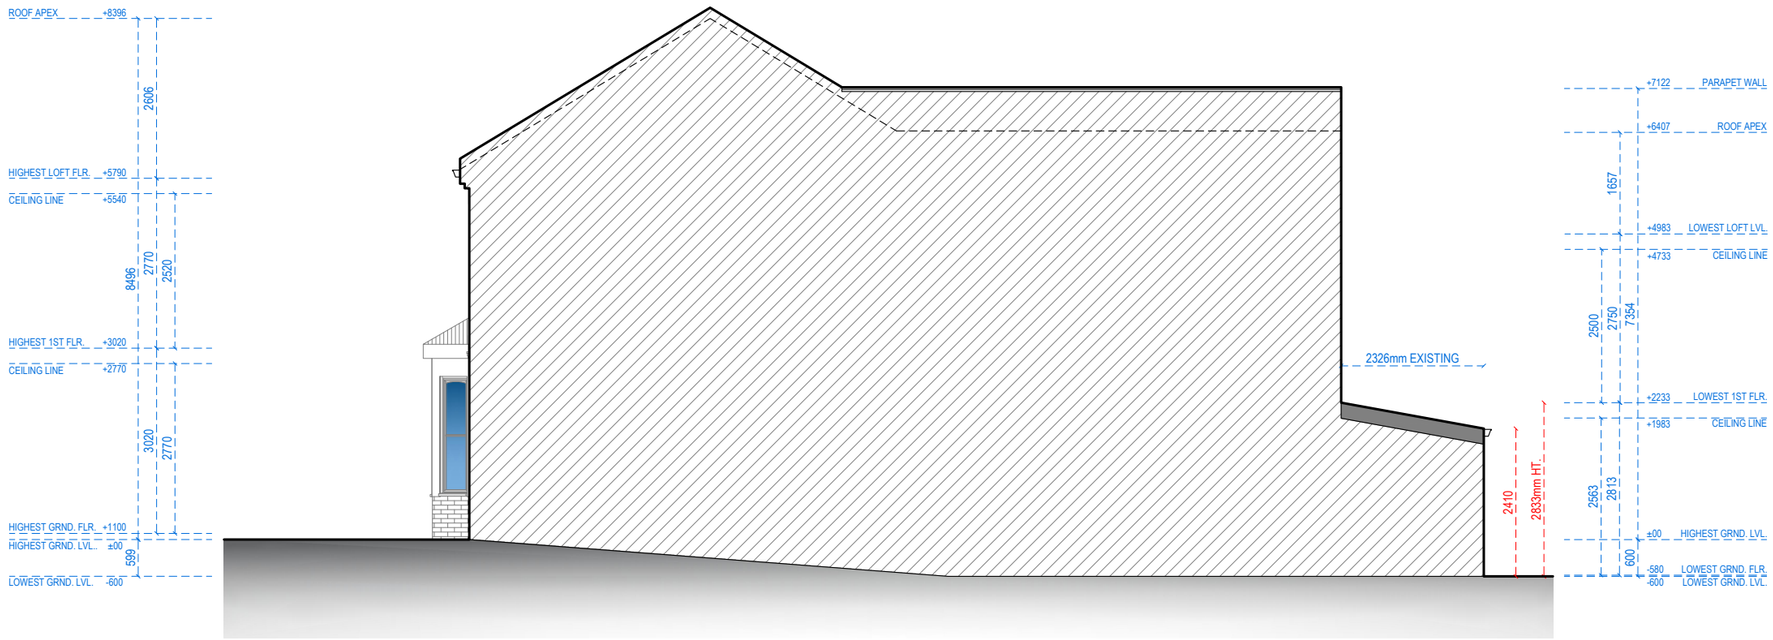

RIGHT SIDE ELEVATION

Redwoods PLANNING & EXTENSIONS

Address - Unit 4, Grosvenor Way, London E5 9ND
Phone - 020 3781 8008
E-mail - office@redwoodsprojects.co.uk
Web - www.redwoodsprojects.co.uk

Any errors on Dimensions to be reported to the Architect prior to commencement of Works.
Dimensions and areas are based on survey information.
This drawing is copyright © Redwoods Projects.
All dimensions to be checked on site Prior work.

REFERENCE: 131 FAIRVIEW ROAD, LONDON N15 6TS, UK

TITLE: PROPOSED DRAWINGS
ELEVATION

PROJECT No 2167

DATE: 21-03-2024

SHEET No P 04-REV A

0 1 2 5m scale 1:100 @A3

NOTES:

DRAWN BY PJDV

EDITED BY NAAB

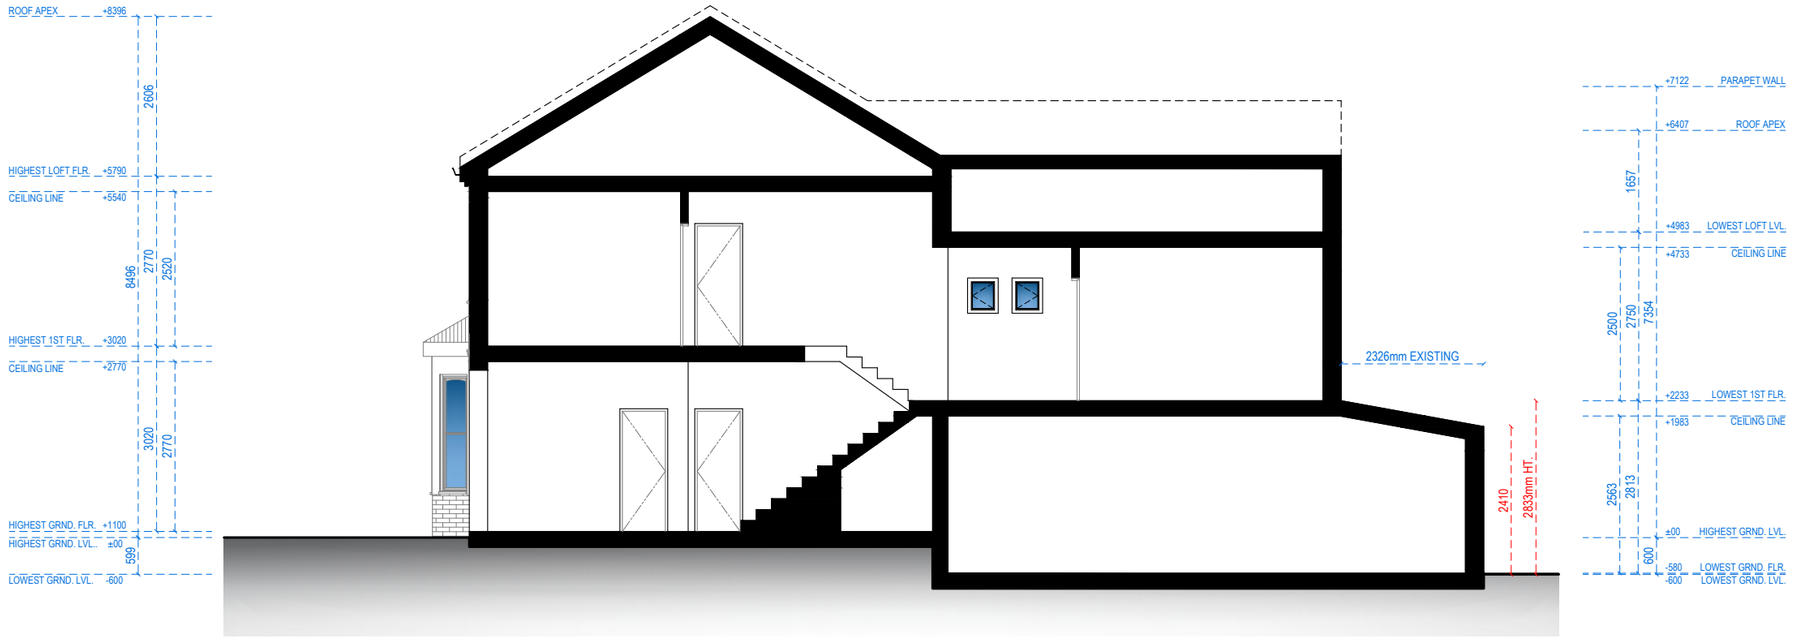

SECTION A-A

Redwoods PLANNING & EXTENSIONS

Address - Unit 4, Grosvenor Way, London E5 9ND
Phone - 020 3781 8008
E-mail - office@redwoodsprojects.co.uk
Web - www.redwoodsprojects.co.uk

Any errors on Dimensions to be reported to the Architect prior to commencement of Works.
Dimensions and areas are based on survey information.
This drawing is copyright © Redwoods Projects.
All dimensions to be checked on site Prior work.

REFERENCE: 131 FAIRVIEW ROAD, LONDON N15 6TS, UK

TITLE: PROPOSED DRAWINGS
SECTION

PROJECT No 2167

DATE: 21-03-2024

SHEET No P 05-REV A

0 1 2 5m scale 1:100 @A3

NOTES:

DRAWN BY PJDV

EDITED BY NAAB