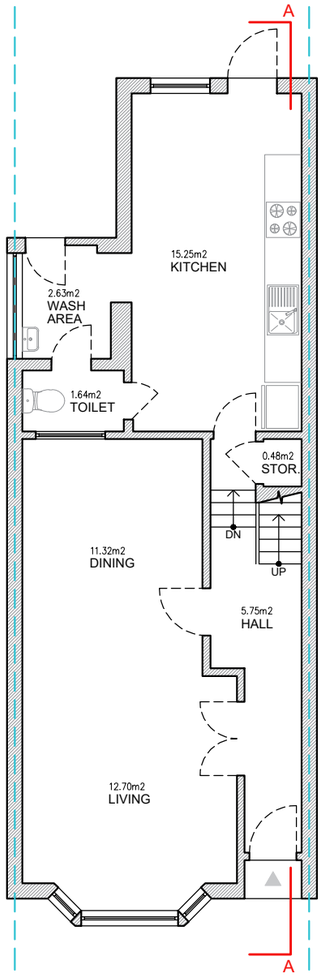

GROUND FLOOR

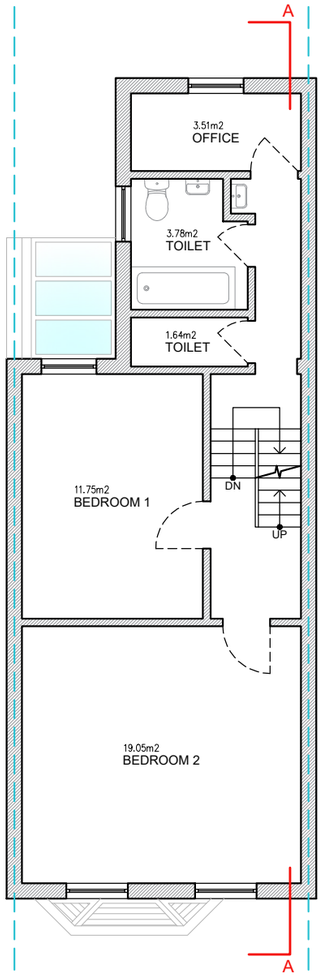

FIRST FLOOR

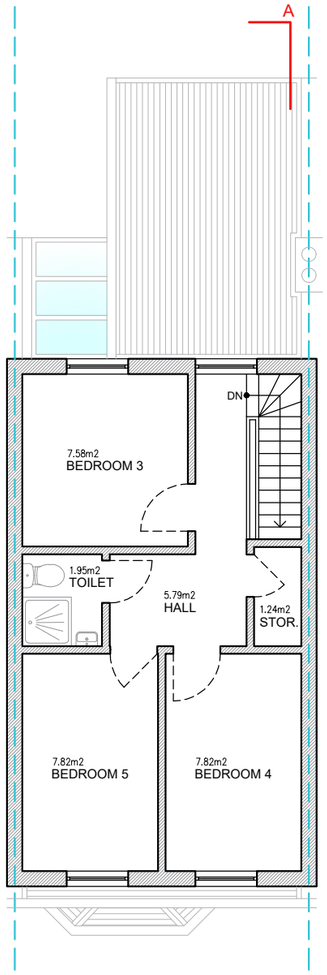

LOFT LEVEL

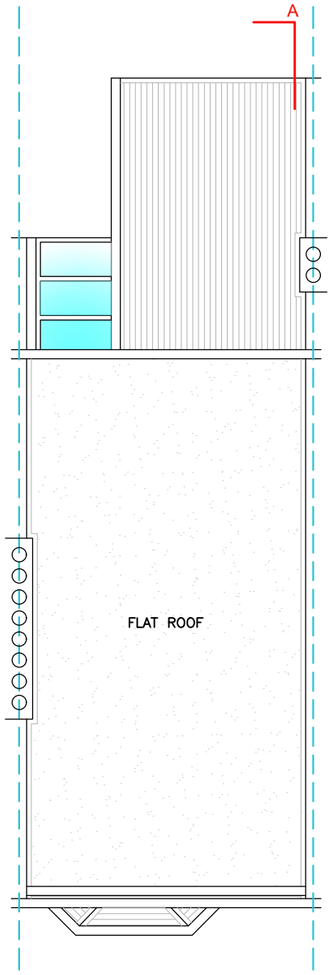

ROOF PLAN

TOTAL EXISTING GIA = 142.42 M^2

0 1m 5m 10m

Written dimensions to be taken in preferences to scaled dimensions. The Contractor is responsible for checking all dimensions before work starts.

All work is to be carried out to the requirements, and to the satisfaction of the Local Authority.
These drawings are for planning purposes only

Any discrepancies to be brought to the attention of Star Plans Consultants immediately.

Description

Rev	Date	Description	by	chk

STAR PLANS
where millimeters matter
76 Steli Ave. Canvey Island SS8 9QF
01268 914 125 · info@starplans.co.uk
Architecture I Planning

Client

Project
117 Fairview Rd, London N15 6TS, UK

Title
Existing Floor Plans and Roof Plan

Date: 29.02.2024
Scale: 1:100@A3
Drawing No. 669 E001
Rev:

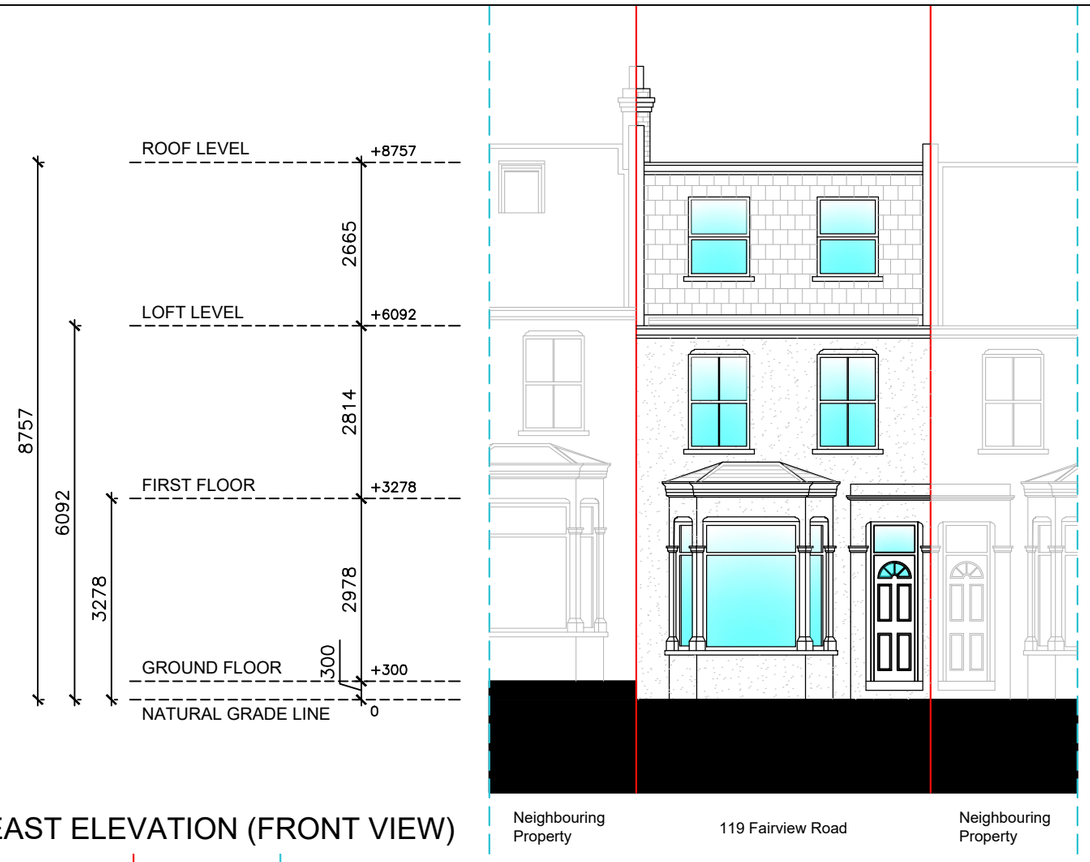

NORTH-EAST ELEVATION (FRONT VIEW)

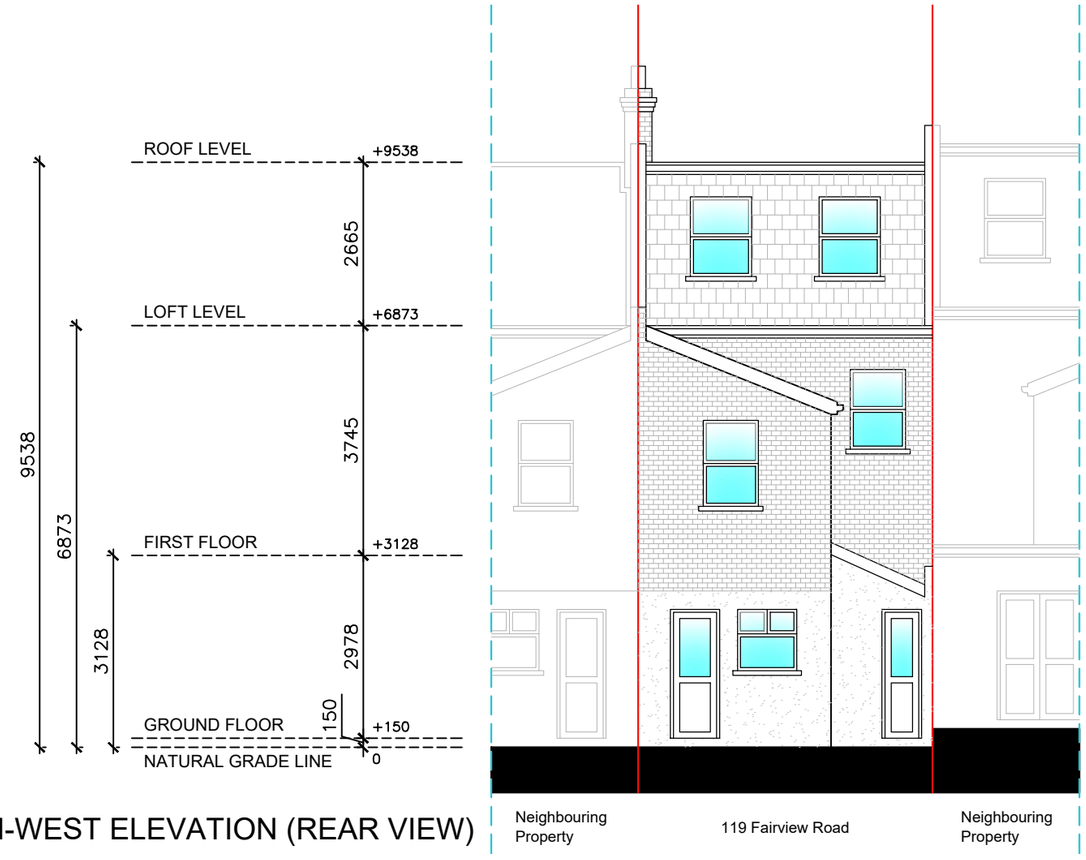

SOUTH-WEST ELEVATION (REAR VIEW)

0 1m 5m 10m

Written dimensions to be taken in preferences to scaled dimensions. The Contractor is responsible for checking all dimensions before work starts.

All work is to be carried out to the requirements, and to the satisfaction of the Local Authority.
These drawings are for planning purposes only

Any discrepancies to be brought to the attention of Star Plans Consultants immediately.

Description

Rev	Date	Description	by	chk

STAR PLANS
where millimeters matter
76 Steli Ave. Canvey Island SS8 9QF
01268 914 125 · info@starplans.co.uk
Architecture I Planning

Client

Project
117 Fairview Rd, London N15 6TS, UK

Title
Existing Front and Rear Elevations

Date: 29.02.2024
Scale: 1:100@A3
Drawing No. 669 E002
Rev:

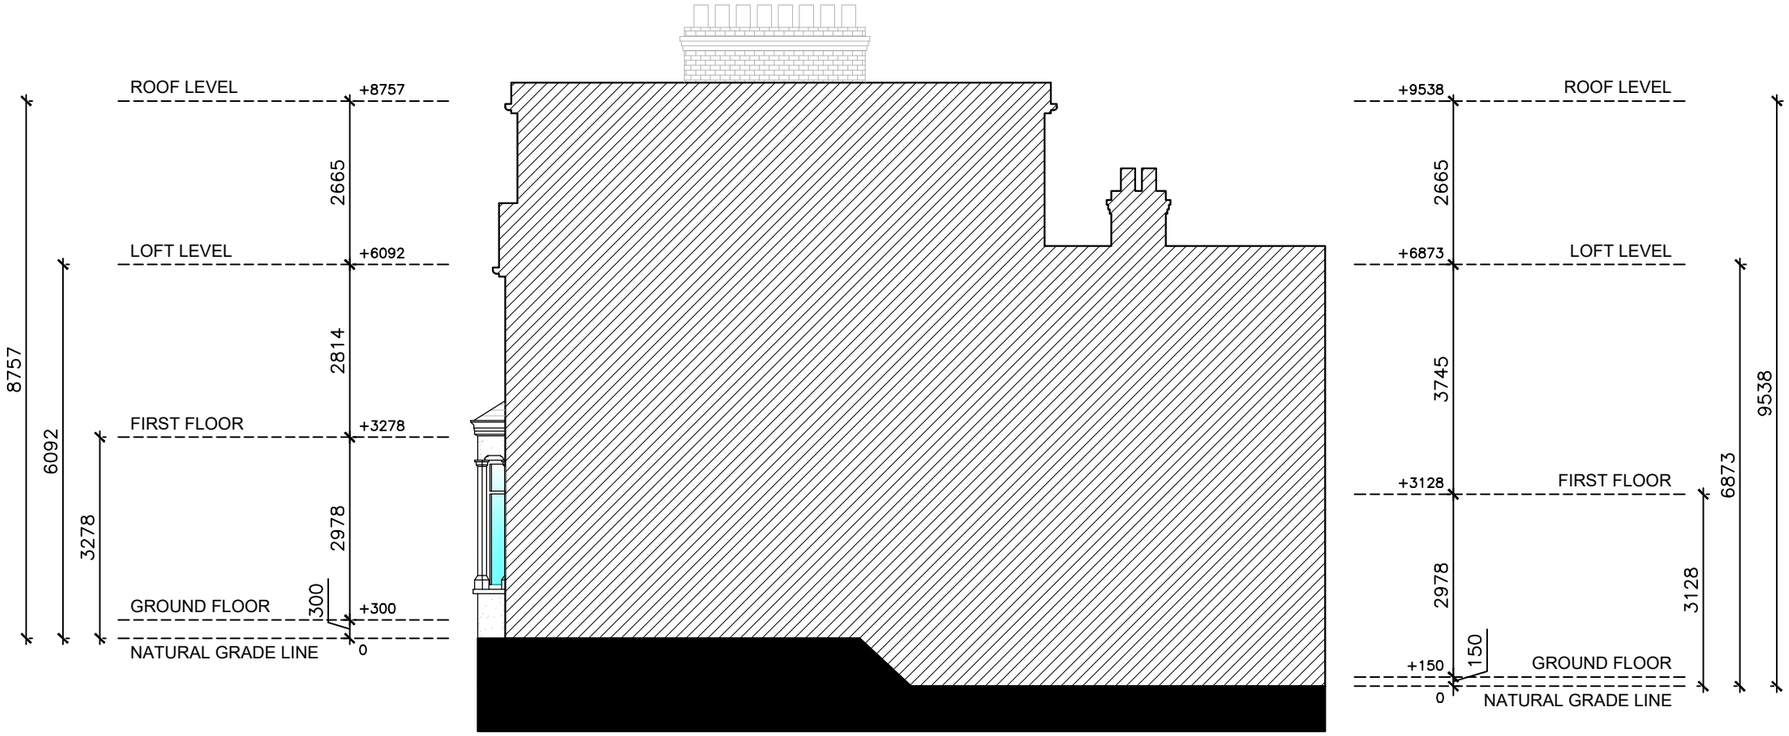

NORTH-WEST ELEVATION (LEFT-SIDE VIEW)

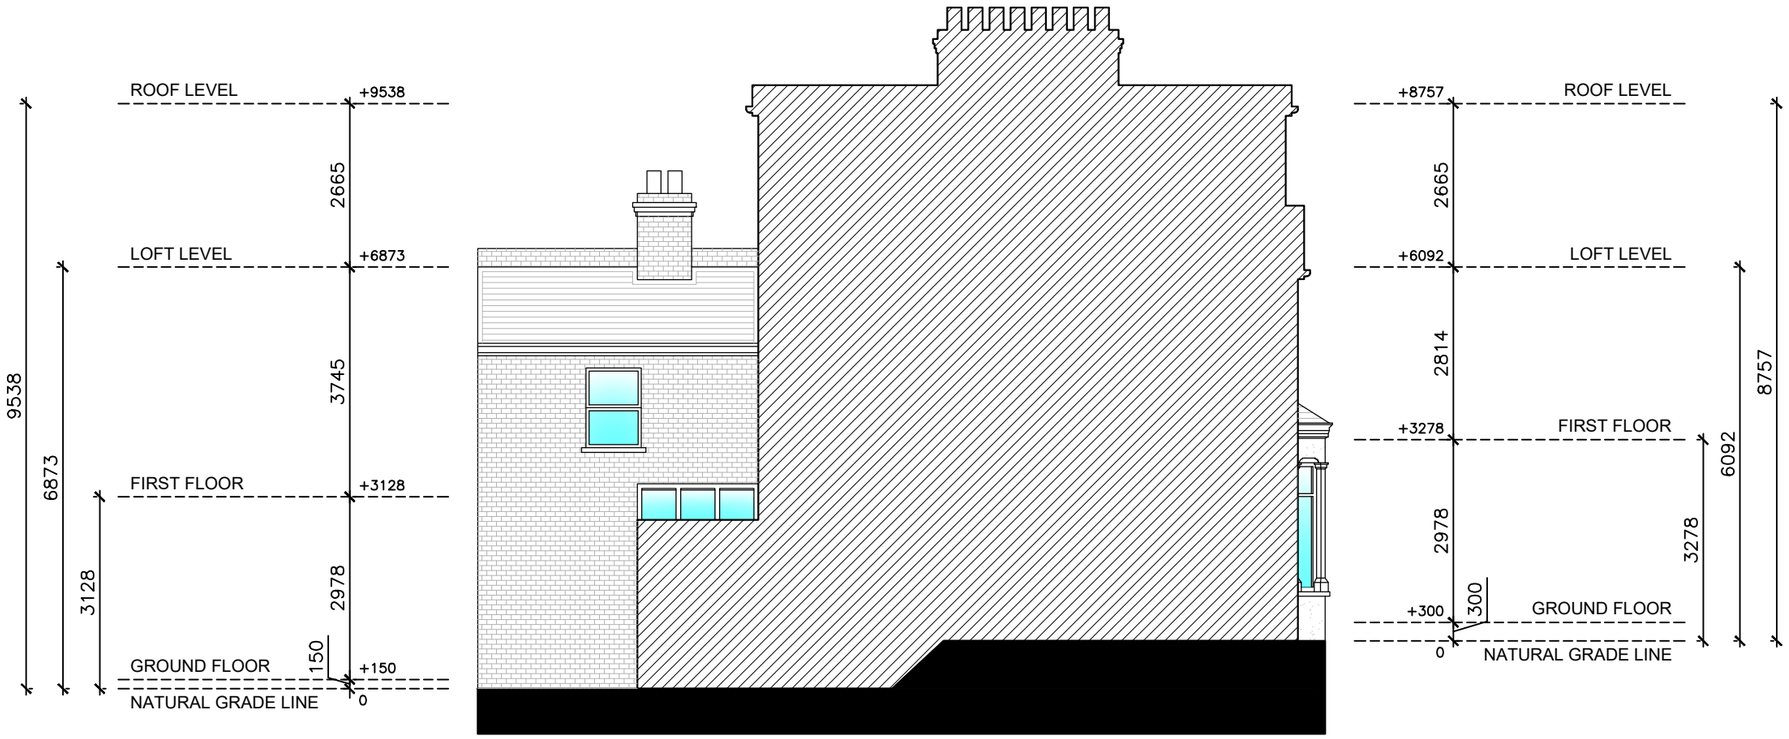

SOUTH-EAST ELEVATION (RIGHT-SIDE VIEW)

0 1m 5m 10m

Written dimensions to be taken in preferences to scaled dimensions. The Contractor is responsible for checking all dimensions before work starts.

All work is to be carried out to the requirements, and to the satisfaction of the Local Authority.
These drawings are for planning purposes only

Any discrepancies to be brought to the attention of Star Plans Consultants immediately.

Description

Rev	Date	Description	by	chk

STAR PLANS
where millimeters matter
76 Steli Ave. Canvey Island SS8 9QF
01268 914 125 · info@starplans.co.uk
Architecture I Planning

Client

Project
117 Fairview Rd, London N15
6TS, UK

Title
Existing Side Elevations

Date: 29.02.2024
Scale: 1:100@A3
Drawing No. 669 E003
Rev:

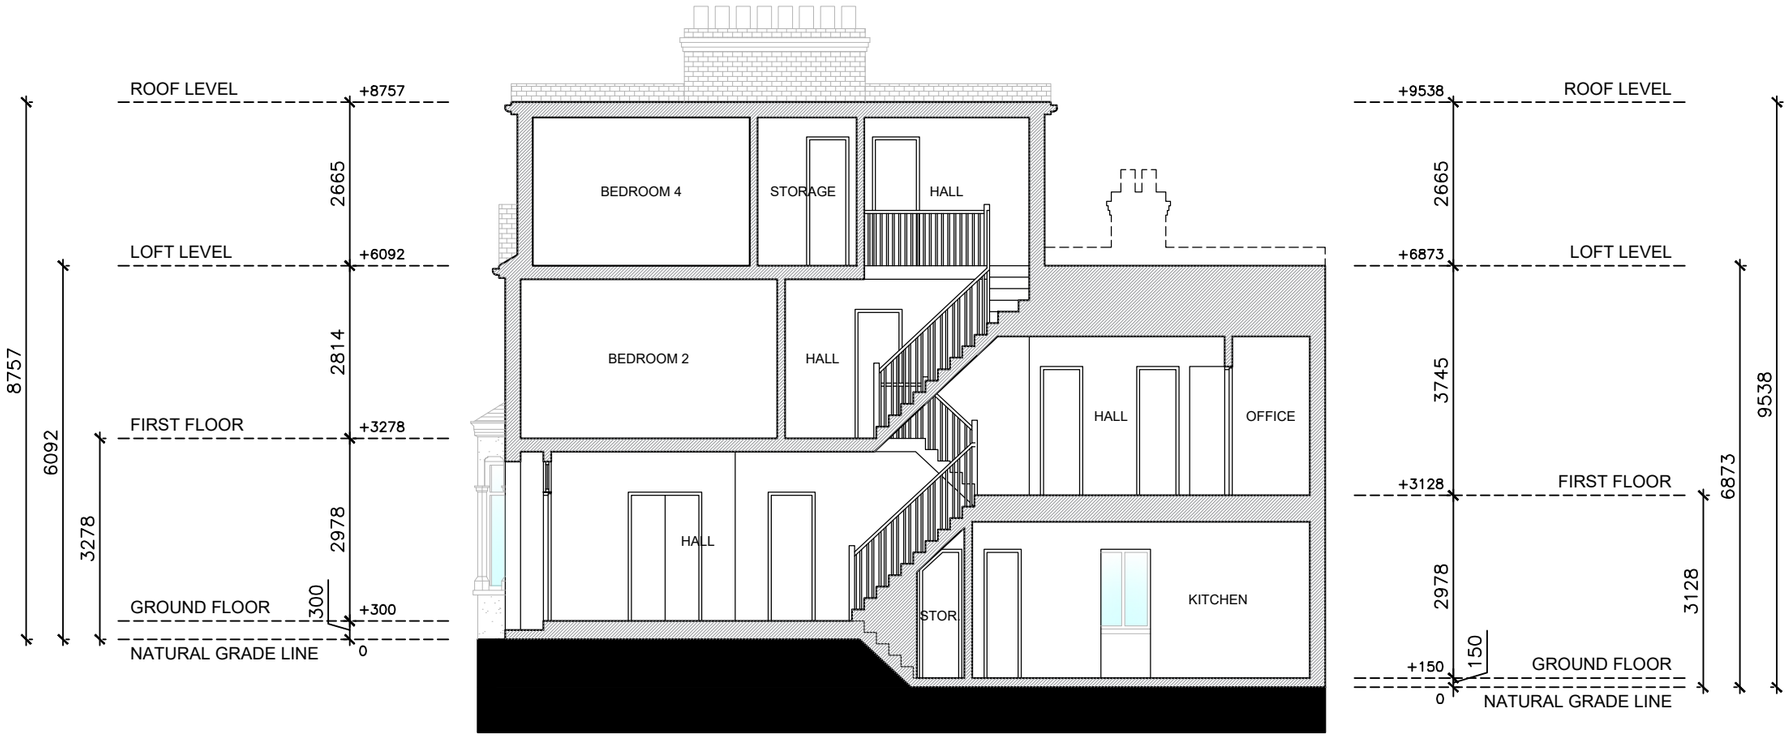

SECTION AA

Written dimensions to be taken in preferences to scaled dimensions. The Contractor is responsible for checking all dimensions before work starts.

All work is to be carried out to the requirements, and to the satisfaction of the Local Authority.
These drawings are for planning purposes only

Any discrepancies to be brought to the attention of Star Plans Consultants immediately.

Description

Rev	Date	Description	by	chk

STAR PLANS
where millimeters matter
76 Steli Ave. Canvey Island SS8 9QF
01268 914 125 · info@starplans.co.uk
Architecture I Planning

Client

Project
117 Fairview Rd, London N15 6TS, UK

Title
Existing Section

Date: 29.02.2024
Scale: 1:100@A3
Drawing No. 669 E004
Rev: