





Front (East) Elevation as Proposed
1 : 100




Rear (West) Elevation as Proposed
1 : 100

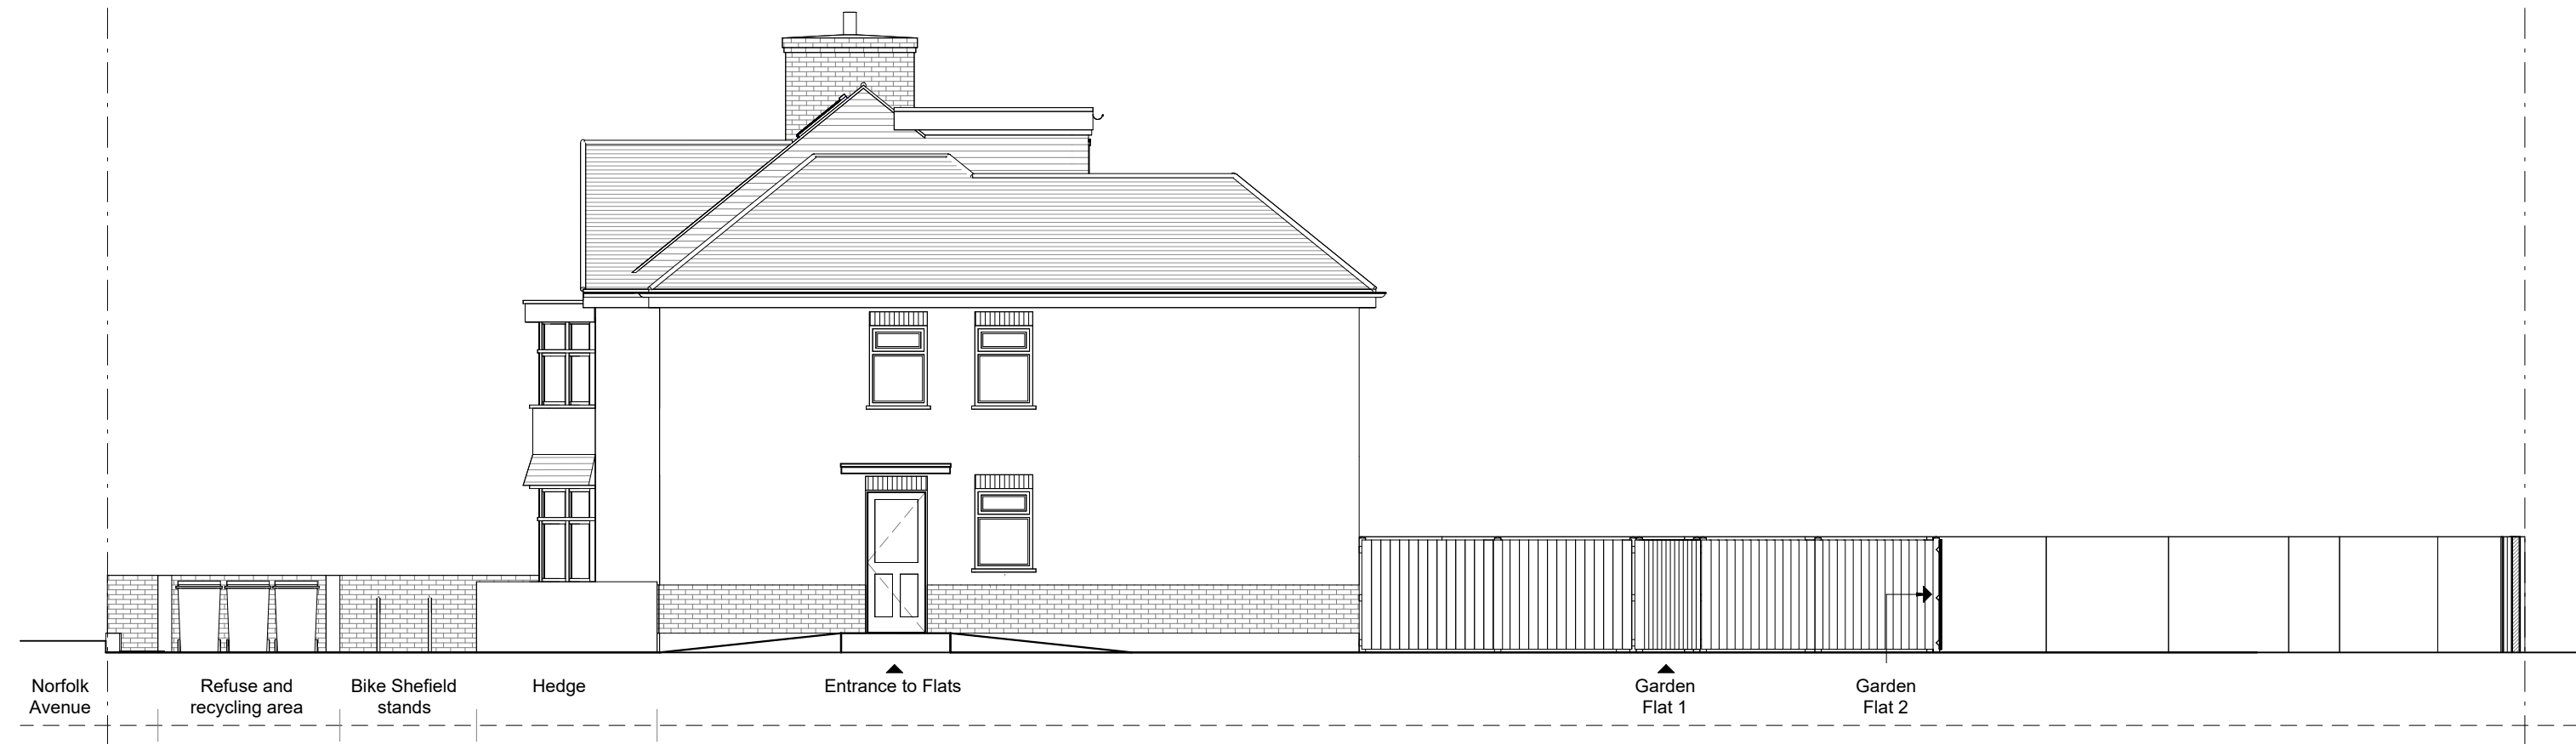

Flank (North) Elevation as Proposed
1 : 100

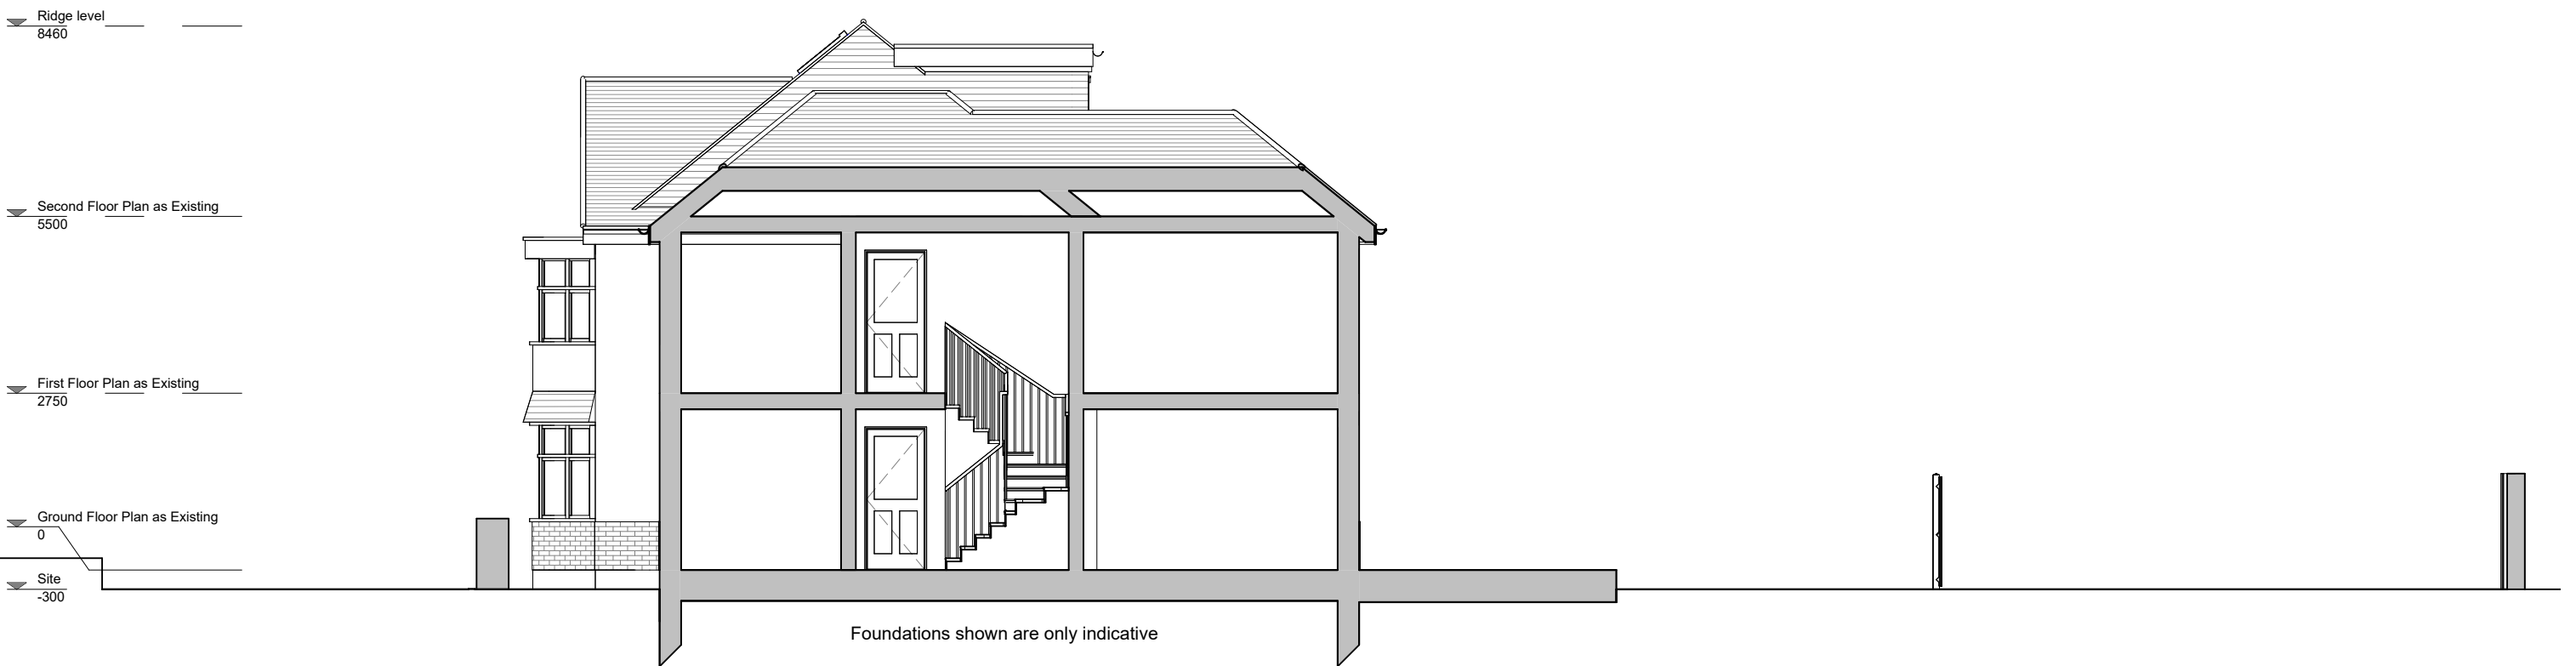


Section A-A as Proposed
1 : 100

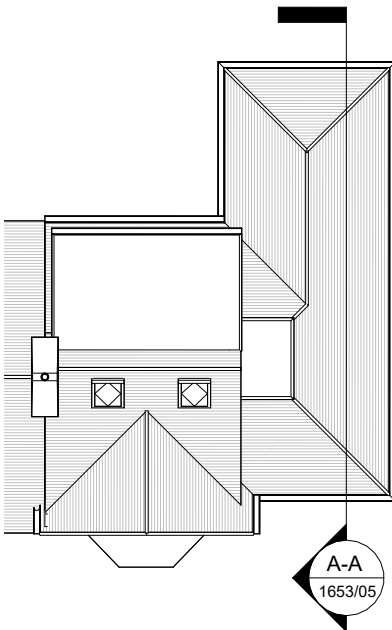

Issue: Planning

- Key**
- Existing
 - Demolished
 - New Wall in Cavity with external render
 - Dormer wall with hanging tiles
 - Internal Partition
1. New Wall in Cavity with external render
2. Dormer Wall with hanging tiles
3. uPVC frame Double glazed Windows
4. Pitched roof with tiles
5. CHERWELL Overdoor canopy
6. Juliette Balcony

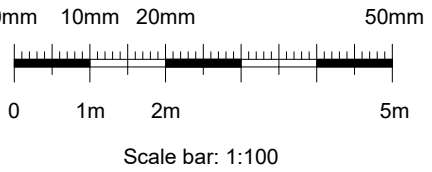

No scaled dimensions to be taken from this drawings. All dimensions to be site checked.

Revisions			
Rev.	Description	Date	By

CG ARCHITECTS

36 CANNON HILL, LONDON N14 6LG
T. 020 8449 5100

Client:
Superefficient Proporties Ltd

Site:
116 Norfolk Avenue
London, N13 6AJ

Title:
Elevations and Sections as Proposed

Scale: As indicated(@ A2)	Drawn: -	Checked: CG
Date: April 2023	REV	A
Drg No 1653/05		