




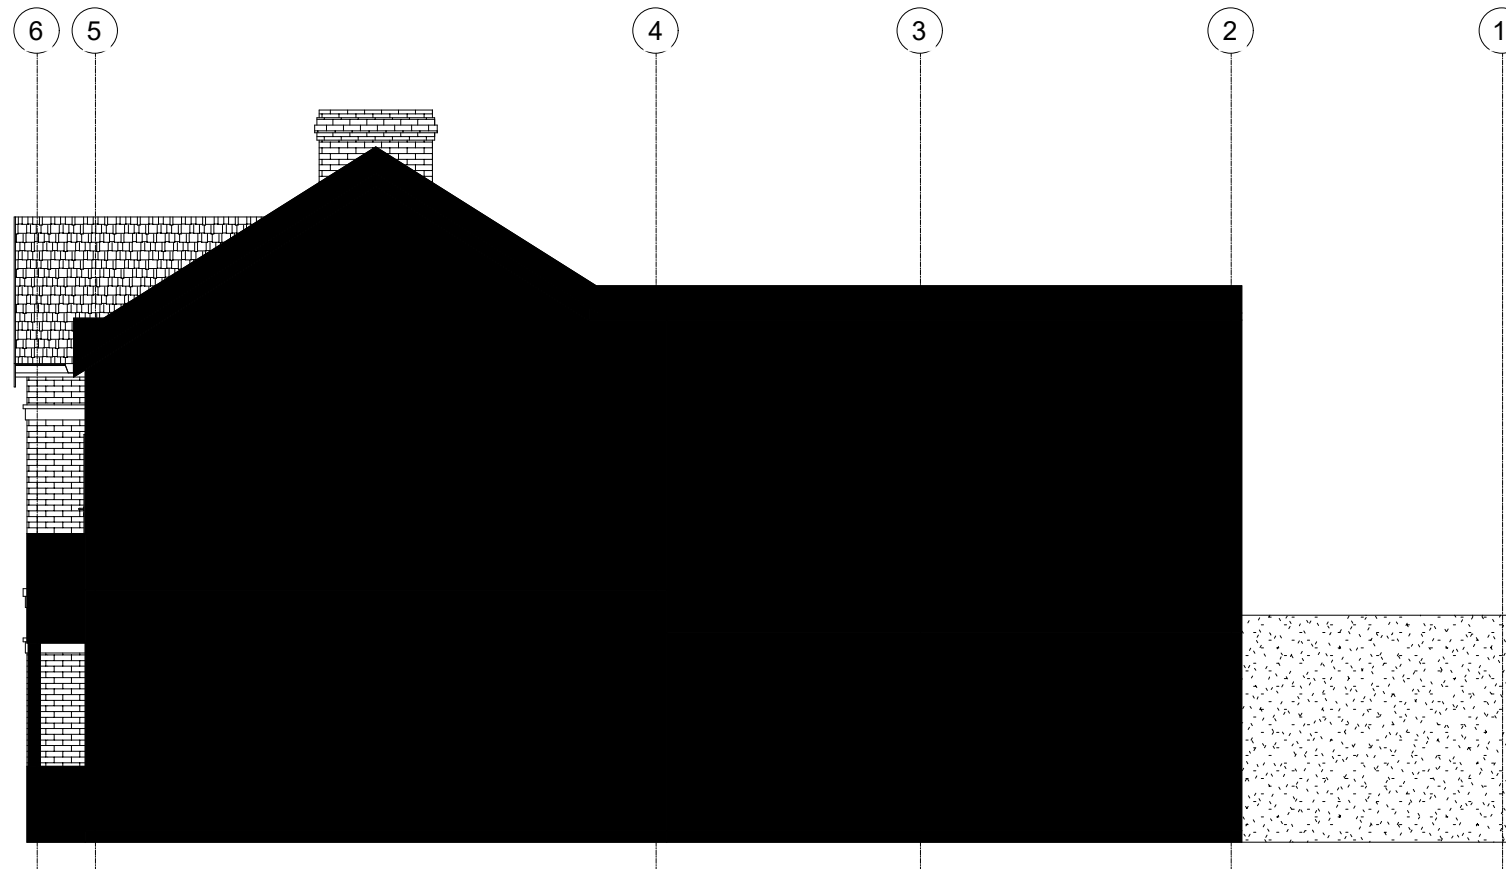

EXISTING RIGHT SIDE ELEVATION

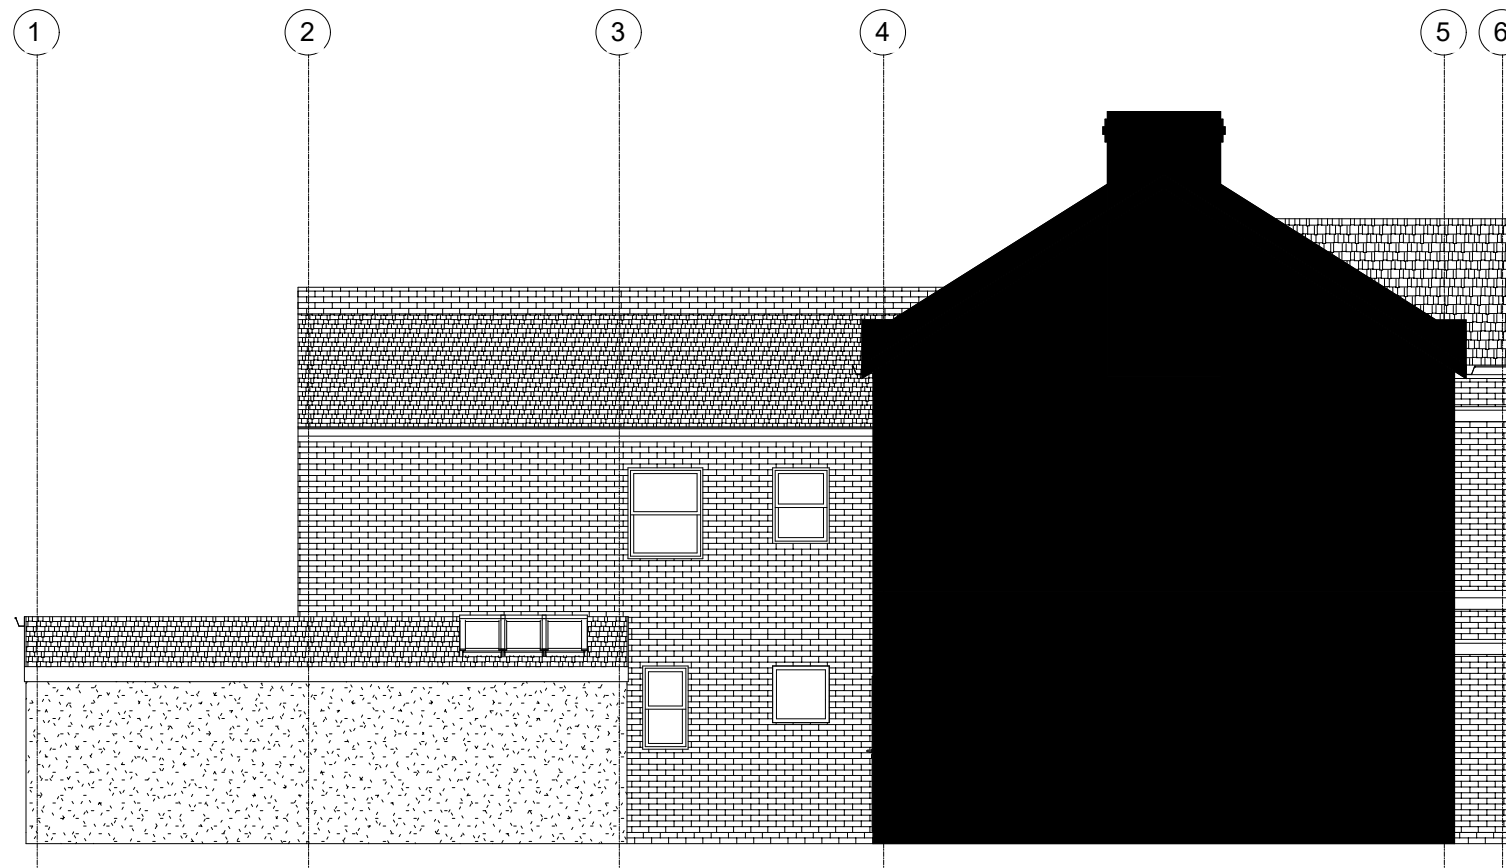

EXISTING LEFT SIDE ELEVATION

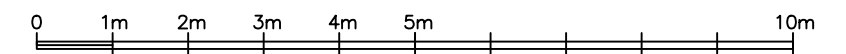

		STUDIO CAD PROJECTS Architectural Designers TEL: 079 581 581 90 E-mail: scprojects@onet.eu	
PROJECT: 267B MOUNT PLEASANT ROAD LONDON N17 6HD EXISTING ELEVATIONS			
SCALE: 1:100 (A3) DATE: JUL 2023		PROJECT No: 2230703-03	
THIS DRAWING MUST NOT BE REPRODUCED, MULTIPLIED OR SUBMITTED TO THE INSPECTION OF THIRD PARTIES WITHOUT OUR PRIOR PERMISSION. ALL DIMENSIONS TO BE CHECKED AND VERIFIED ON SITE			