


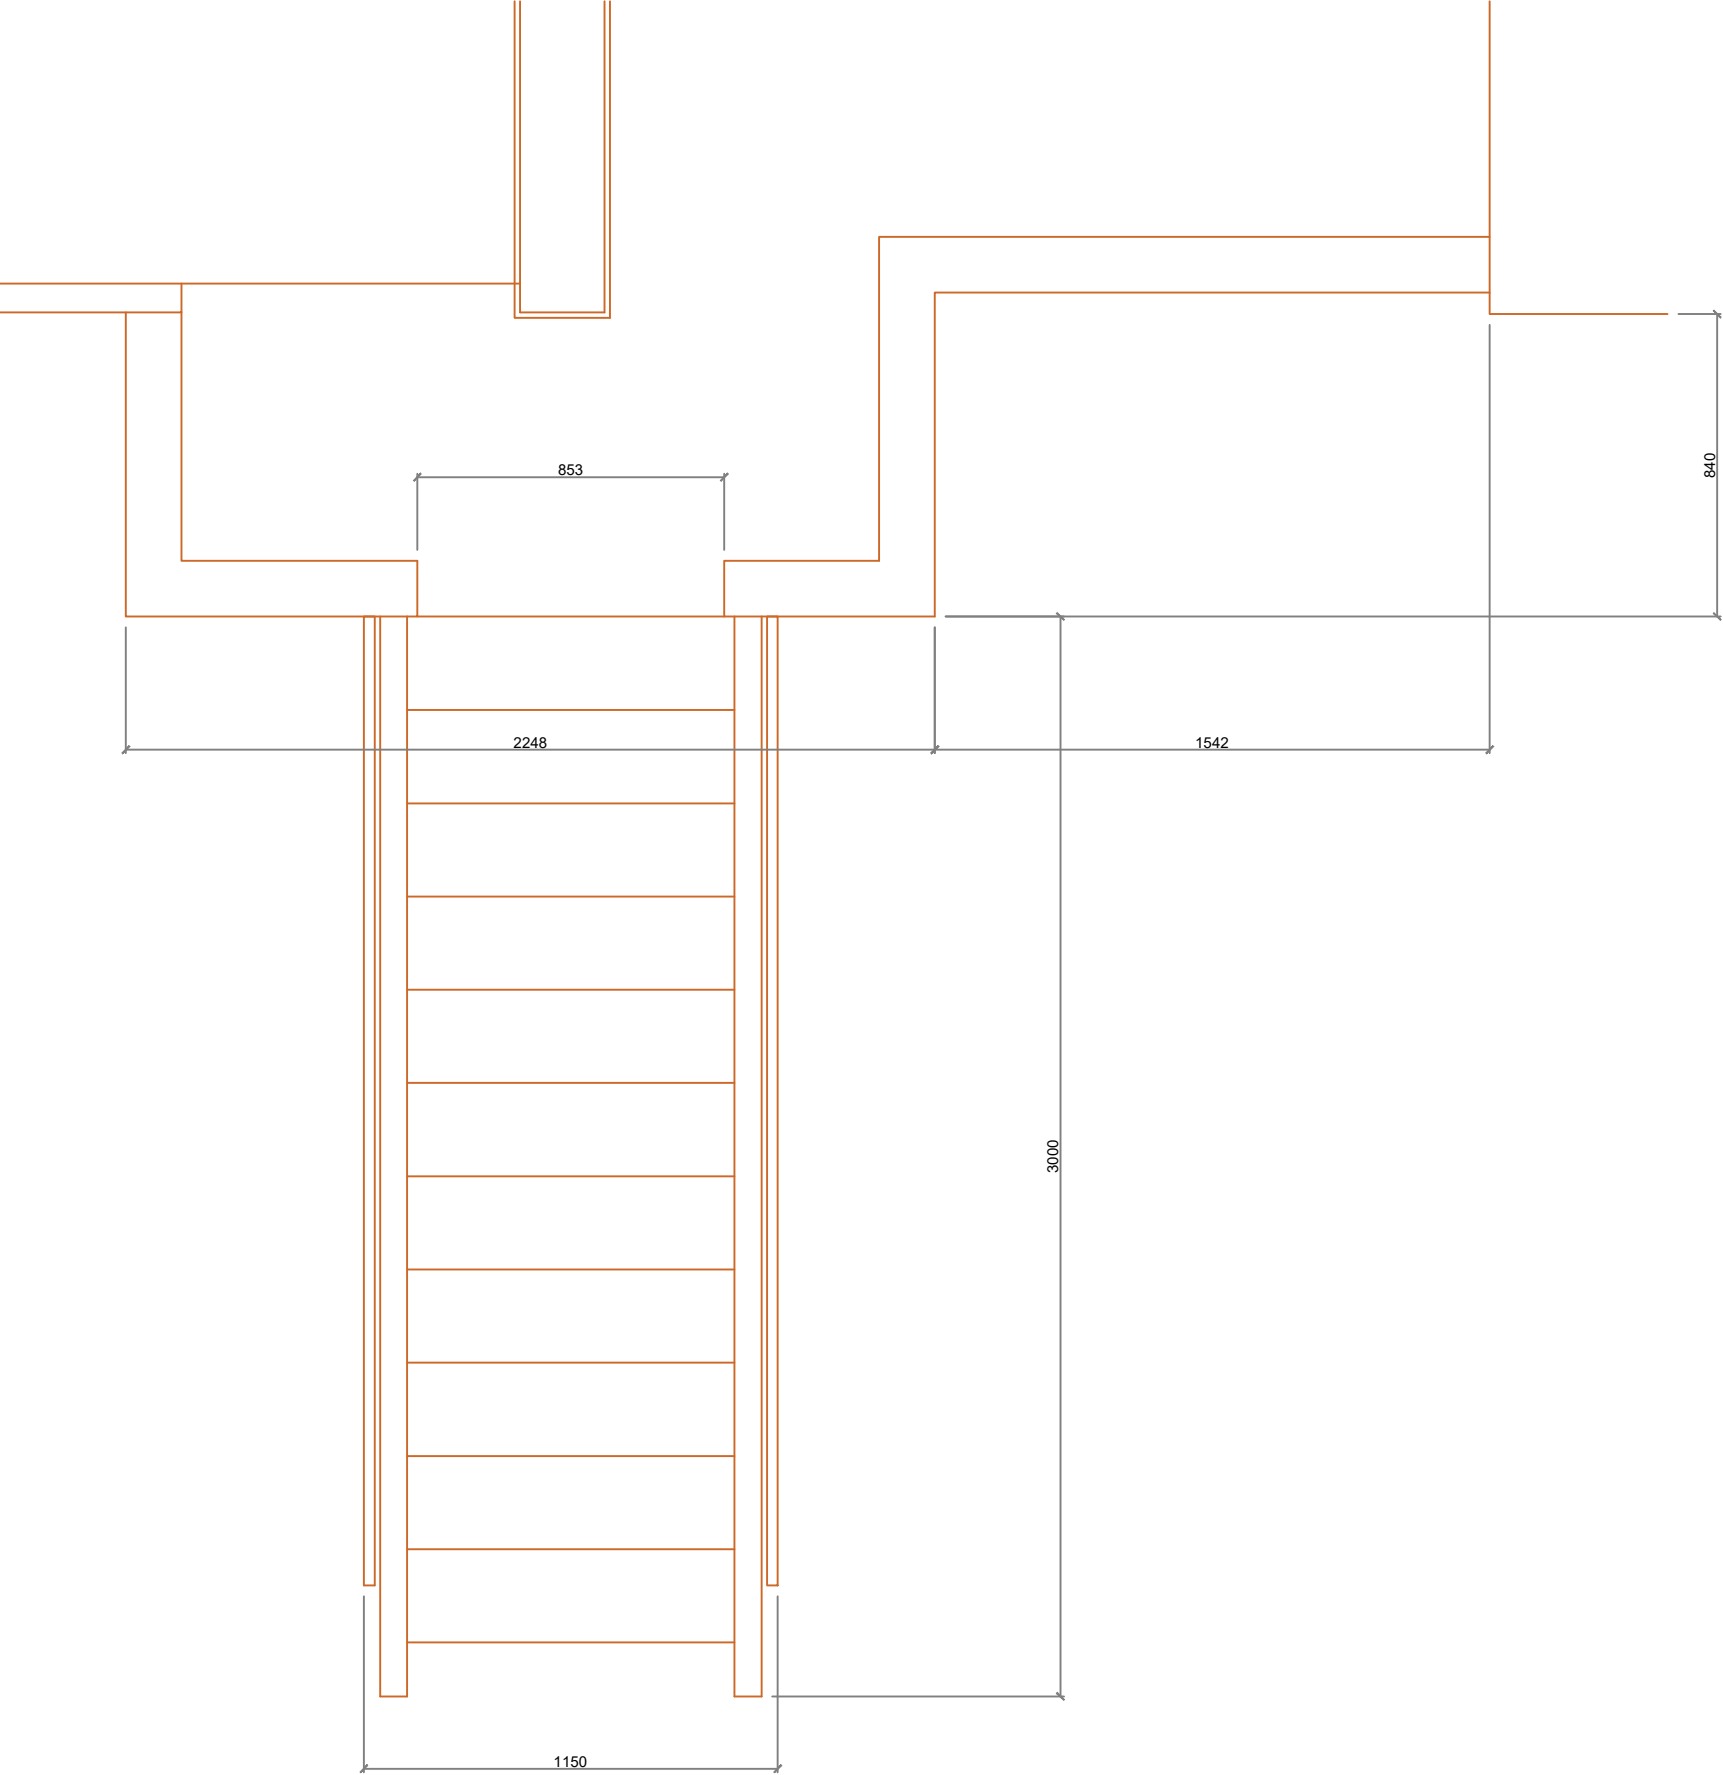

ORIGINAL PLAN

SCALE 1:20 WHEN PRINTED A3

