





**PROPOSED Block Plan**  
**scale 1:500**

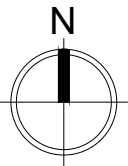

**PROPOSED Location Plan**  
**scale 1:1250**

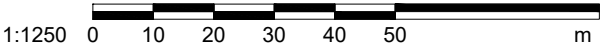

**DO NOT SCALE**

**NOTES:**  
This drawing is prepared solely for design and planning submission purposes. It is not intended or suitable for either Building Regulations or Construction purposes and should not be used for such.

| Rev | Date | Details Of Issue | Initials |
|-----|------|------------------|----------|
|     |      |                  |          |

Status  
**Planning**



Tel: 020 8508 2001  
Email: info@ROC-haus.co.uk Web: www.ROC-haus.co.uk

This document and all information herein is confidential and the intellectual property of **ROC haus**. It is disclosed in confidence on terms that it will not be disclosed to any third party, used, sold, loaned, licensed, or reproduced in whole or in any part in any manner or form for manufacturing, tendering or for any other purpose without the written permission of **ROC haus**. The copyright is retained by **ROC haus**.

© ROC haus

Client **Sean Roche**

Project **47 Darwin Raod  
Noel Park, London N22 6PH**

Title **PROPOSED  
Block & Location Pan**

|                           |                            |                             |
|---------------------------|----------------------------|-----------------------------|
| Drawn<br><b>RJ</b>        | Date:<br><b>March 2024</b> | Scale @ A3<br><b>VARIES</b> |
| Drg no.<br><b>3613-01</b> | Revision No.<br><b>-</b>   |                             |