




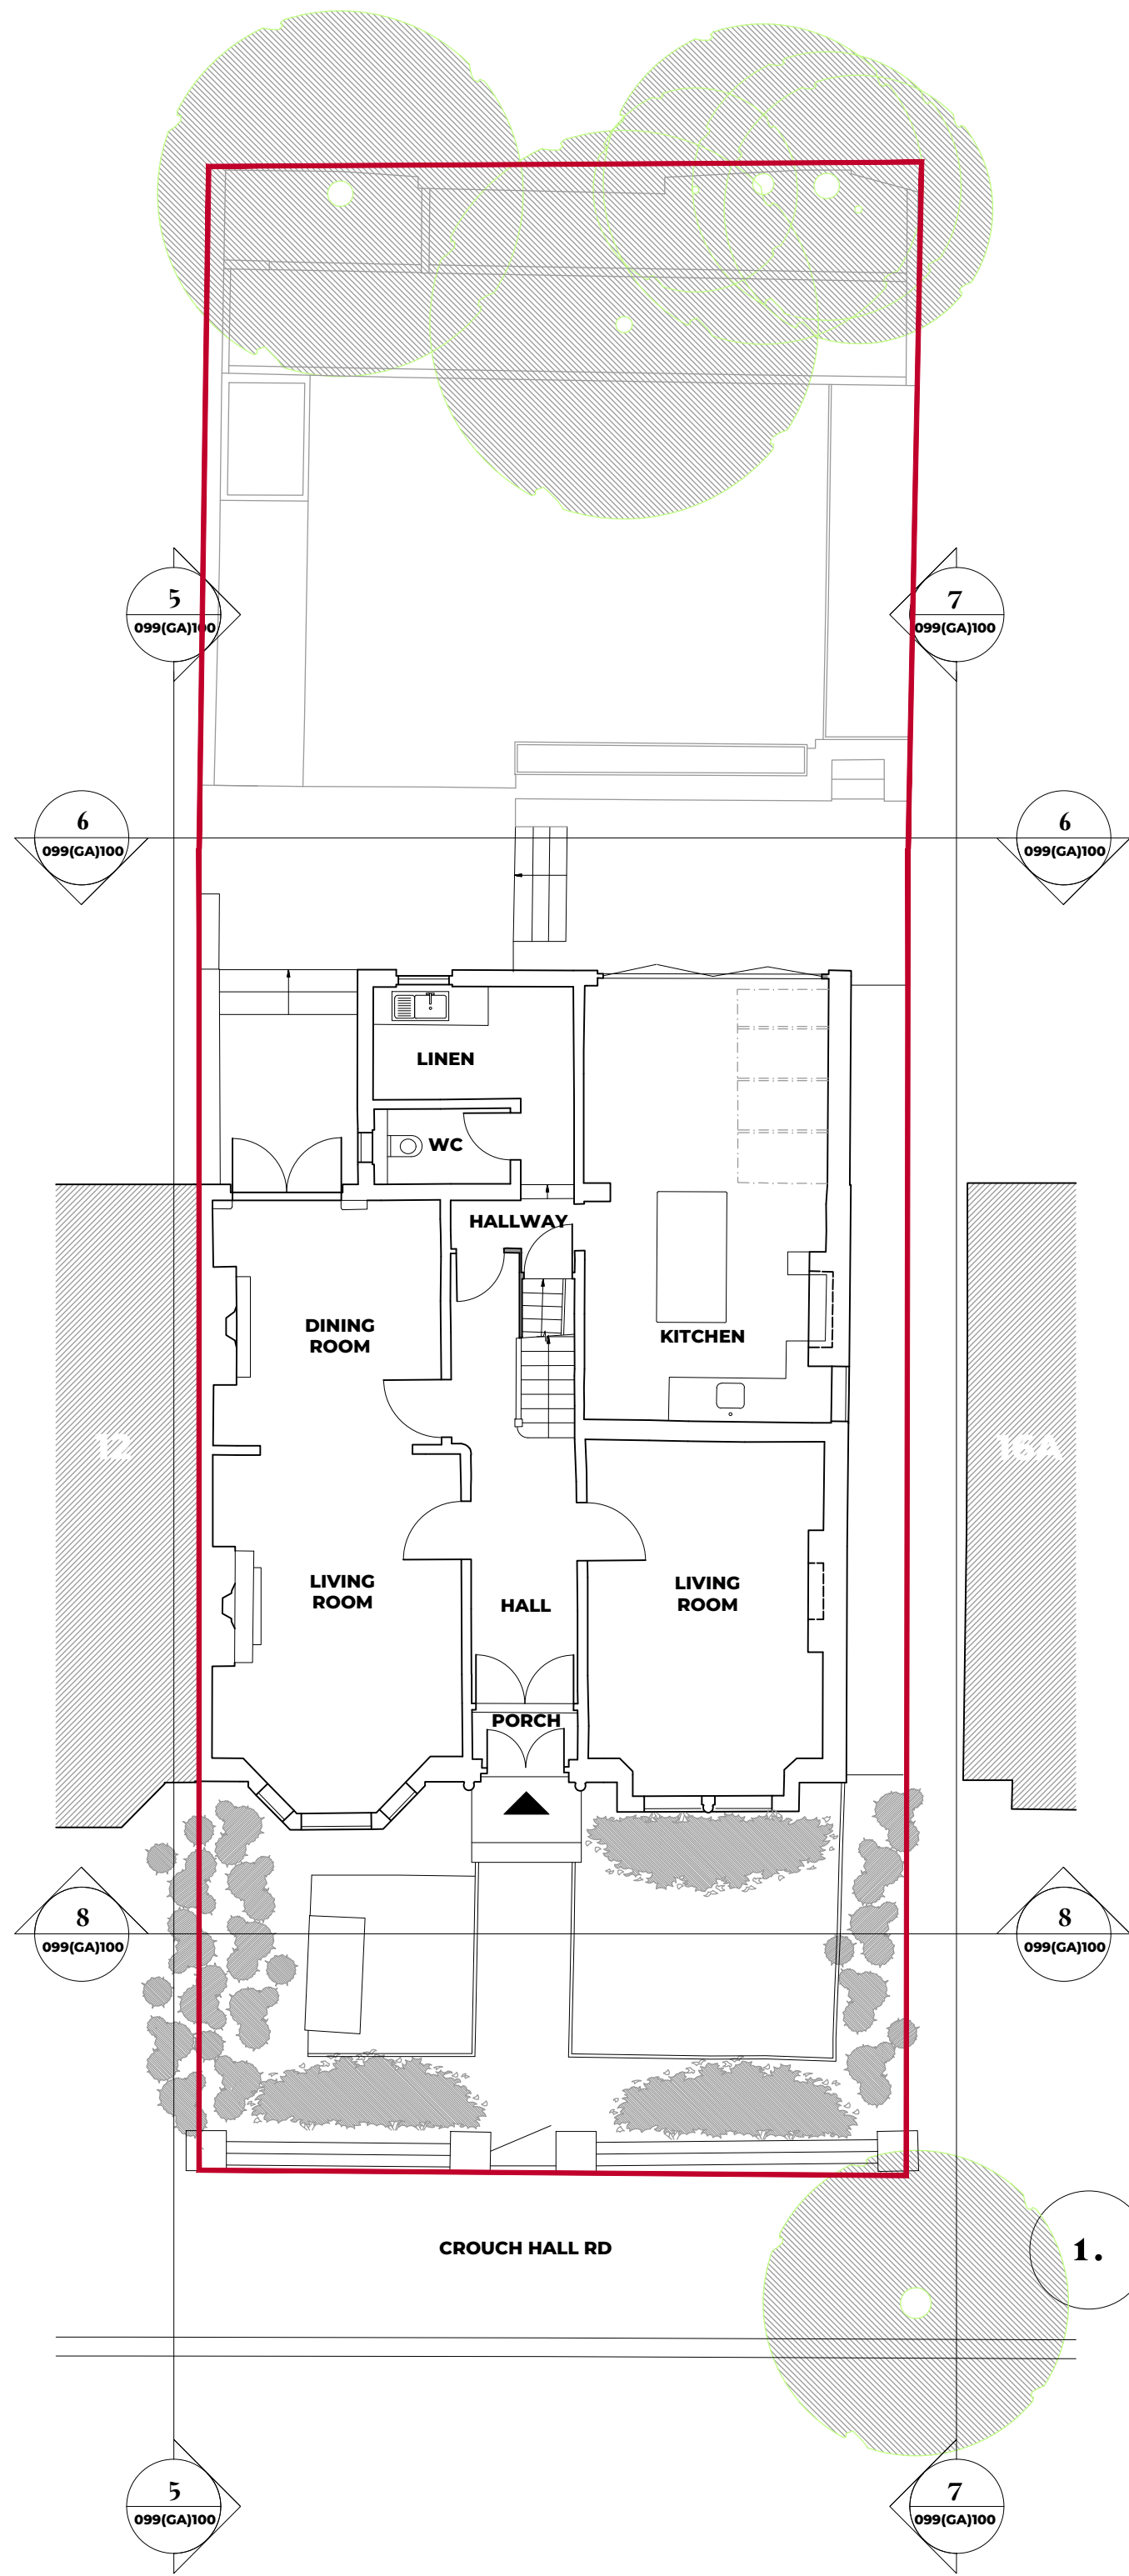


1. Ground Floor Plan | 1:100

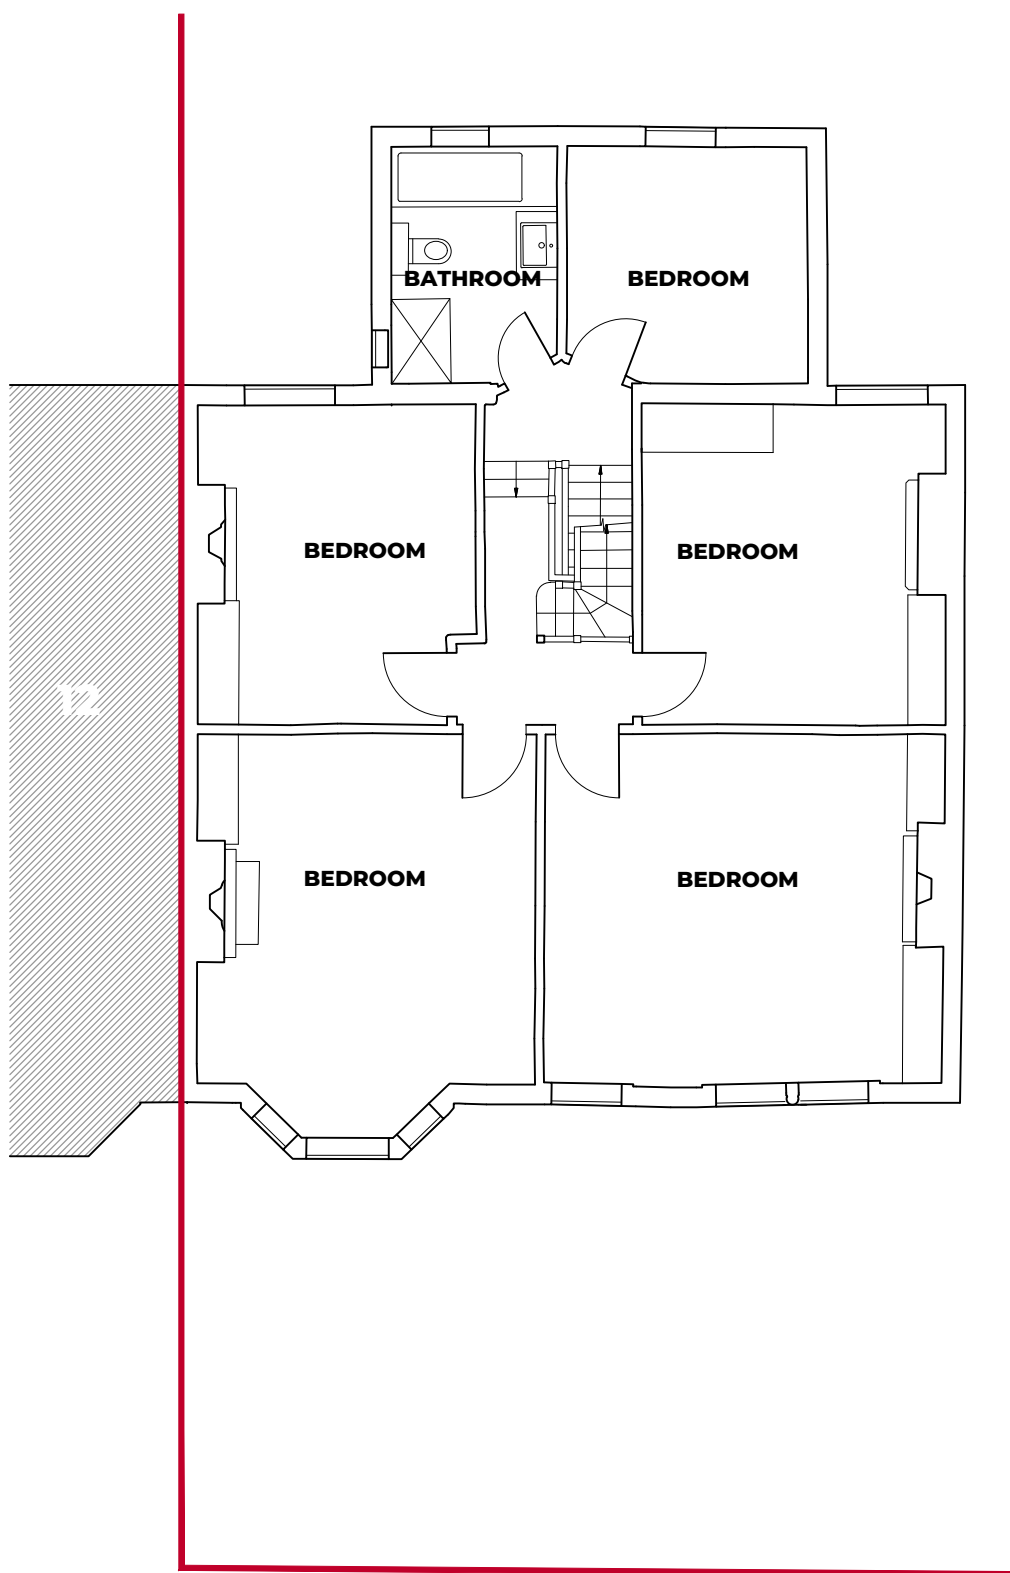


2. First Floor Plan | 1:100

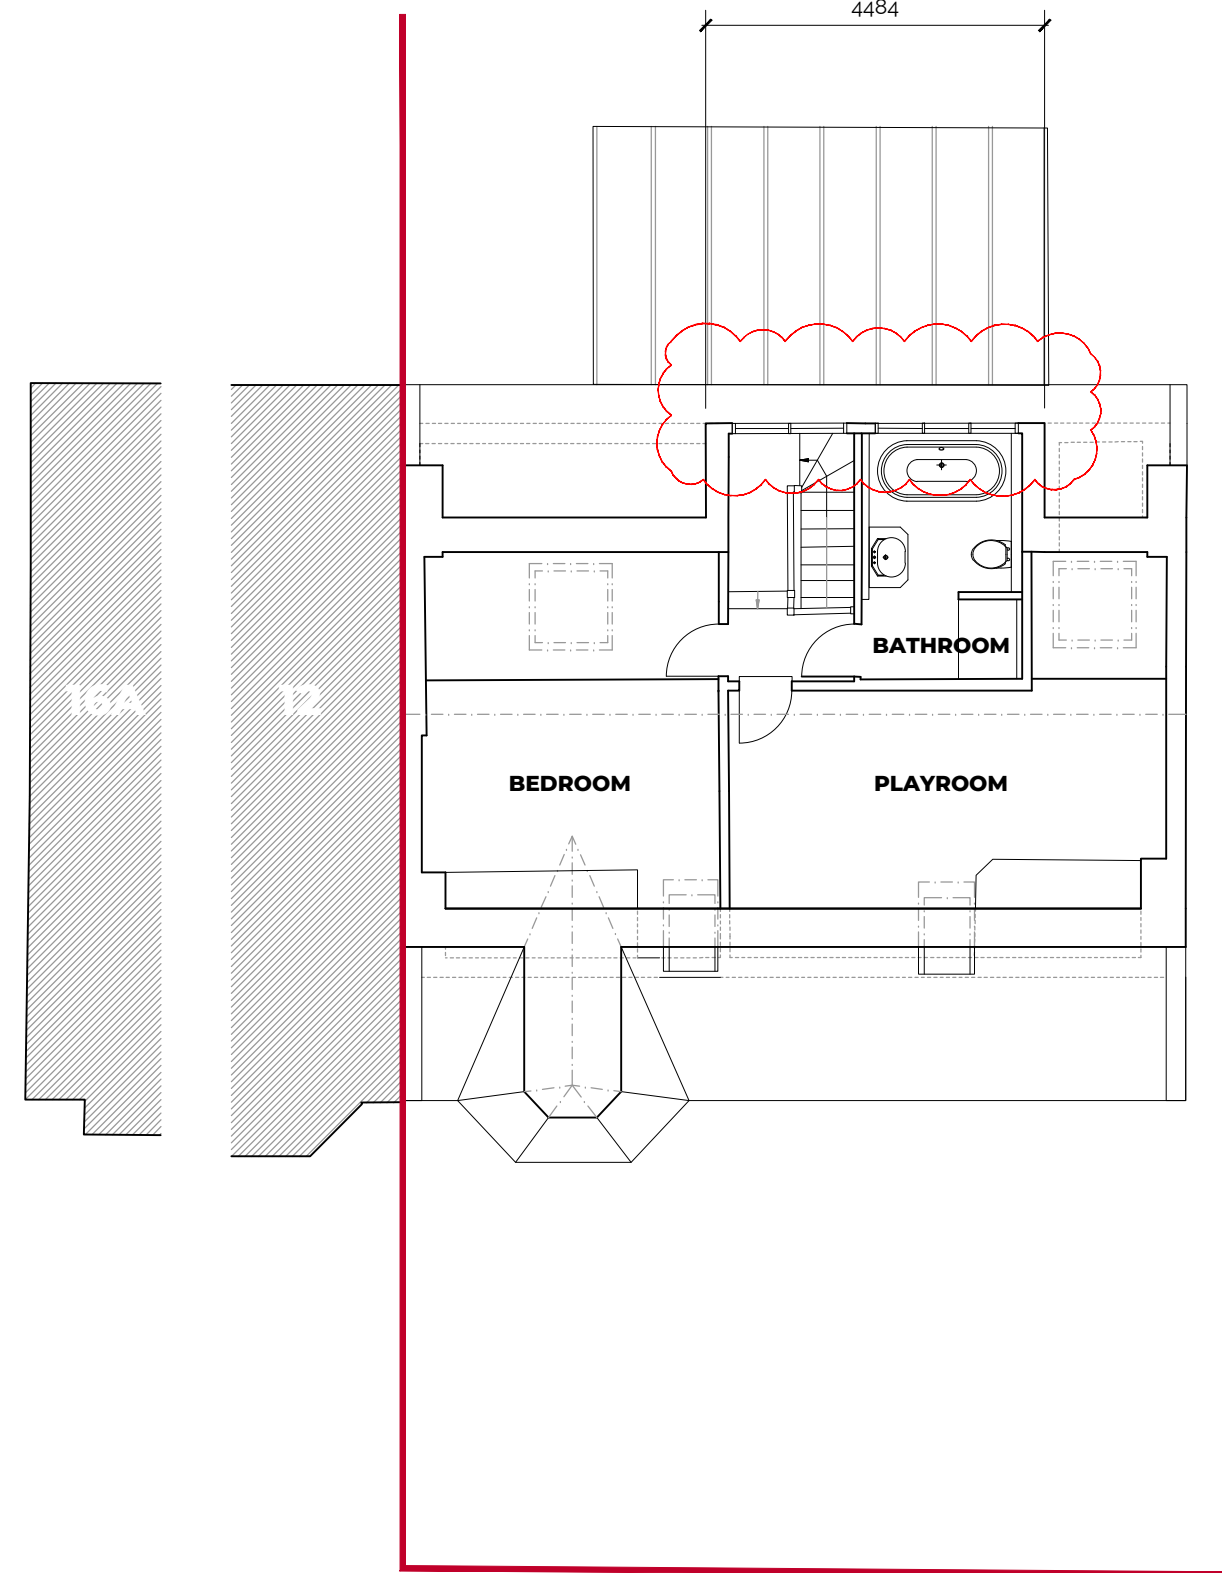


3. Second Floor Plan | 1:100

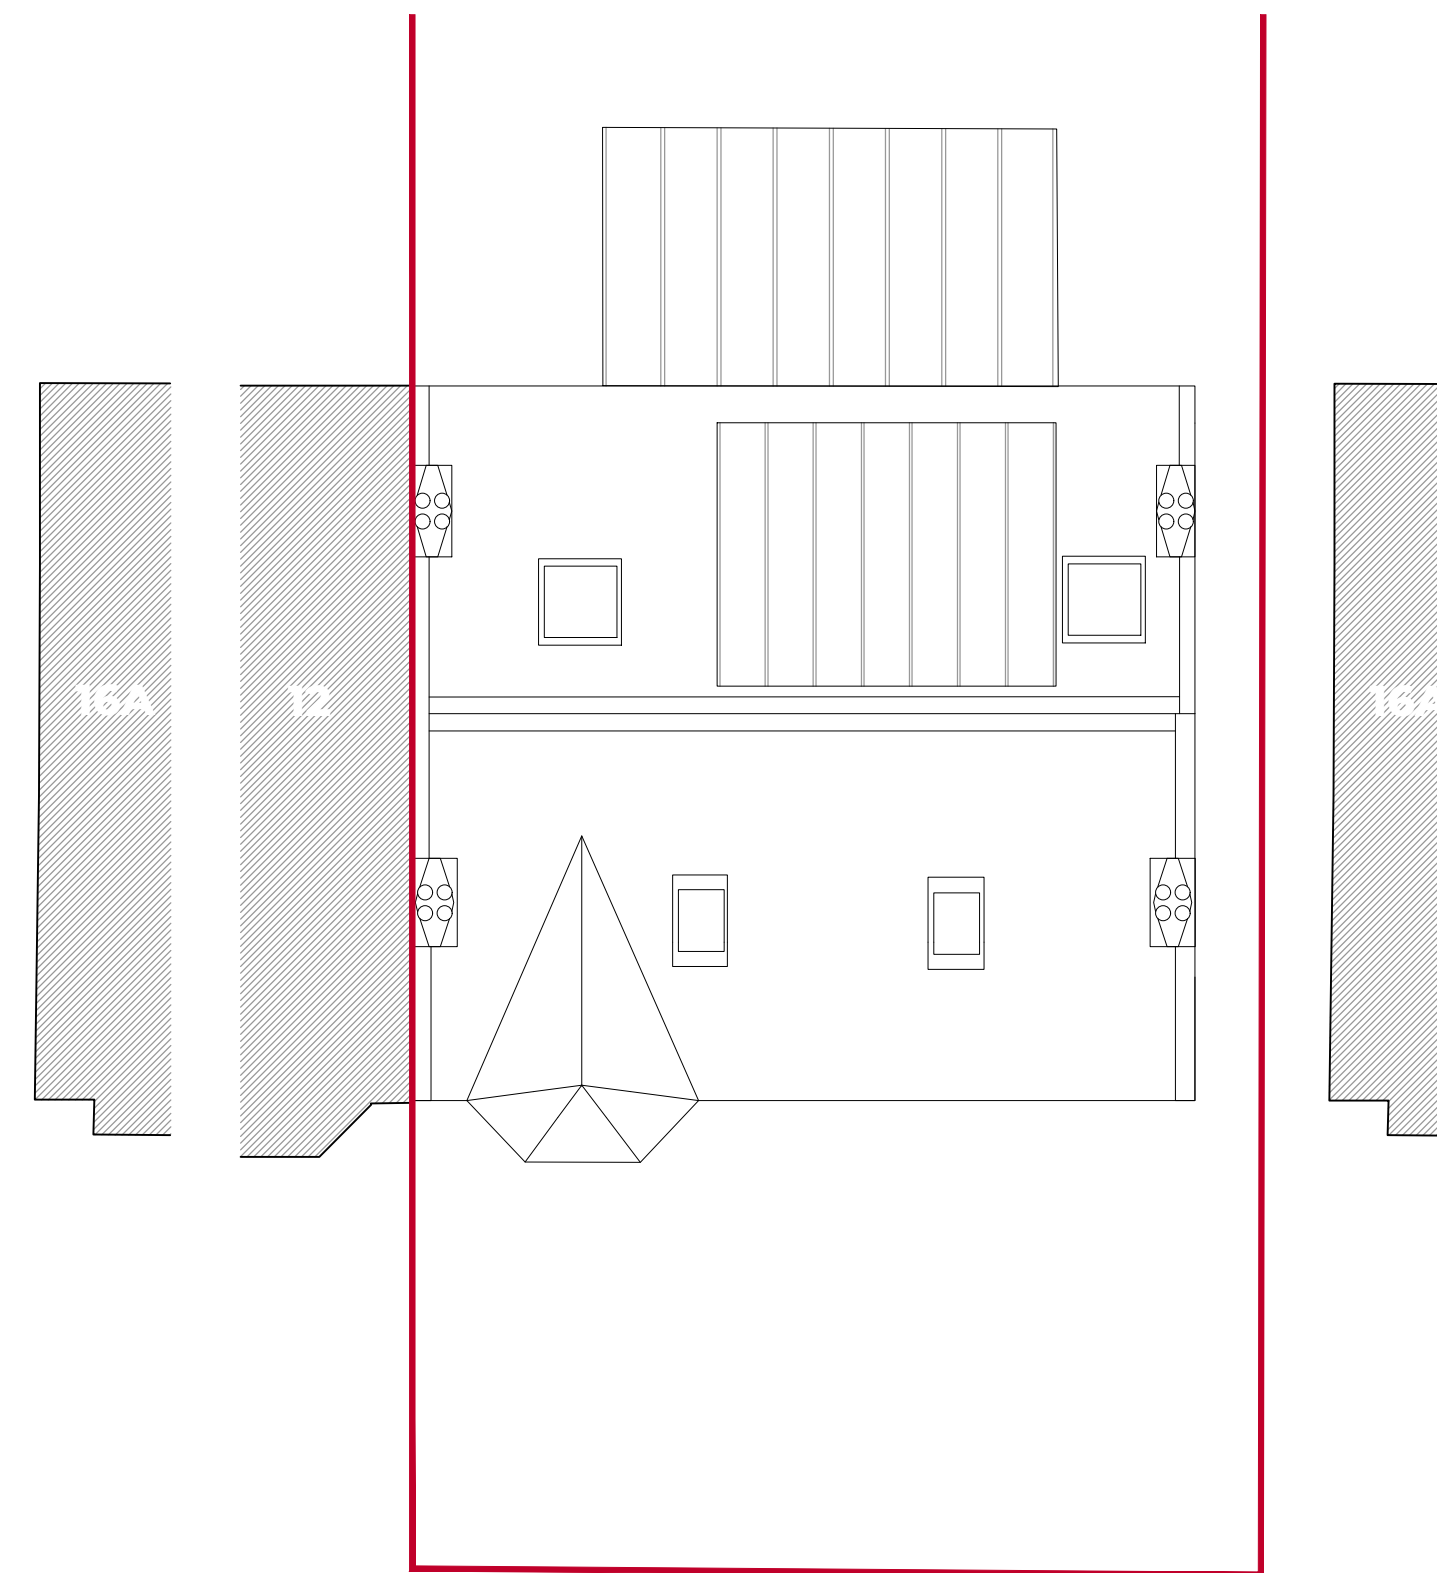


4. Roof Plan | 1:100

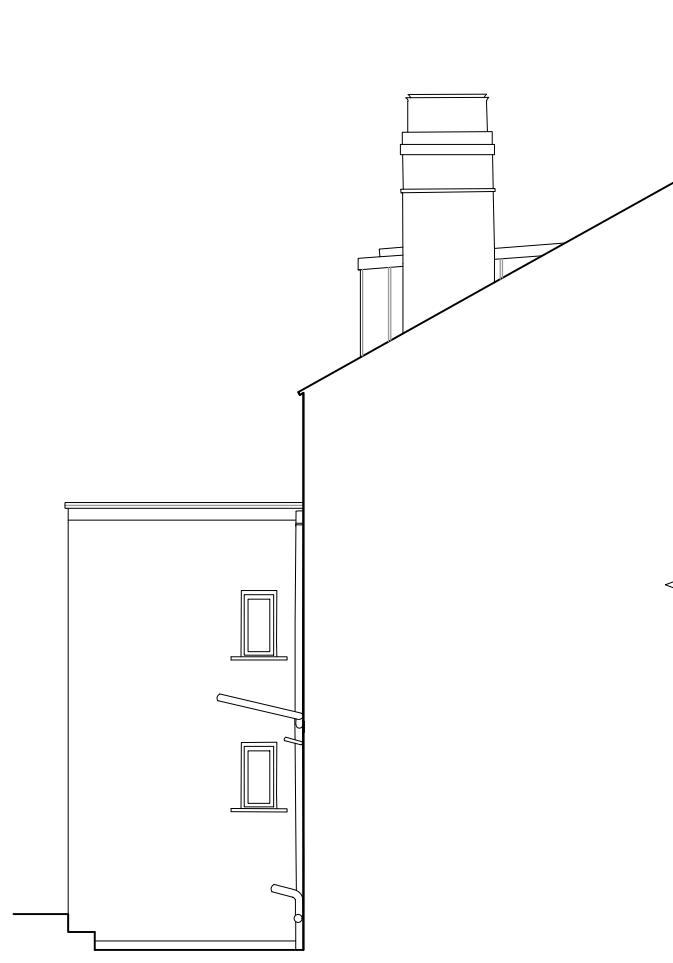

5. Side Elevation | 1:100

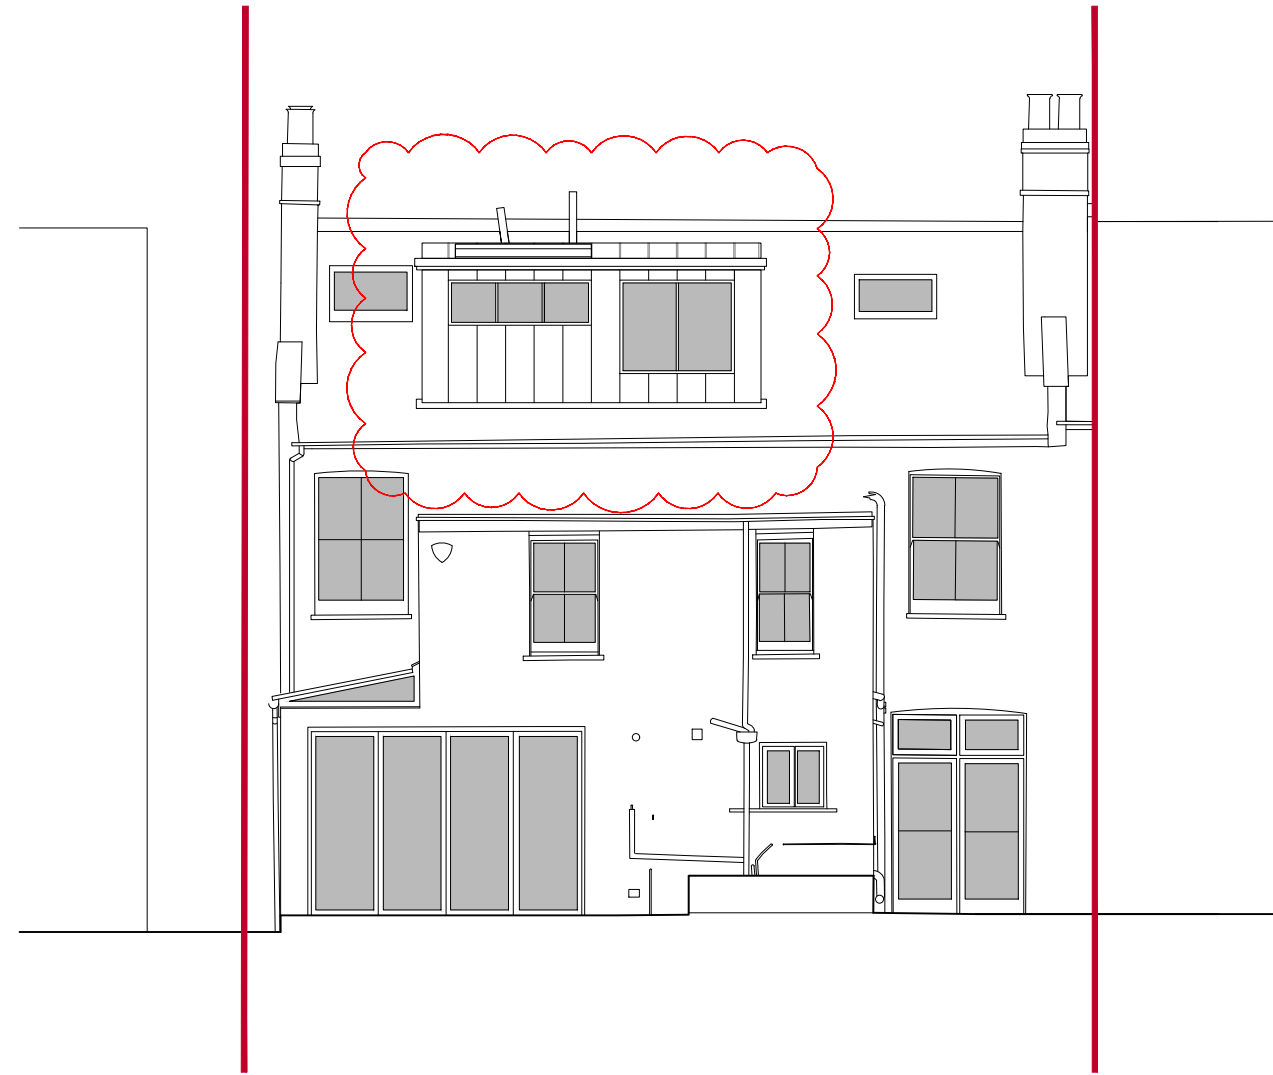

6. Rear Elevation | 1:100

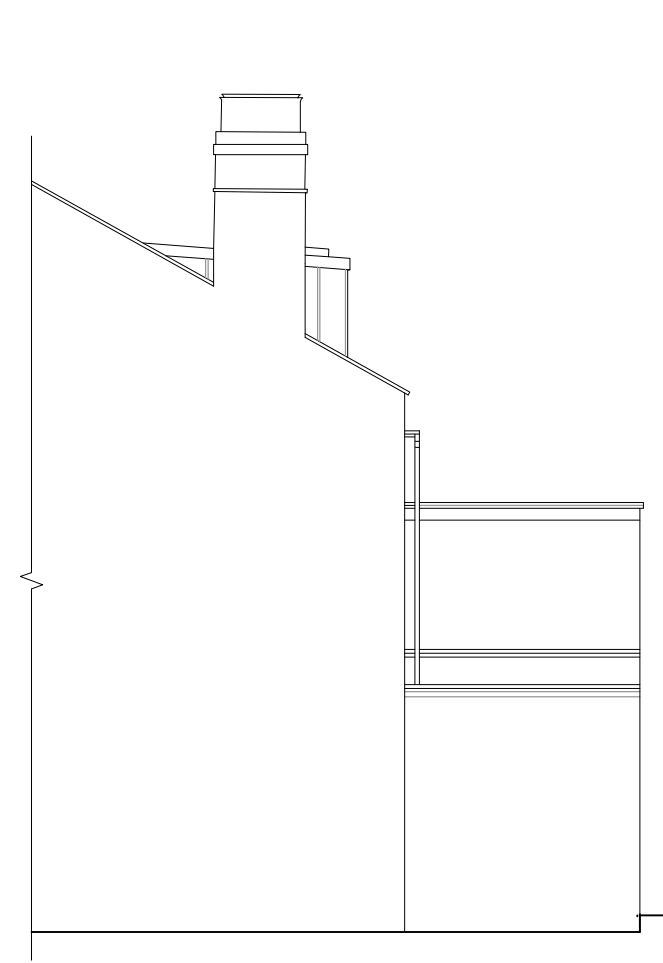

7. Side Elevation | 1:100



8. Front Elevation | 1:100

GENERAL NOTES

1. Relate to other drawings and specifications.
2. Do not scale. Use only figured dimensions. Verify all dimensions before construction.
3. Ensure that design information and final construction conform to current Building Regulations, CDM Regulations, and any relevant codes of practice.

4. Appraise construction details to ensure suitability for intended purpose.
5. Install specified items to manufacturer's recommendations.
6. Do not use for land transfer purposes.

SPECIFIC NOTES

REVISION

A

DESCRIPTION

Tall dormer window reduced in size.

BY

OG

DATE

20.03.2024

PROJECT

FOR

14 CROUCH HALL RD
McBAIN

TITLE

PROPOSED DRAWINGS

GENERAL ARRANGEMENT

1

3

NO.

099(CA)100A

SCALE

1:100

DRAWN

DN

DATE

07.02.2024