


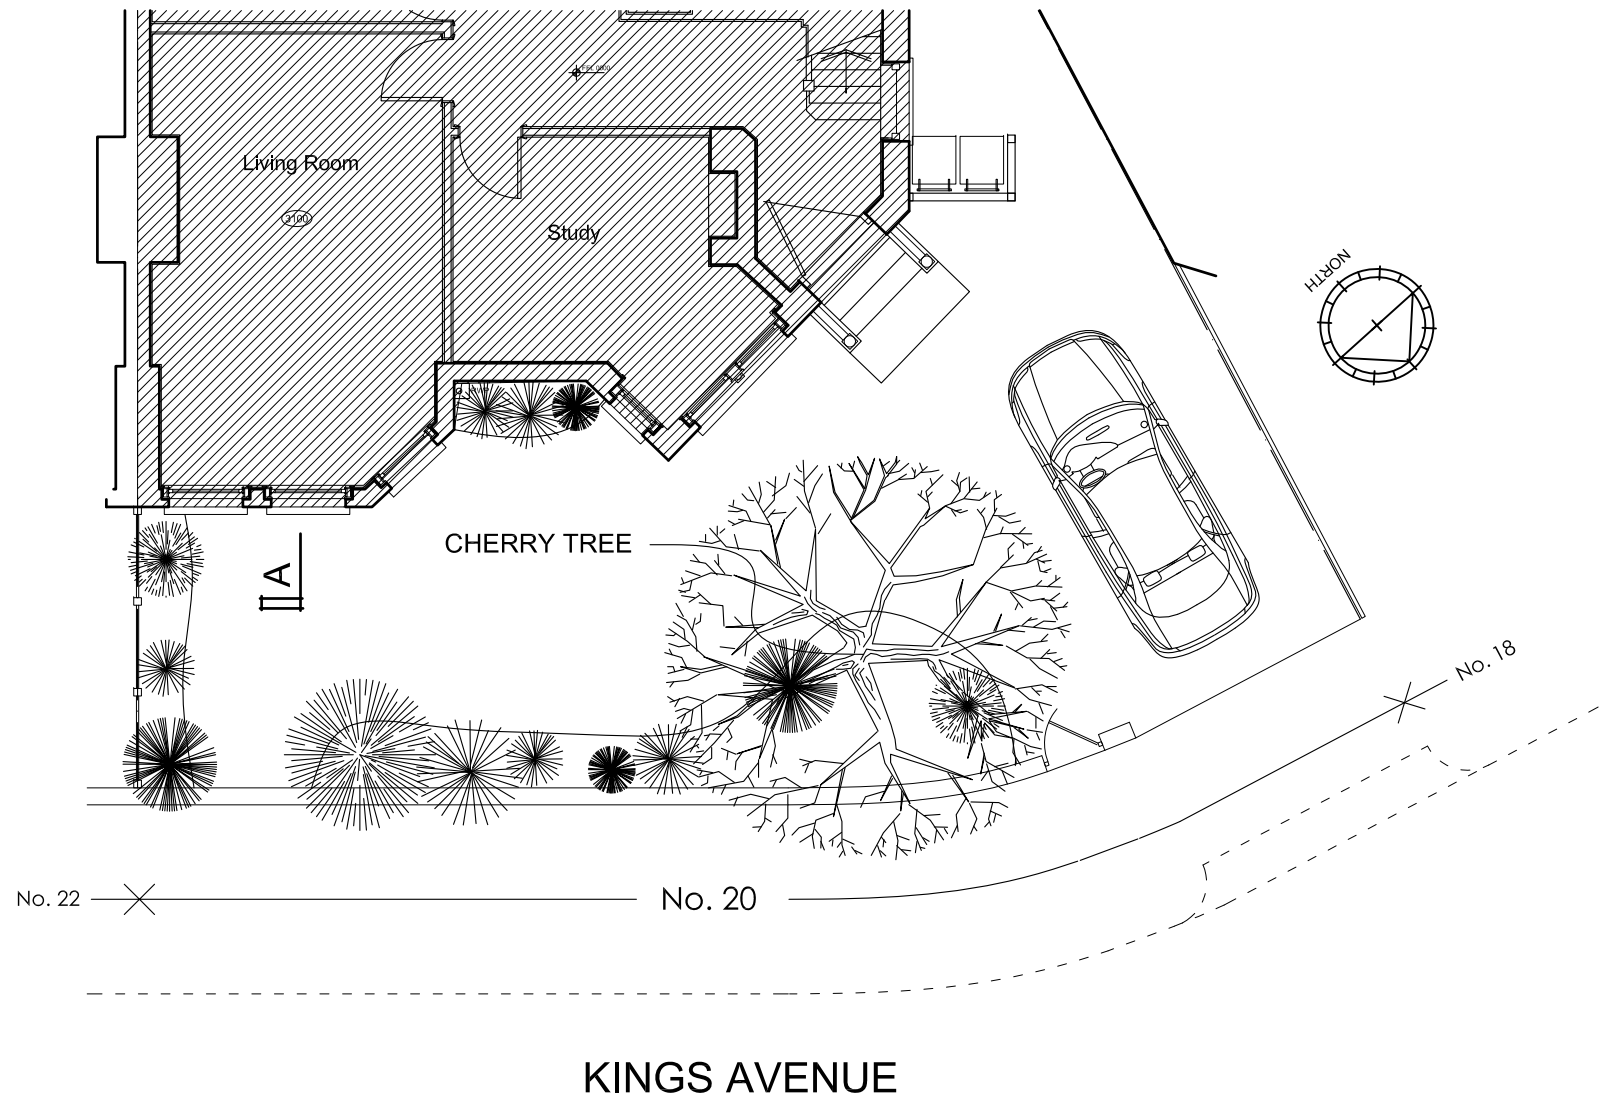

LOCATION OF CHERRY TREE
TO FORECOURT
20 KINGS AVENUE N10 1PB

-1 0 1 2 3 4 metres

SCALE 1:100 @ A4