


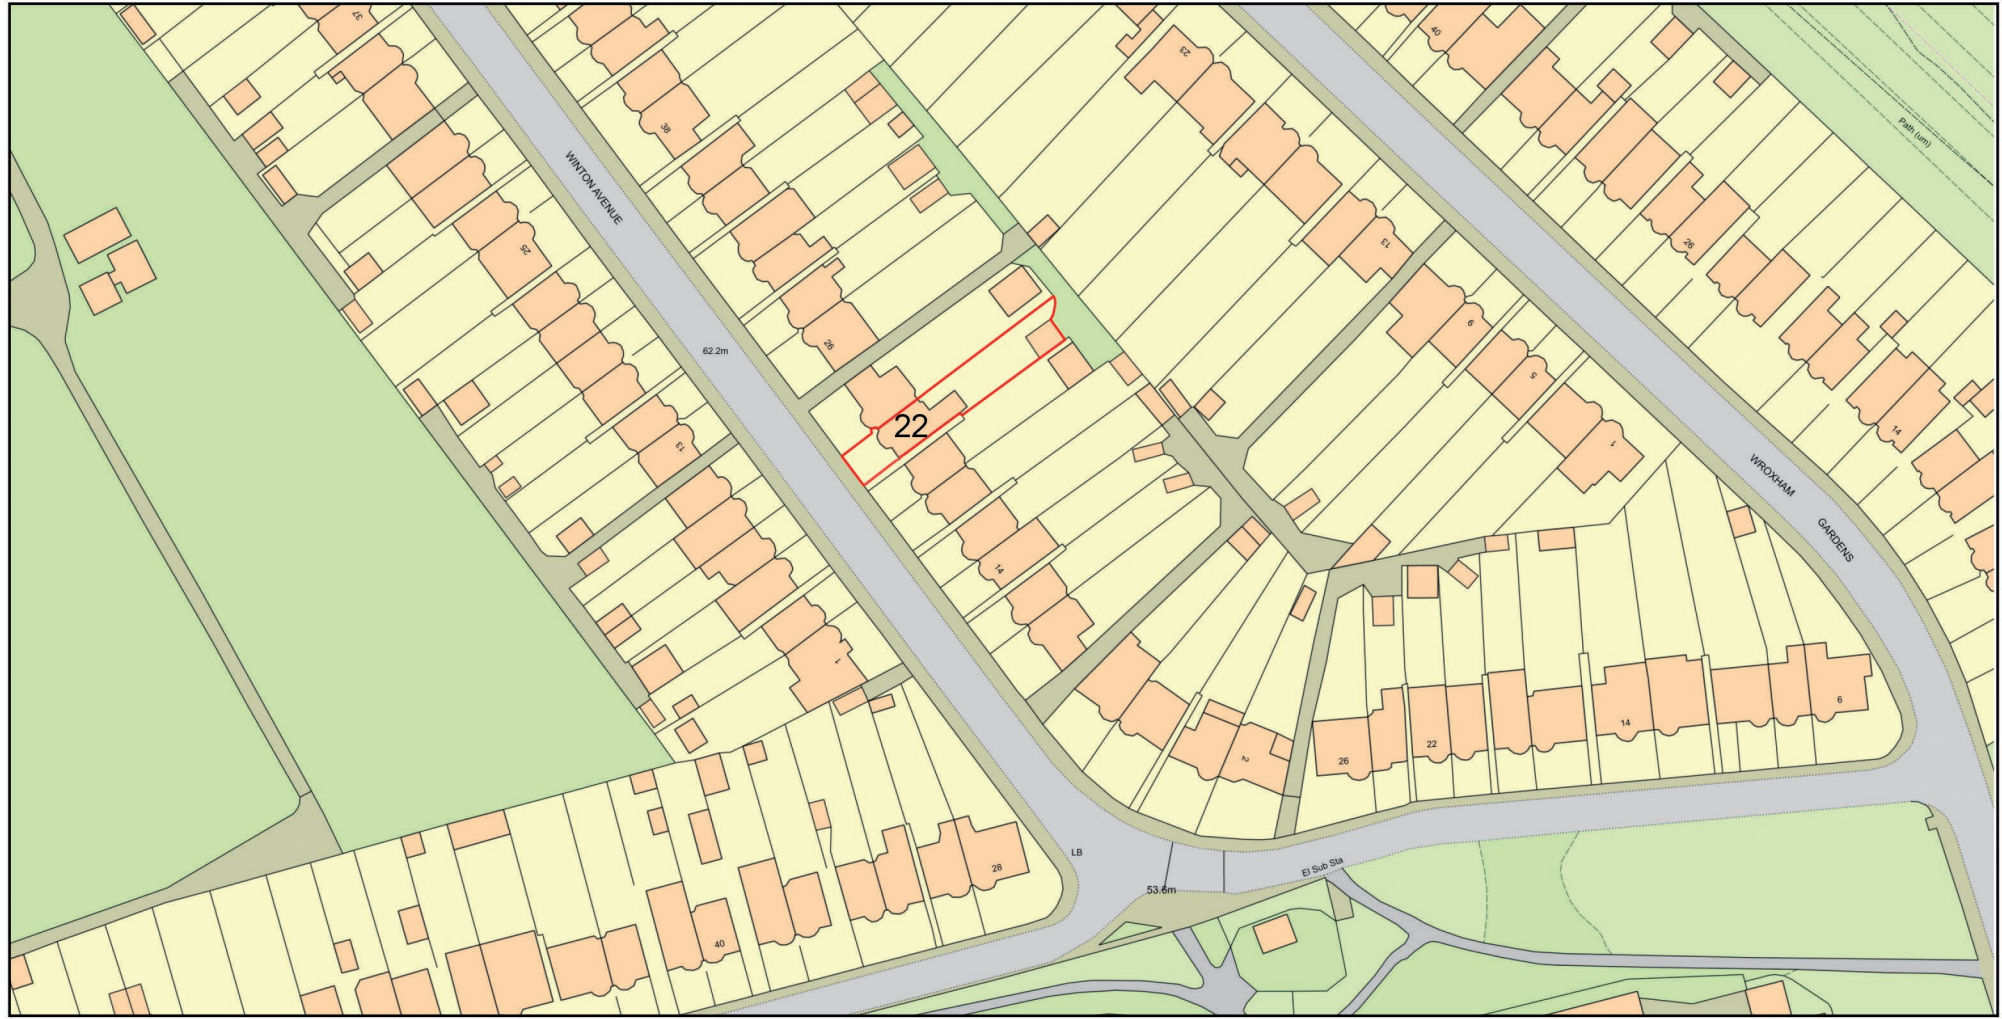

Plan Produced for: Ana Alonso Architect
Date Produced: 24 Mar 2024
Plan Reference Number: TQRQM24084110336992
Scale: 1:1250 @ A3
© Crown copyright and database rights 2023 OS 100042766

	revision		date	
.	.			.
FOR PLANNING				
22 Winton Avenue				
Site Location Plan				
		ana alonso architect Dipl Arch ARB T I 07754888138 E I anatron@yahoo.com facebook.com/ana.alonso.architect		
ana alonso architect		 muswell hill		
Scale	varies@A3	Job No	Dwg No	Rev
Date	March'24	2024/104	AP(00)01	.
Drawn	AAT			
Checked	AAT	© COPYRIGHT This drawing is the copyright of Ana Alonso.		