
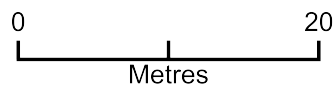


Proposed Block Plan - 53 Lealand Rd, N15 6JT

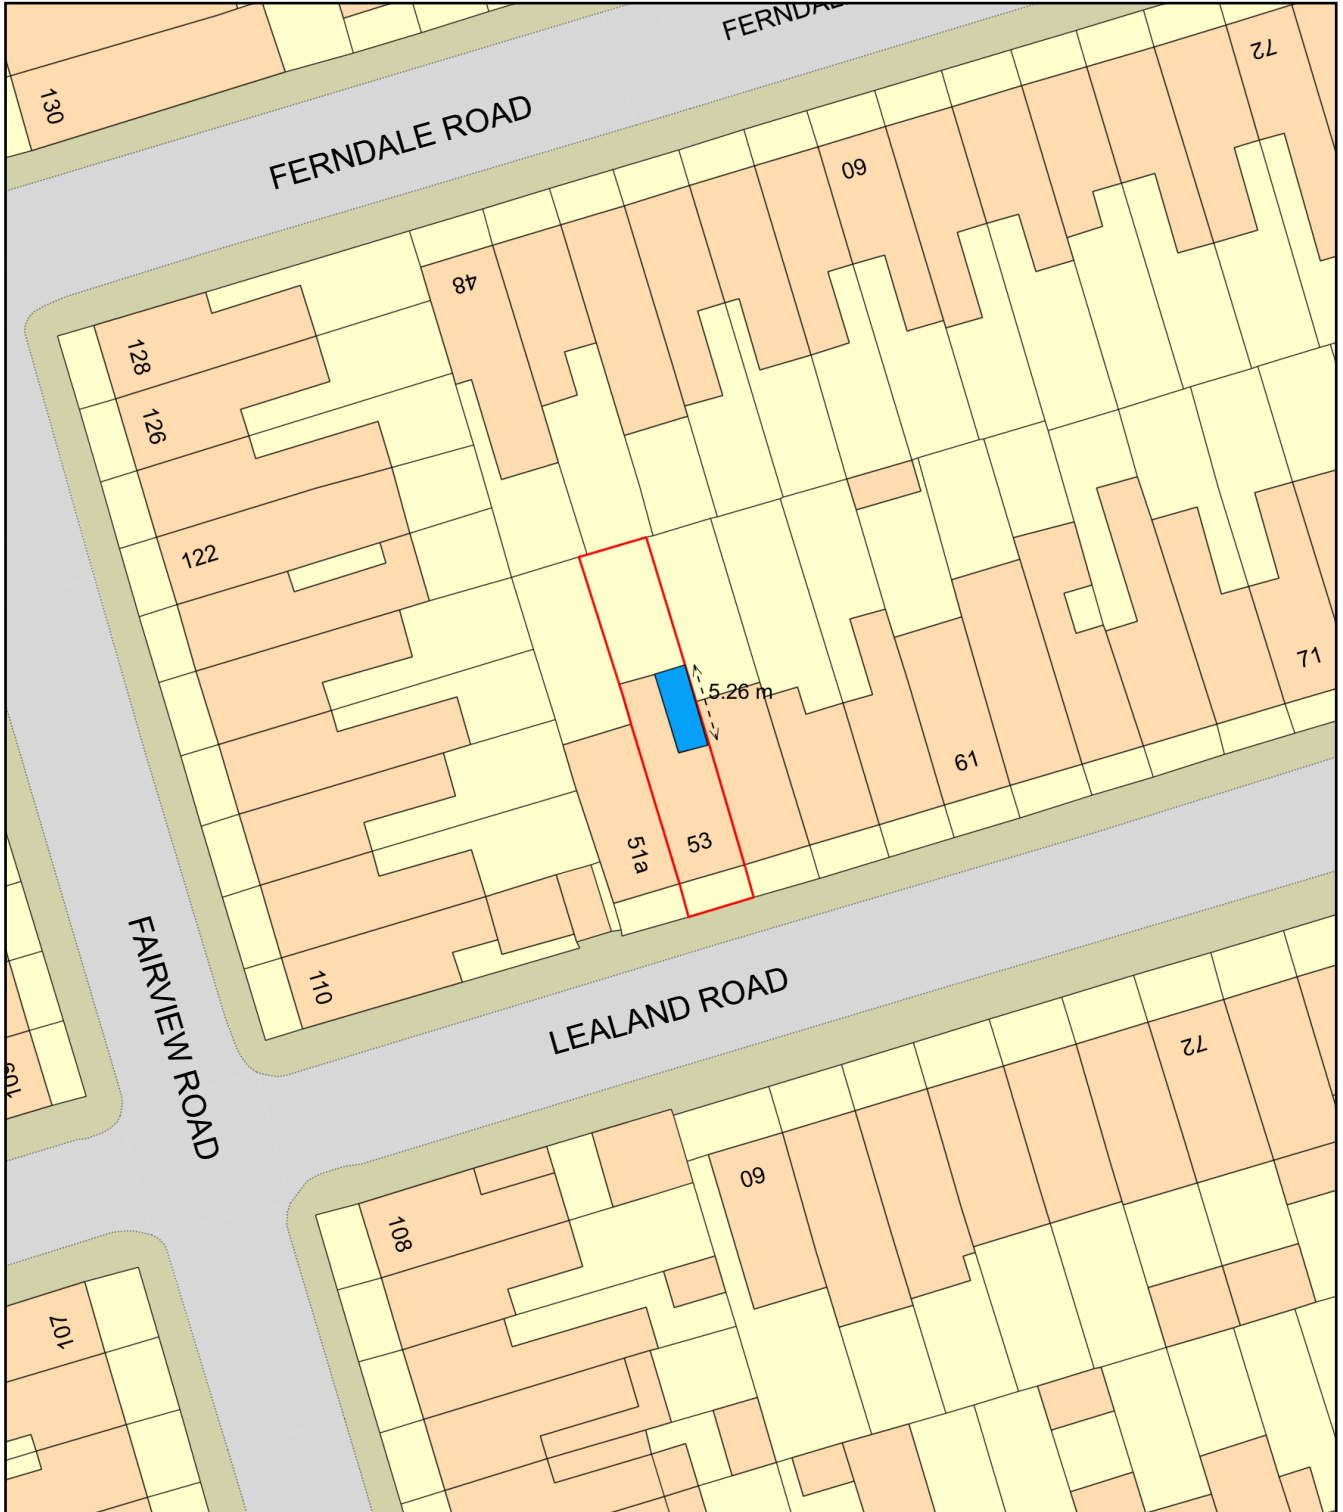

Plan Produced for: MINIMASPACE

Date Produced: 21 Mar 2024

Plan Reference Number: TQRQM24081154801206

Scale: 1:500 @ A4