


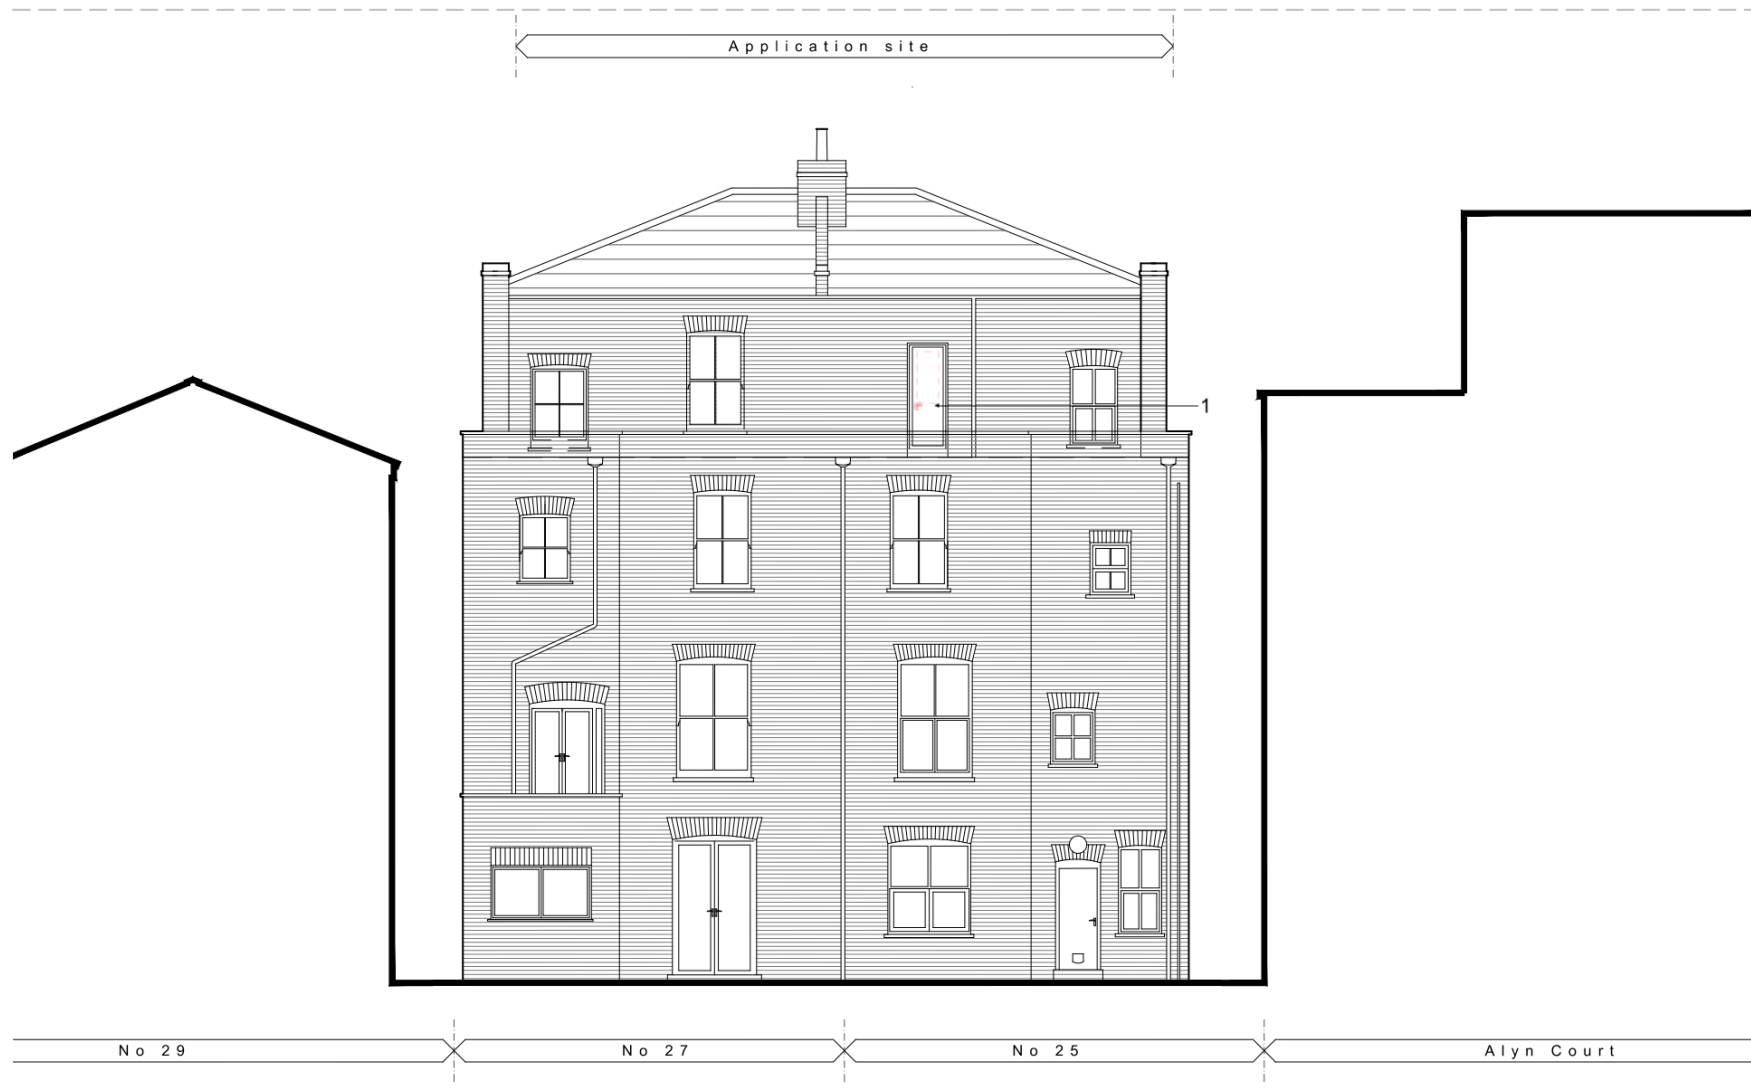

1. Replacement of white wooden door with PVC-U double glazed tilt and turn window in 'Golden Oak' wood colouring.

Proposed Rear Elevation

1:100 @ A3

