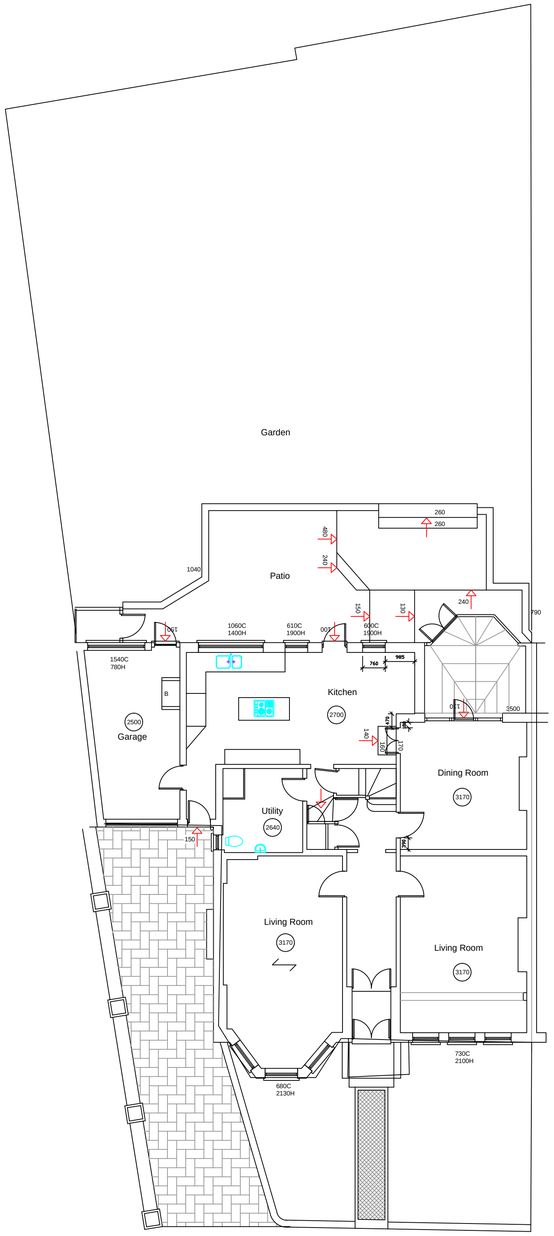

EXISTING GROUND FLOOR

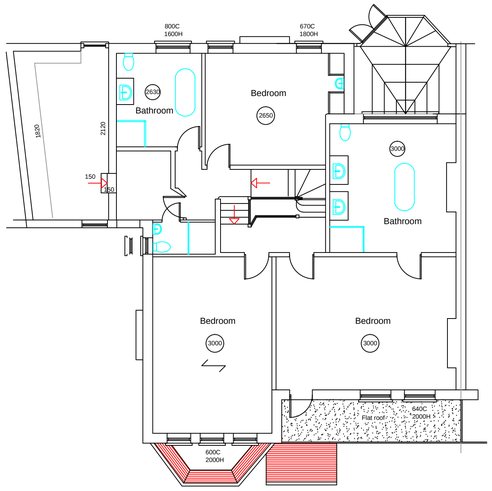

EXISTING FIRST FLOOR

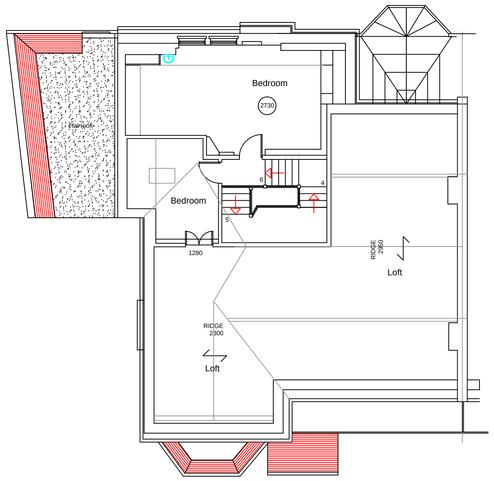

EXISTING LOFT FLOOR

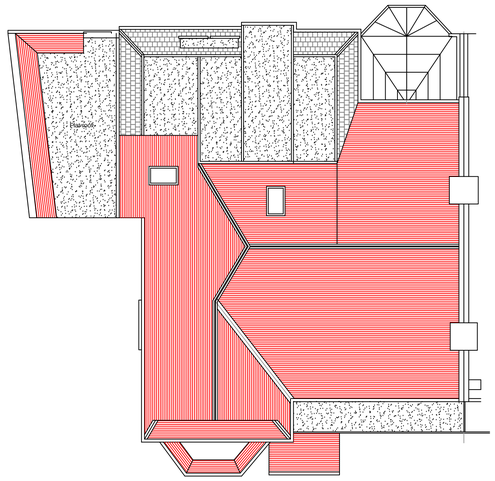

EXISTING ROOF

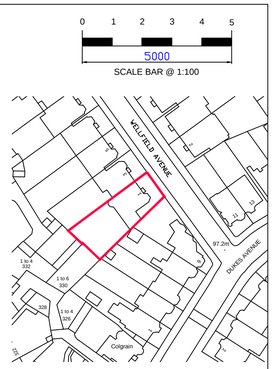

LOCATION PLAN

SCALE 1 : 1250

0 1 2 3 4 5

5000

SCALE BAR @ 1:100

PLANNING ISSUE 22/03/2024

REVISION No.	REVISION NOTES	DATE
-	-	-

BRYAN CONNOR ASSOCIATES LIMITED

DESIGN & PLANNING CONSULTANTS

2 TREGARON AVENUE LONDON N8 9EY Tel: 020 8340 9294 Mob: 07958738247

Email: bryan.connor@outlook.com Web: bca-design.net

THIS DRAWING IS THE PROPERTY OF BRYAN CONNOR ASSOCIATES LTD AND MAY NOT BE REPRODUCED WITHOUT WRITTEN CONSENT

PROJECT: 1 WELLFIELD AVENUE LONDON N10 2EA

CLIENT: MR & MRS A. WHITE

DESCRIPTION: EXISTING PLANS

DRAWING No. 2404-01 SCALE. 1:100 @ A1

REVISION. - DATE. 27/02/24

NO DIMENSIONS TO BE SCALED FROM THIS DRAWING.