


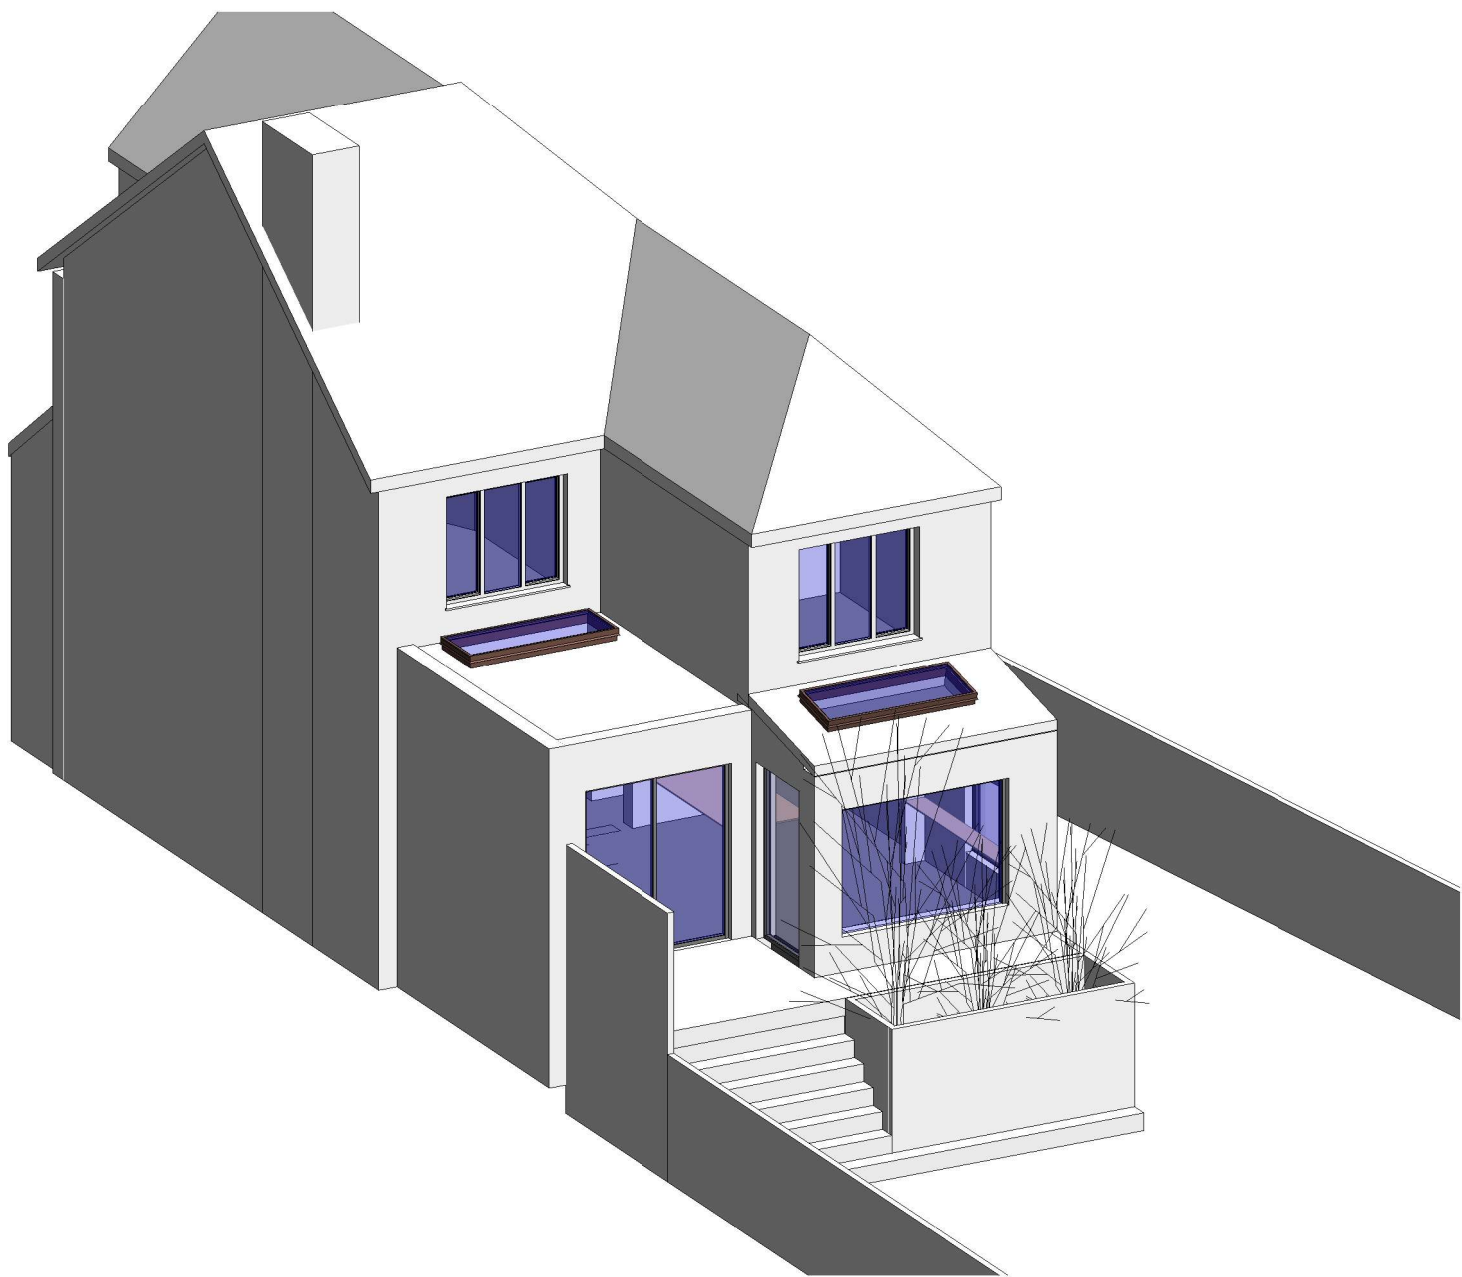

Notes

All dimensions are to be checked prior to construction and any discrepancies are to be identified to the Architect.
Copyright reserved.

Revisions

Status

Client

Private Client

Project

33 Crescent Rise - N22 7AW

Title

Proposed 3D

Scale	Size	Date	Drawn	Checked
	A3	01/02/24		MS

OHMA
Architecture

www.ohmaarchitecture.co.uk

Drawing No.

108

Rev.