Application for Planning Permission
Town and Country Planning Act 1990
(as amended)
in accordance with the legislation
'The Town and Country Planning
(Development Management Procedure)
(England) Order 2015 (as amended).

This drawing is for a Planning Application only

© P.J.Stasch Architect 2024 Copyright
Plans, drawings and material submitted to the council
are protected by the Copyright Acts (Section 47, 1988 Act).
You may only use material which is downloaded
or printed for consultation purposes.
Further copies must not be made without prior written permission
of the copyright owner.

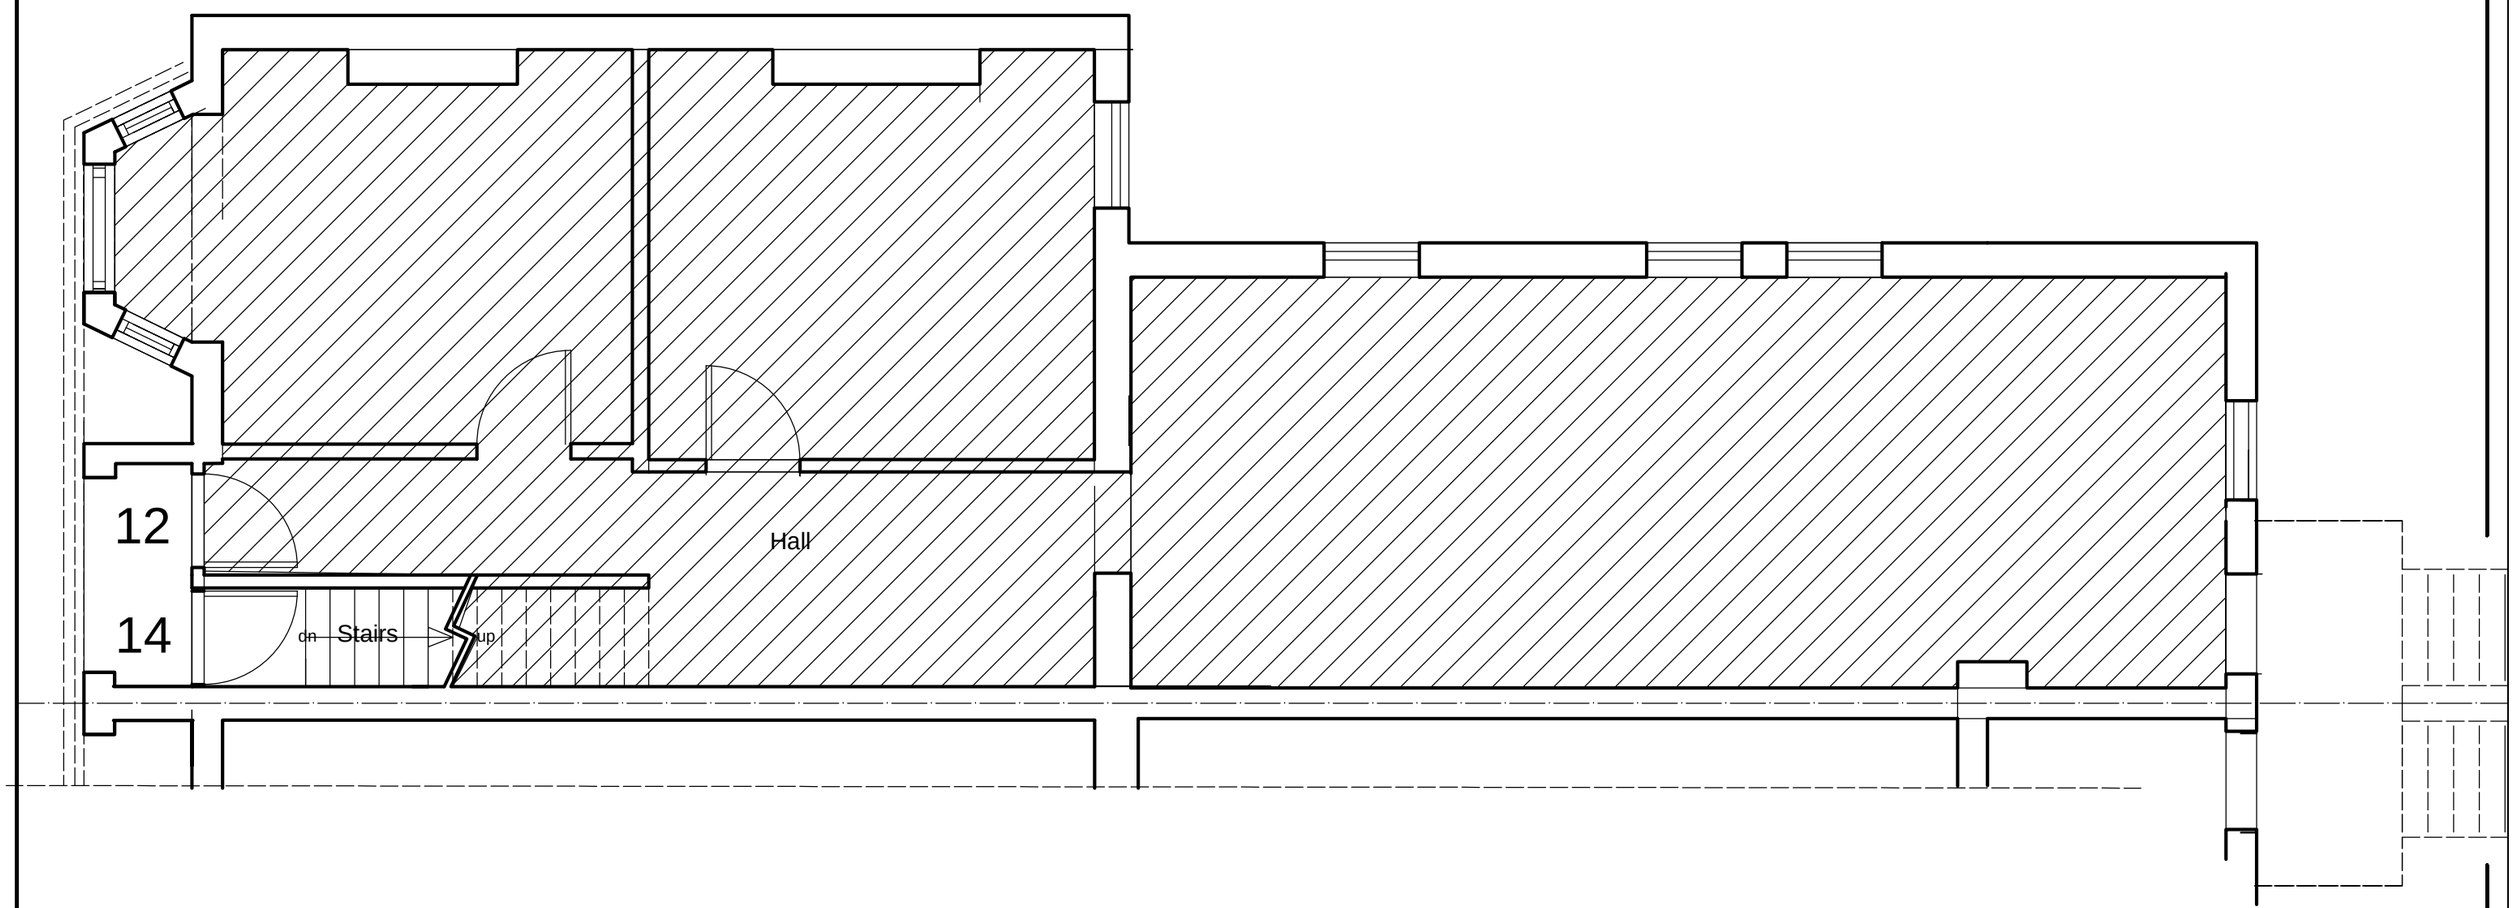


0 1 2 3 4 5
Scale

Plans, drawings and material submitted to the council
are protected by the Copyright Acts (Section 47, 1988 Act).
You may only use material which is downloaded
or printed for consultation purposes.
Further copies must not be made without written
prior permission of the copyright owner.

3DArch Studio
2,Panmuir Road
London SW20 0PZ
Pawel J. Stasch Architect RIBA

Drawing title:
Flat extension
Ground floor plan
Survey - existing

Job title:
14 Ellenborough Road
LONDON
N22 5HA

| | | | |
|---|---|---|---|
| Job no: | | Drawing no: 1 | |
| CI/SfB | | Revision suffix: | |
| Scale: 1:50@A3 | Date: 08.02.24 | Drawn by: P.J.S. | Checked by: |