Ground Floor Plan As Existing
scale 1:100

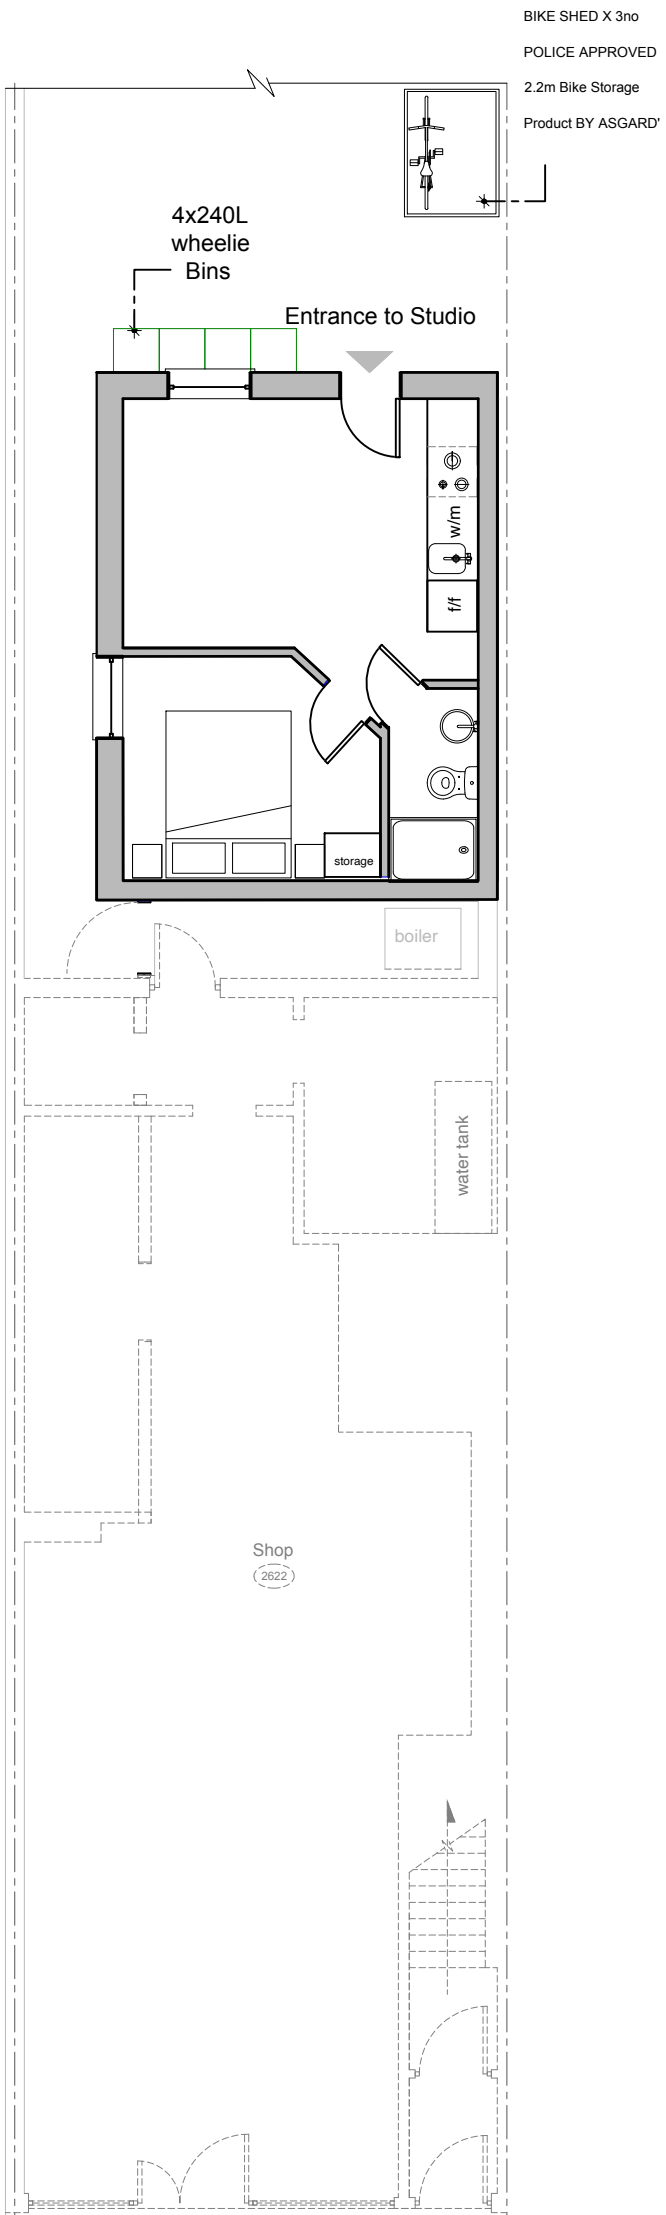

Ground Floor Plan As Existing
scale 1:100

Ground Floor Plan As Previous
scale 1:100

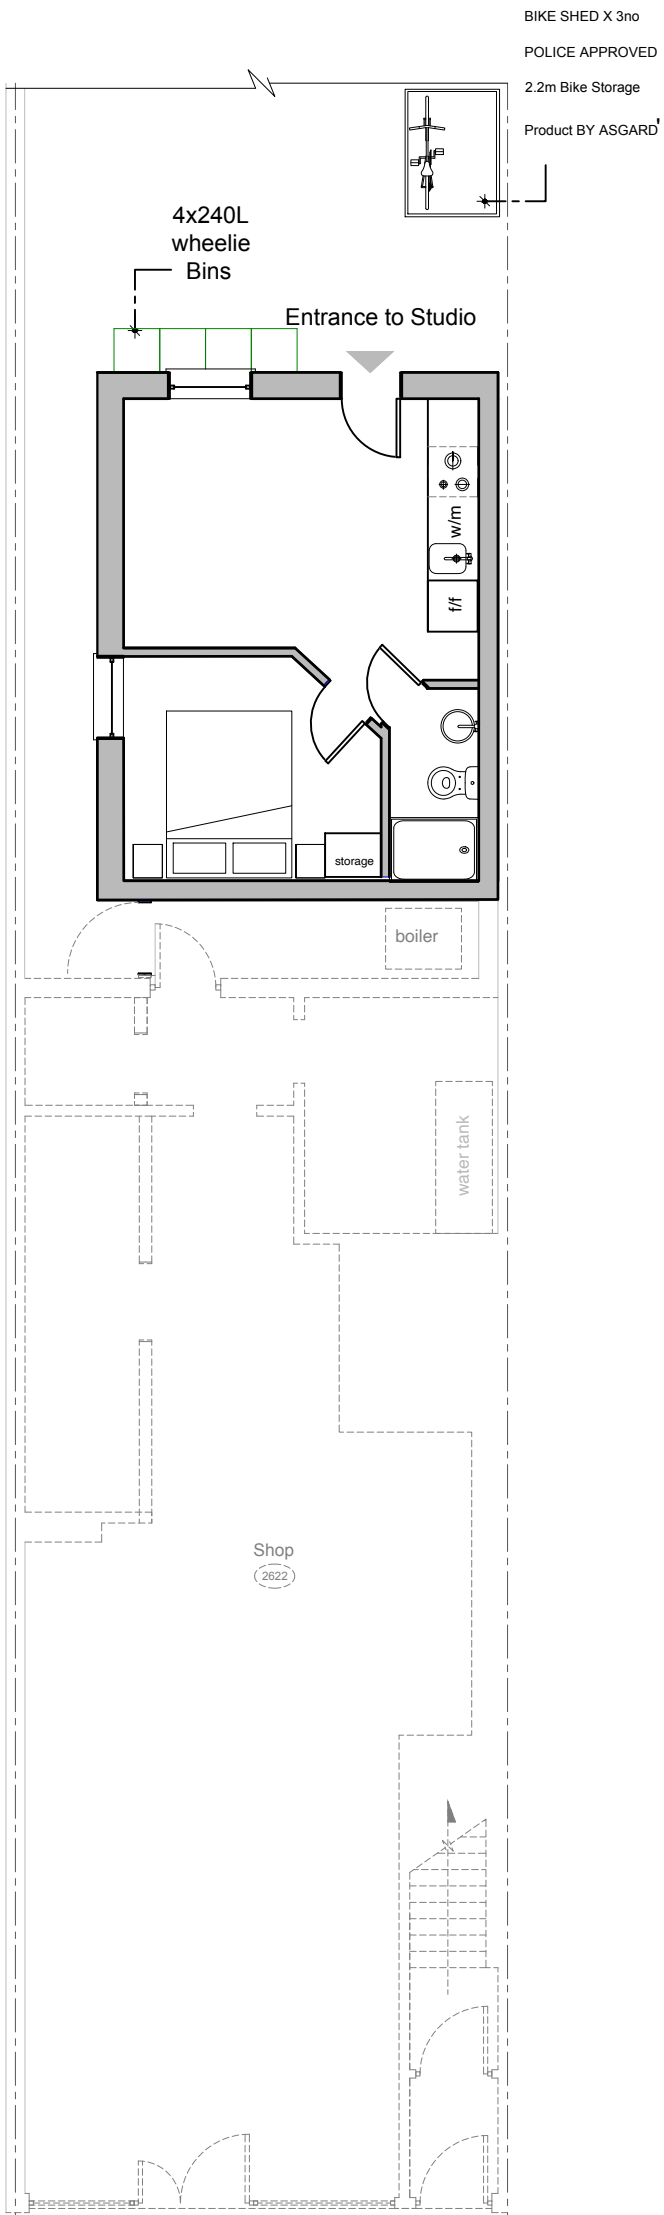

Ground Floor Plan As Previous
scale 1:100

Block Plan
Scale 1:500

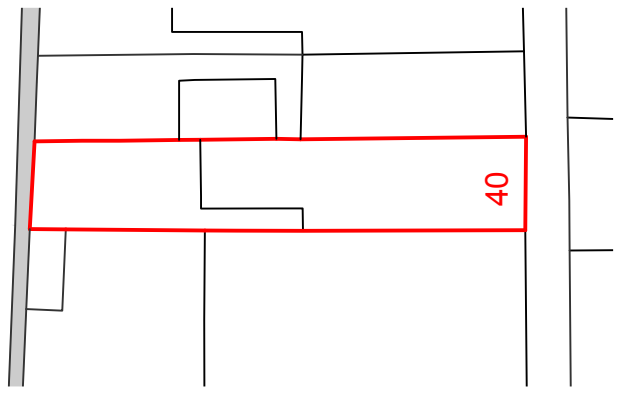

N Site Location Plan
Scale 1:1250

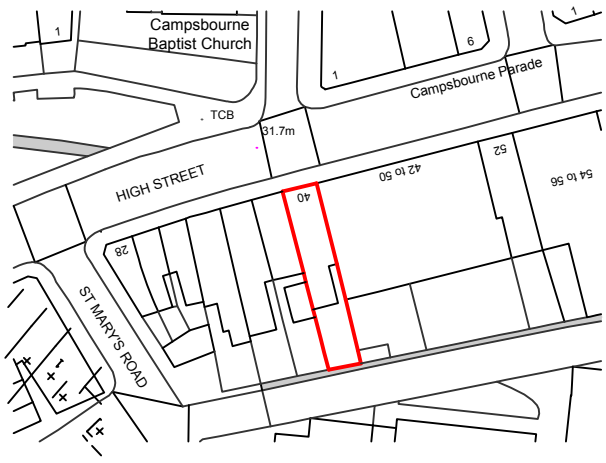

Notes
Report any discrepancies.
Copyright owned by Buxton Architectural Services

0m 1 2 3 4 5 **1:100**
0m 10 20 30 40 50 **1:1250**

Buxton Architectural Service
30 Redbourne Avenue London N3 2BS
mobile +44 07980447962
e-mail: cdbuxton@me.com

Project	Project	Project Description	Project Description
Certificate Of Lawfulness	**Rear Of 40 High Street N87NSX**	**Existing Floor Plans + Os Maps**	**Certificate of Lawfulness for the use of the conversion of the property into a self contained studio**

Date	Drawn	Scale	Drg. No.	Rev.
14/02/ 2024	CB	Scale 1:100 1:1250 1:500 @A3	Drg. No. High/40/BR/01	