

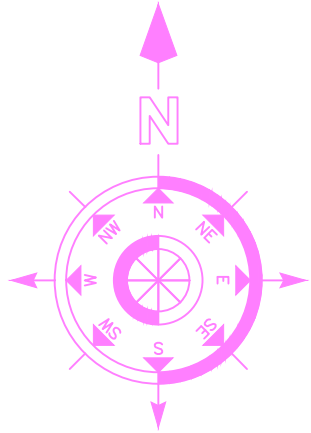
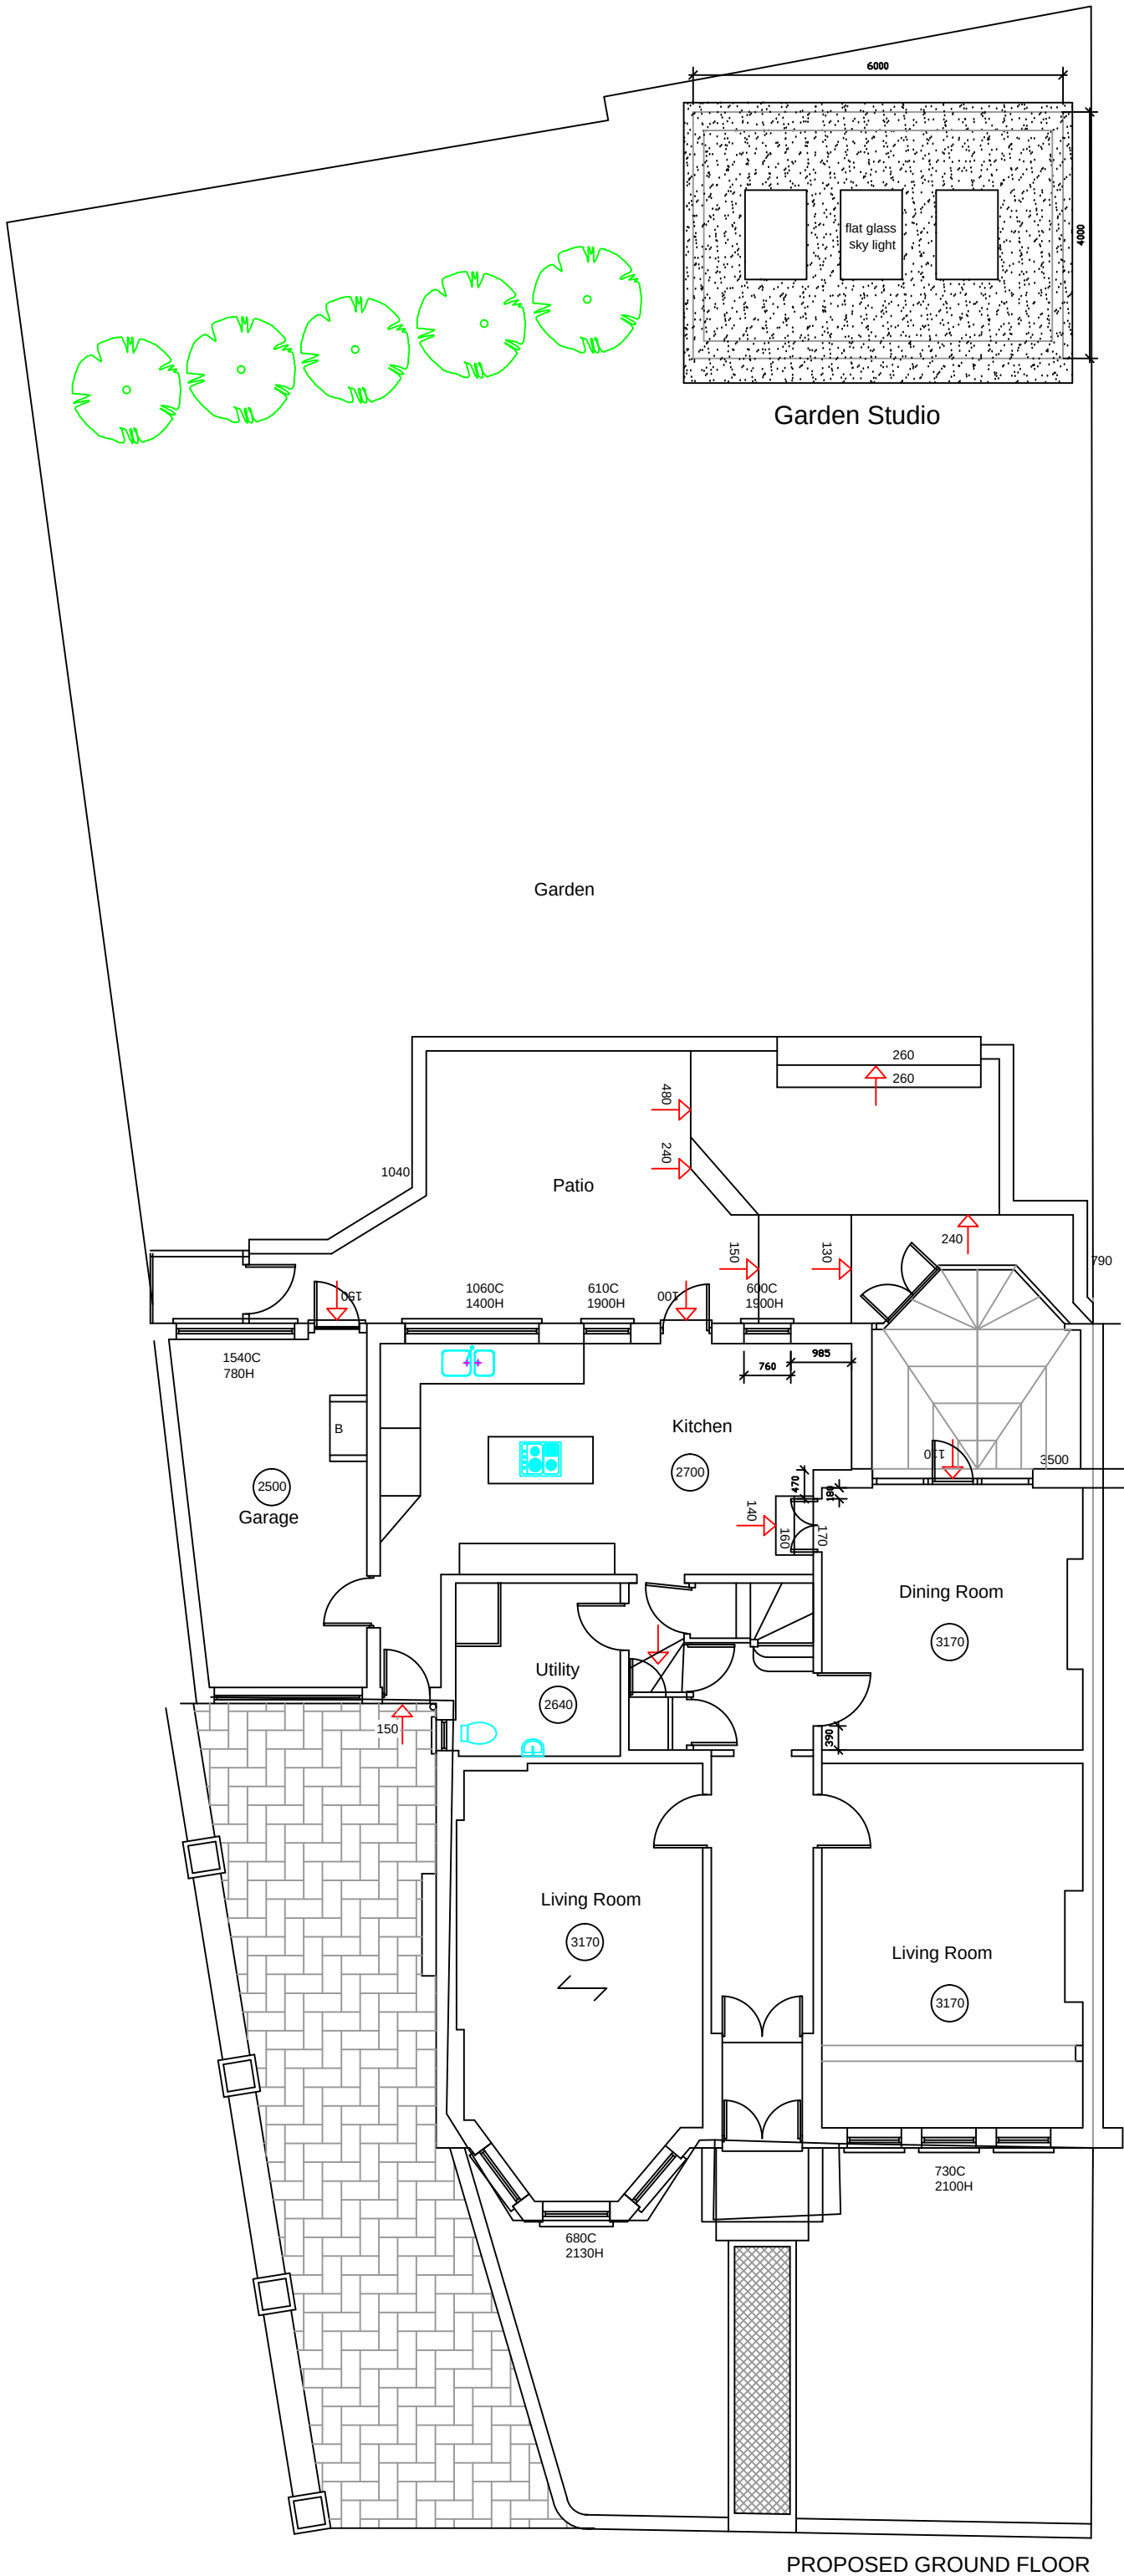
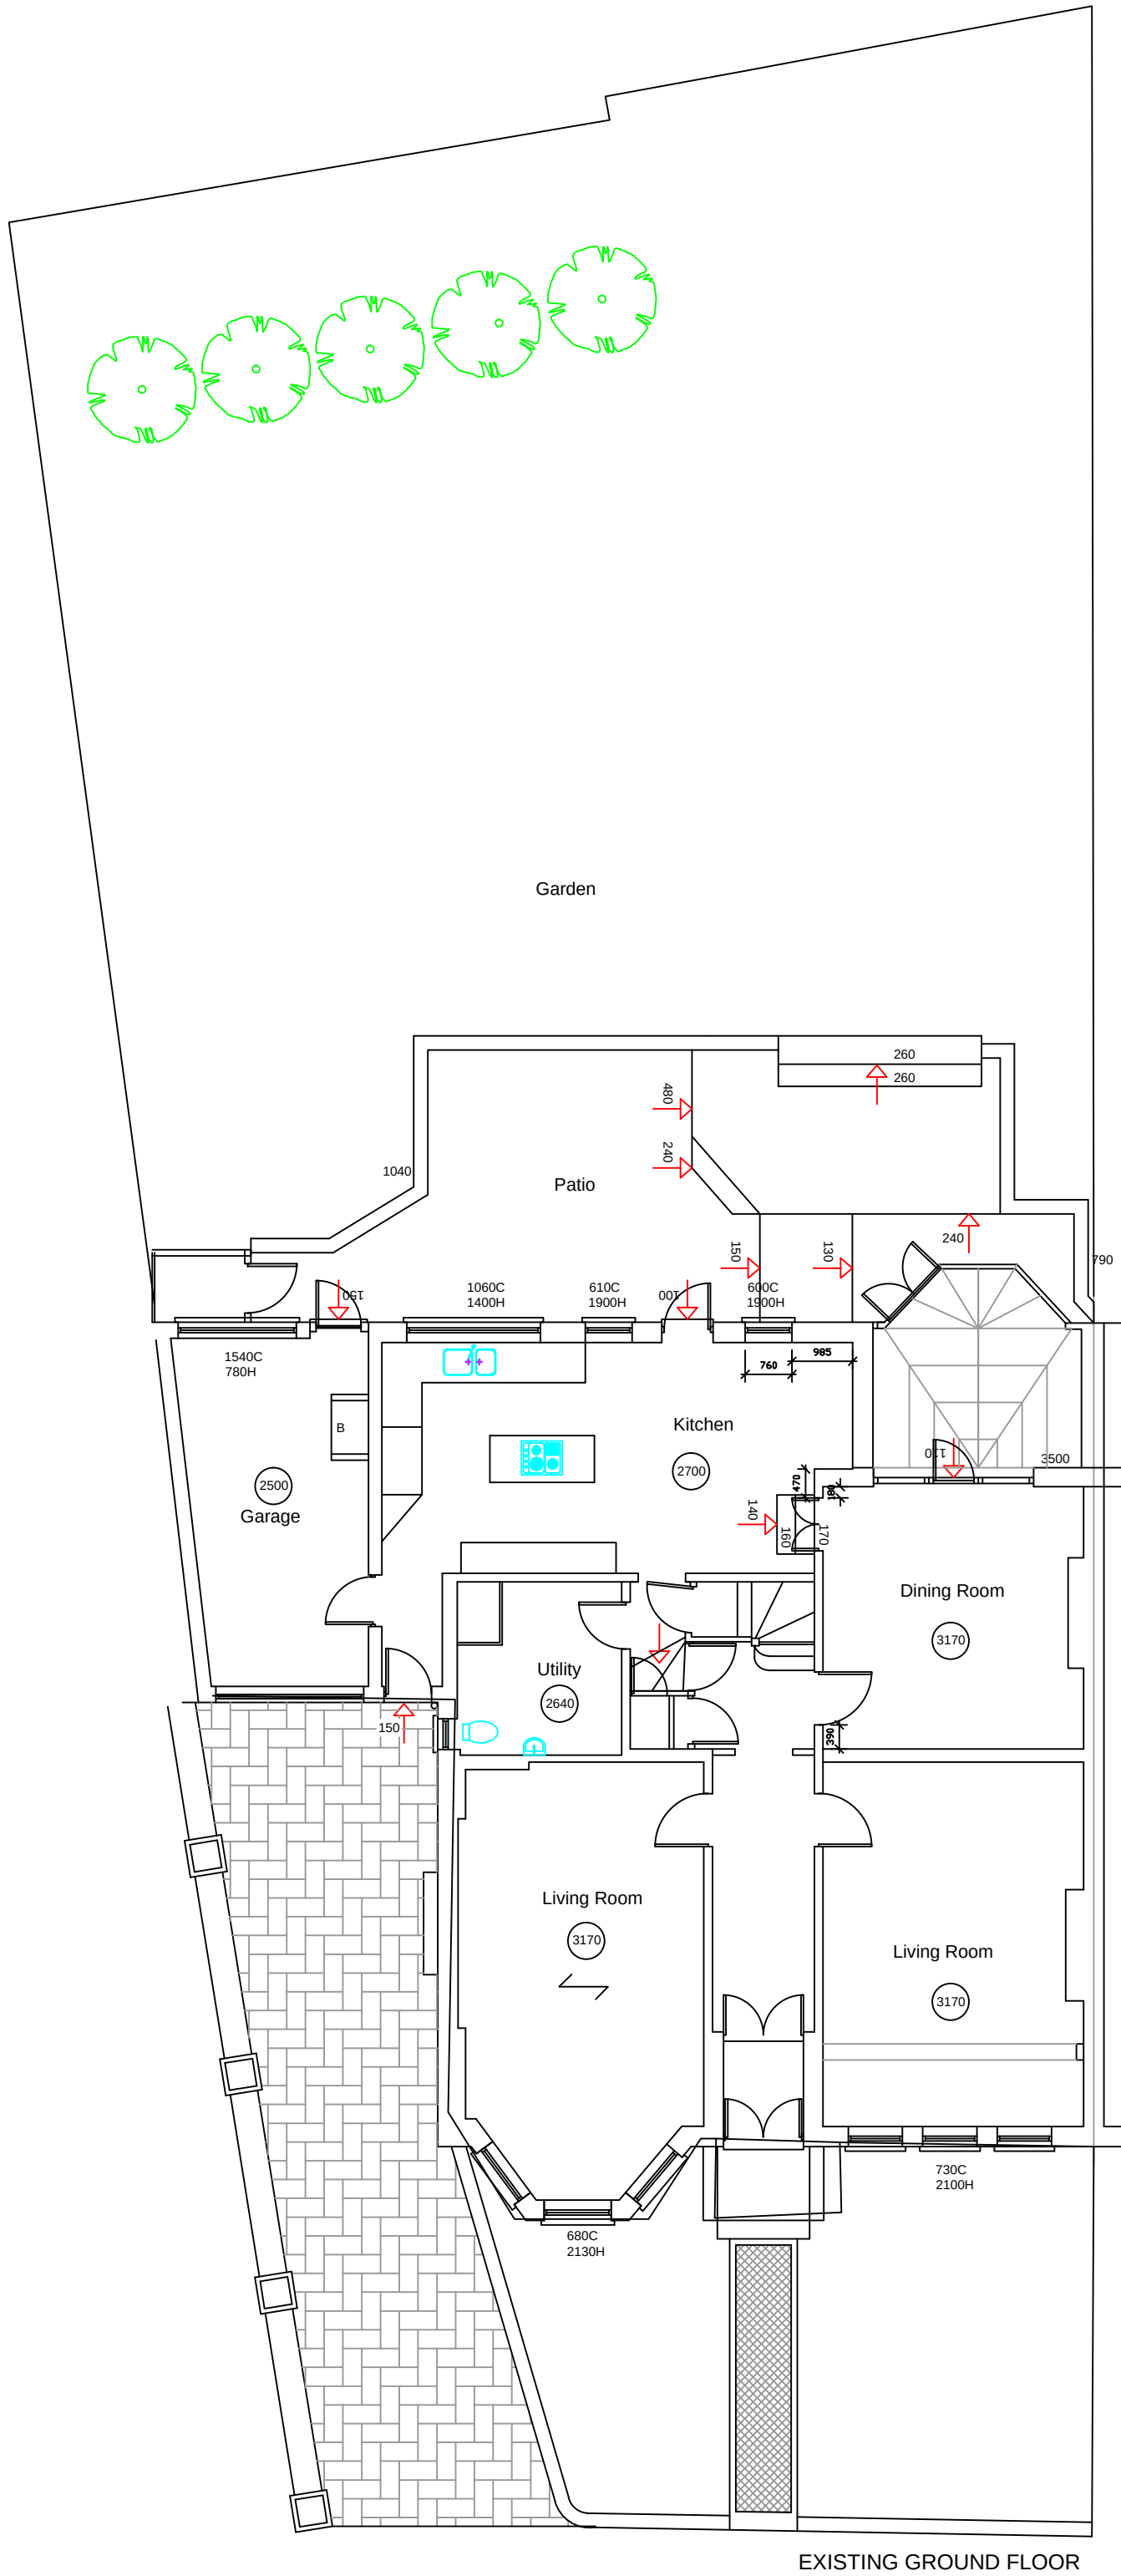


PLANNING NOTES:

- 1. Flat roof - to studio membrane with green roof specification.
- 2. Flat glass roof lights.
- 3. Walls - WesternCedar vertical cladding.
- 4. Windows/doors - aluminium ral grey sliding/folding.

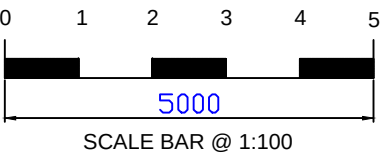

LOCATION PLAN
SCALE 1 : 1250

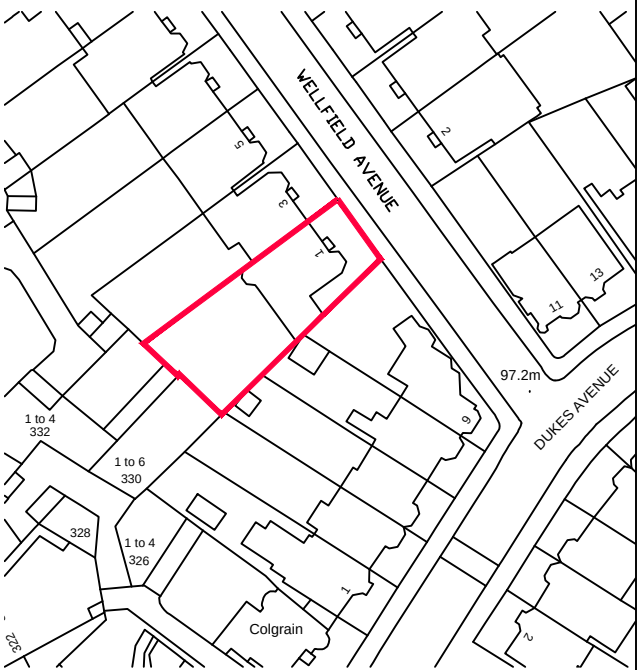

PLANNING ISSUE 26/03/2024

REVISION No.	REVISION NOTES	DATE
-	-	-
PROJECT: 1 WELLFIELD AVENUE LONDON N10 2EA		
CLIENT: MR & MRS A. WHITE		
DESCRIPTION: PROPOSED GARDEN STUDIO		
DRAWING No.	2404-10	SCALE. 1:100 @ A1
REVISION.	-	DATE. 27/02/24
NO DIMENSIONS TO BE SCALED FROM THIS DRAWING.		

LIMITED

BCA

ASSOCIATES

BRYAN CONNOR ASSOCIATES LIMITED
DESIGN & PLANNING CONSULTANTS

2 TREGARON AVENUE LONDON N8 9EY Tel: 020 8340 9294 Mob: 07958738247
Email: bryan.connor@outlook.com Web: bca-design.net

THIS DRAWING IS THE PROPERTY OF BRYAN CONNOR ASSOCIATES LTD AND MAY NOT BE REPRODUCED WITHOUT WRITTEN CONSENT