



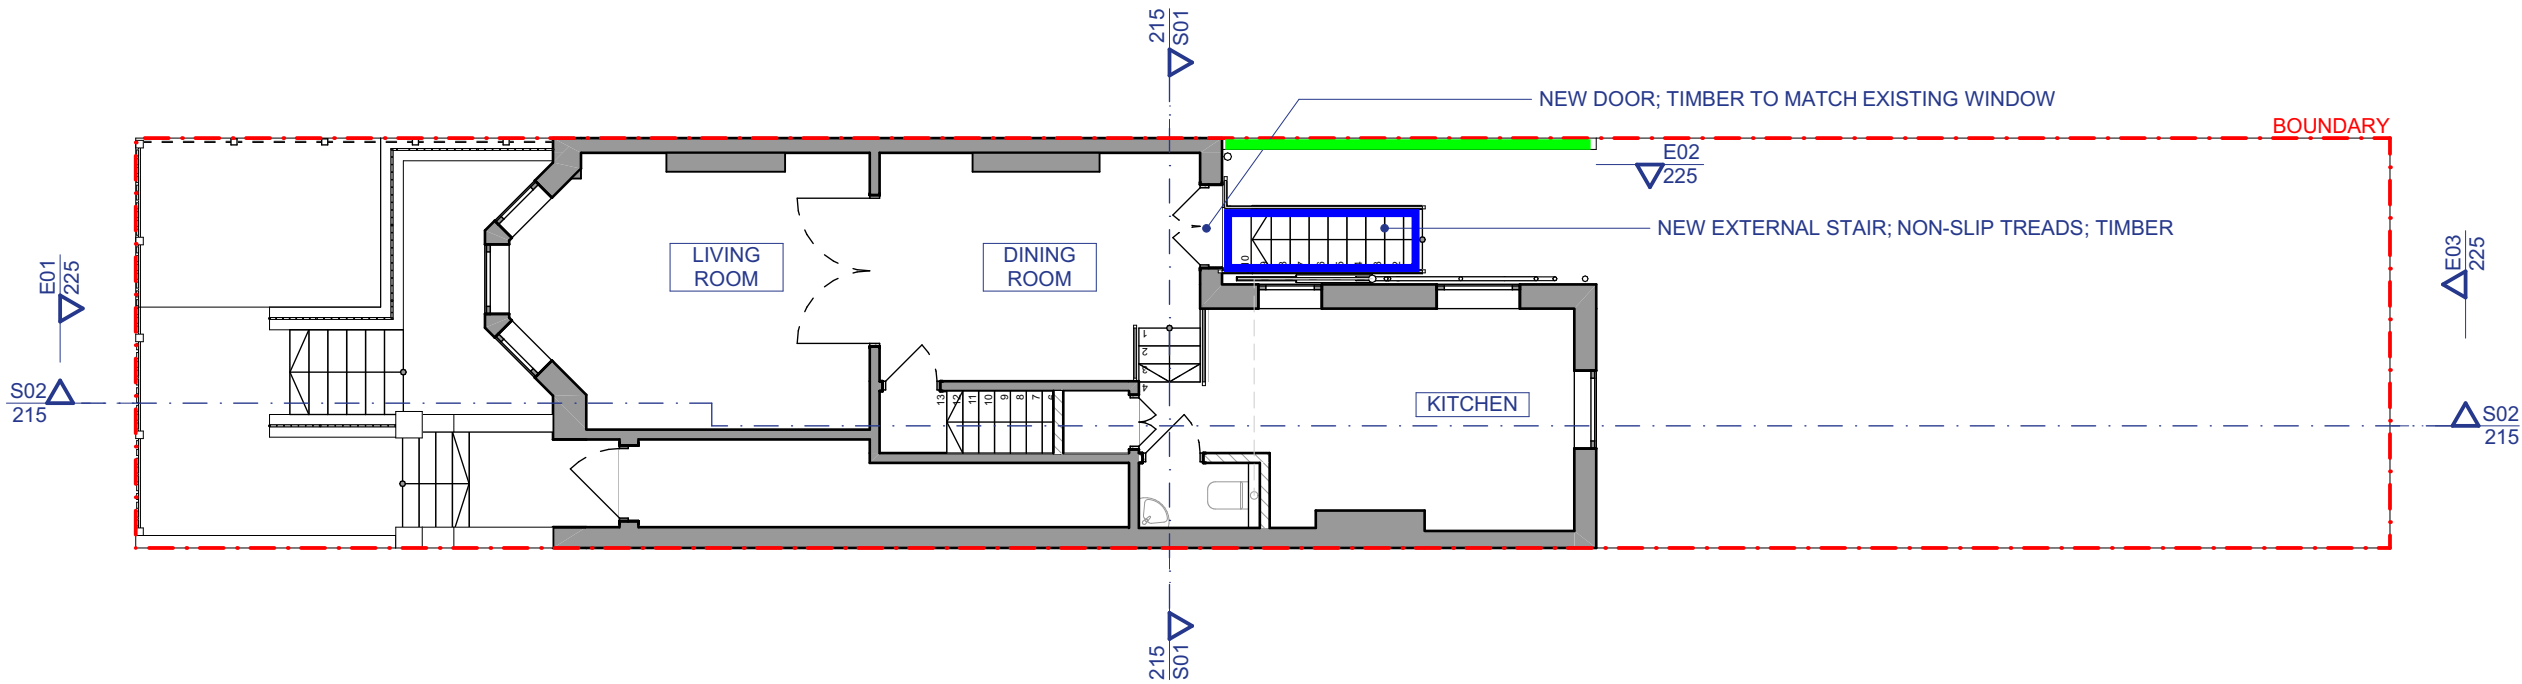

02

Ground Floor

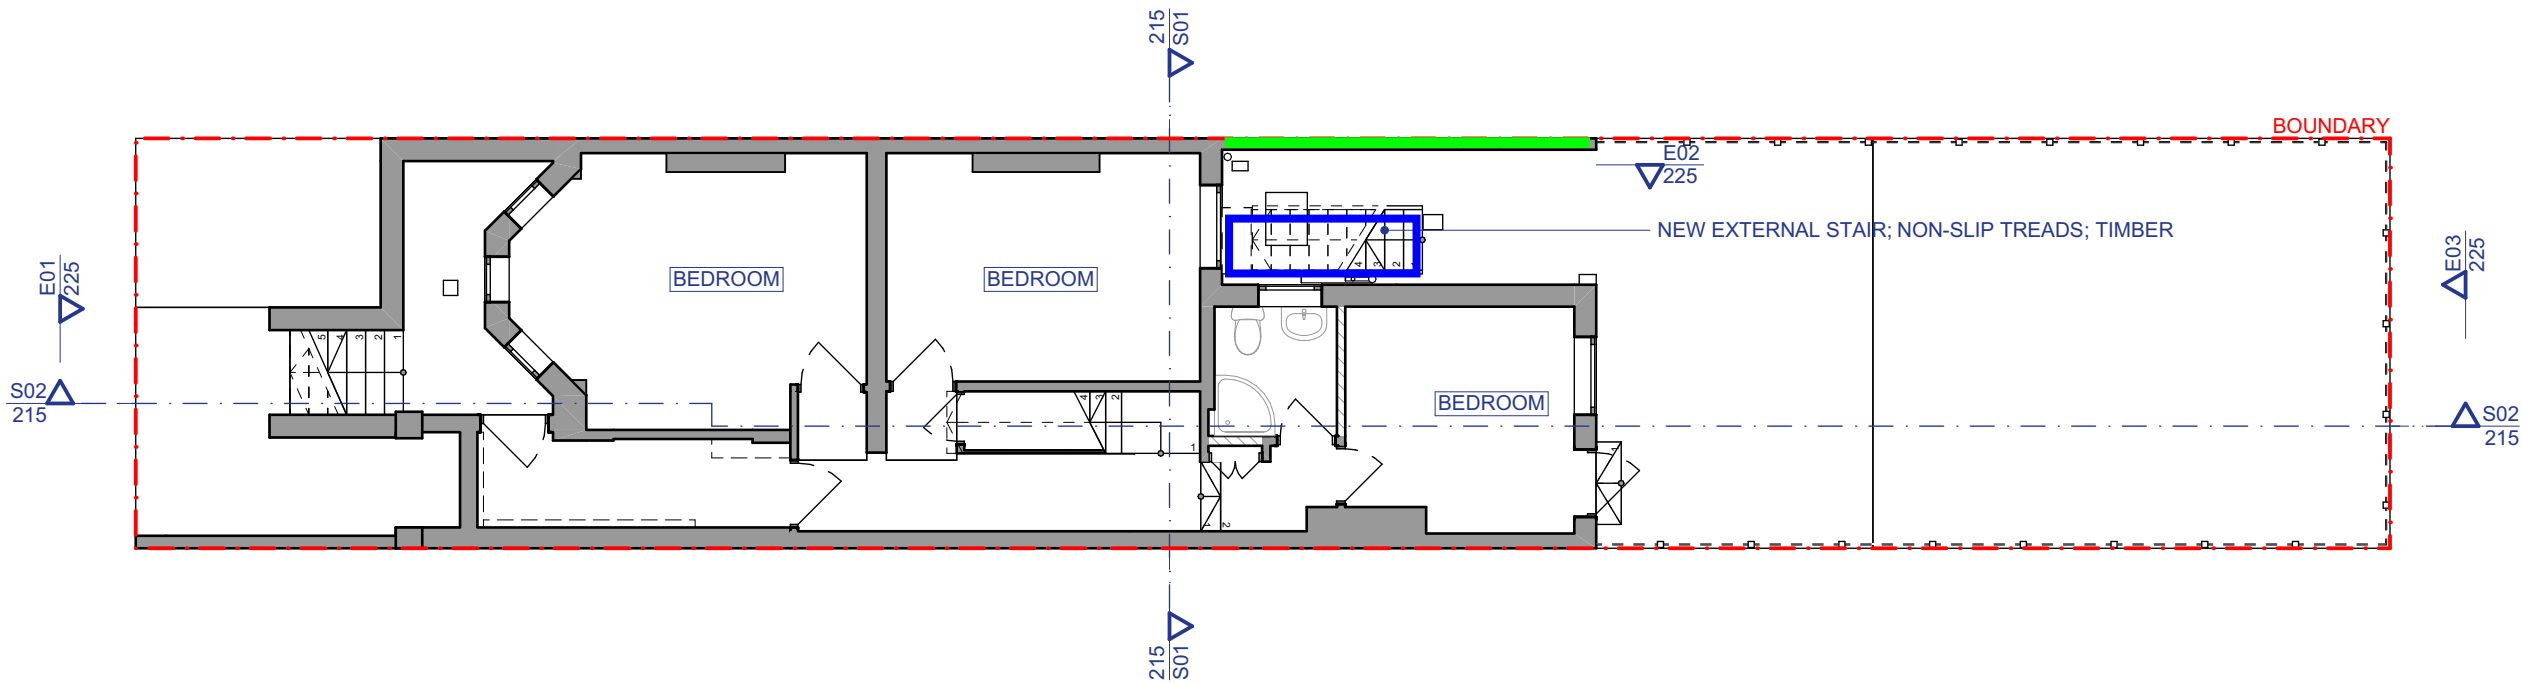

01

Lower Ground Floor



The drawings show design intent only. All dimensions to be checked on site prior to construction or production. Construction details to be confirmed by contractor/manufacturer by submitting shop drawings for designer's approval. Design/drawing is not to be scaled for production and construction purposes. All discrepancies and omissions on site must be reported to designer for their comments or approval prior to commencing work. All structural design by engineer or contractor. Architects drawings for coordination and set-out only. All electrical, lighting, HVAC, plumbing and ICT designs to be by engineer or contractor. Architects drawings for coordination and set-out only. Designs are subject to approval by statutory authorities and any necessary alterations should be made if required to comply with statutory requirements. All design concepts and drawings are the property of Collective Works LLP. No reproductions, adaptations and/or copies may be made without written consent. © copyright Collective Works LLP, all rights reserved 2024	Drawing PurposeFor Planning			Notes DIMENSIONS IN METRES. - SITE BOUNDARY - EXISTING - PROPOSED (BUILDUP TBC)	Architect		Collective Works LLP 60 Grays Inn Road, Unit 2.01, London WC1X 8LU	info@collectiveworks.net www.collectiveworks.net	Project		0288 Treetop View 33A Ossian Road London, N4 4DX	
	Revision	Date	Purpose		Client				K. B, K. H			
	00	23/01/2024	For Planning		Title		Proposed Plans					
					Number	Scale	Format	Revision				
					CW-0288-205	1:100	A3	00				