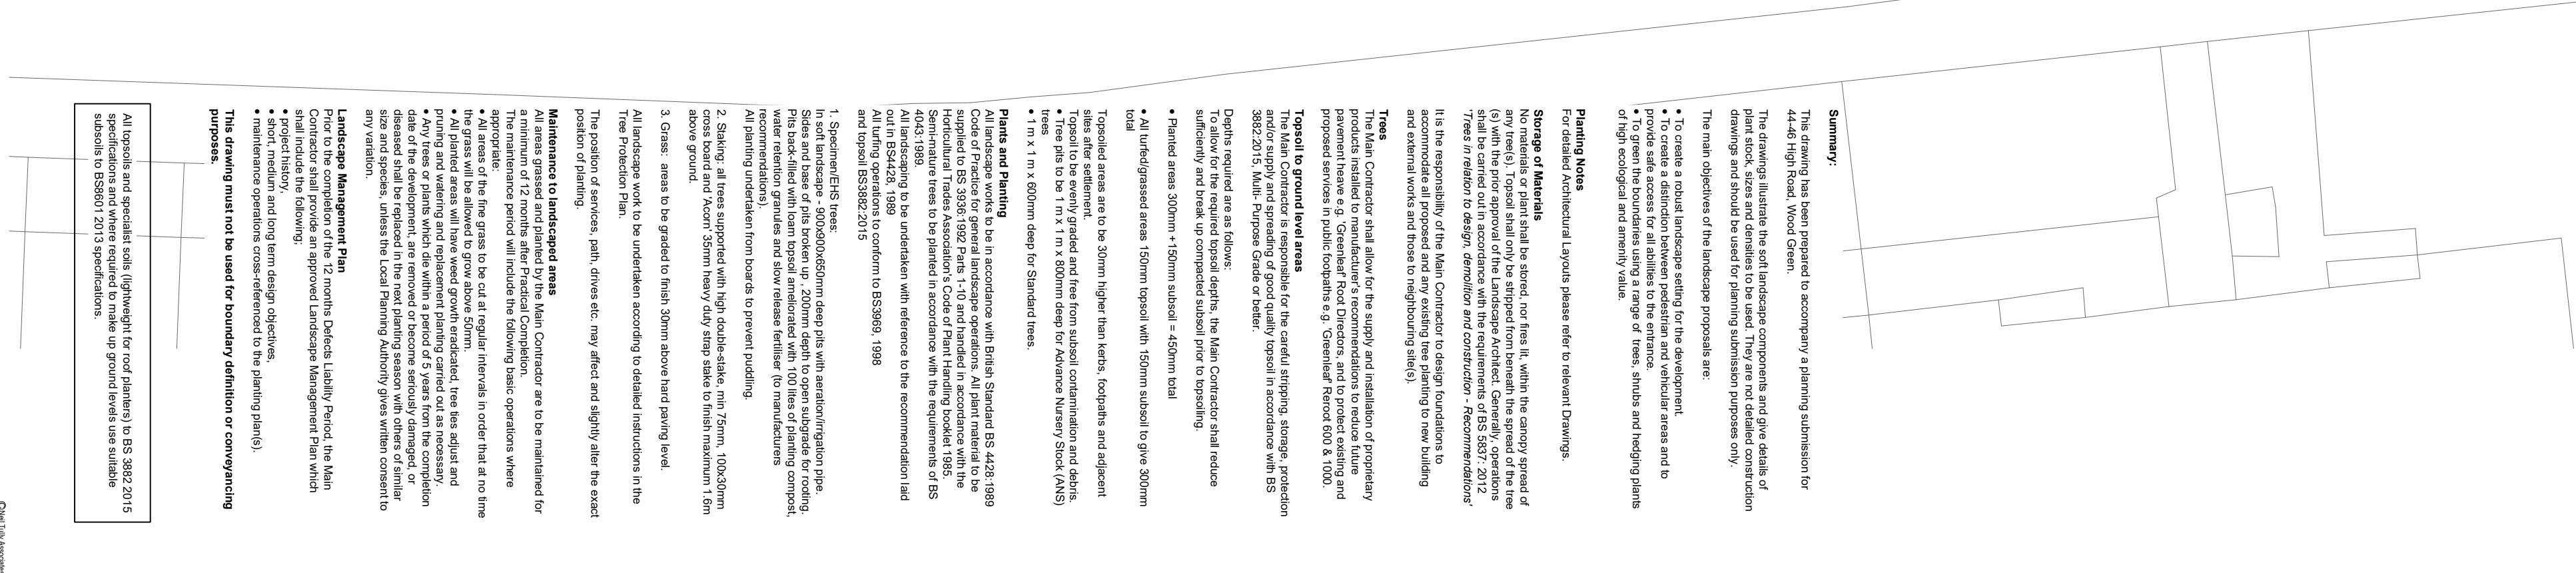


[illegible]

REV.	DESCRIPTION	APP.	DATE
H	Updated brick walls Bay Road, green wall added	JB	12.09.23
G	Revised and type enclosure updated	JB	24.09.23
F	Revised and type enclosure updated	JB	24.09.23
E	Revised and type enclosure updated	JB	24.09.23
D	Paving type updated	JB	22.02.22
C	Updated to Architect's layout	JB	22.02.22
B	Minor amendments	JB	21.01.21
A	Trees removed, paving and notes updated	JB	24.09.21

44-46 High Road, Wood Green

Landscape Plan Level 00

DATE	August 2021	DRAWN	JB
SCALE	1:150–1	CHECKED	NT
STATUS	Planning	APPROVED	NT
DWG. NO	D0434_001 6		