
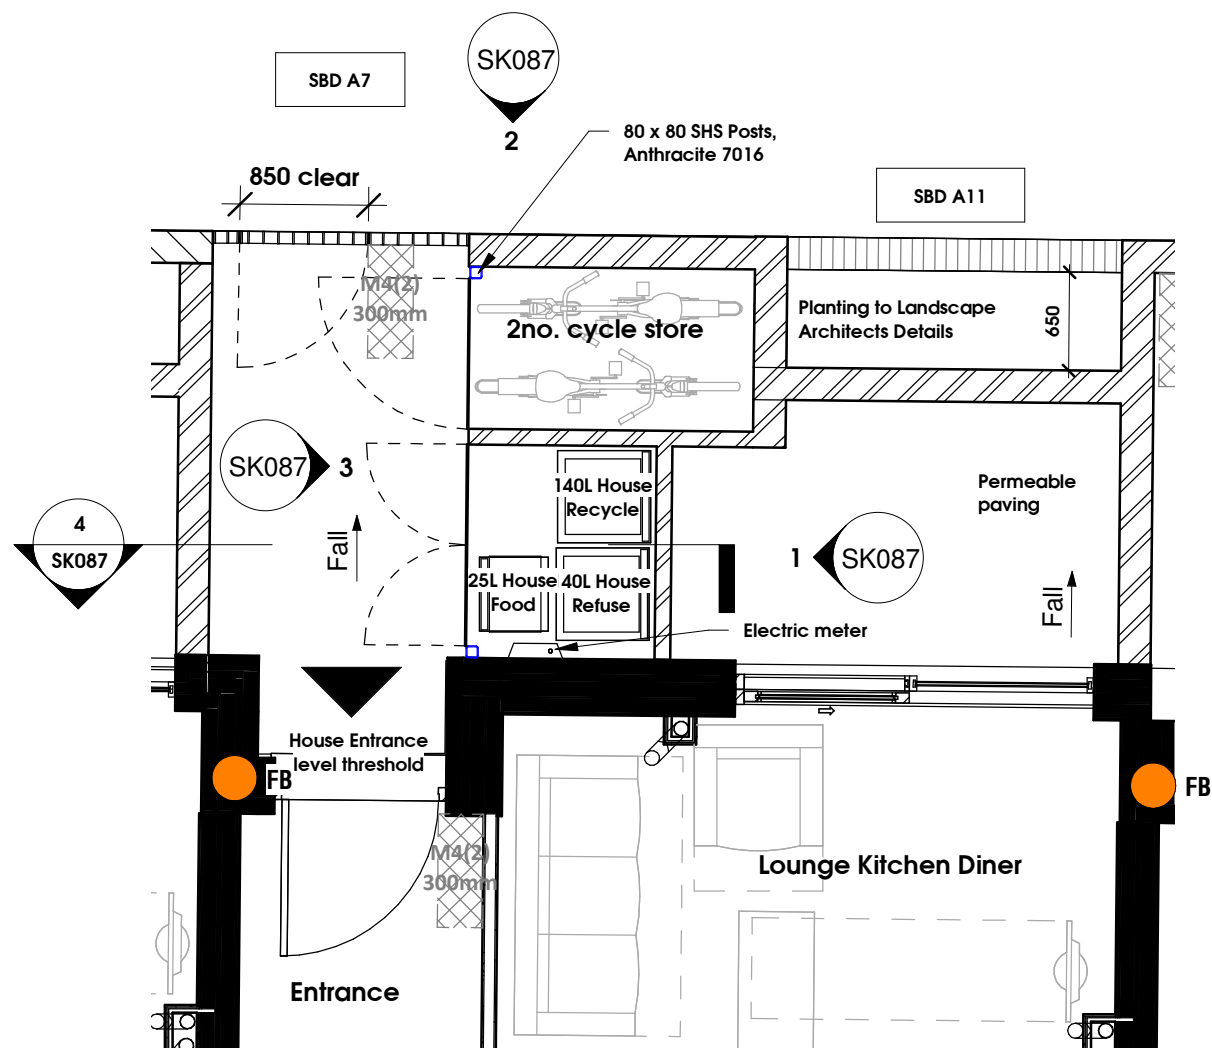


general notes:
do not scale from the drawing. all dimensions shall be checked on site prior to commencing works.
all works shall conform to the current edition of the building regulations and other relevant statutory requirements.
all materials and workmanship shall conform with the relevant British Standards and codes of practice.
this drawing is the copyright of gdm architects and shall not be reproduced without permission.
this drawing shall be read in conjunction with gdm architect's health and safety risk assessment and all works shall be carried out in a safe manner, by competent persons.
drawing produced by gdm architects ltd trading as gdm architects.

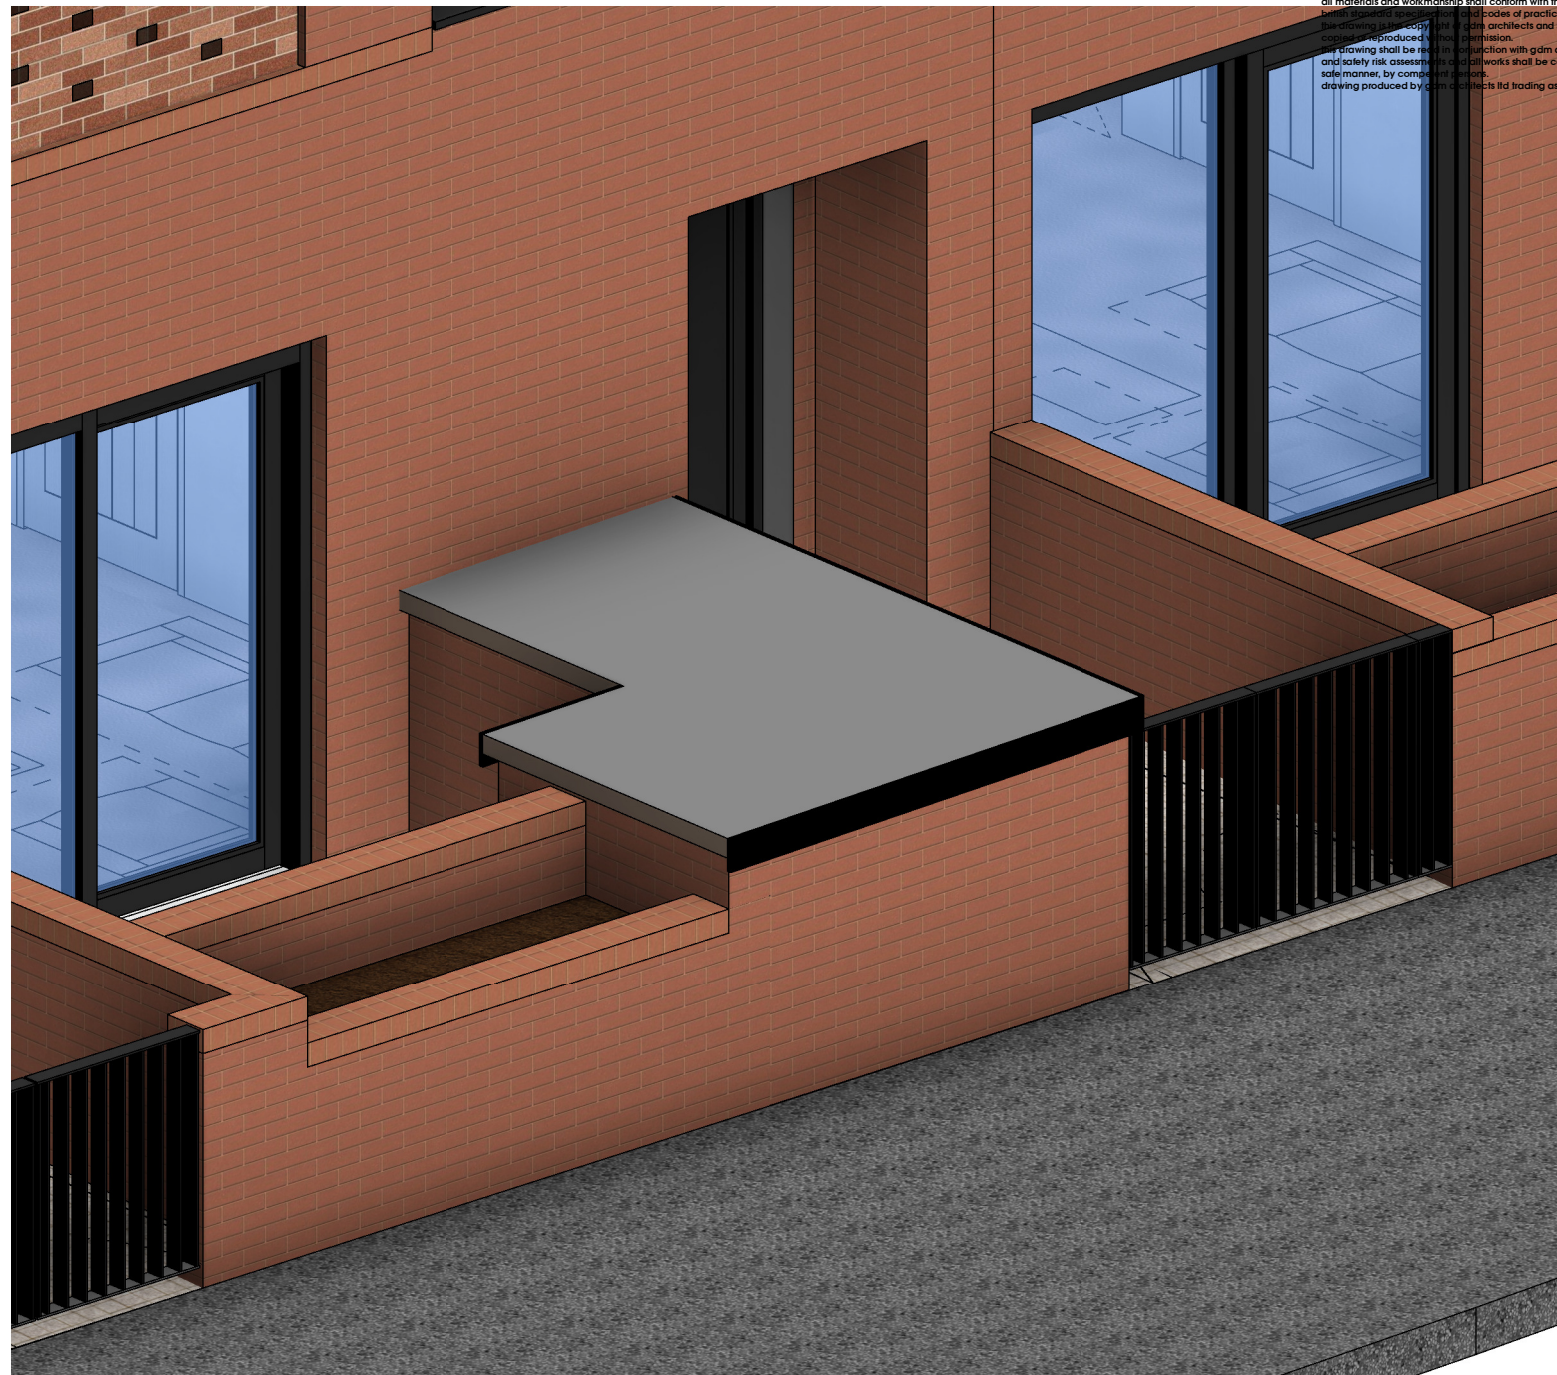

1 Mews Houses Refuse and Bicycle Storage
1 : 50

2 Mews Refuse and Bicycle

Rev	Description	Dr	Date
A	Planner comments incorporated	m	11.09.2023
	Revision 104		16.08.2023
	First issue	m	08.08.2023

gdmarchitects

the master's house, college road, maidstone, kent, ME15 6YF
t: 01422 740670 e: info@gdmarchitects.co.uk w: gdmarchitects.co.uk

client: RDE Consultants

project: 44 - 46 High Road,
Wood Green

drawing: Mews Refuse and
Bicycle Stores

date: 08.08.2023 drawn by: rm

scale: 1 : 50 @A3 checked: km

Planning

project number	drawing number	revision
4179	SK086	B