





VISUAL SCALE 1:50 @ A3


general notes:
do not scale from the drawing. all dimensions shall be checked on site prior to commencing works.
all works shall conform to the current edition of the building regulations and other relevant statutory requirements.
all materials and workmanship shall conform with the relevant british standard specifications and codes of practice.
this drawing is the copyright of gdm architects and shall not be copied or reproduced without permission.
this drawing shall be read in conjunction with gdm architect's health and safety risk assessments and all works shall be carried out in a safe manner, by competent persons.
drawing produced by gdm architects ltd trading as gdm architects.

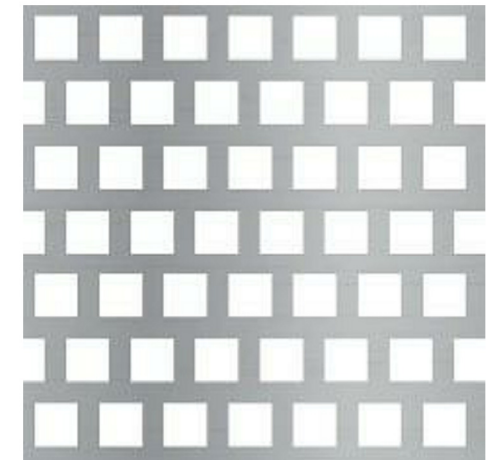


- Perforated metal sheets forming enclosure.
- Galvanised.
- PPC anthracite 7016
- Staggered Squares.

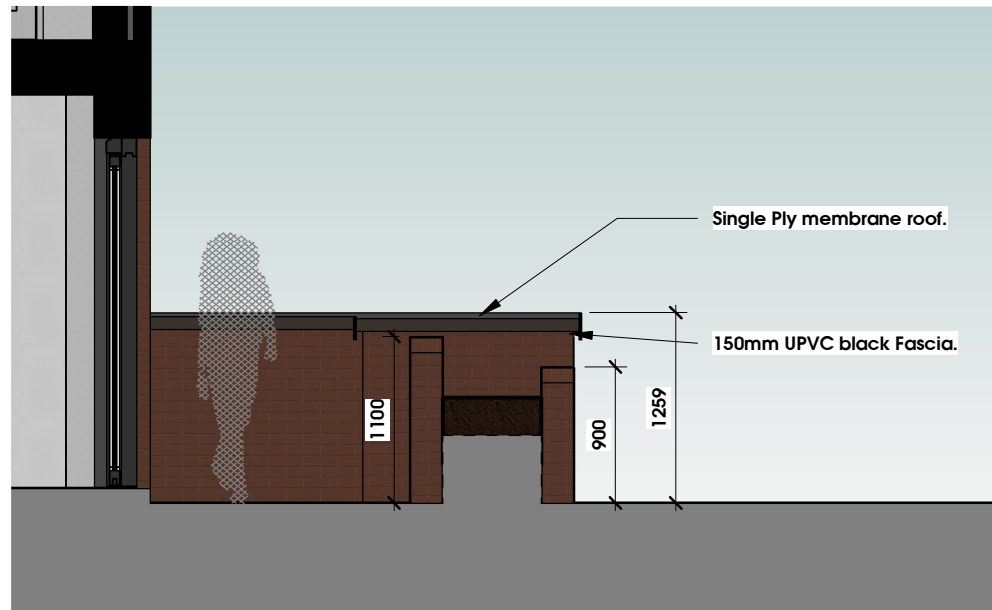


1 Mews Refuse Elevation 1
1 : 50

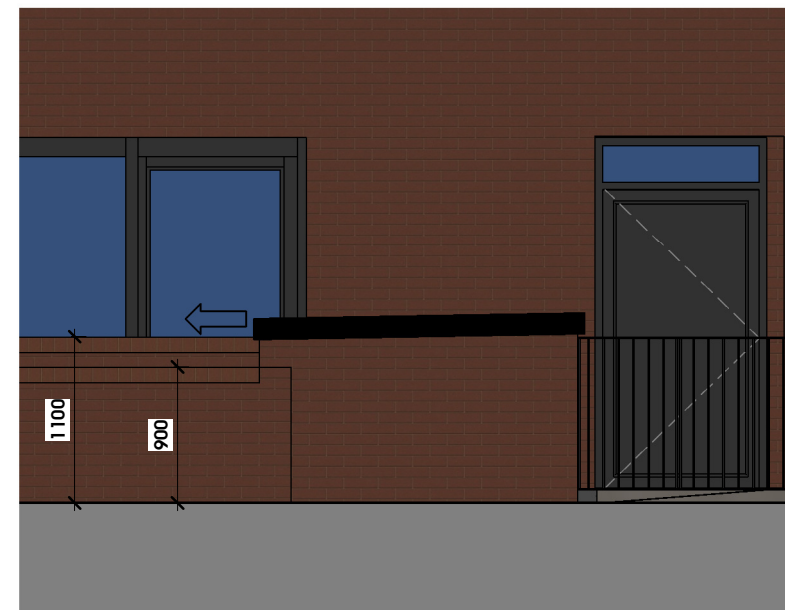

2 Mews Refuse Elevation 2
1 : 50

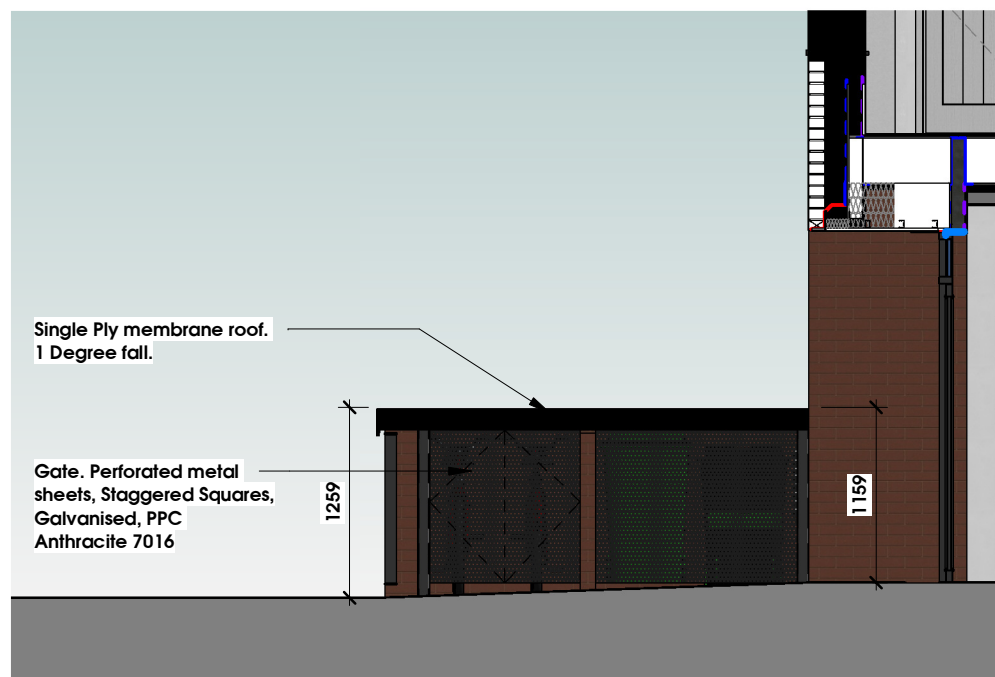

3 Mews Refuse Elevation 3
1 : 50

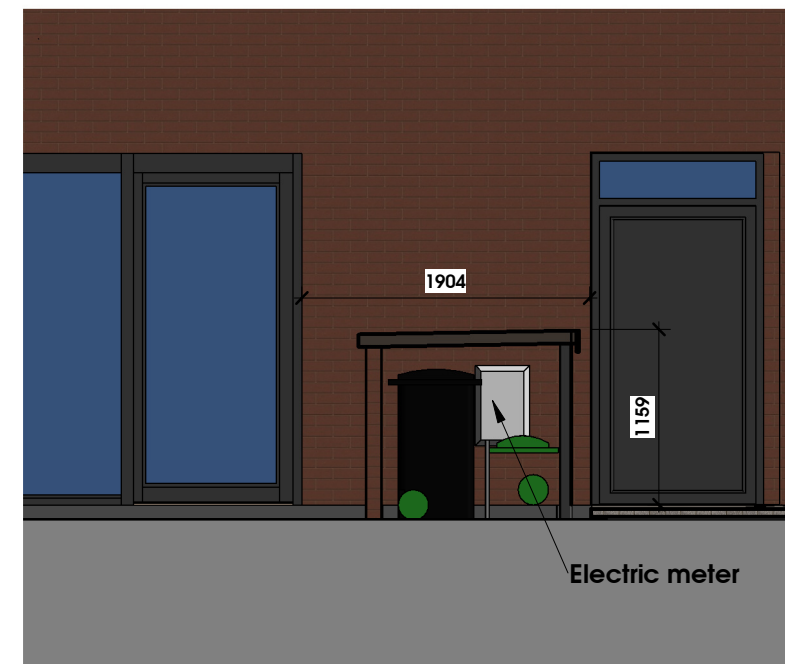

4 Mews Refuse Section 1
1 : 50

Rev Description Dr Date
A Planner comments incorporated m 11.09.2023
Revision 104 m 16.08.2023
First issue m 08.08.2023
gdmarchitects
the master's house, college road, maidstone, kent, ME15 6YF
t: 01422 740670 e: info@gdmarchitects.co.uk w: gdmarchitects.co.uk
client: RDE Consultants

project: 44 - 46 High Road,
Wood Green
drawing: Mews Refuse and
Bicycle Stores
date: 08.08.2023 drawn by: rm
scale: 1 : 50 @A3 checked: km

project number	drawing number	revision
4179	SK087	B