



Section

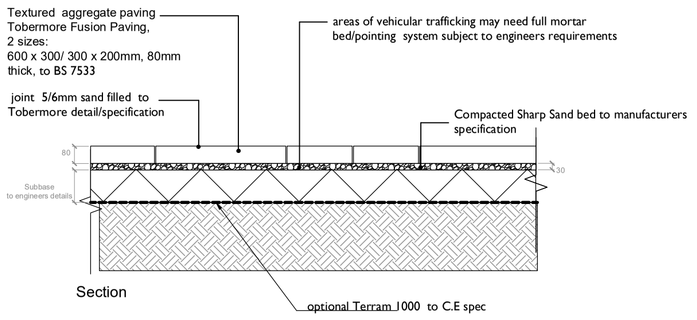


Section

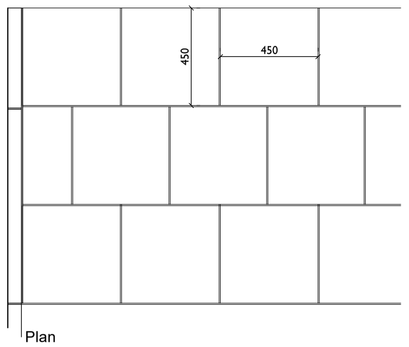

Plan

Pedestrian Private Paved areas
Textured aggregate paving
Tobermore Paving, 450x450x50 mm with
standard Edging 914x150x50mm,
Paving slabs NATURAL Colour.


-Build-up depths subject to engineer specs

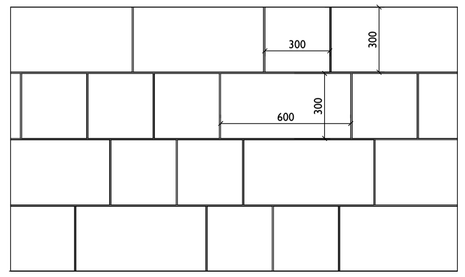

Plan

Pedestrian/Vehicular Entrance Paved areas
Textured aggregate paving
Tobermore Fusion Paving,
2 sizes:
600 x 300/ 300 x 200mm, 80mm thick,
Random course
Paving blocks Colour Mid Grey Colour.


-Build-up depths and laying method subject to engineer specs

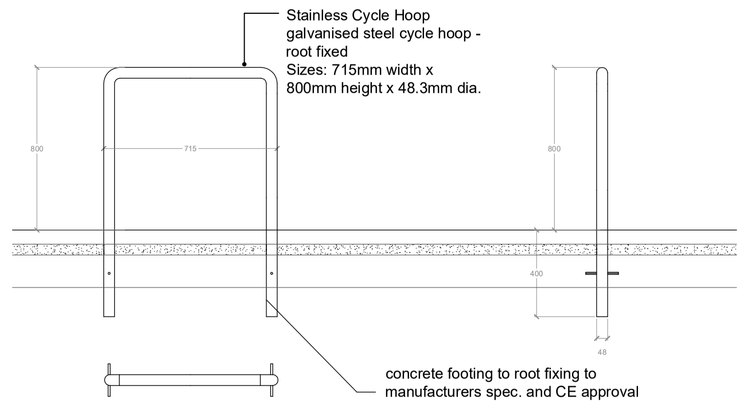

1 Textured Slab Paving (Pedestrian Only)
Scale 1/20


2 Textured Block Paving (Pedestrian and Vehicular)
Scale 1/20

3 Sheffield cycle hoop
Scale 1/20

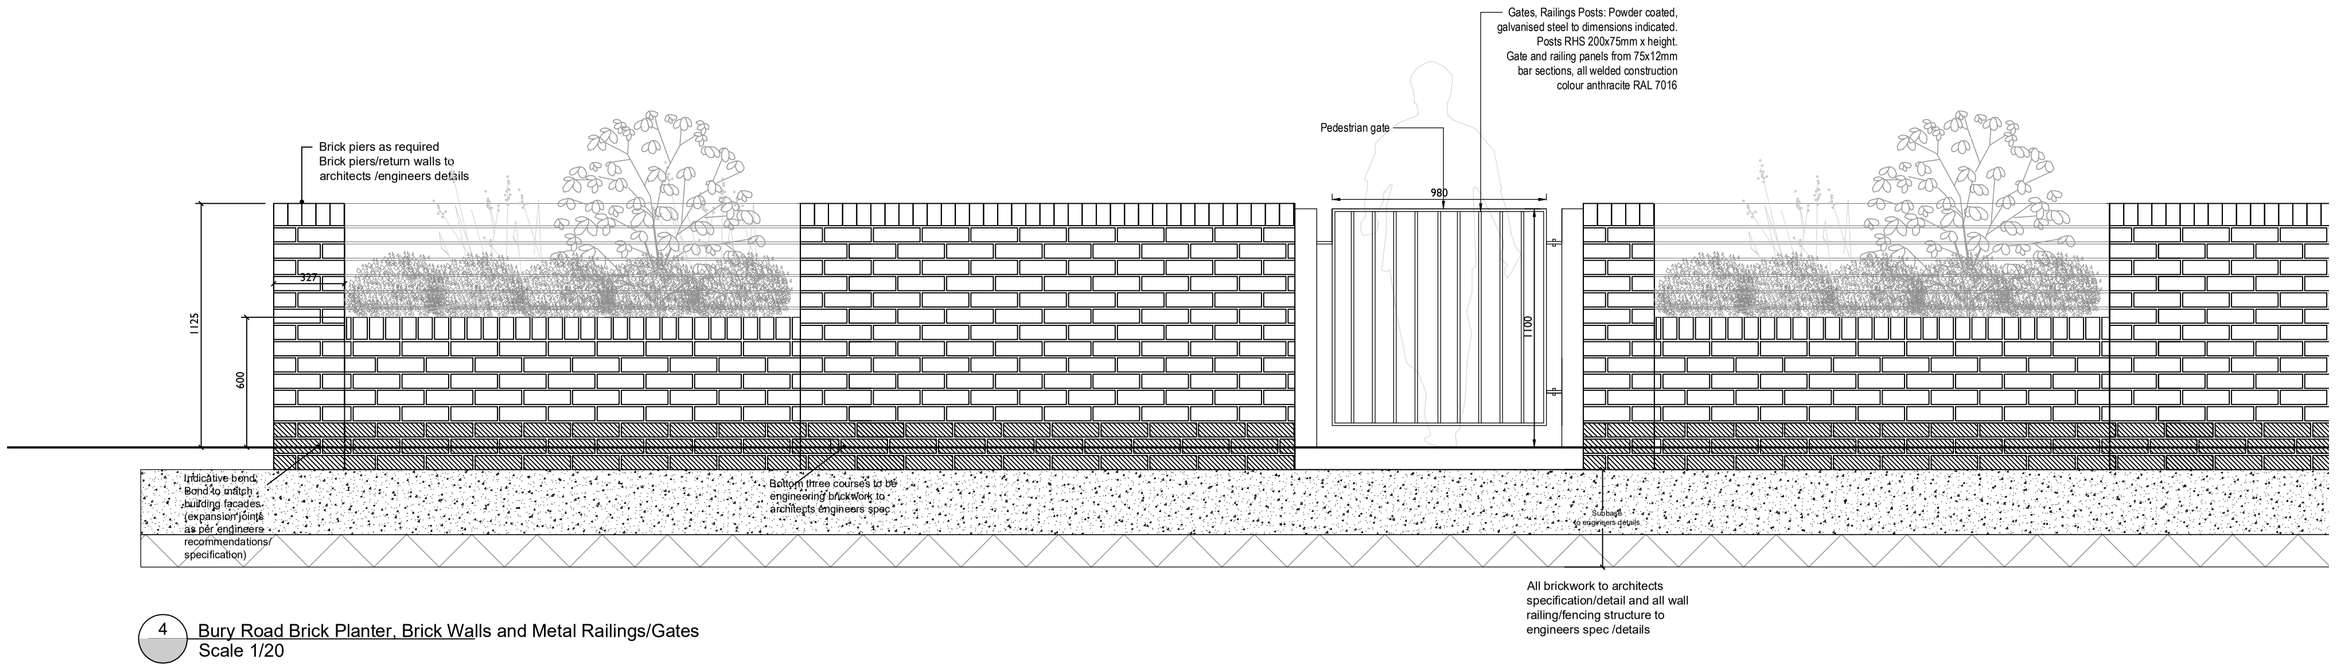

4 Bury Road Brick Planter, Brick Walls and Metal Railings/Gates
Scale 1/20



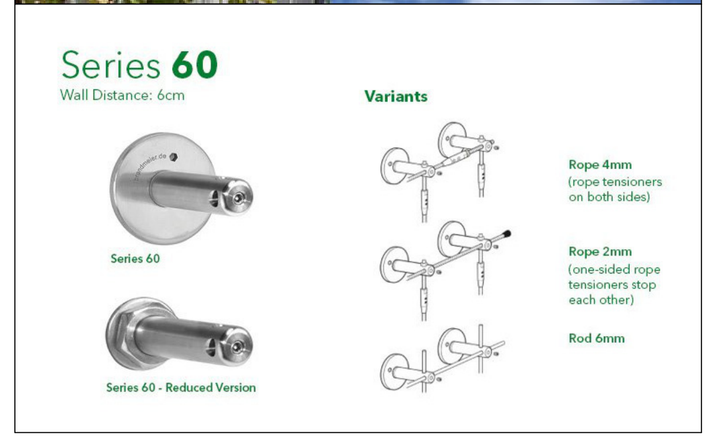

5 Typical Detail Green Wall
Scale NTS

Green wall climbing trellis system
Stainless steel bracket and tensioner system by https://greenblue.com/ osa
All wall fixings to arhcitects / engineers details and specs

Legend

All dimesions to be checked on site as part of site setting out

Read in conjunction with current plans

All kerbs and retaining edgings to engineers specification

All final build ups to engineers specification and approval

All drainage to engineers/architects specifications

All fencing/railing support and brick walls to engineers/architects specifications

GENERAL NOTES
1. IT IS THE CONTRACTORS RESPONSIBILITY TO ENSURE THAT DESIGN PRINCIPLES, CALCULATIONS, DRAWINGS AND FINAL CONSTRUCTION MUST CONFORM TO THE CURRENT BUILDING REGULATIONS, THE CDM REGULATIONS, THE RELEVENT BRITISH OR EUROPEAN CODES OF PRACTICE AS APPROPRIATE.
2. CONTRACTOR MUST VERIFY ALL SITE DIMENSIONS, DRAWINGS, DETAILS AND SPECIFICATIONS AND REPORT ANY DISCREPANCIES TO DESIGN TEAM BEFORE PROCEEDING WITH ANY WORK.
3. ALL REQUESTED DRAWINGS SHOWING FIXINGS AND CONSTRUCTION DETAILS ARE REQUIRED TO BE APPROVED BY DESIGN TEAM PRIOR TO COMMENCEMENT OF WORK.
4. ALL SPECIFIED ITEMS ARE TO BE INSTALLED IN ACCORDANCE WITH THE MANUFACTURERS RECOMMENDATIONS
5. ANY DIMENSIONS ARE TO BE TAKEN FROM THE SETTING OUT PLAN ONLY AND ARE NOT TO BE SCALED FROM THE DRAWINGS.
6. THE CONTRACTOR IS TO CHECK AND APPRAISE ALL DESIGN SHOP FITTING AND CONSTRUCTION DETAILS AND OFFER ALTERNATIVES TO THE DESIGNER FOR APPROVAL.
7. THIS DRAWING IS TO BE READ IN CONJUNCTION WITH THE OTHER RELEVANT CONSULTANTS DRAWINGS.
8. COPYRIGHT OF NEIL TULLY ASSOCIATES . NOT TO BE REPRODUCED.

REV.	DESCRIPTION	APP.	DATE
B	Brick walls updated, green wall added	JB	12.09.23
A	Refuse and cycle store added	JB	24.08.23

London
T 020 70171786

44–46 High Road, Wood Green

Details
Level 00

DATE	19.07.23	DRAWN	JB
SCALE	var@A1	CHECKED	NT
STATUS	Planning	APPROVED	NT
DWG. NO	D0434_006 B		

©Neil Tully Associates

X-CAD

No dimensions are to be scaled from this drawing. All dimensions are to be checked on site. Area measurements for indicative purposes only.