



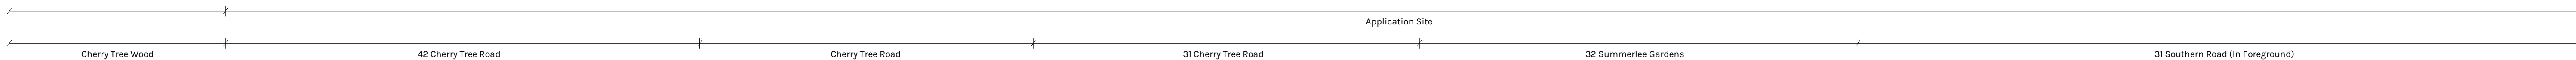

1 Existing Site Section
1:200

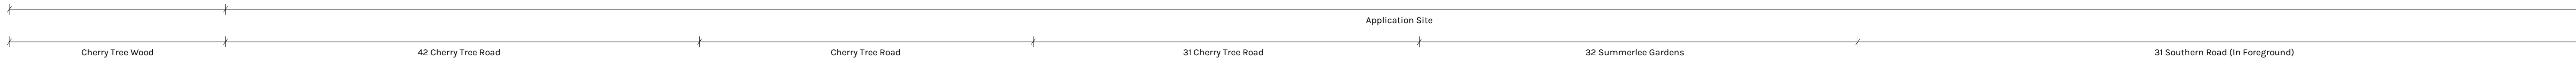

2 Proposed Site Section
1:200



DFA

DOWEN FARMER ARCHITECTS

Unit 601, Level 6,
Peckham Levels,
95A Rye Ln,
London
SE15 4ST

T: 020 8058 7997
W: www.dowenfarmer.com

Project

Fortis Green Tennis
Club

Project address

Fortis Green Tennis Club
31 Southern Road
East Finchley
London N2 9LH

Client

Fortis Green LLP

Sheet number

1143 -DFA -PL_0300

Sheet name

Site Section


Sheet scale

As indicated
@ A1


Date/time

26/03/2024 09:28:01

Rev	Description	Date	Issued	Checked
1	Planning Issue	26/03/24	LS	JD

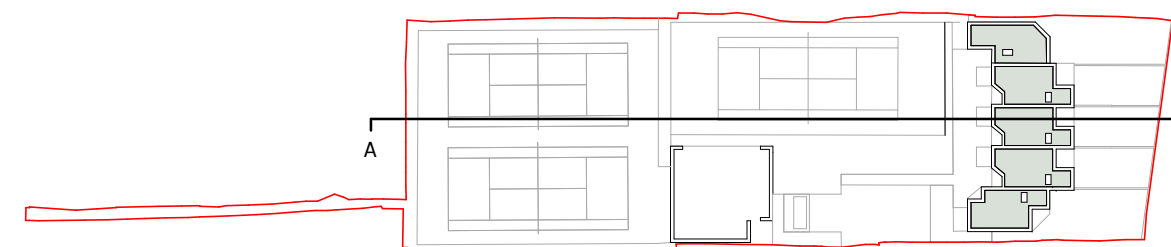

Scale Bar: 1:200 @ A1 (Metres)

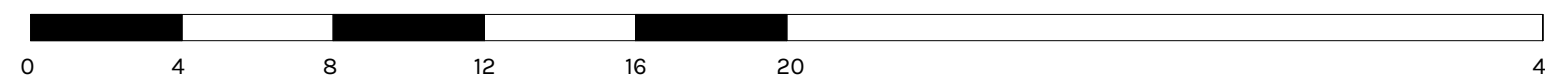

Project status

Planning Issue

GENERAL NOTES:

This drawing is not for construction and is for information purposes only. Contractor to provide detailed design and construction information. This drawing is to be read in conjunction with all relevant architects' and engineers' drawings and specifications. Drawings to be read in line with the approved inspectors plan check and all dimensions to be checked on site with any discrepancies reported to the architect.

OS information not accurate and not to be used for measurements.

Dowen Farmer Architects Ltd is incorporated in England & Wales. Company registration number 10861309.