
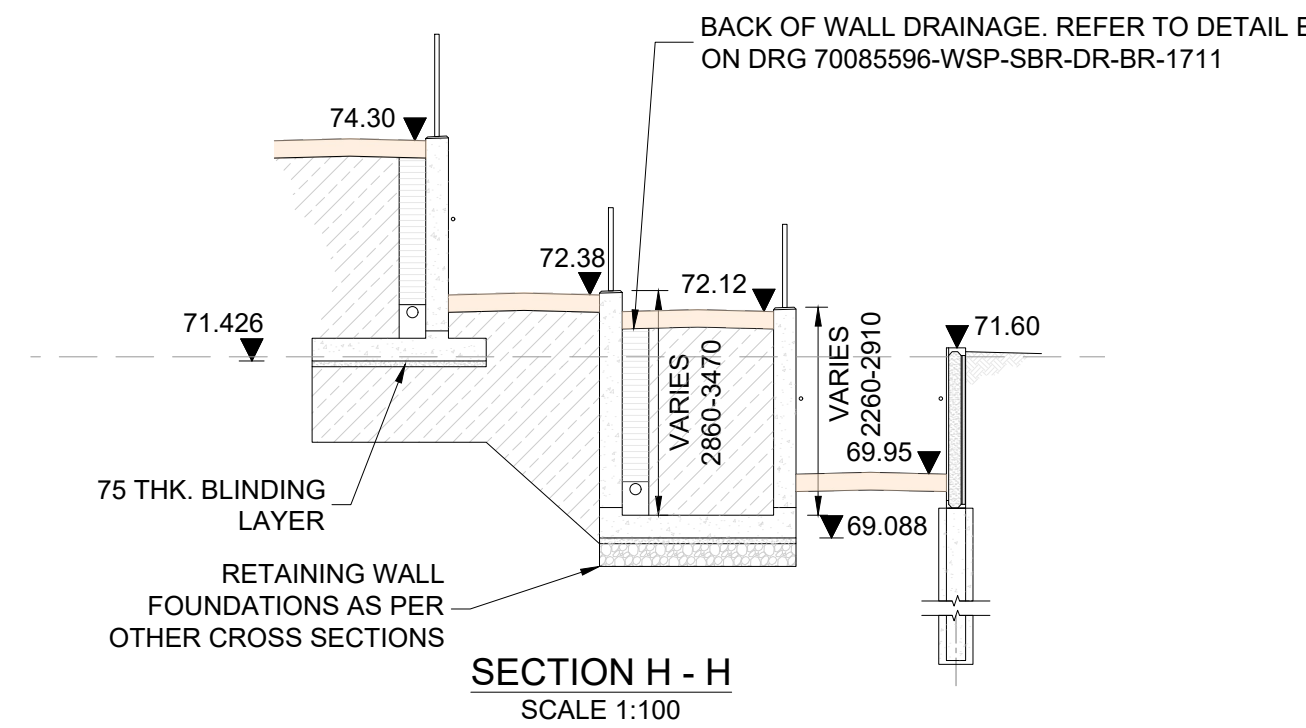
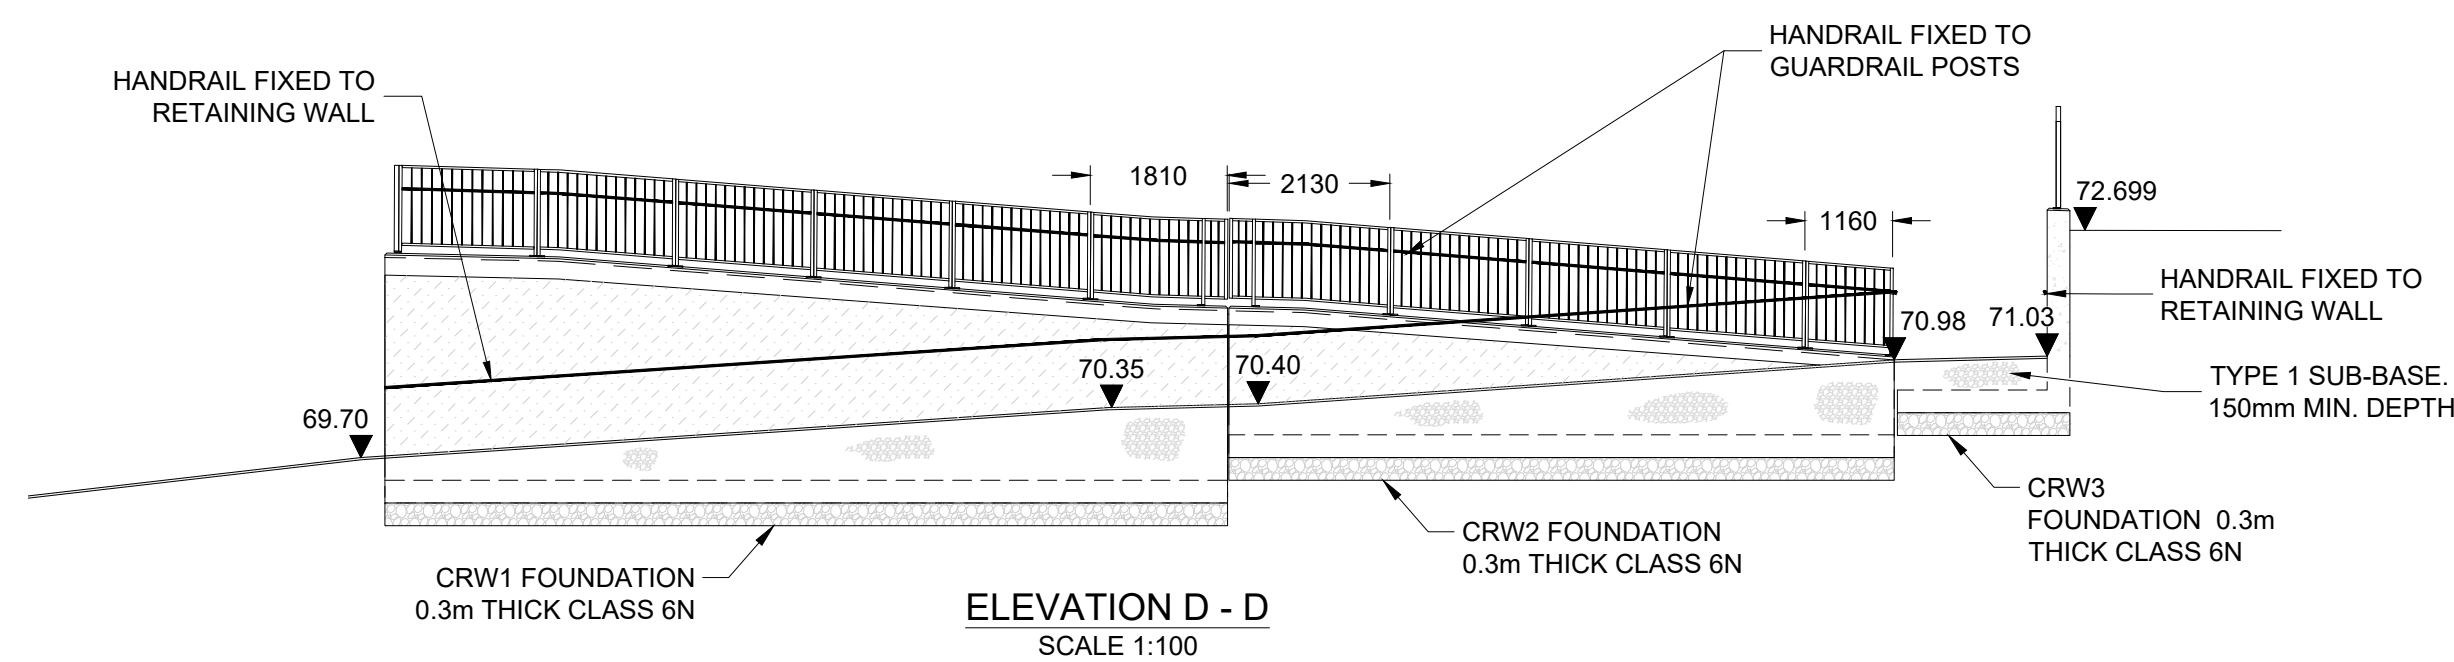
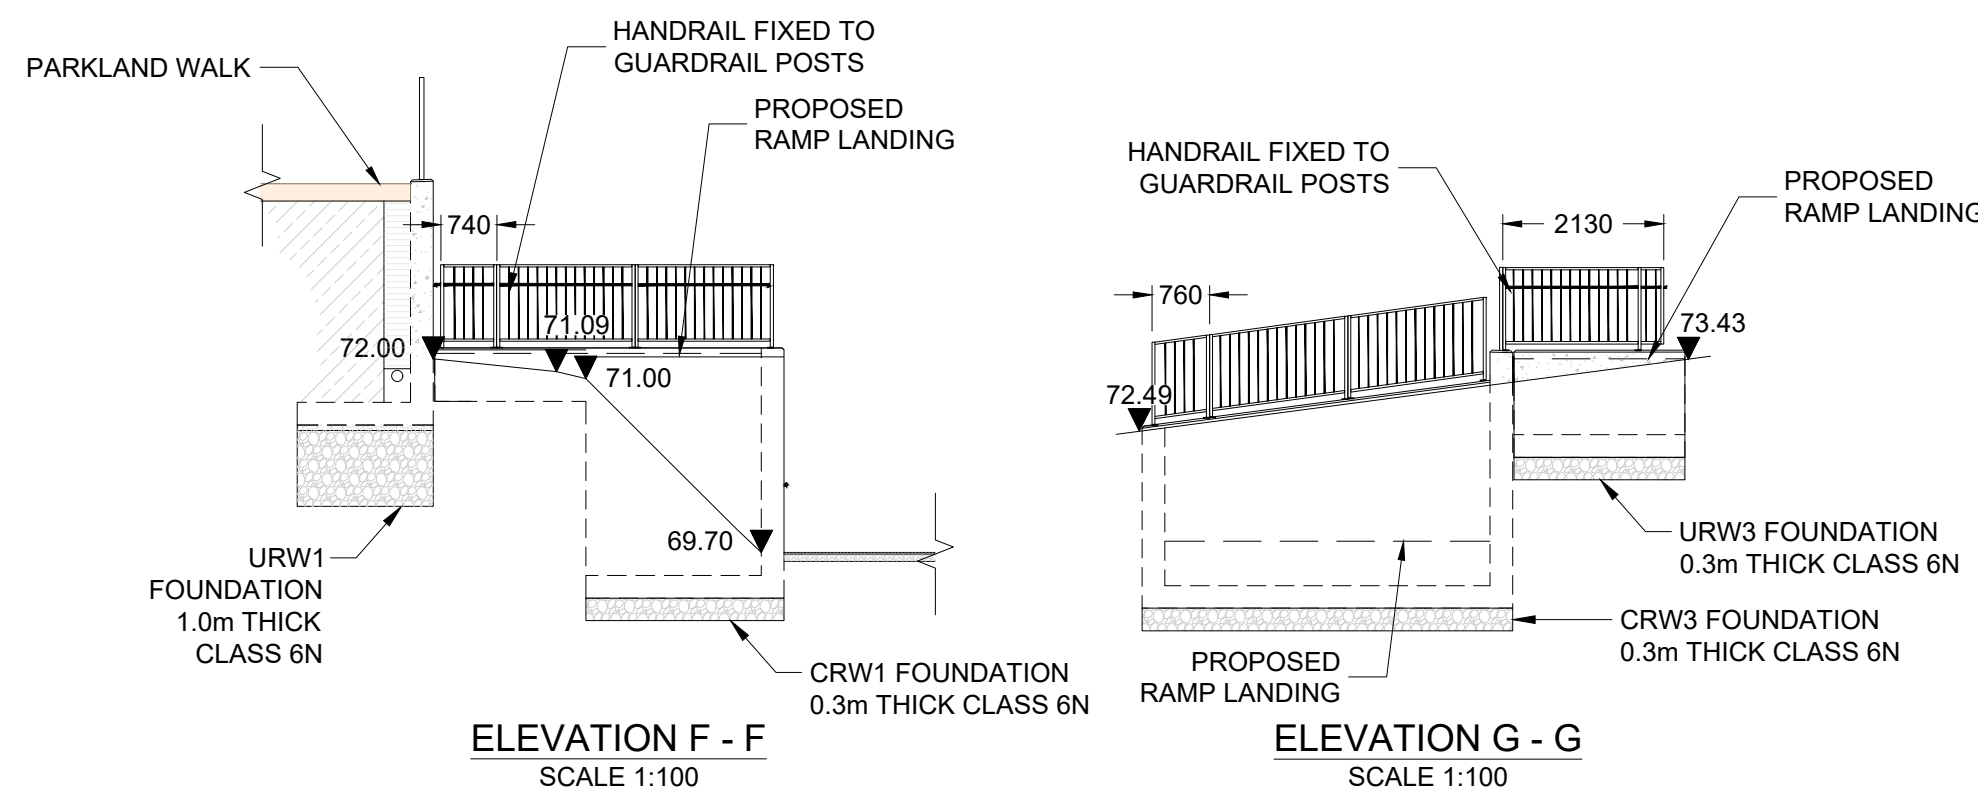
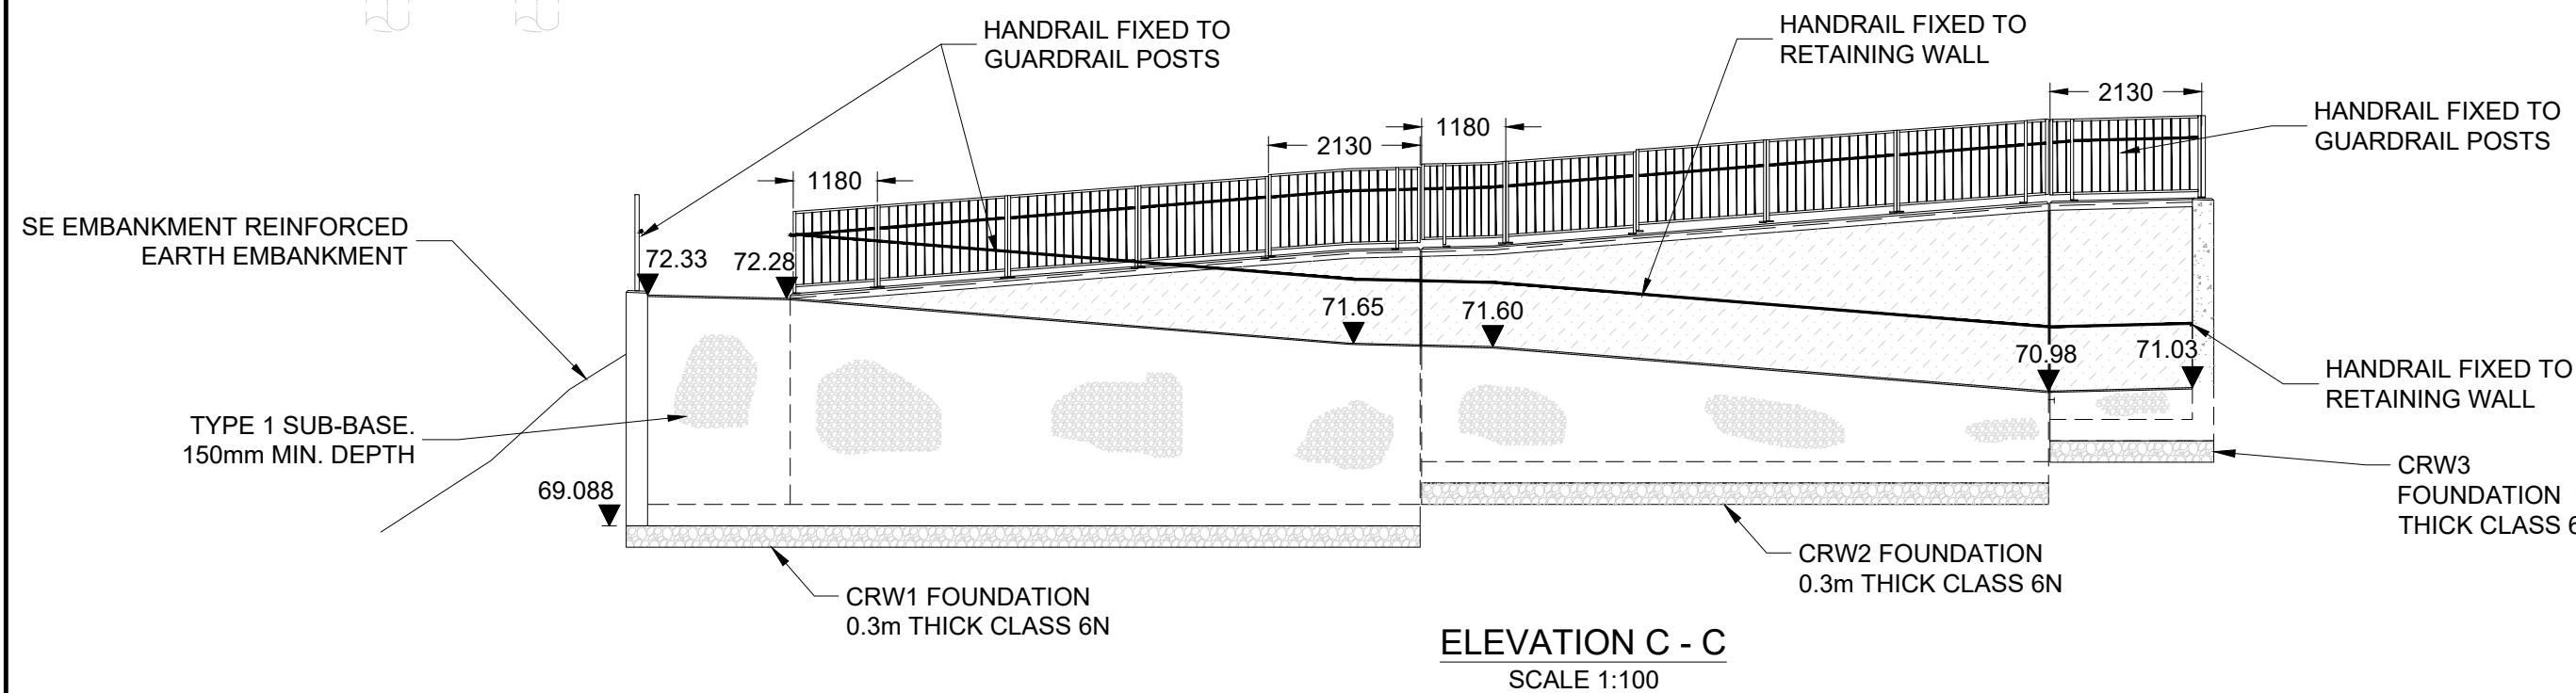
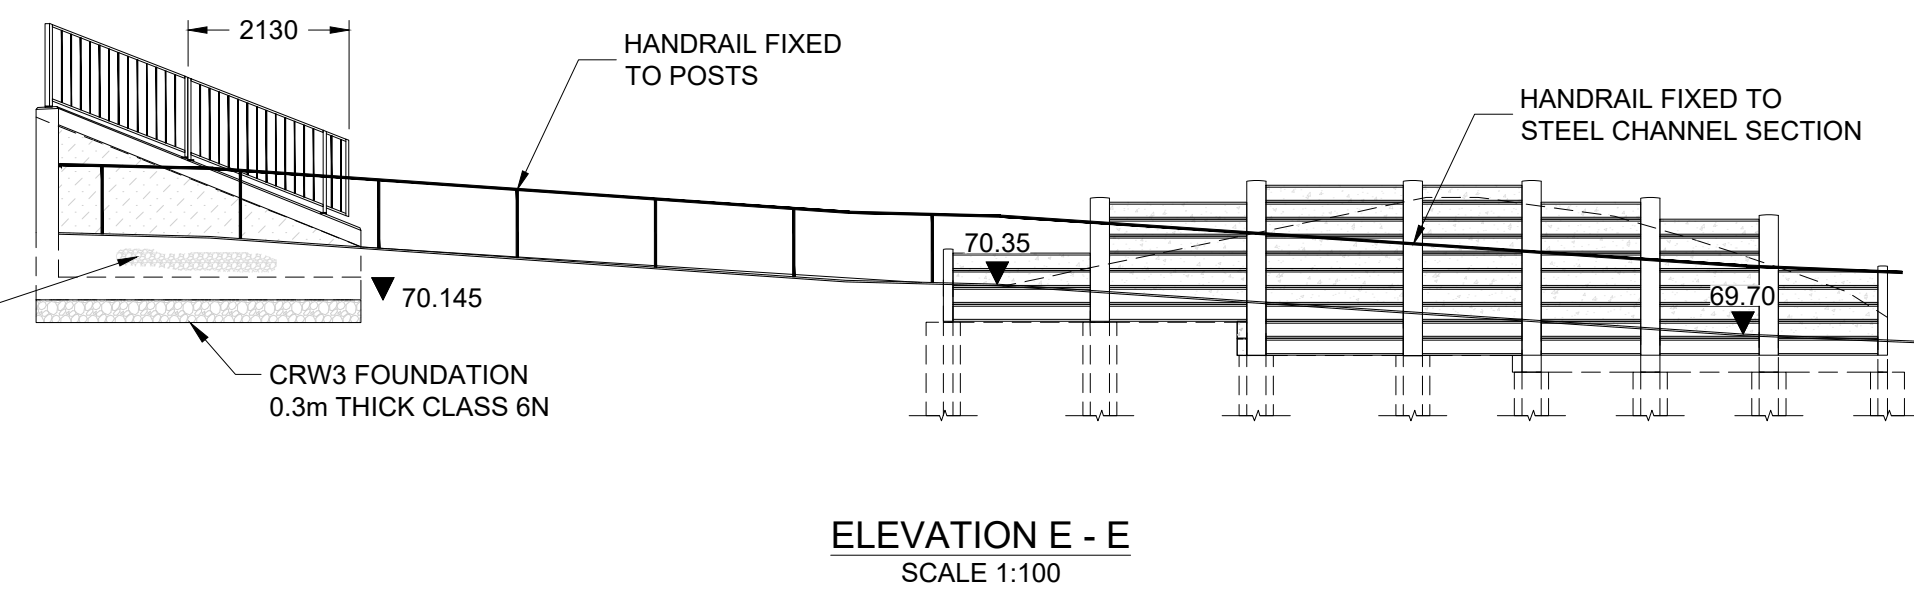
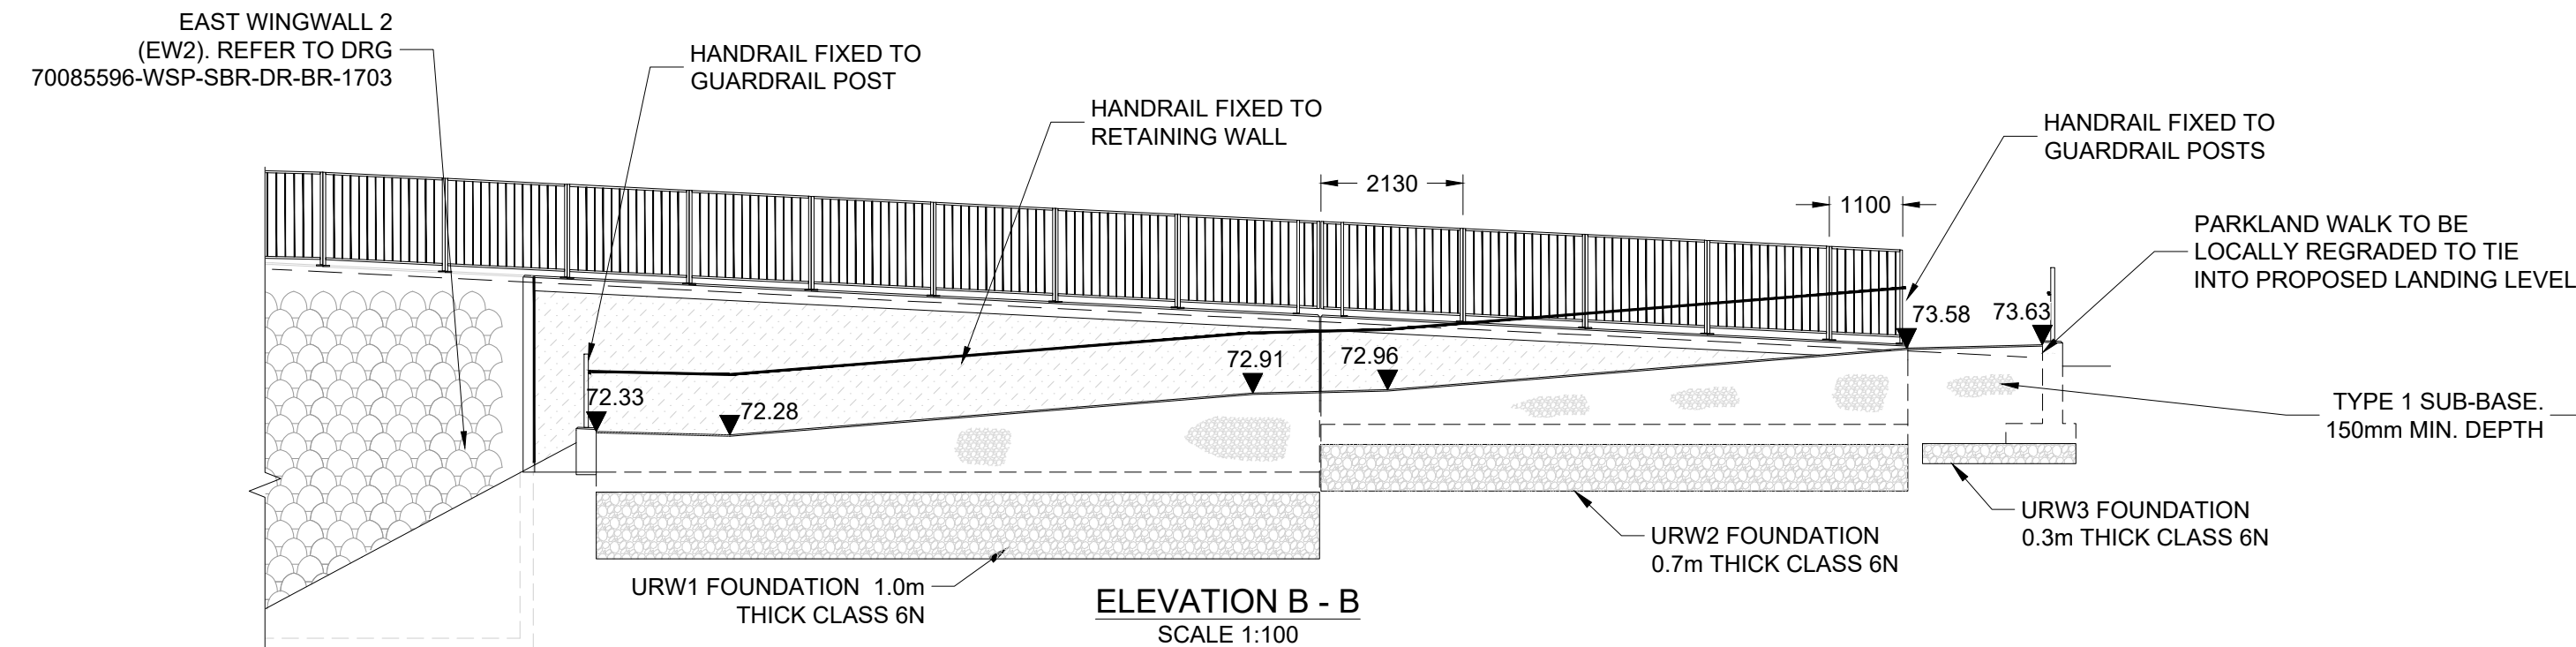
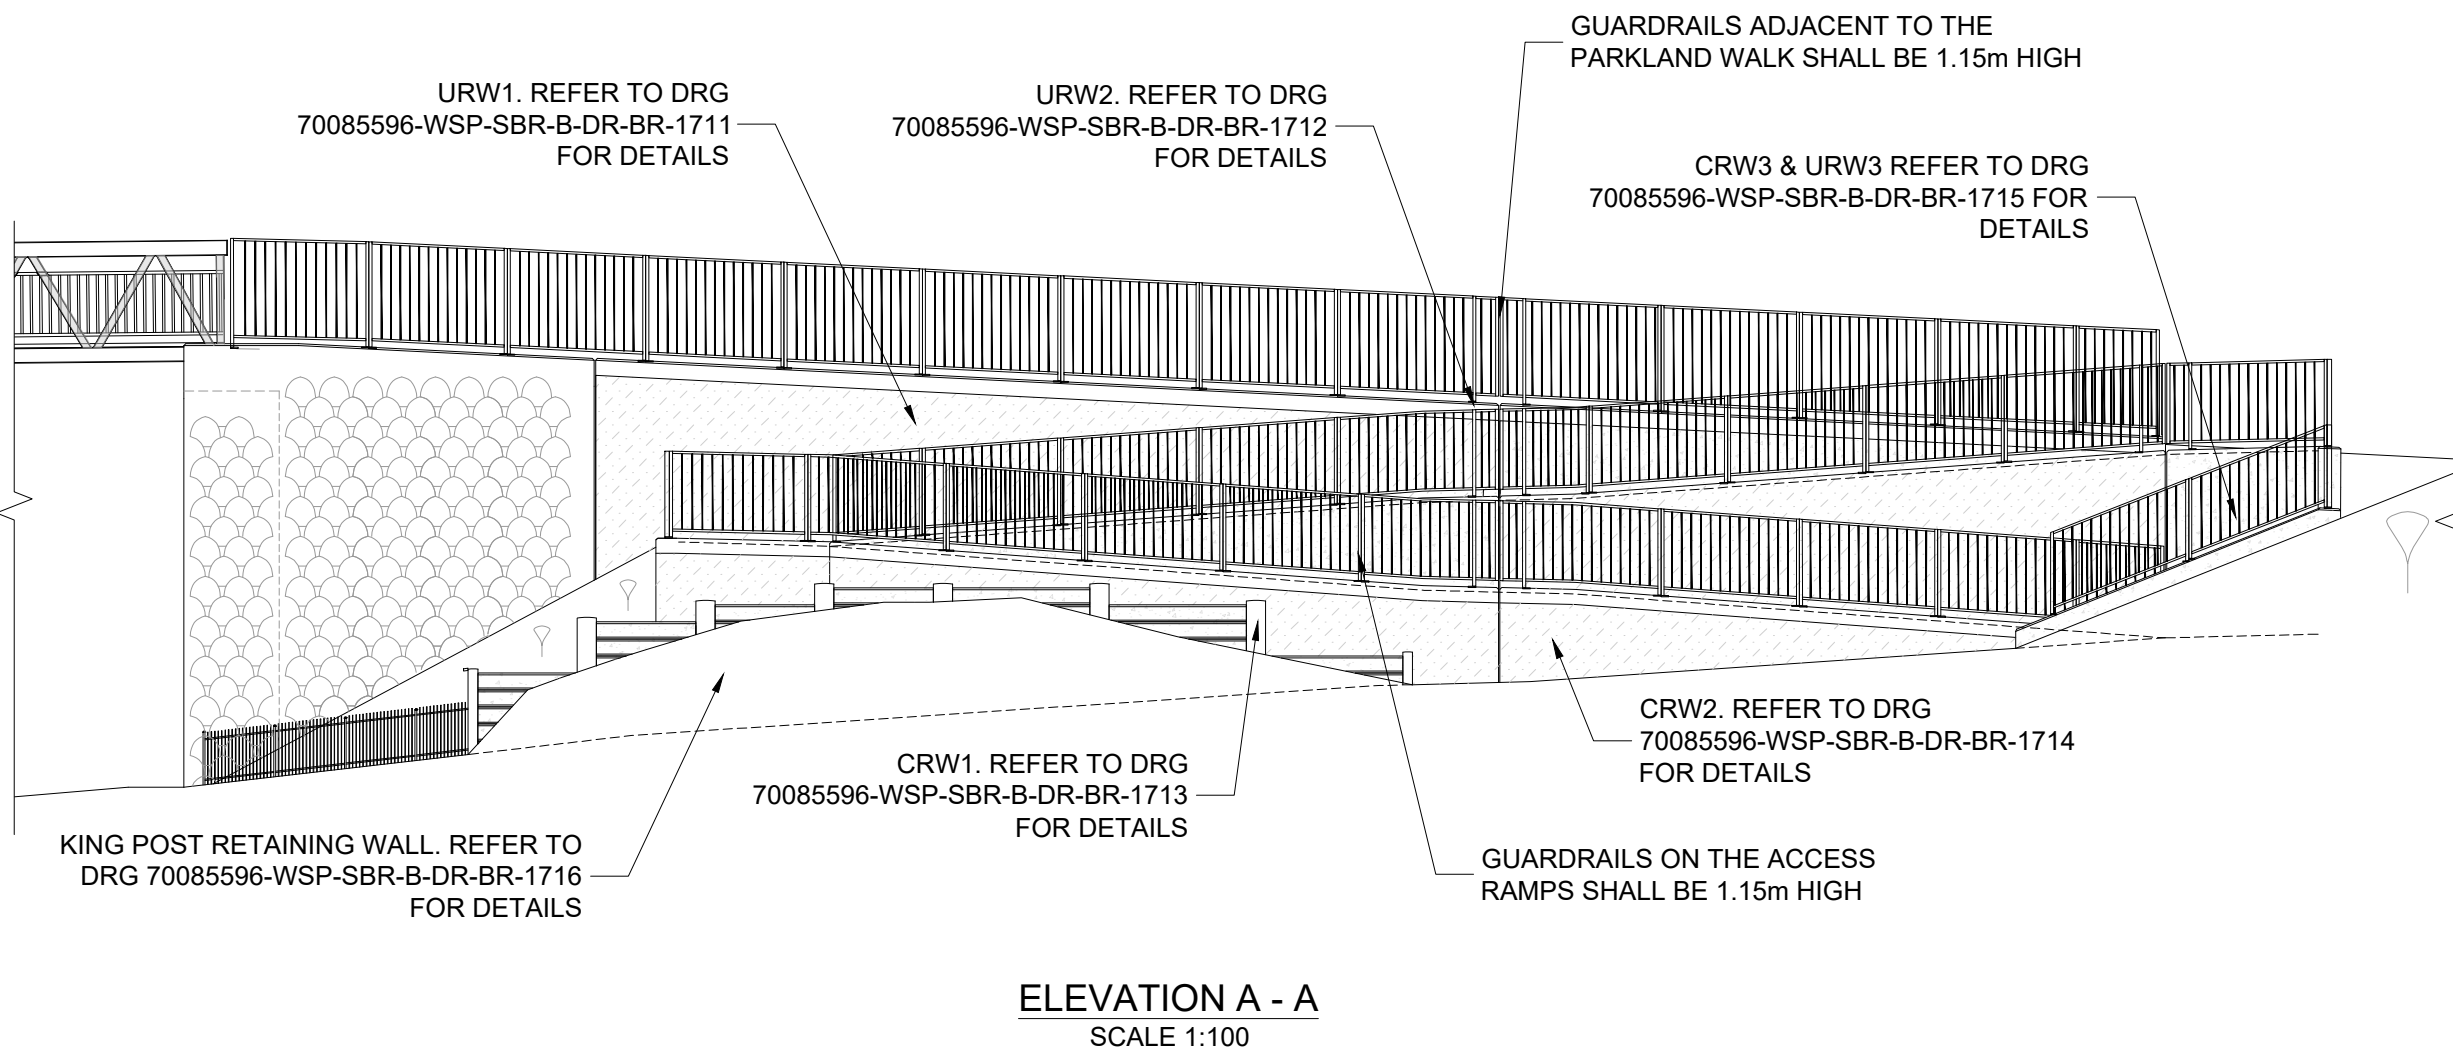


File name: \\UK.WSPGROUP.COM\CENTRAL DATA\PROJECTS\70085596-WSP-SBR-BR-0005 C01.DWG, printed on 28 June 2023 17:00:26, by Clifford, Alex

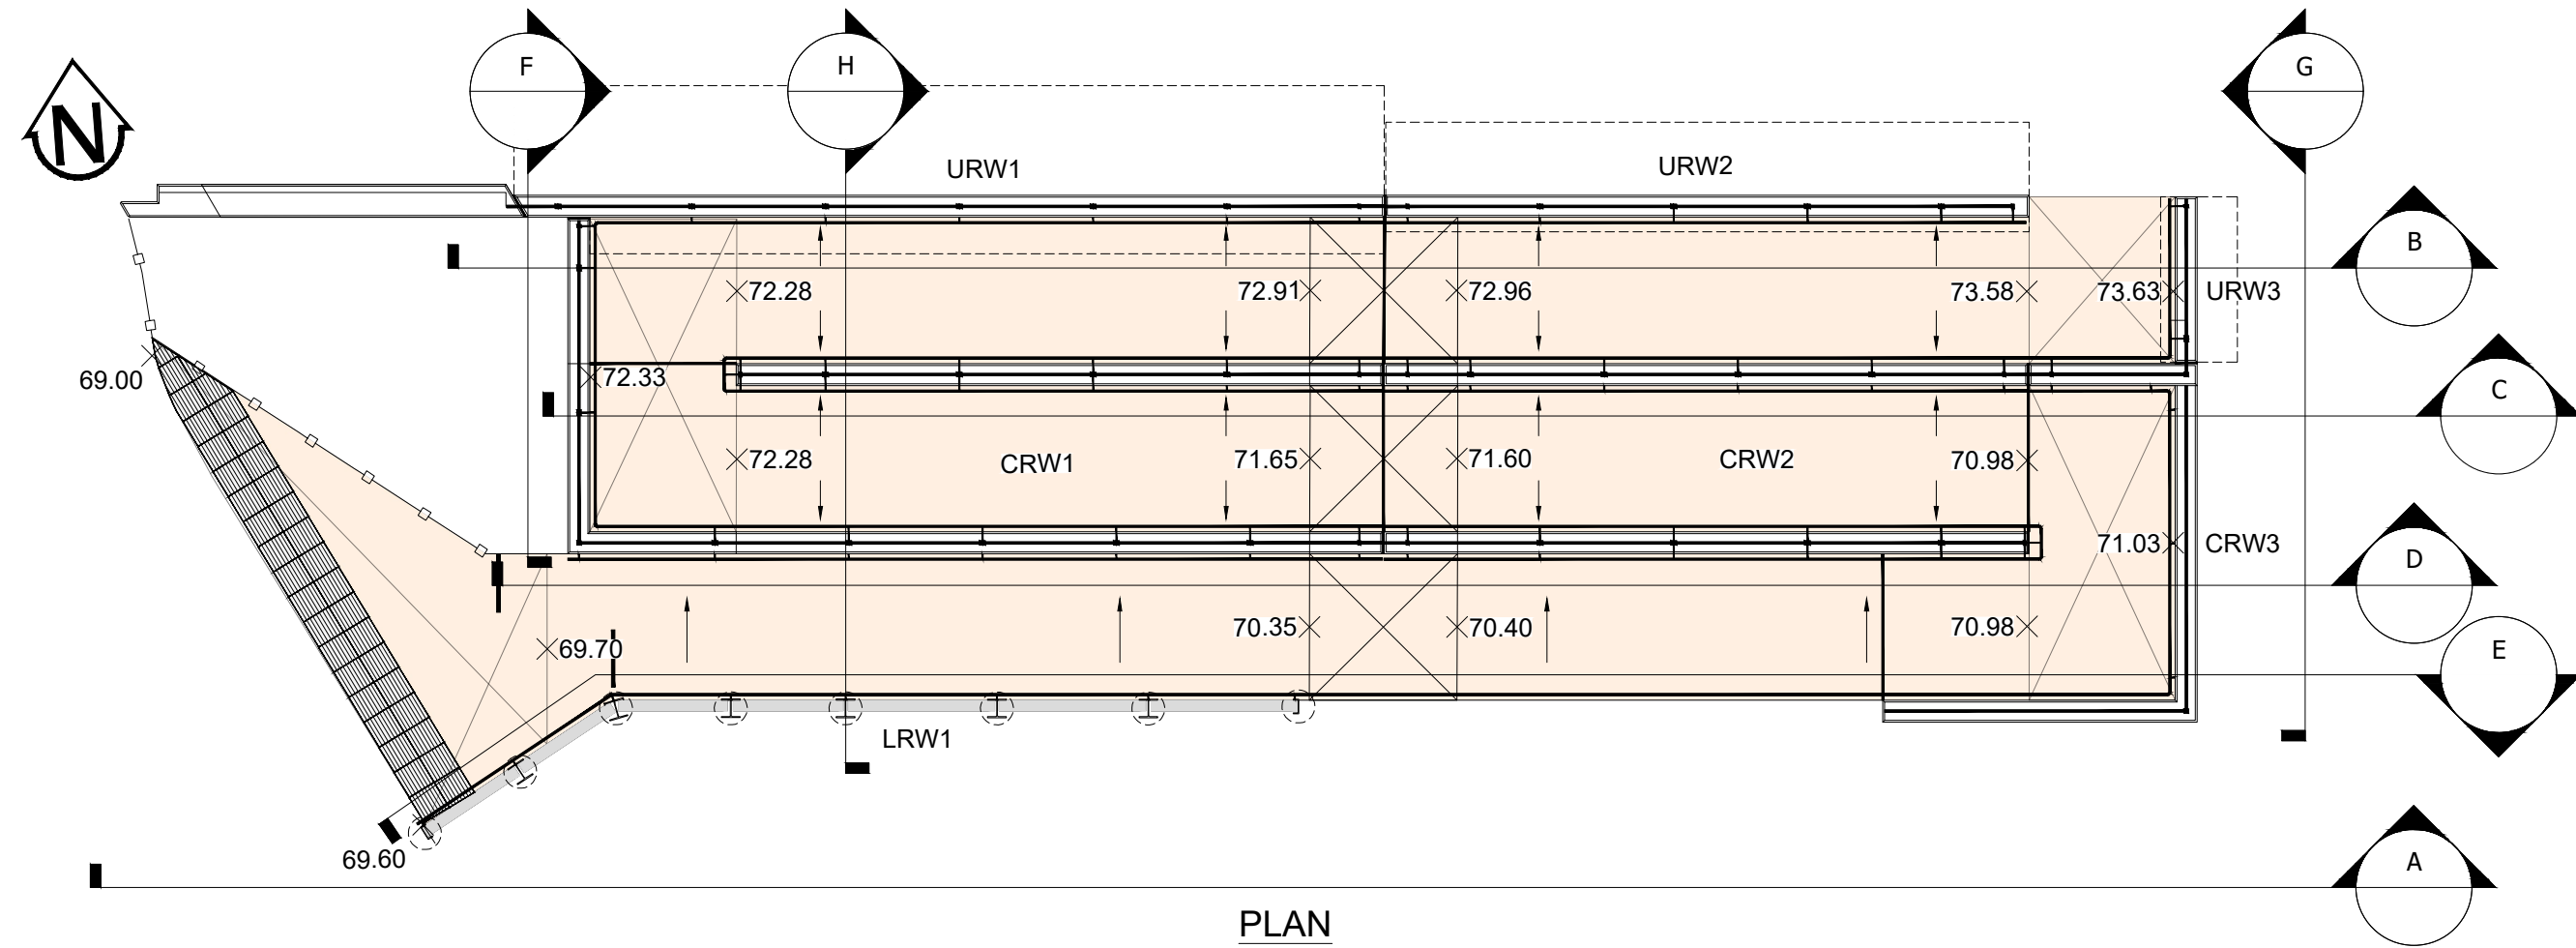

DO NOT SCALE

NOTES

1. ALL DIMENSIONS ARE IN MILLIMETRES UNLESS STATED OTHERWISE.
2. ALL LEVELS ARE IN METRES A.O.D. UNLESS STATED OTHERWISE.
3. ALL WORKS SHALL BE UNDERTAKEN IN ACCORDANCE WITH THE SPECIFICATION FOR HIGHWAY WORKS AND THE RELEVANT APPENDICES/DRAWINGS.
4. RETAINING WALL FINISH IN ABEYANCE TO BE CONFIRMED BY THE CLIENT.
5. FOR SETTING OUT DETAILS, REFER TO DRG: 70085596-WSP-SBR-B-DR-BR-1710.
6. FOR RETAINING WALL DETAILS, REFER TO 70085596-WSP-SBR-B-DR-BR-1711 TO 1721.
7. FOR GUARDRAIL DETAILS, REFER TO 70085596-WSP-SBR-B-DR-BR-0400.
8. ALL GUARDRAIL PANELS TO BE STANDARD LENGTH OF 1830 UNLESS STATED OTHERWISE.

LEGEND

STONE SLIP CLADDING ON EXPOSED FACE

C01	27/06/2023	AC	ISSUED FOR CONSTRUCTION	BH	BH
P03	27/04/2023	AC	UPDATED FOLLOWING COMMENTS FROM LBH	BH	BH
P02	06/04/2023	AC	UPDATED FOLLOWING COMMENTS FROM LBH	BH	BH
P01	01/03/2023	AC	FIRST ISSUE	GW	BH
REV	DATE	BY	DESCRIPTION	CHK	APP

DRAWING STATUS: FOR CONSTRUCTION



2 London Square, Cross Lanes, Guildford, Surrey, GU1 1UN
T+ 44 (0) 1483 528 400
wsp.com

CLIENT:



LONDON BOROUGH OF HARINGEY

SITE/PROJECT:

STANHOPE ROAD BRIDGE

TITLE:

GENERAL ARRANGEMENT
EAST ACCESS RAMP RETAINING WALLS

SCALE @ A1: 1:100	CHECKED: GW	APPROVED: BH
PROJECT NO: 70085596	DESIGNED: AC	DRAWN: AC
	DATE: JUNE 2023	

DRAWING NO: 70085596-WSP-SBR-B-DR-BR-0005	REV: C01
--	-------------

© WSP UK Ltd

