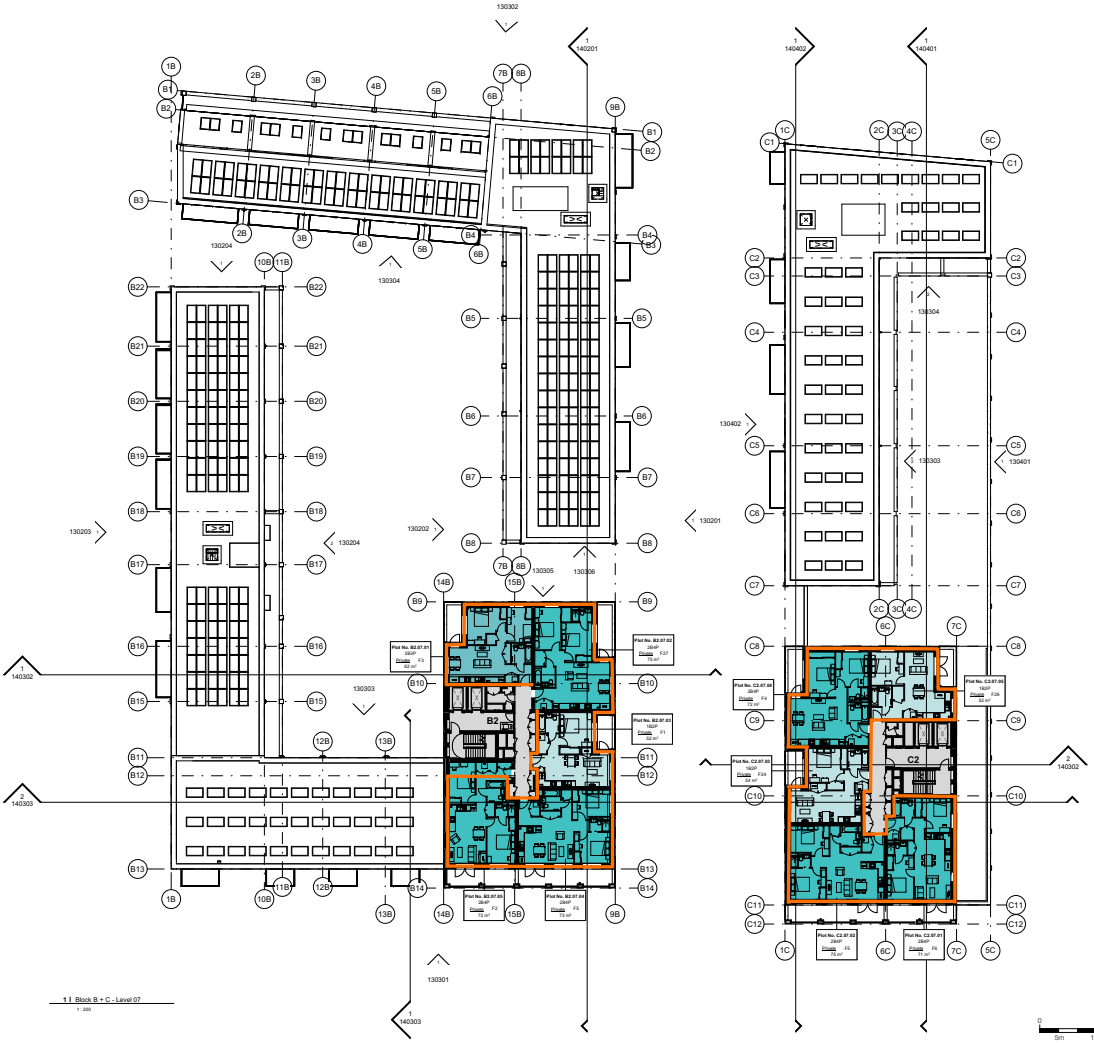

1 | Block B + C - Level 07

1 : 200

Notes

1. Do not scale this drawing.
2. All dimensions must be checked on site and any discrepancies verified with the architect.
3. Unless shown otherwise, all dimensions are to structural surfaces.
4. Drawing to be read with all other issued information. Any discrepancies to be brought to the attention of the architect.
5. This drawing is the copyright of Levitt Bernstein and may not be copied, altered or reproduced in any form, or passed to a third party without license or written consent.
6. This document is prepared for the sole use of London Borough of Haringey and no liability to any other persons is accepted by Levitt Bernstein. Levitt Bernstein accepts no liability for use of this drawing by parties other than the party for whom it was prepared or for purposes other than those for which it was prepared.

This is not a construction drawing, it is unsuitable for the purpose of construction and must on no account be used as such.

Riser Types

W - Water
L - LTHW
C - Comms
E - Elec DNO
E - Elec Landlord
E - Elec Meters
H - HIU
CH - CHW
CC - CHW to chillers
MI - Misc. Mechanical

GX - Generator Exhaust
BF - Boiler Flue (flbc)

Fire Safety

AOV - Automatic Opening Vent
OV - Openable Vent (stairwells)
M.S - Mechanical Smoke Shaft
N.S - Natural Smoke Shaft

DR - Dry Riser Mains
P+ - Stair/Lobby Pressurisation Riser (Class B)

130302 Elevation marker with drawing number (long format) and view number (single number)

Unit Type

1B2P
2B4P
2B3P
Core

PRP Comments
16.06.23
Drawing Review 02

Note: These comments are solely in the capacity of Passivhaus Designer, with no design responsibility.

Thermal Line & Airtight line

Rev	Date	Description	Drawn / Checked
T1	29/08/22	Tender Issue	CL
P1	15/03/22	PLANNING ISSUE	

Project name

Ashley Road Depot
Tottenham Hale

Drawing number: 3742A - LB - ZZ - 07 - DP - A - 120207 Rev: **T1**

Drawing: Blocks B+C - Seventh Floor Plan

Purpose of issue: For Tender

Scale: 1 : 200 @ A1 Date: 15/03/22

Client: London Borough of Haringey

London
Thane Studios
2-4 Thane Villas
London N7 7NU
+44 (0)20 7272 7676
Manchester
Bonded Warehouse
18 Lower Byrom Street
Manchester M3 4AP
+44 (0)161 669 8740
levitt bernstein
levittbernstein.co.uk

C:\Revit Local\3742A-Building-R21-Central_ETX32E_d_neuer-bend.rvt

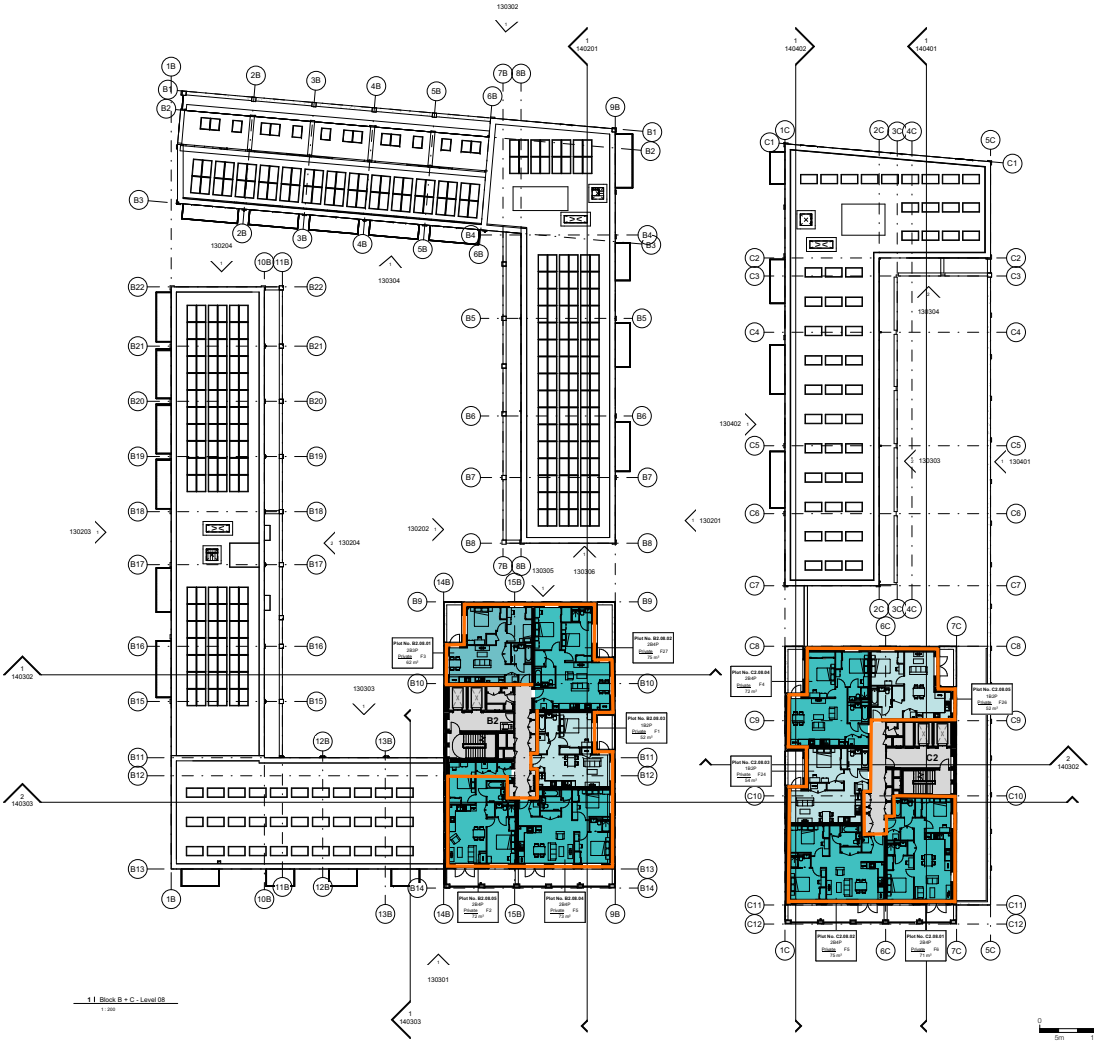

1 | Block B + C - Level 08

1 : 200

Notes

1. Do not scale this drawing.
2. All dimensions must be checked on site and any discrepancies verified with the architect.
3. Unless shown otherwise, all dimensions are to structural surfaces.
4. Drawing to be read with all other issued information. Any discrepancies to be brought to the attention of the architect.
5. This drawing is the copyright of Levitt Bernstein and may not be copied, altered or reproduced in any form, or passed to a third party without license or written consent.
6. This document is prepared for the sole use of London Borough of Haringey and no liability to any other persons is accepted by Levitt Bernstein. Levitt Bernstein accepts no liability for use of this drawing by parties other than the party for whom it was prepared or for purposes other than those for which it was prepared.

This is not a construction drawing, it is unsuitable for the purpose of construction and must on no account be used as such.

Riser Types

W - Water
L - LTHW
C - Comms
E - Elec DNO
E - Elec Landlord
E - Elec Meters
H - HIU
CH - CHW
CC - CHW to chillers
MI - Misc. Mechanical

GX - Generator Exhaust
BF - Boiler Flue (Ebc)

Fire Safety

AOV - Automatic Opening Vent
OV - Openable Vent (stairwells)
M.S - Mechanical Smoke Shaft
N.S - Natural Smoke Shaft

DR - Dry Riser Mains
P+ - Stair/Lobby Pressurisation Riser (Class B)

130302 — Elevation marker with drawing number (long format) and view number (single number)

Unit Type

1BdP, 2BdP, 2BdP, Core

PRP Comments
16.06.23
Drawing Review 02

Note: These comments are solely in the capacity of Passivhaus Designer, with no design responsibility.

Thermal Line & Airtight line

Rev	Date	Description	Drawn / Checked
T1	29/08/22	Tender Issue	CL
P1	15/03/22	PLANNING ISSUE	

Project name

Ashley Road Depot

Tottenham Hale

Drawing number: 3742A - LB - ZZ - 08 - DP - A - 120208 — Rev: **T1**

Drawing: Blocks B+C - Eighth Floor Plan

Purpose of issue: For Tender

Scale: 1 : 200 @ A1 — Date: 15/03/22

Client: London Borough of Haringey

levitt bernstein
levittbernstein.co.uk

London
Thame Studios
2-4 Thame Villas
London SW18 2PB
+44 (0)20 7372 7576

Manchester
Bonded Warehouse
18 Lower Byrom Street
Manchester M3 4AP
+44 (0)161 669 8740

C:\Revit Local\3742A-Building-R21-Central_ETX22_d_vesar-bend.rvt

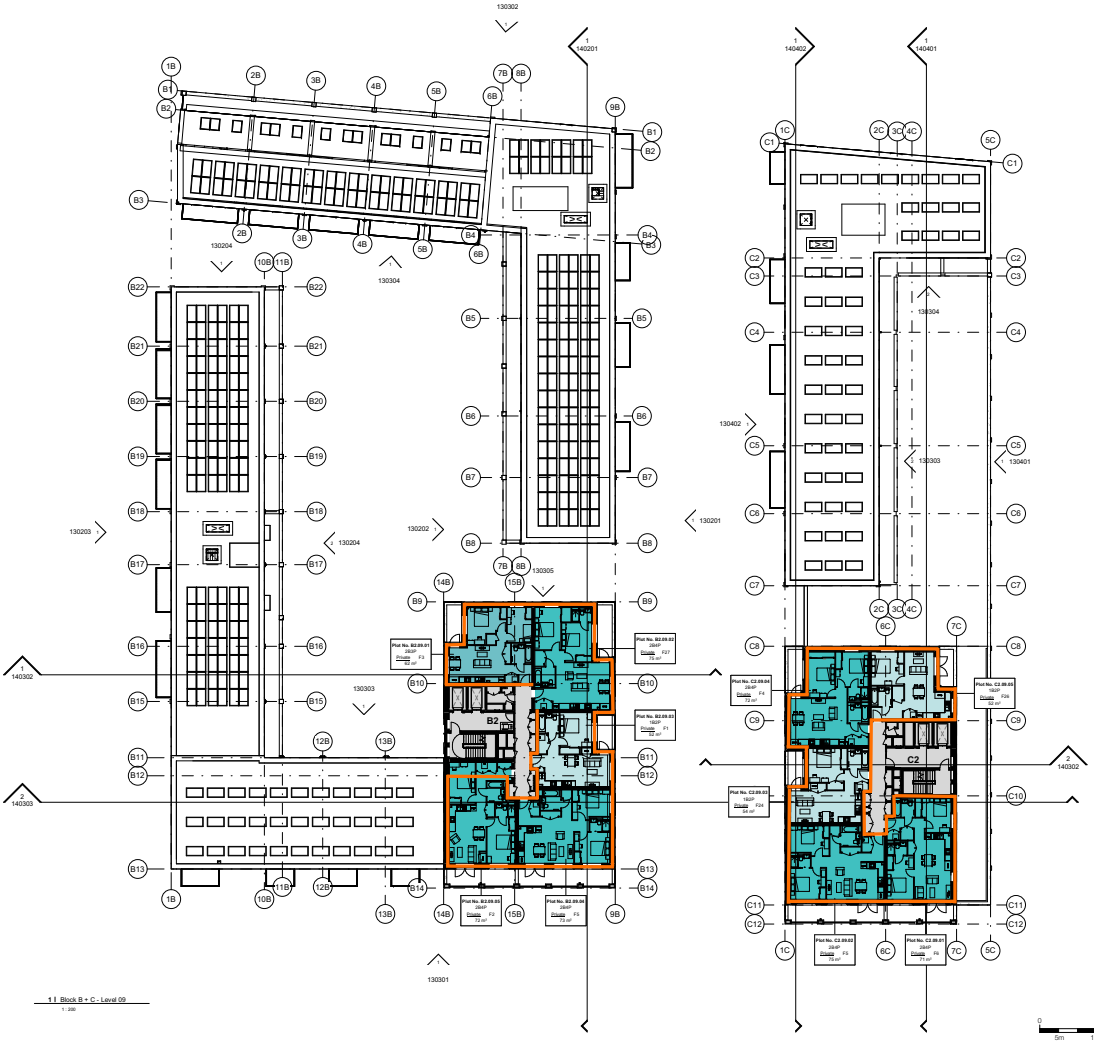

1 Block B + C - Level 09

1 : 200

Notes

1. Do not scale this drawing.
2. All dimensions must be checked on site and any discrepancies verified with the architect.
3. Unless shown otherwise, all dimensions are to structural surfaces.
4. Drawing to be read with all other issued information. Any discrepancies to be brought to the attention of the architect.
5. This drawing is the copyright of Levitt Bernstein and may not be copied, altered or reproduced in any form, or passed to a third party without license or written consent.
6. This document is prepared for the sole use of London Borough of Haringey and no liability to any other persons is accepted by Levitt Bernstein. Levitt Bernstein accepts no liability for use of this drawing by parties other than the party for whom it was prepared or for purposes other than those for which it was prepared.

This is not a construction drawing, it is unsuitable for the purpose of construction and must on no account be used as such.

Riser Types

W - Water
L - LTHW
C - Comms
E - Elec DNO
E - Elec Landlord
E - Elec Meters
H - HIU
CH - CHW
CC - CHW to chillers
MI - Misc. Mechanical

GX - Generator Exhaust
BF - Boiler Flue (tbc)

Fire Safety

AOV - Automatic Opening Vent
OV - Openable Vent (stairwells)
M.S - Mechanical Smoke Shaft
N.S - Natural Smoke Shaft

DR - Dry Riser Mains
P+ - Stair/Lobby Pressurisation Riser (Class B)

130302 Elevation marker with drawing number (long format) and view number (single number)

Unit Type

1B2P
2B3P
2B4P
Core

PRP Comments
16.06.23
Drawing Review 02

Note: These comments are solely in the capacity of Passivhaus Designer, with no design responsibility.

Thermal Line & Airtight line

Rev	Date	Description	Drawn / Checked
T1	29/06/22	Tender Issue	CL
P1	15/03/22	PLANNING ISSUE	

Project name

Ashley Road Depot
Tottenham Hale

Drawing number: 3742A - LB - ZZ - 09 - DP - A - 120209 Rev: **T1**

Drawing

Blocks B+C - Ninth Floor Plan

Purpose of issue: For Tender

Scale: 1 : 200 @ A1 Date: 15/03/22

Client: London Borough of Haringey

London
Thane Studios
2-4 Thane Villas
London N7 7PA
+44 (0)20 7275 7676
Manchester
Bonded Warehouse
18 Lower Byron Street
Manchester M3 4AP
+44 (0)161 669 8740
levittbernstein
levittbernstein.co.uk

C:\Revit Local\3742A-Building-R21-Central_ETH20_6_mean-bond.rvt

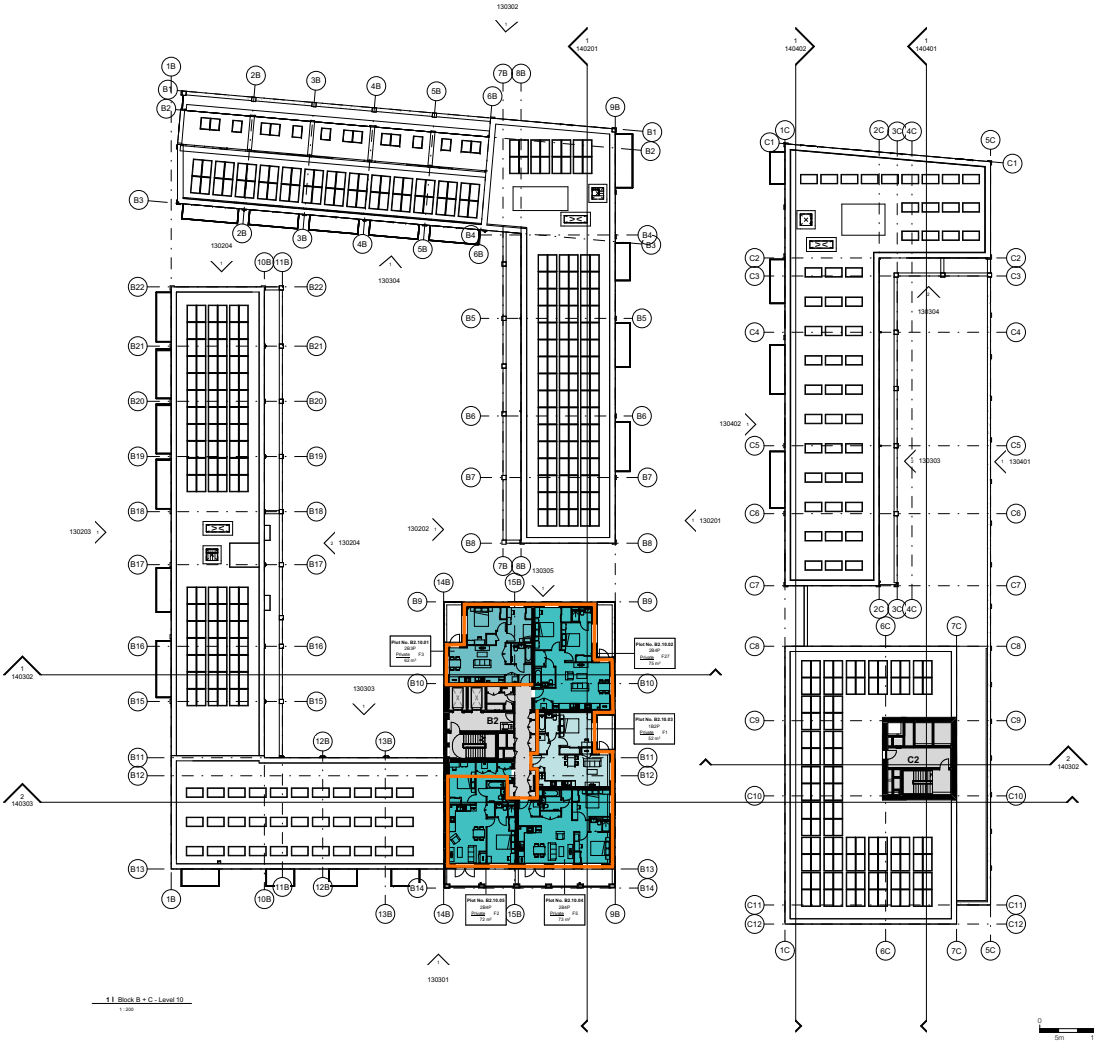

1 | Block B + C - Level 10
1 : 200

Notes

1. Do not scale this drawing.
2. All dimensions must be checked on site and any discrepancies verified with the architect.
3. Unless shown otherwise, all dimensions are to structural surfaces.
4. Drawing to be read with all other issued information. Any discrepancies to be brought to the attention of the architect.
5. This drawing is the copyright of Levitt Bernstein and may not be copied, altered or reproduced in any form, or passed to a third party without license or written consent.
6. This document is prepared for the sole use of London Borough of Haringey and no liability to any other persons is accepted by Levitt Bernstein. Levitt Bernstein accepts no liability for use of this drawing by parties other than the party for whom it was prepared or for purposes other than those for which it was prepared.

This is not a construction drawing, it is unsuitable for the purpose of construction and must on no account be used as such.

Riser Types

W - Water
L - LTHW
C - Comms
E - Elec DNO
E - Elec Landlord
E - Elec Meters
H - HIU
CH - CHW
CC - CHW to chillers
MI - Misc. Mechanical

GX - Generator Exhaust
BF - Boiler Flue (flbc)

Fire Safety

AOV - Automatic Opening Vent
OV - Openable Vent (stairwells)
M.S - Mechanical Smoke Shaft
N.S - Natural Smoke Shaft

DR - Dry Riser Mains
P+ - Stair/Lobby Pressurisation Riser (Class B)

130302 - Elevation marker with drawing number (long format) and view number (single number)

Unit Type

- 1B2P
- 2B4P
- 2B3P
- 3B4P
- Core

PRP Comments
05.06.23
Drawing Review 02

Note: These comments are solely in the capacity of Passivhaus Designer, with no design responsibility.

Thermal Line & Airtight line

Rev.	Date	Description	Drawn / Checked
T1	29/08/22	Tender Issue	CL
P1	15/03/22	PLANNING ISSUE	

Project name

Ashley Road Depot
Tottenham Hale

Drawing number — Rev

3742A - LB - ZZ - 10 - DP - A - 120210 — **T1**

Drawing

Blocks B+C - Tenth Floor Plan

Purpose of issue

For Tender

Scale: 1 : 200 @ A1
Date: 15/03/22

Client

London Borough of Haringey

London
Thane Studios
2-4 Thane Villas
London N7 7NU
+44 (0)20 7272 7676
Manchester
Bonded Warehouse
18 Lower Byrom Street
Manchester M3 4AP
+44 (0)161 688 8740
levittbernstein.co.uk

C:\Revit Local\3742A-Building-R21-Central_ETA30E & _wsuser-brend.rvt

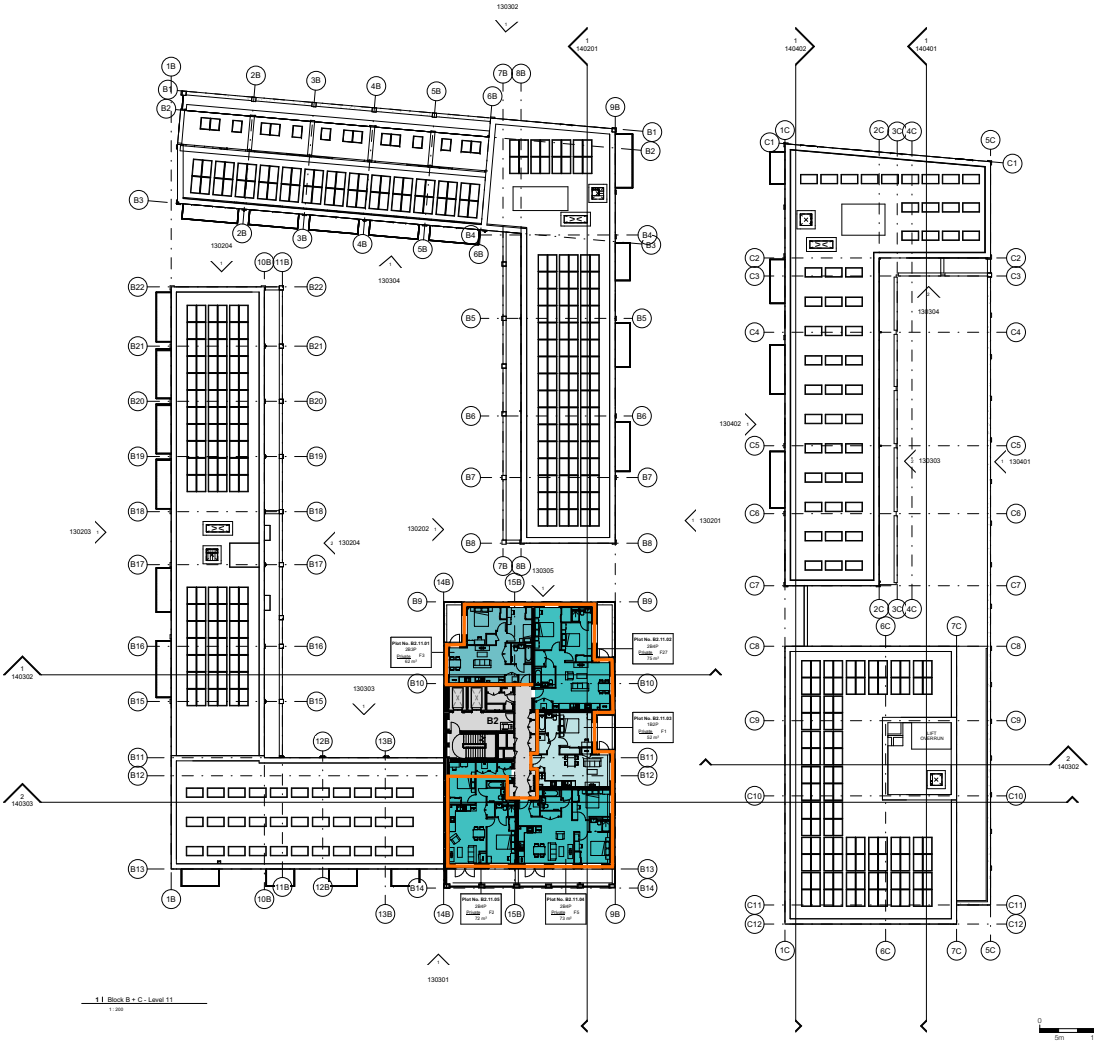

1 | Block B + C - Level 11

1 : 200

Notes

1. Do not scale this drawing.
2. All dimensions must be checked on site and any discrepancies verified with the architect.
3. Unless shown otherwise, all dimensions are to structural surfaces.
4. Drawing to be read with all other issued information. Any discrepancies to be brought to the attention of the architect.
5. This drawing is the copyright of Levitt Bernstein and may not be copied, altered or reproduced in any form, or passed to a third party without license or written consent.
6. This document is prepared for the sole use of London Borough of Haringey and no liability to any other persons is accepted by Levitt Bernstein. Levitt Bernstein accepts no liability for use of this drawing by parties other than the party for whom it was prepared or for purposes other than those for which it was prepared.

This is not a construction drawing, it is unsuitable for the purpose of construction and must on no account be used as such.

Riser Types

W - Water
L - LTHW
C - Comms
E - Elec DNO
E - Elec Landlord
E - Elec Meters
H - HIU
CH - CHW
CC - CHW to chillers
MI - Misc. Mechanical

GX - Generator Exhaust
BF - Boiler Flue (flbc)

Fire Safety

AOV - Automatic Opening Vent
OV - Openable Vent (stairwells)
M.S - Mechanical Smoke Shaft
N.S - Natural Smoke Shaft

DR - Dry Riser Mains
P+ - Stair/Lobby Pressurisation Riser (Class B)

130302 - Elevation marker with drawing number (long format) and view number (single number)

Unit Type

1BdP
2BdP
3BdP
Core

PRP Comments
05.06.23
Drawing Review 02

Note: These comments are solely in the capacity of Passivhaus Designer, with no design responsibility.

Thermal Line & Airtight line

Rev	Date	Description	Drawn / Checked
T1	29/08/22	Tender Issue	CL
P1	15/03/22	PLANNING ISSUE	

Project name

Ashley Road Depot

Tottenham Hale

Drawing number: 3742A - LB - ZZ - 11 - DP - A - 120211 Rev: T1

Drawing: Blocks B+C - Eleventh Floor Plan

Purpose of issue: For Tender

Scale: 1 : 200 @ A1 Date: 15/03/22

Client: London Borough of Haringey

London
Thame Studios
2-4 Thame Villas
London SW18 2PB
+44 (0)20 7375 7676
Manchester
Bonded Warehouse
18 Lower Byrom Street
Manchester M3 4AP
+44 (0)161 669 8740
levittbernstein
levittbernstein.co.uk

C:\Revit Local\3742A-Building-R21-Central_ETX32E_d_wscar-brend.rvt