




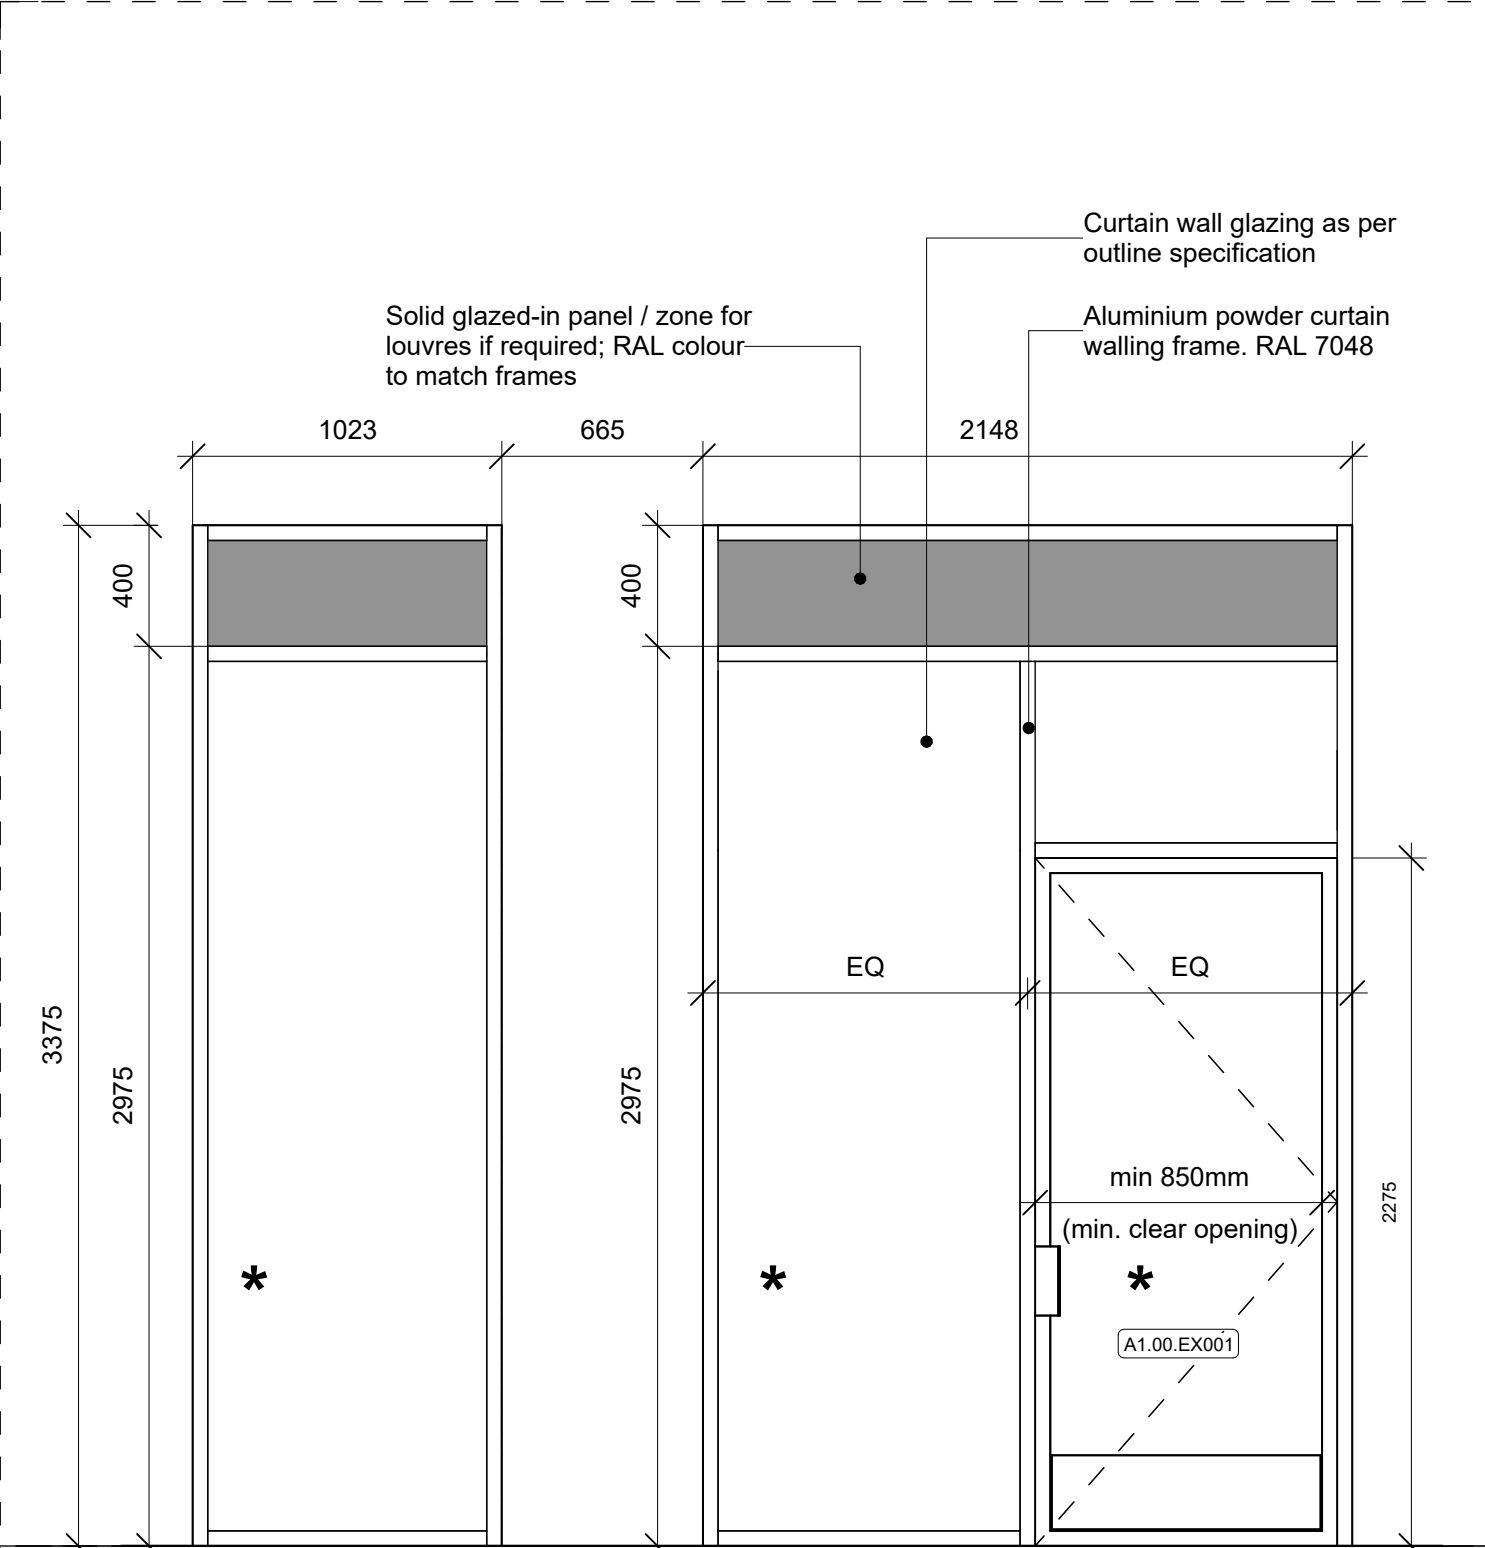


CW21					
Curtain Wall Type	Comments	Type Comments	Unconnected Height	Length	Count
CW21a	Block A - A1	Core Entrance	3375	2148	1
CW21b	Block A - A1	Core Entrance	3375	1023	1

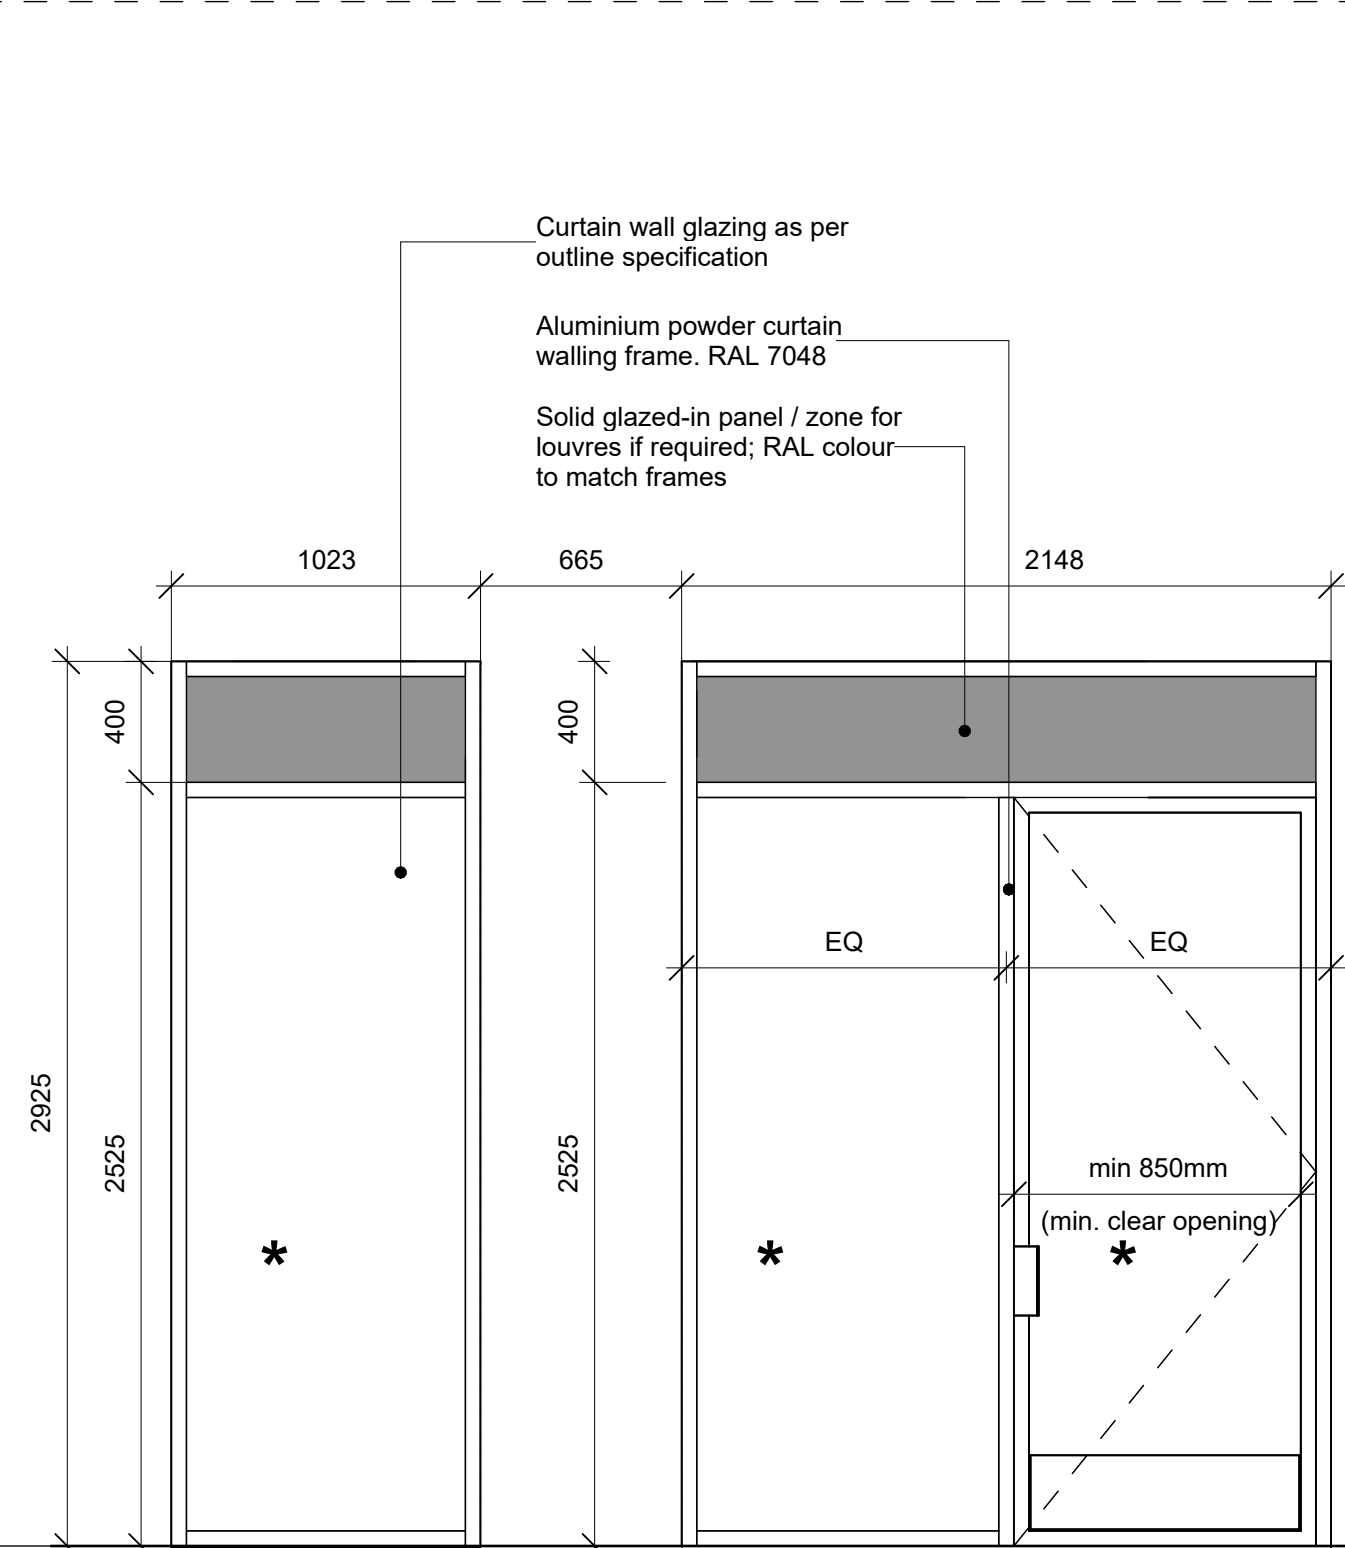


CW22/23					
Curtain Wall Type	Building	Description	Height	Length	Count
CW22a	Block A - A2	Core Entrance	2925	2148	1
CW22b	Block A - A2	Core Entrance	2925	1023	1
CW23a	Block A - A3	Core Entrance	2925	2148	1
CW23b	Block A - A3	Core Entrance	2925	1023	1

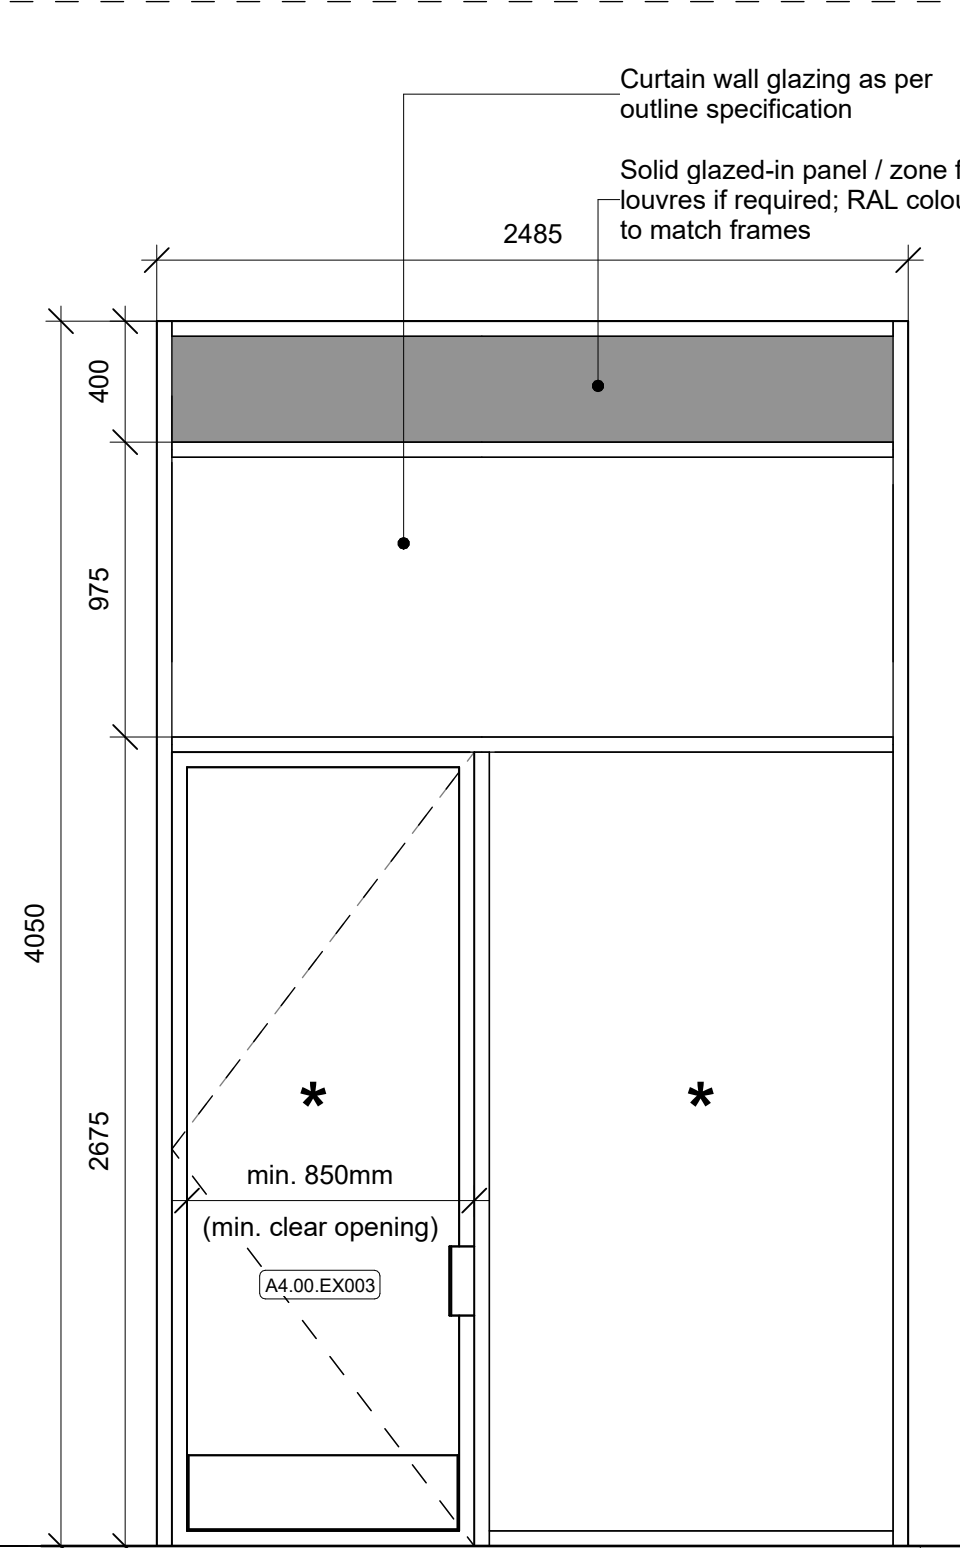


CW24					
Curtain Wall Type	Building	Description	Height	Length	Count
CW24	Block A - A4	Core Entrance	4050	2485	1

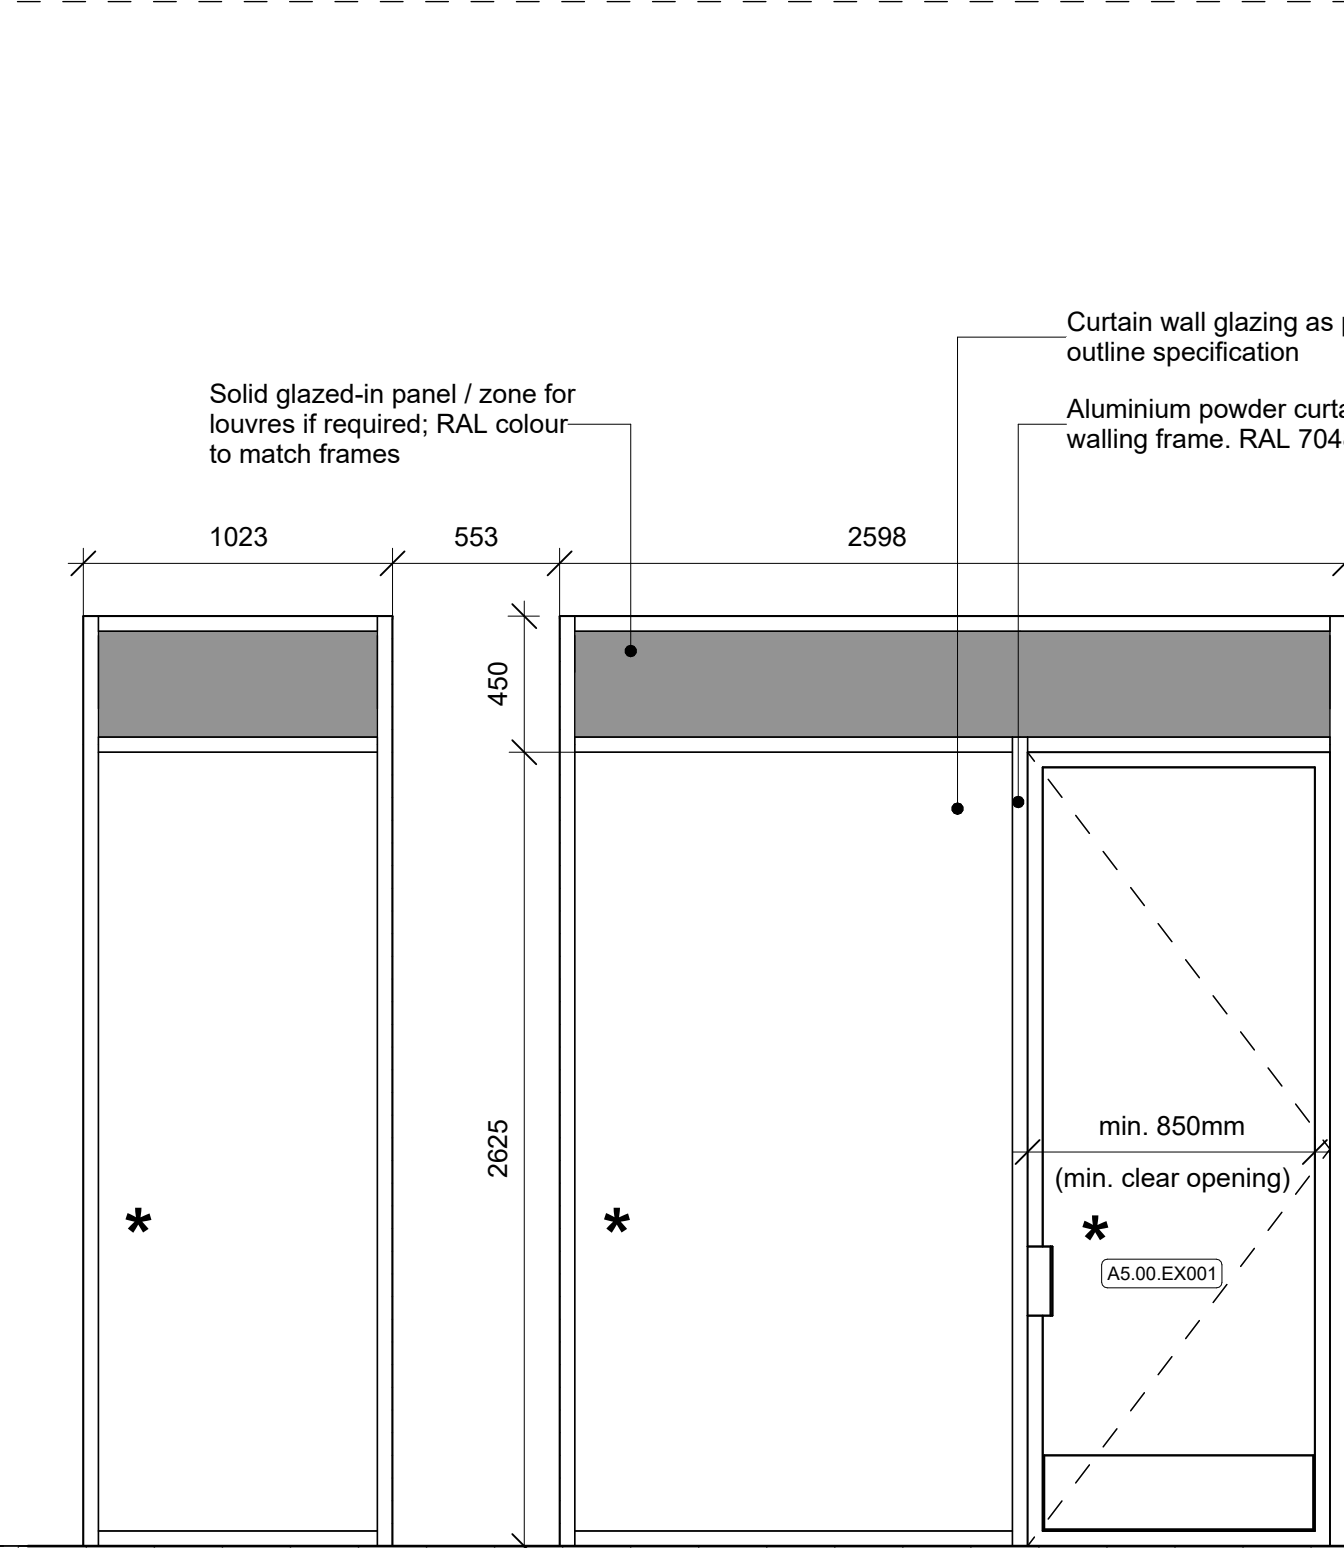


CW25					
Curtain Wall Type	Building	Description	Height	Length	Count
CW25a	Block A - A5	Core Entrance	3075	2598	1
CW25b	Block A - A5	Core Entrance	3075	1023	1

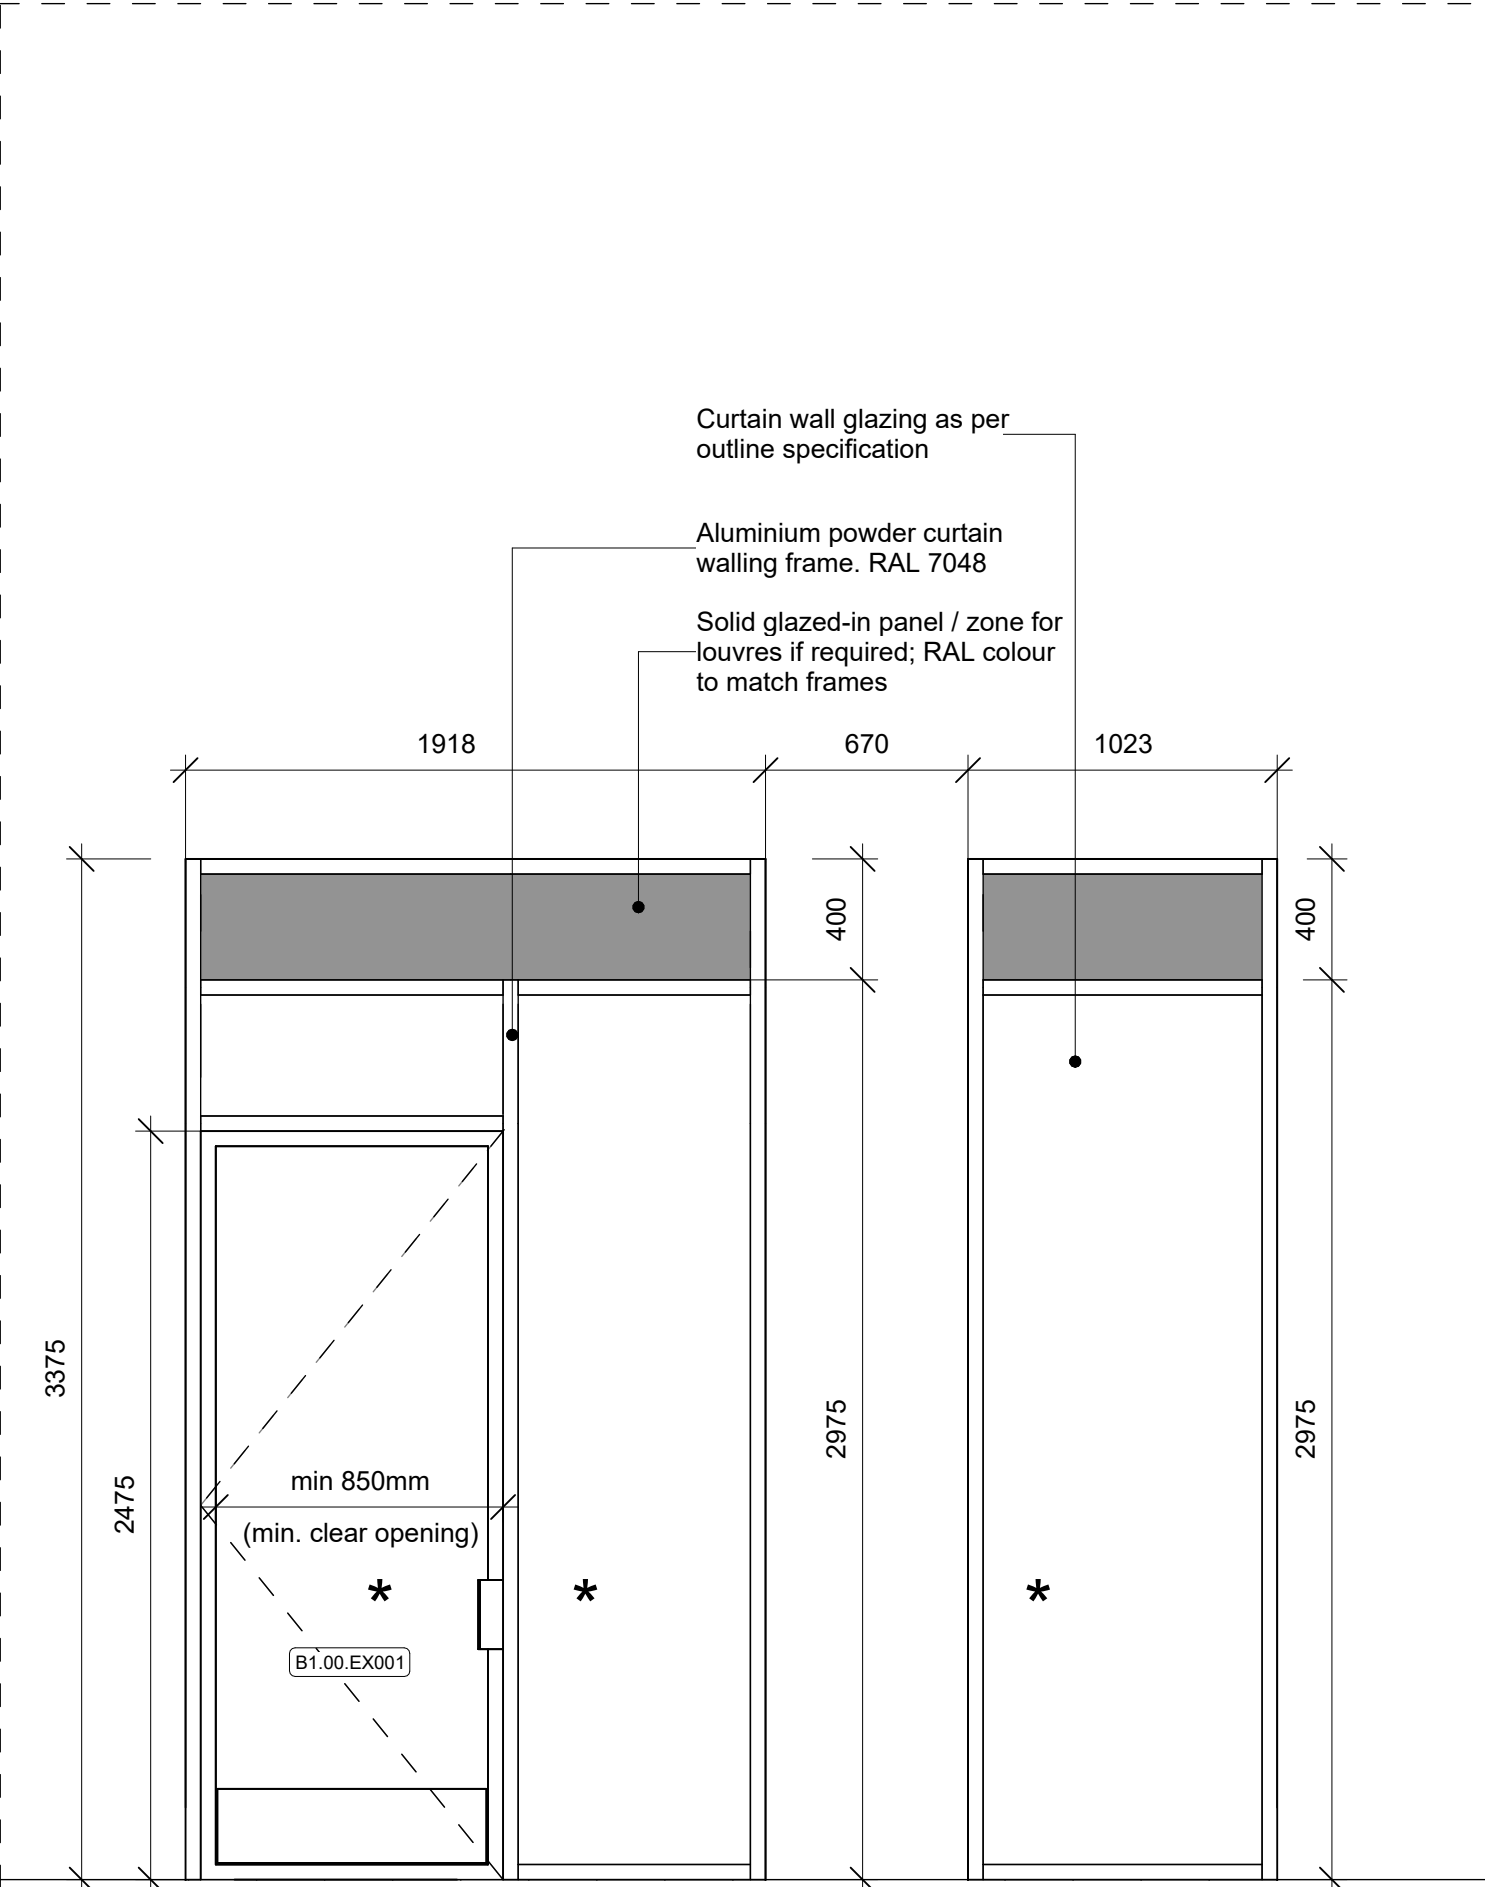


CW31					
Curtain Wall Type	Building	Description	Height	Length	Count
CW31a	Block B - B1	Core Entrance	3375	1918	1
CW31b	Block B - B1	Core Entrance	3375	1023	1

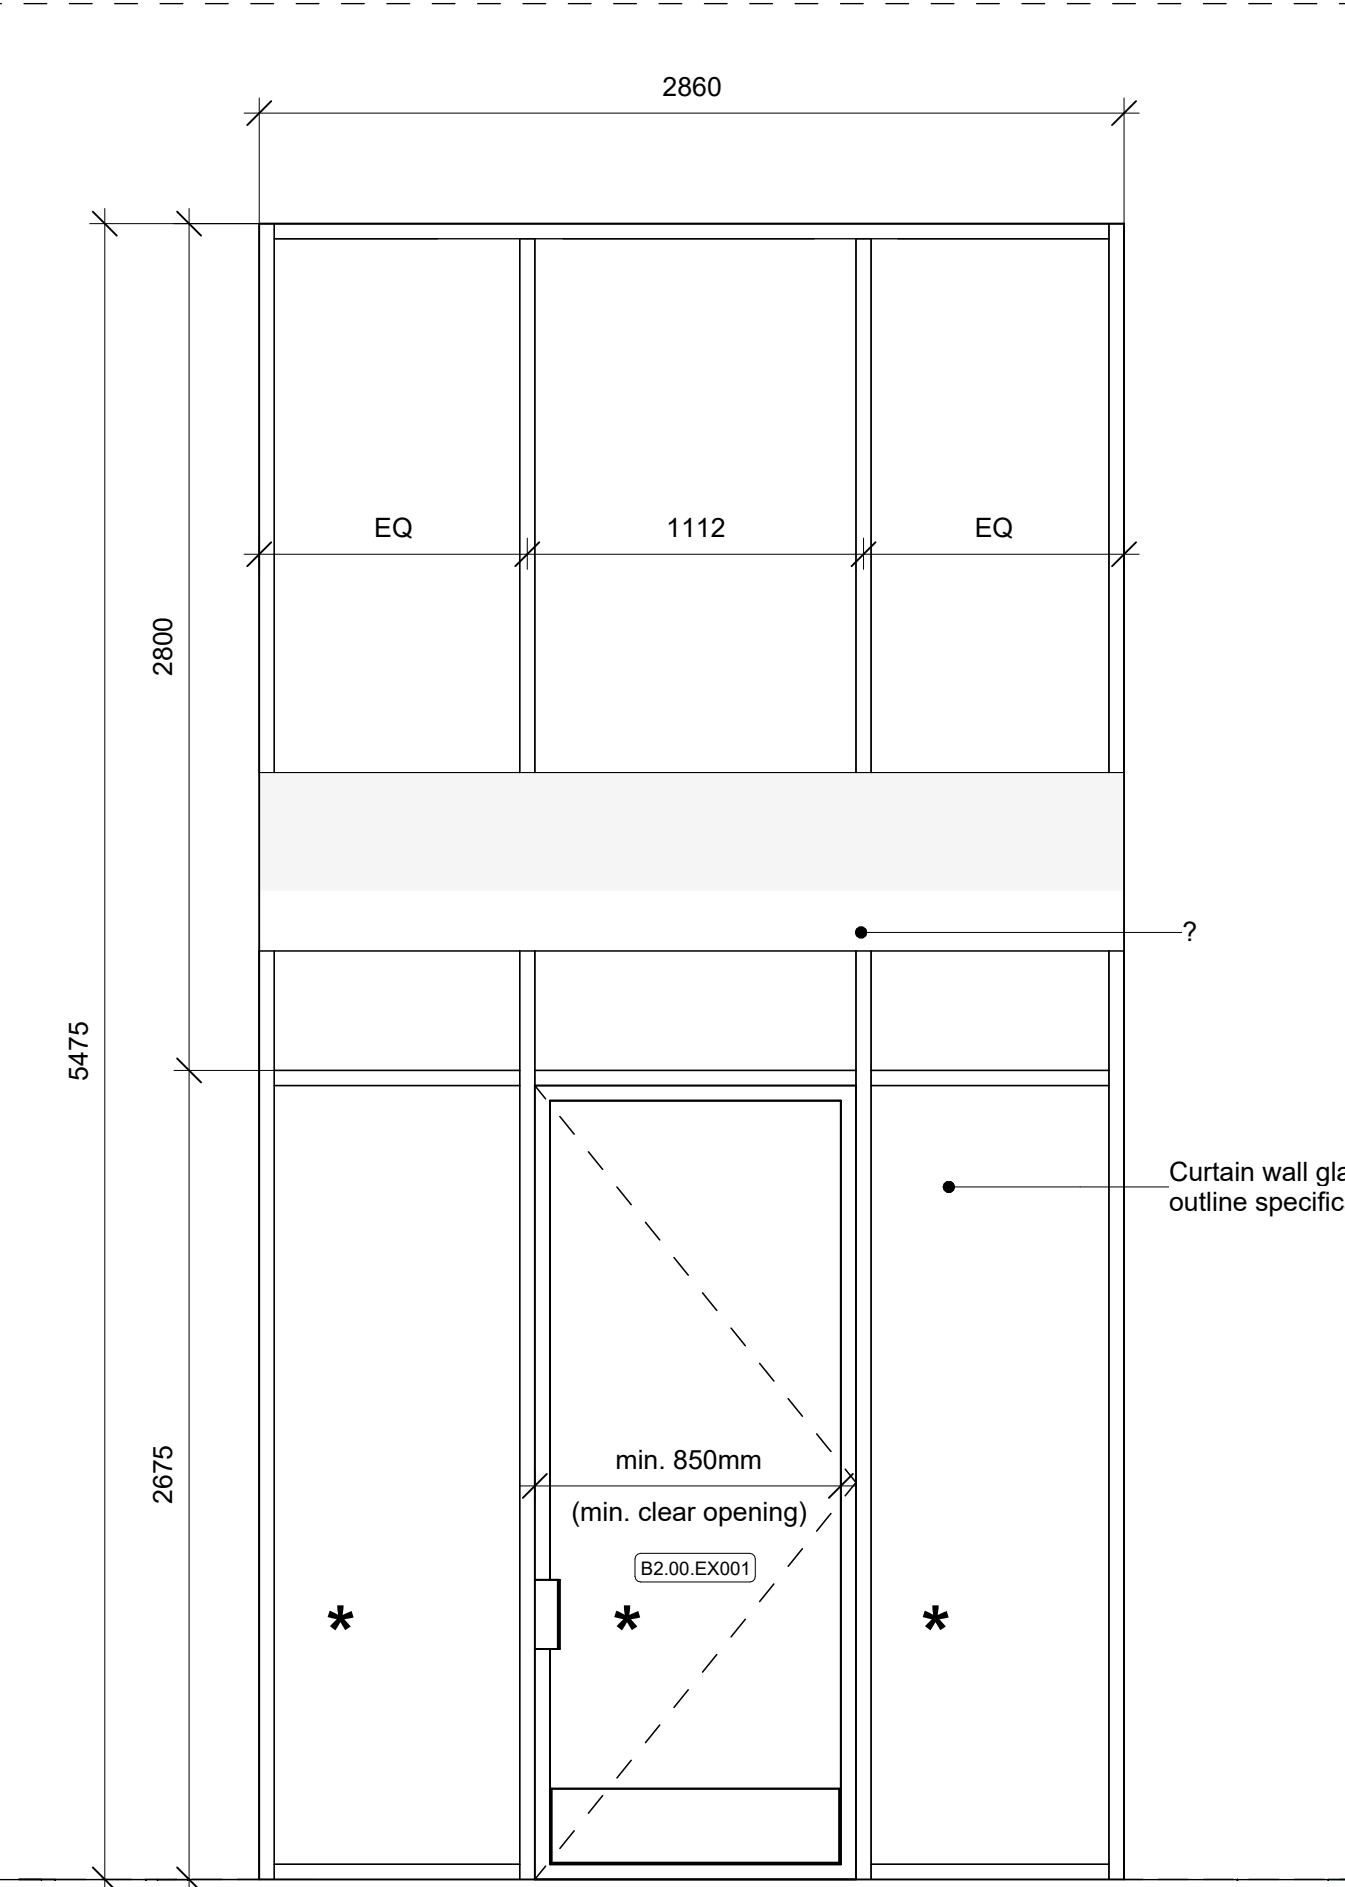

CW32					
Curtain Wall Type	Building	Description	Height	Length	Count
CW32	Block B - B2	Core Entrance	5475	2860	1

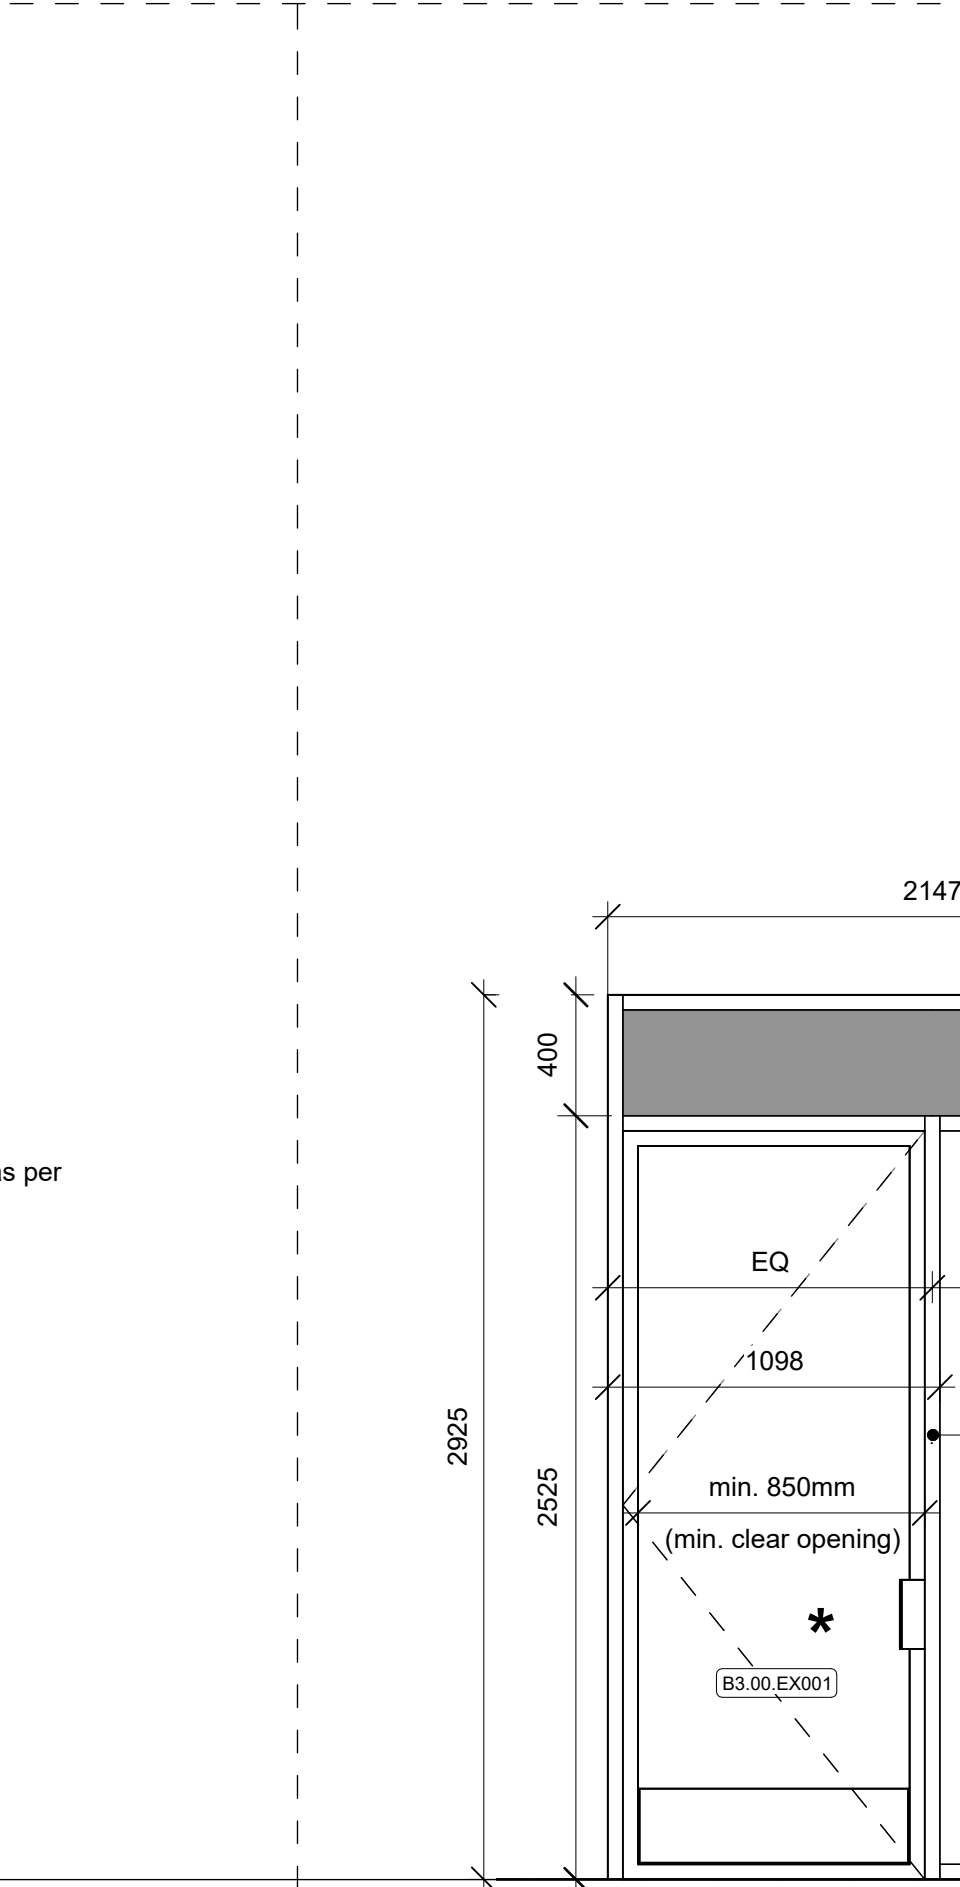

CW33					
Curtain Wall Type	Building	Description	Height	Length	Count
CW33a	Block B - B3	Core Entrance	2925	2147	1
CW33b	Block B - B3	Core Entrance	2925	1023	1

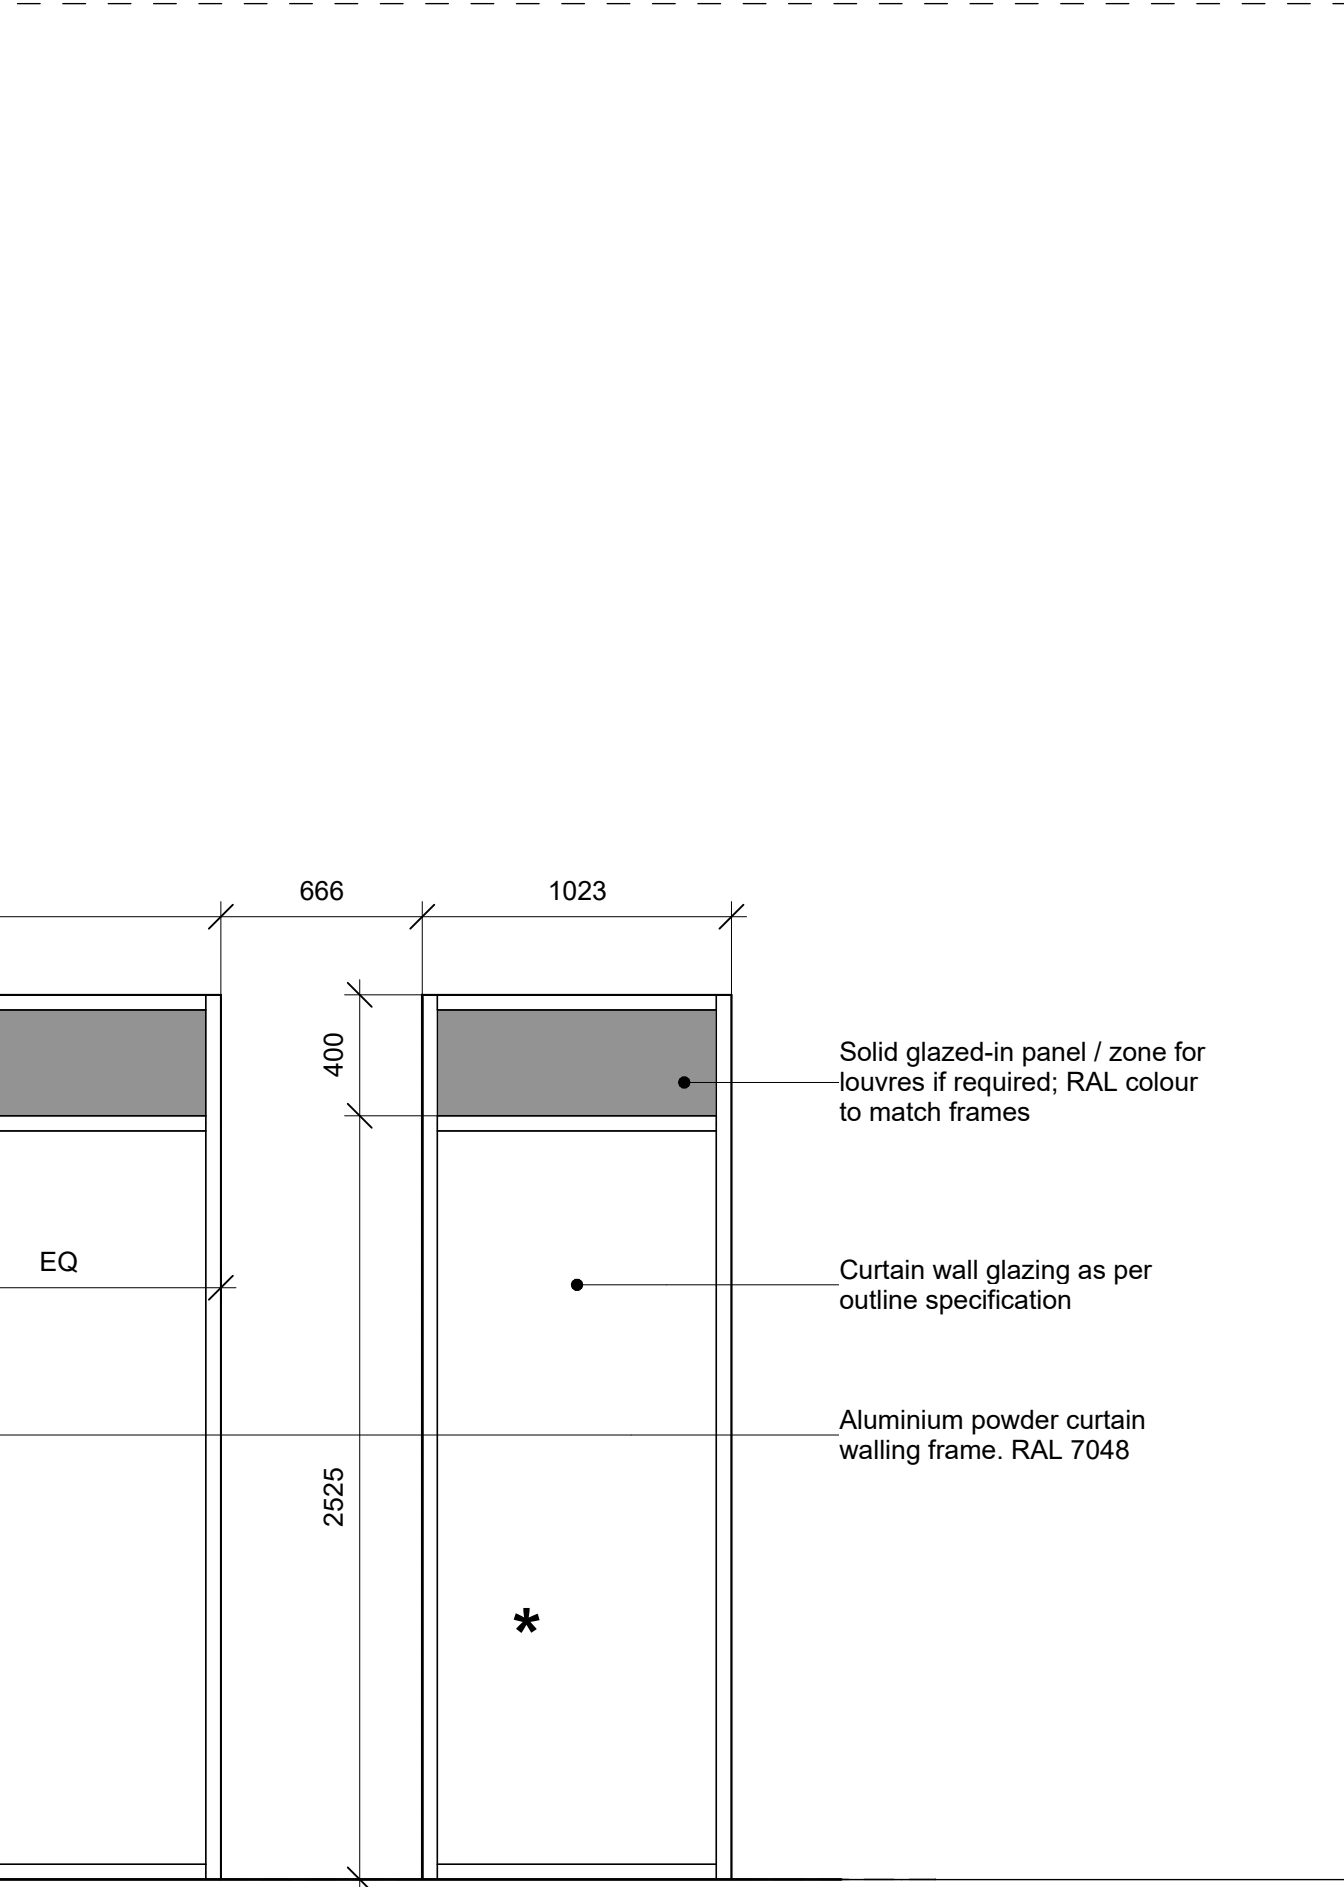


Notes

1. Do not scale this drawing.
2. All dimensions must be checked on site and any discrepancies verified with the architect.
3. Unless shown otherwise, all dimensions are to structural surfaces.
4. Drawing to be read with all other issued information. Any discrepancies to be brought to the attention of the architect.
5. This drawing is the copyright of Levitt Bernstein and may not be copied, altered or reproduced in any form, or passed to a third party without license or written consent.
6. This document is prepared for the sole use of Formation D&B and no liability to any other persons is accepted by Levitt Bernstein. Levitt Bernstein accepts no liability for use of this drawing by parties other than the party for whom it was prepared or for purposes other than those for which it was prepared.

This is not a construction drawing, it is unsuitable for the purpose of construction and must on no account be used as such.




VIEWED FROM EXTERIOR

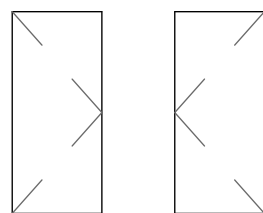

Right hung Left hung

- All openings are to brick dimensions
- All screens, including glazed doors within screens, to be triple glazed to achieve a U-value of not greater than 0.8W/m2K
- Refer to Access and Security Strategy for security standards
- Curtain walling package to be coordinated with manufacturer and installation subcontractor to ensure compatibility in the case of retractable awnings

TYPICAL MANIFESTATION - Panels marked * require manifestation

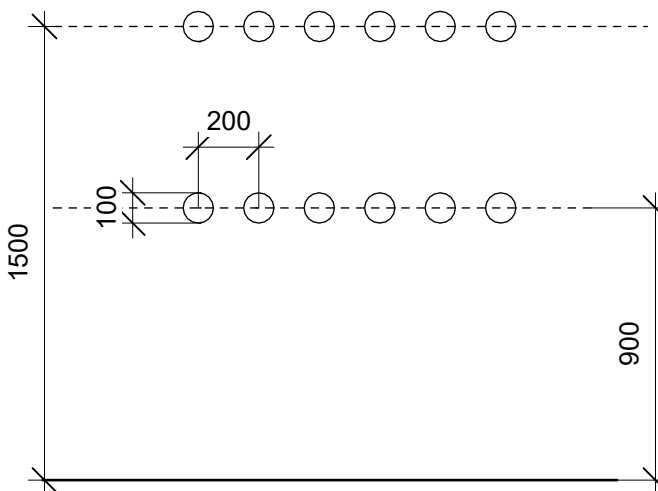

P1	14/07/23	First Issue	OB
Rev	Date	Description	Drawn / Checked

Project name

Ashley Road Depot Tottenham Hale

Drawing number Rev

3742B - LB - XX - XX - D - A - 455001 P1

Drawing

Curtain Wall Types 02

Purpose of issue
Stage 4A

Scale
As indicated @ A1 07/04/22

Client
Formation D&B

London
Thane Studios
2-4 Thane Villas
London N17 7PA
+44 (0)20 7275 7676
Manchester
Bonded Warehouse
18 Lower Byron Street
Manchester M3 4AP
+44 (0)161 669 6740

Levitt Bernstein
levittbernstein.co.uk