



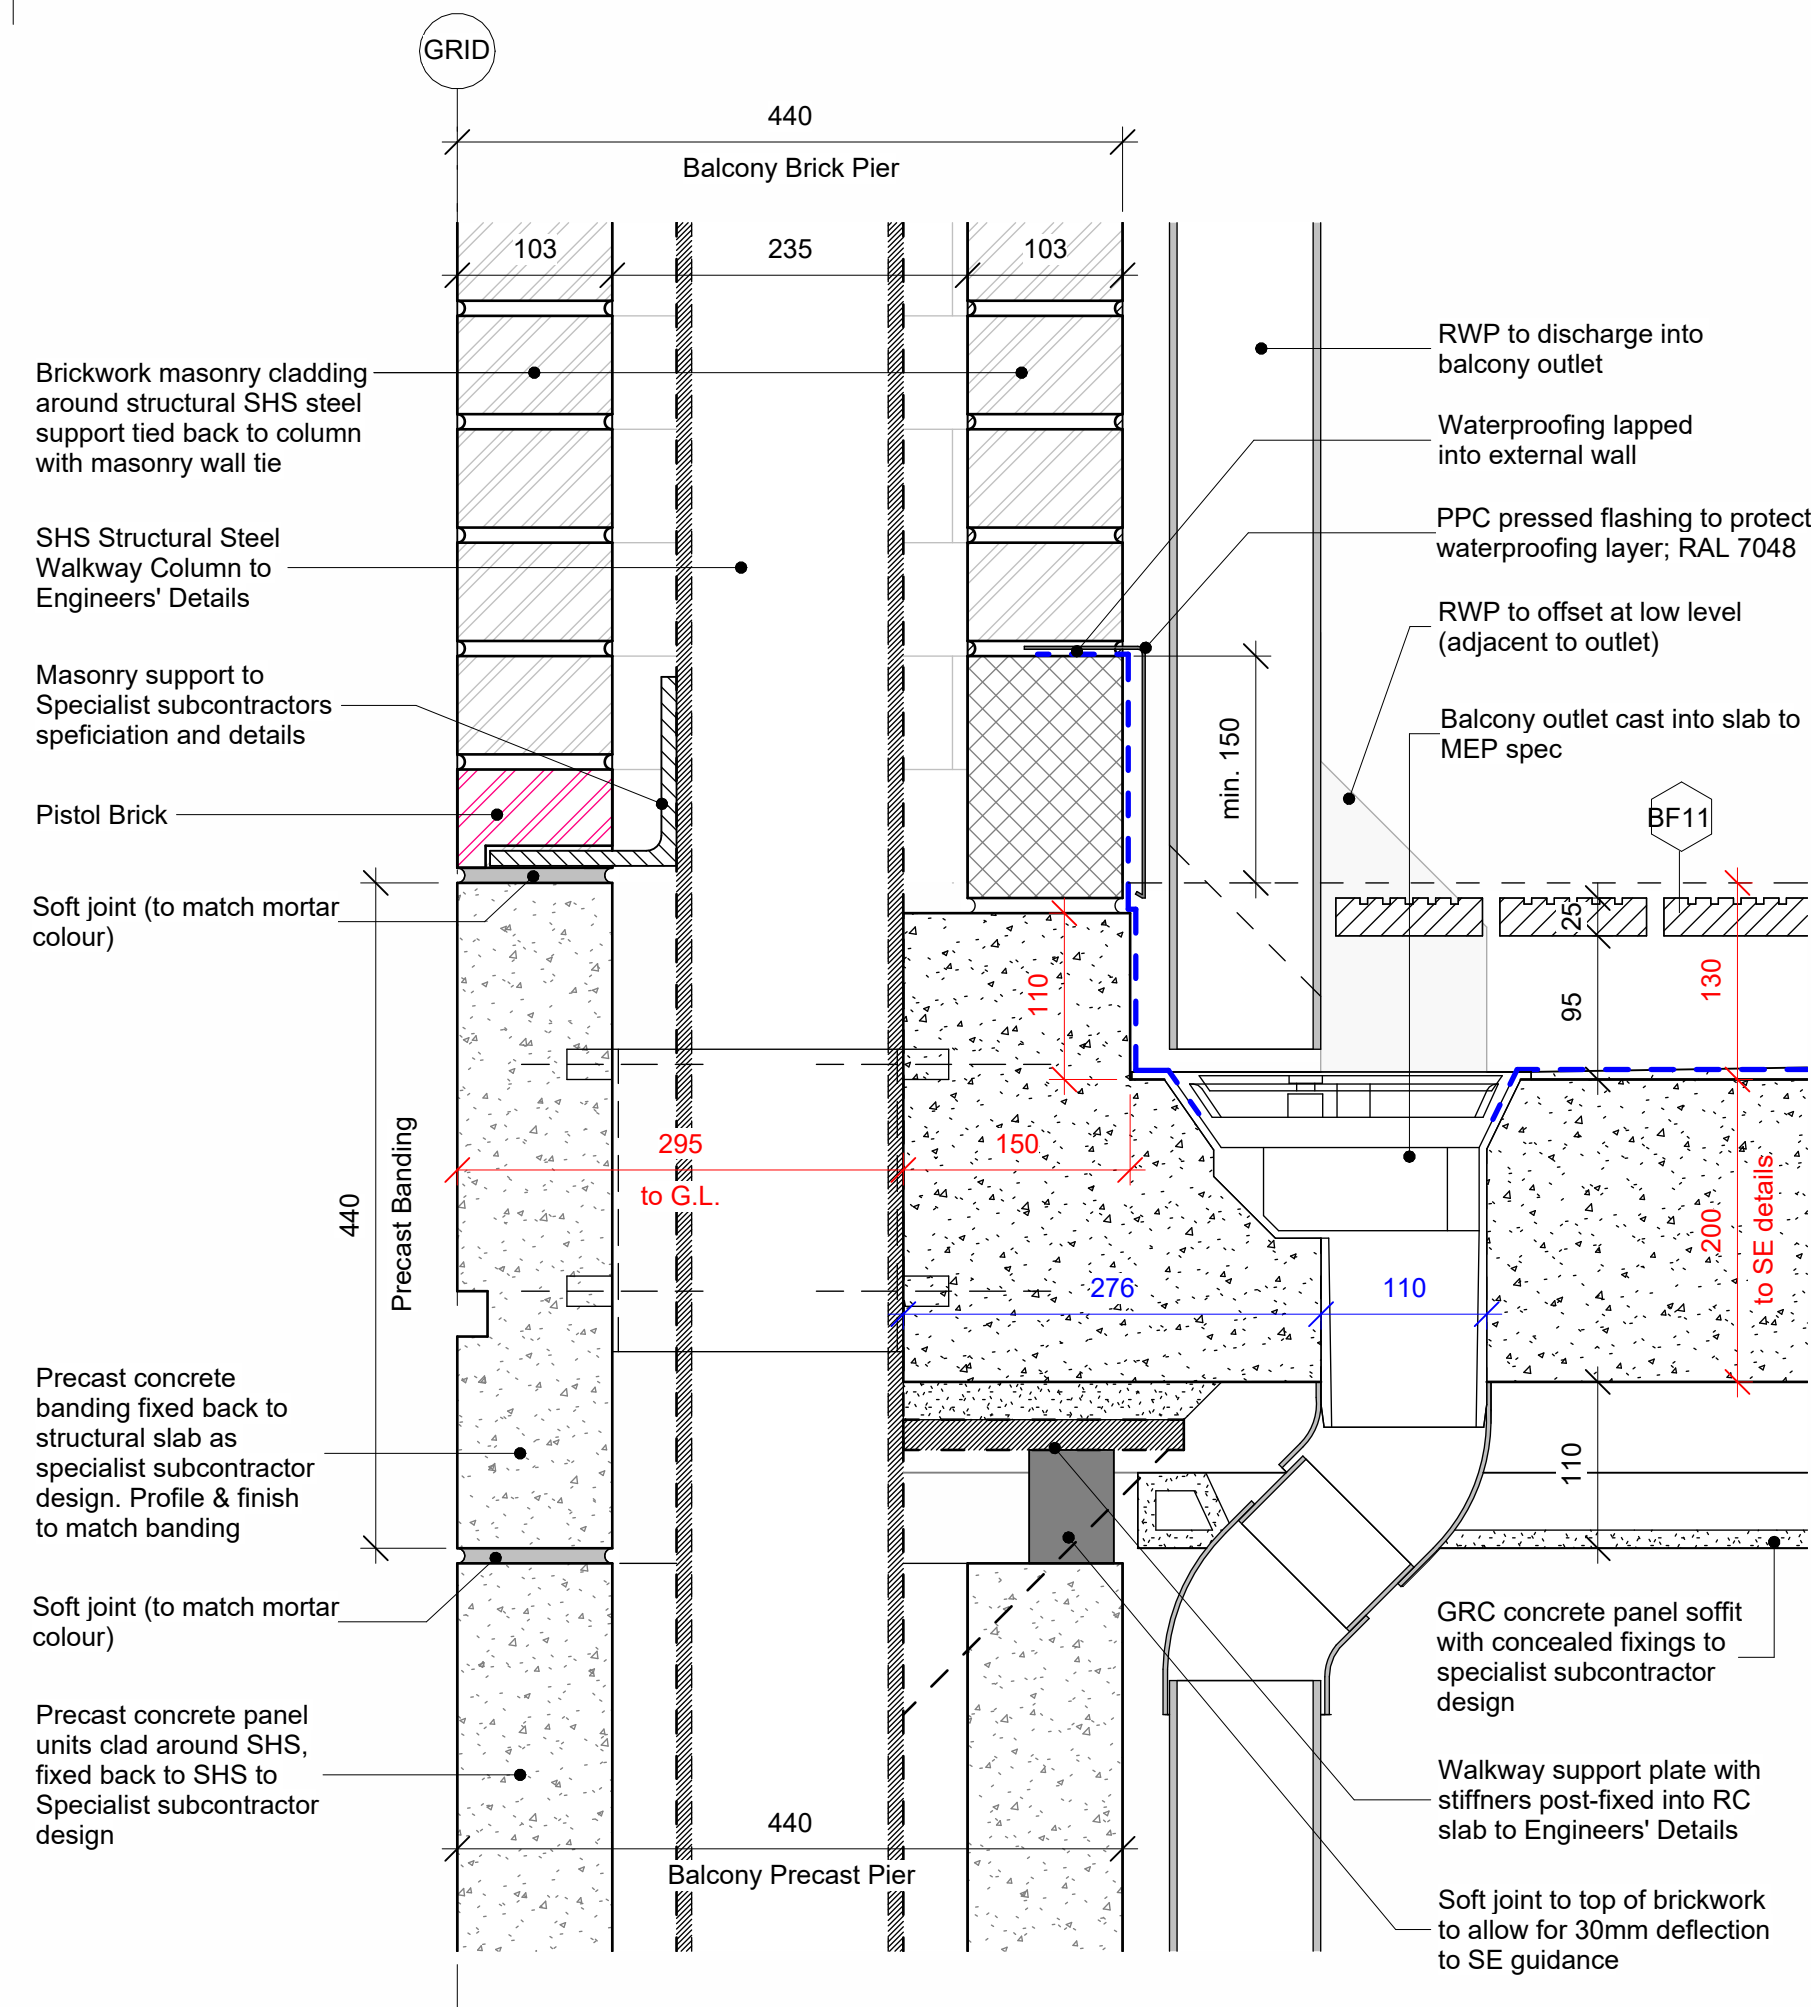


1 | B2 / C2 Deck Balcony Pier Details - Pier Section Precast Banding (through balcony outlet)

1:5

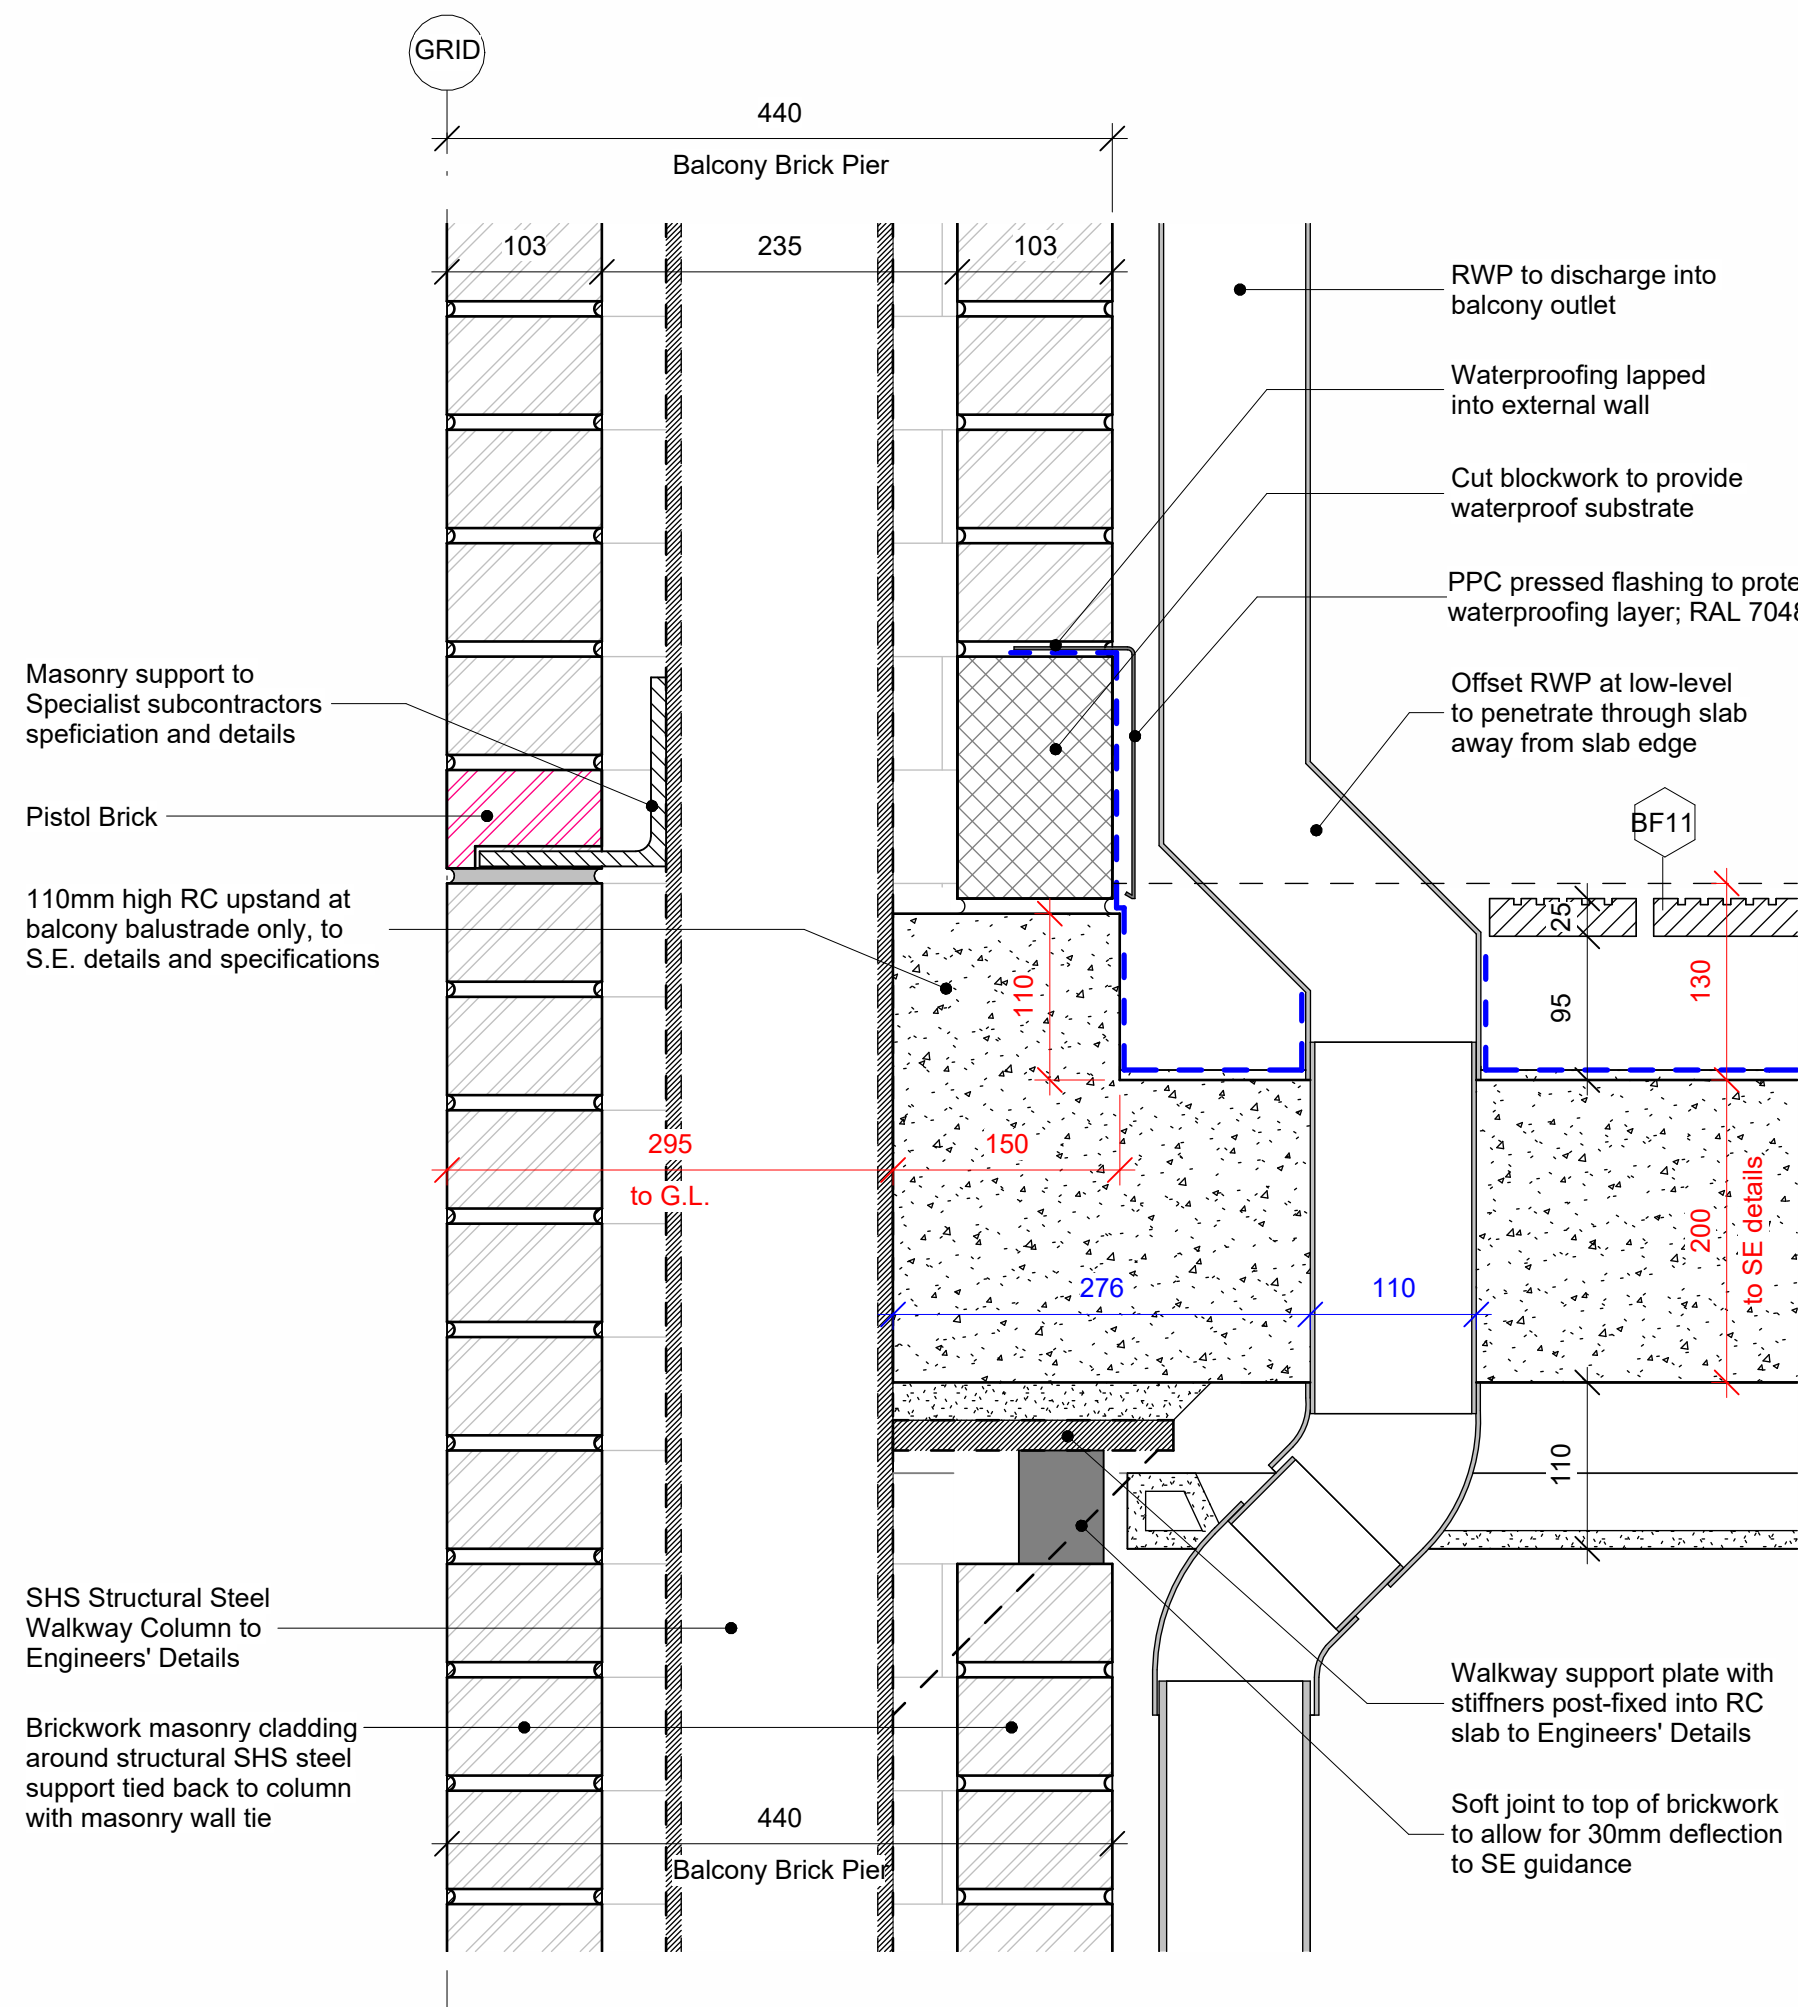

2 | B2 / C2 Deck Balcony Pier Details - Pier Section without Banding (through roof RWP)

1:5

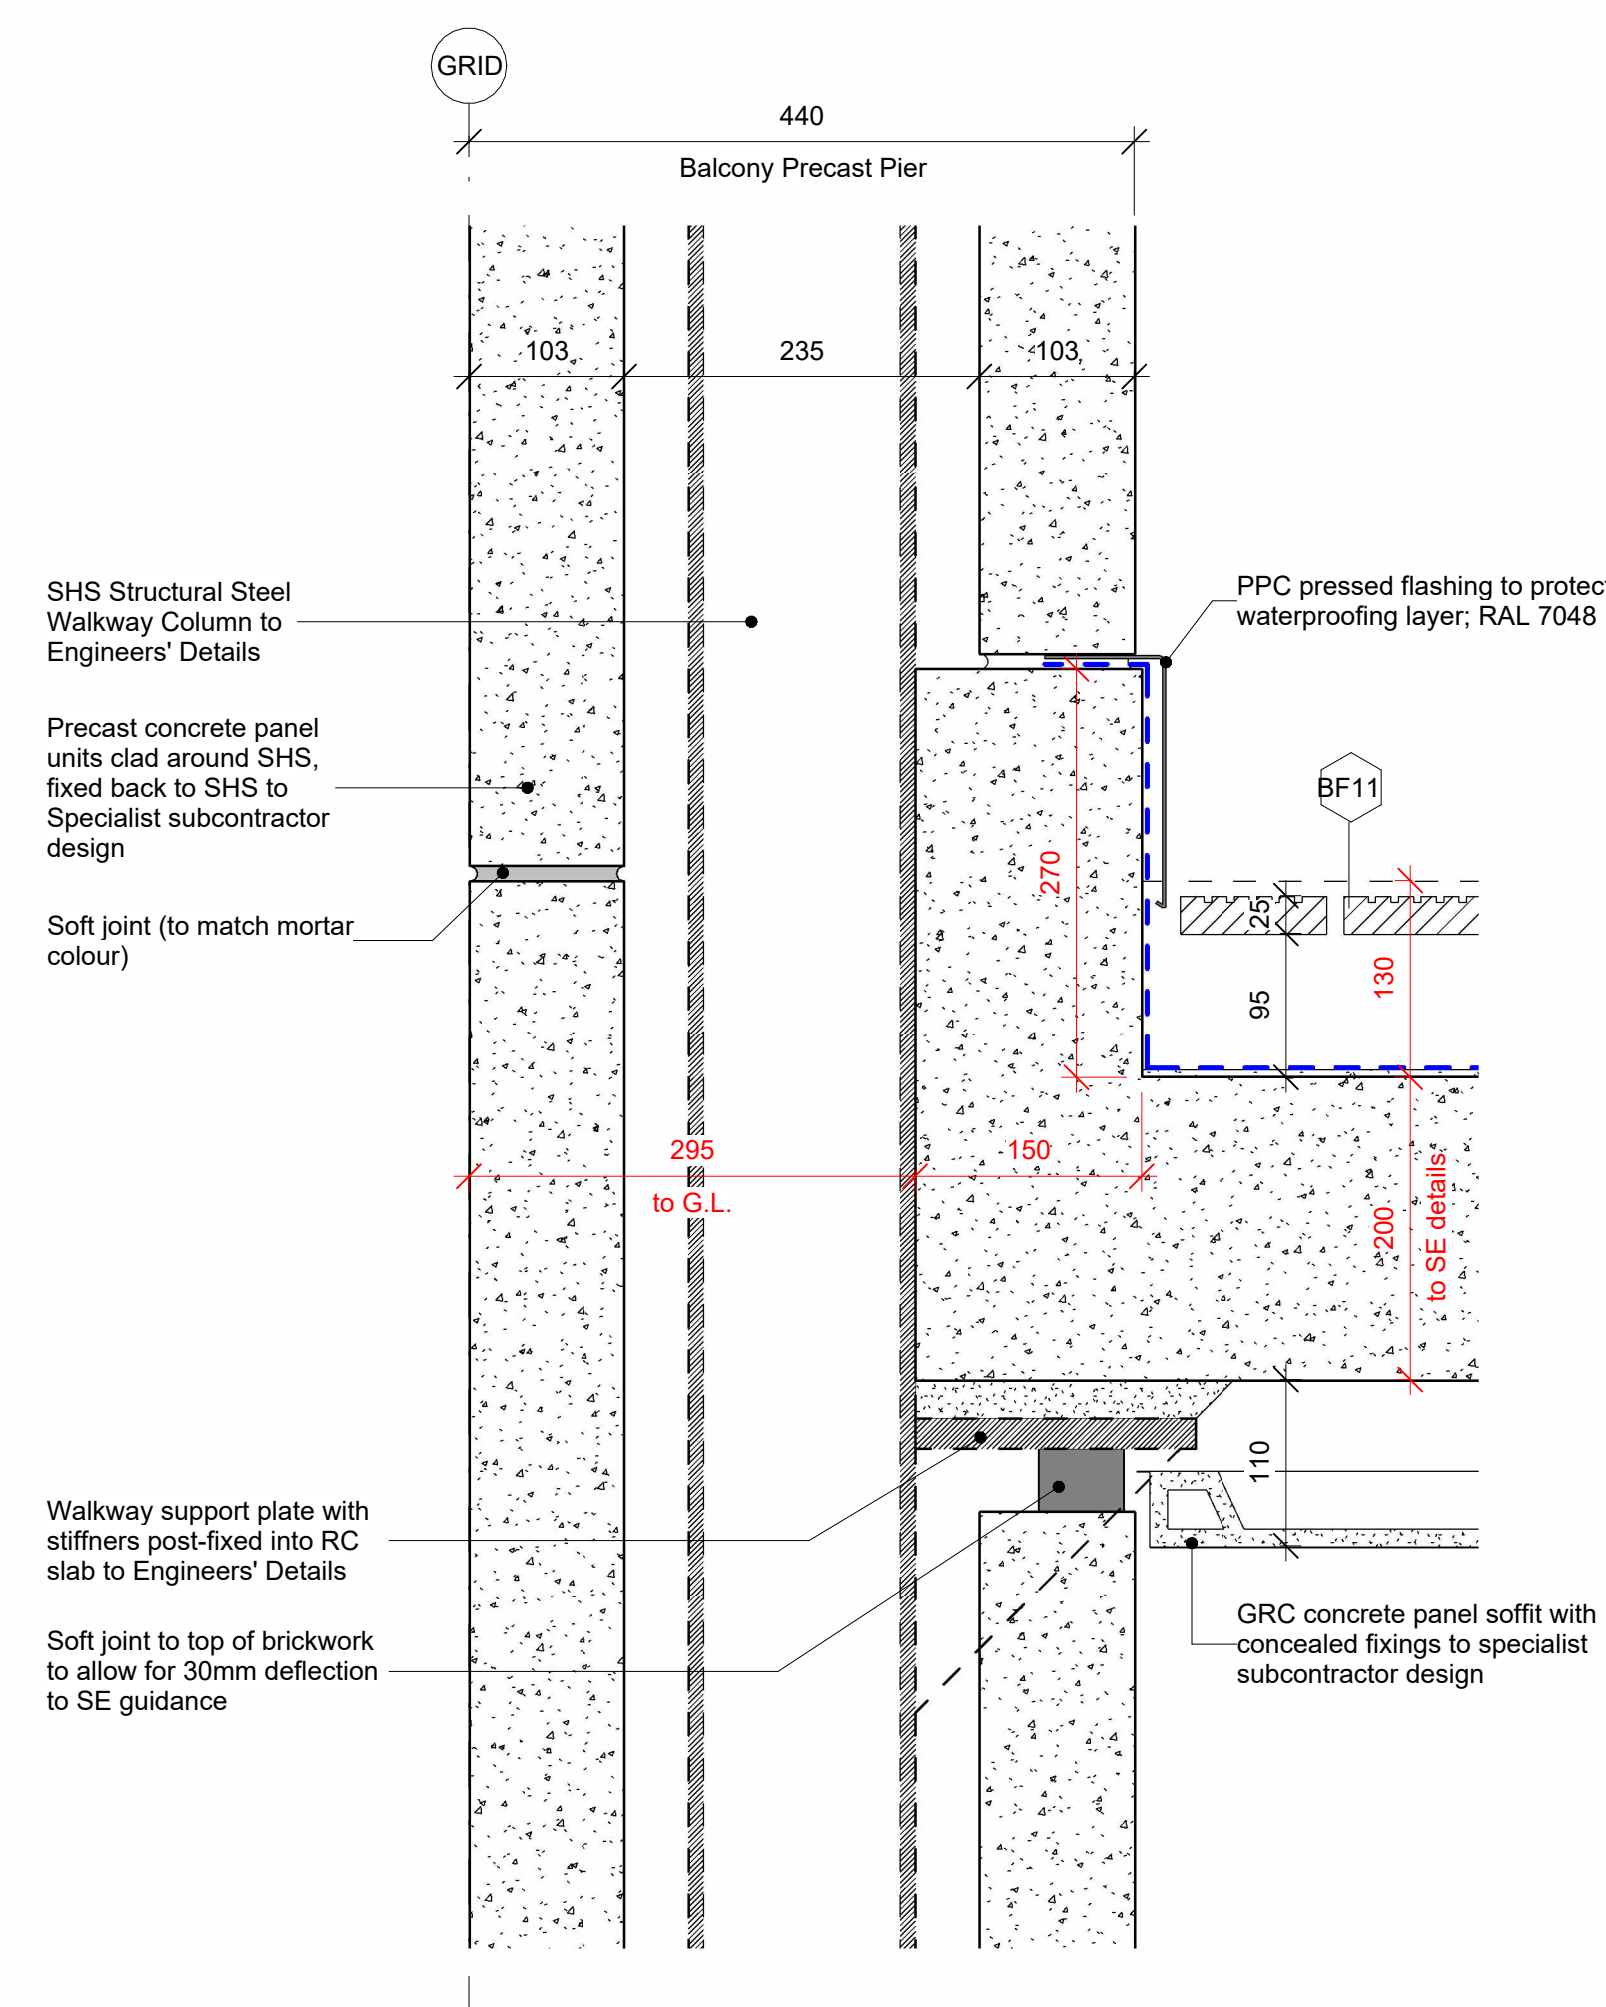


5 | B2 / C2 Deck Balcony Pier Details - Precast Pier Section (Level 01)

1:5

#### Notes


1. Do not scale this drawing.
2. All dimensions must be checked on site and any discrepancies verified with the architect.
3. Unless shown otherwise, all dimensions are to structural surfaces.
4. Drawing to be read with all other issued information. Any discrepancies to be brought to the attention of the architect.
5. This drawing is the copyright of Levitt Bernstein and may not be copied, altered or reproduced in any form, or passed to a third party without license or written consent.
6. This document is prepared for the sole use of Formation D&B and no liability to any other persons is accepted by Levitt Bernstein. Levitt Bernstein accepts no liability for use of this drawing by parties other than the party for whom it was prepared or for purposes other than those for which it was prepared.

This is not a construction drawing, it is unsuitable for the purpose of construction and must on no account be used as such.

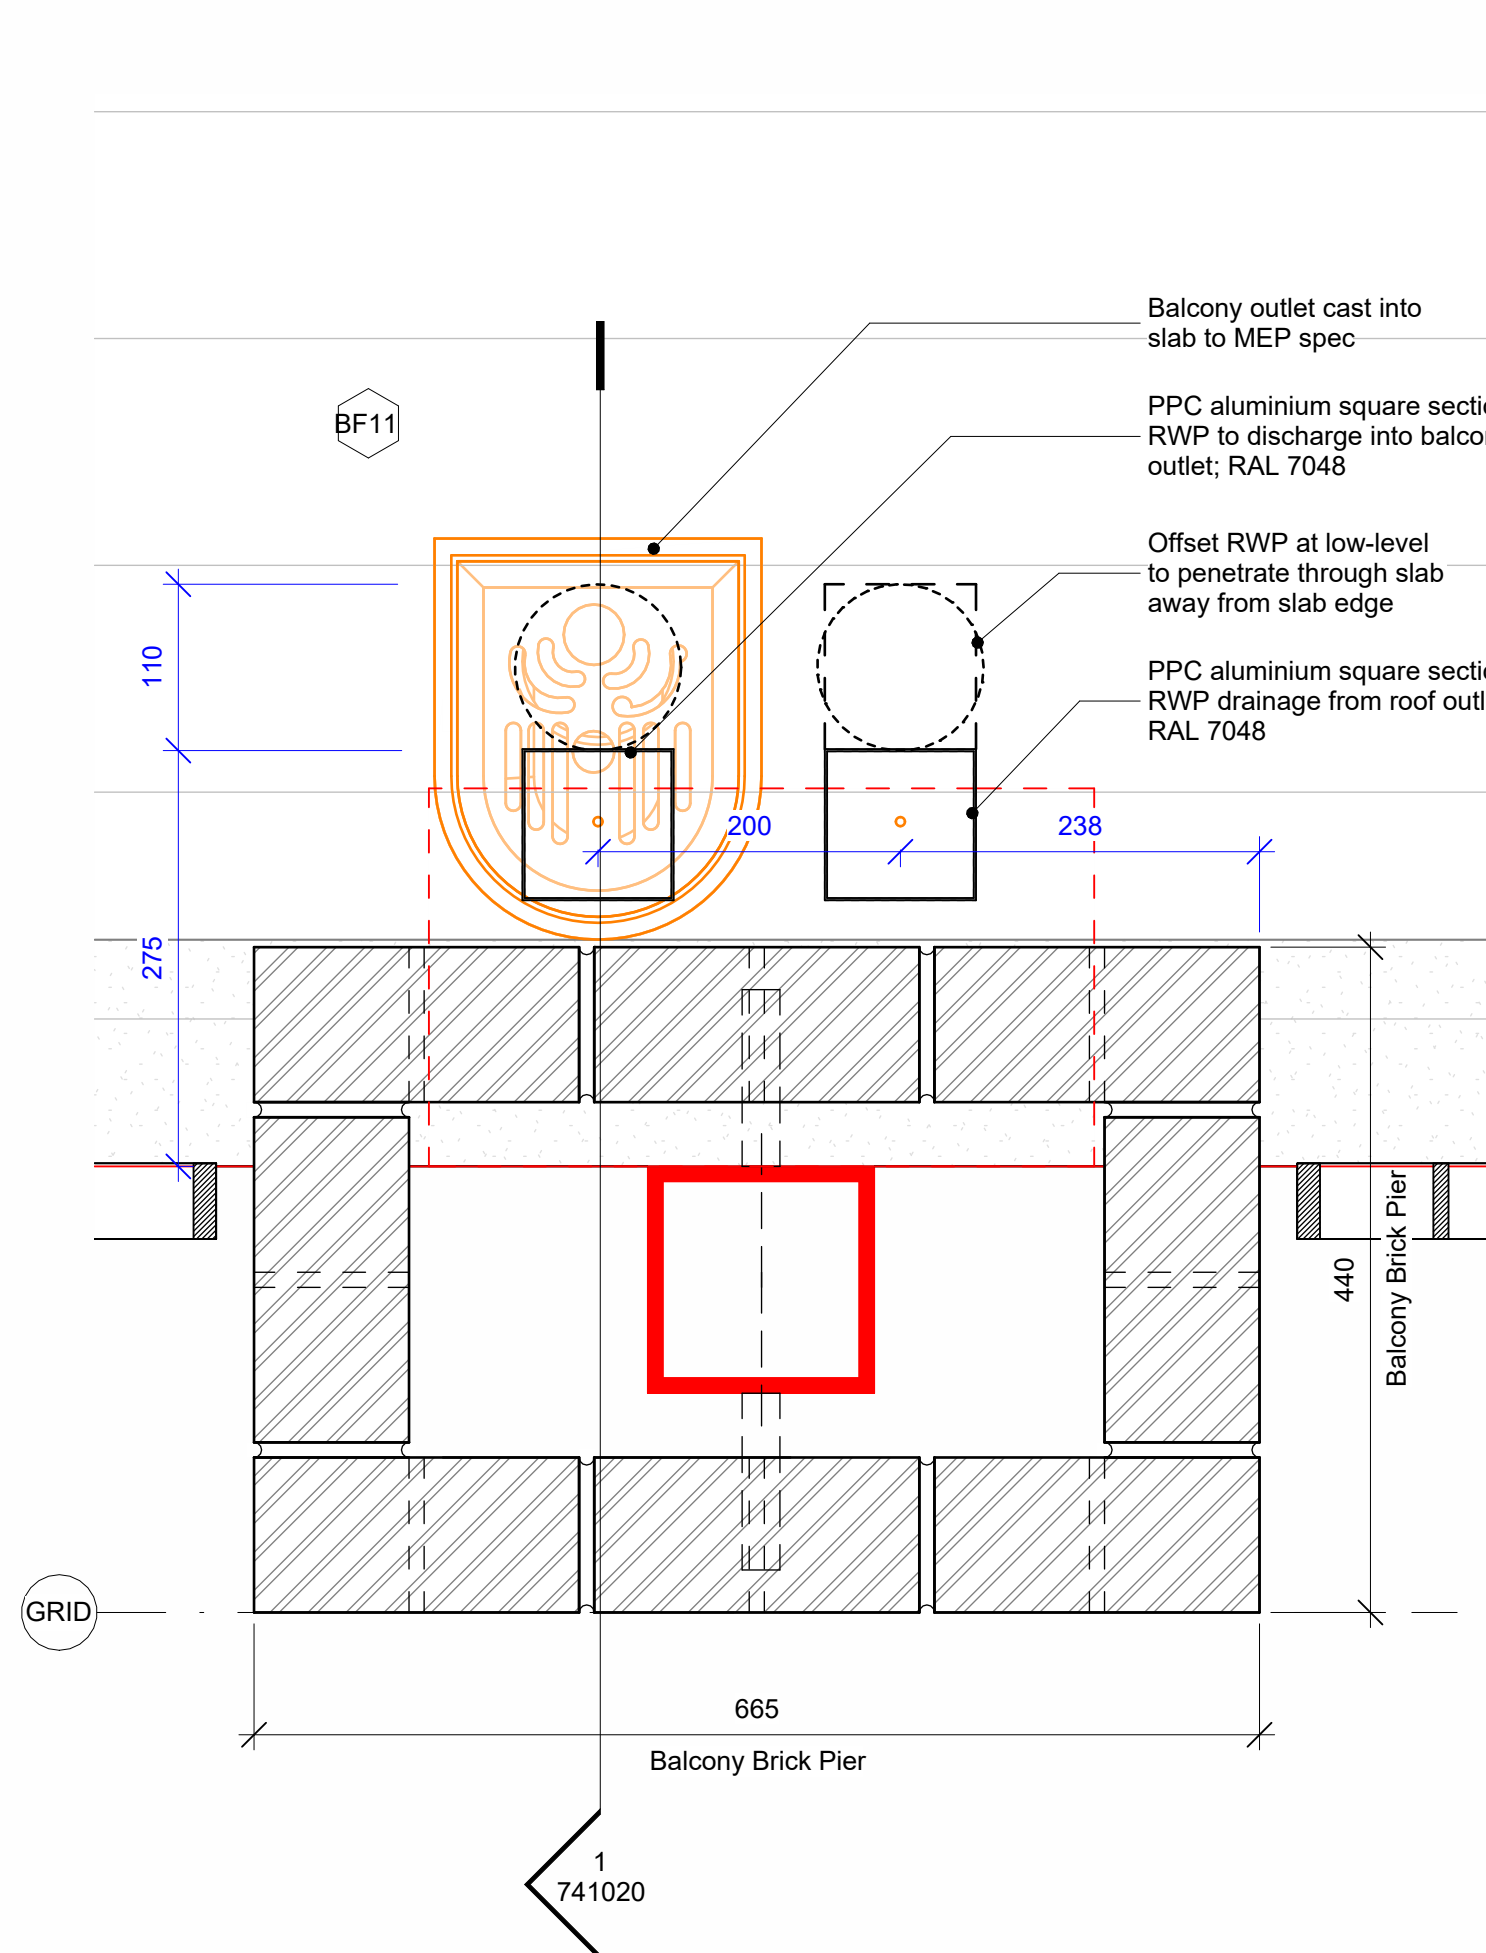


3 | B2 / C2 Deck Balcony Pier Details - Brick Pier Plan

1:5

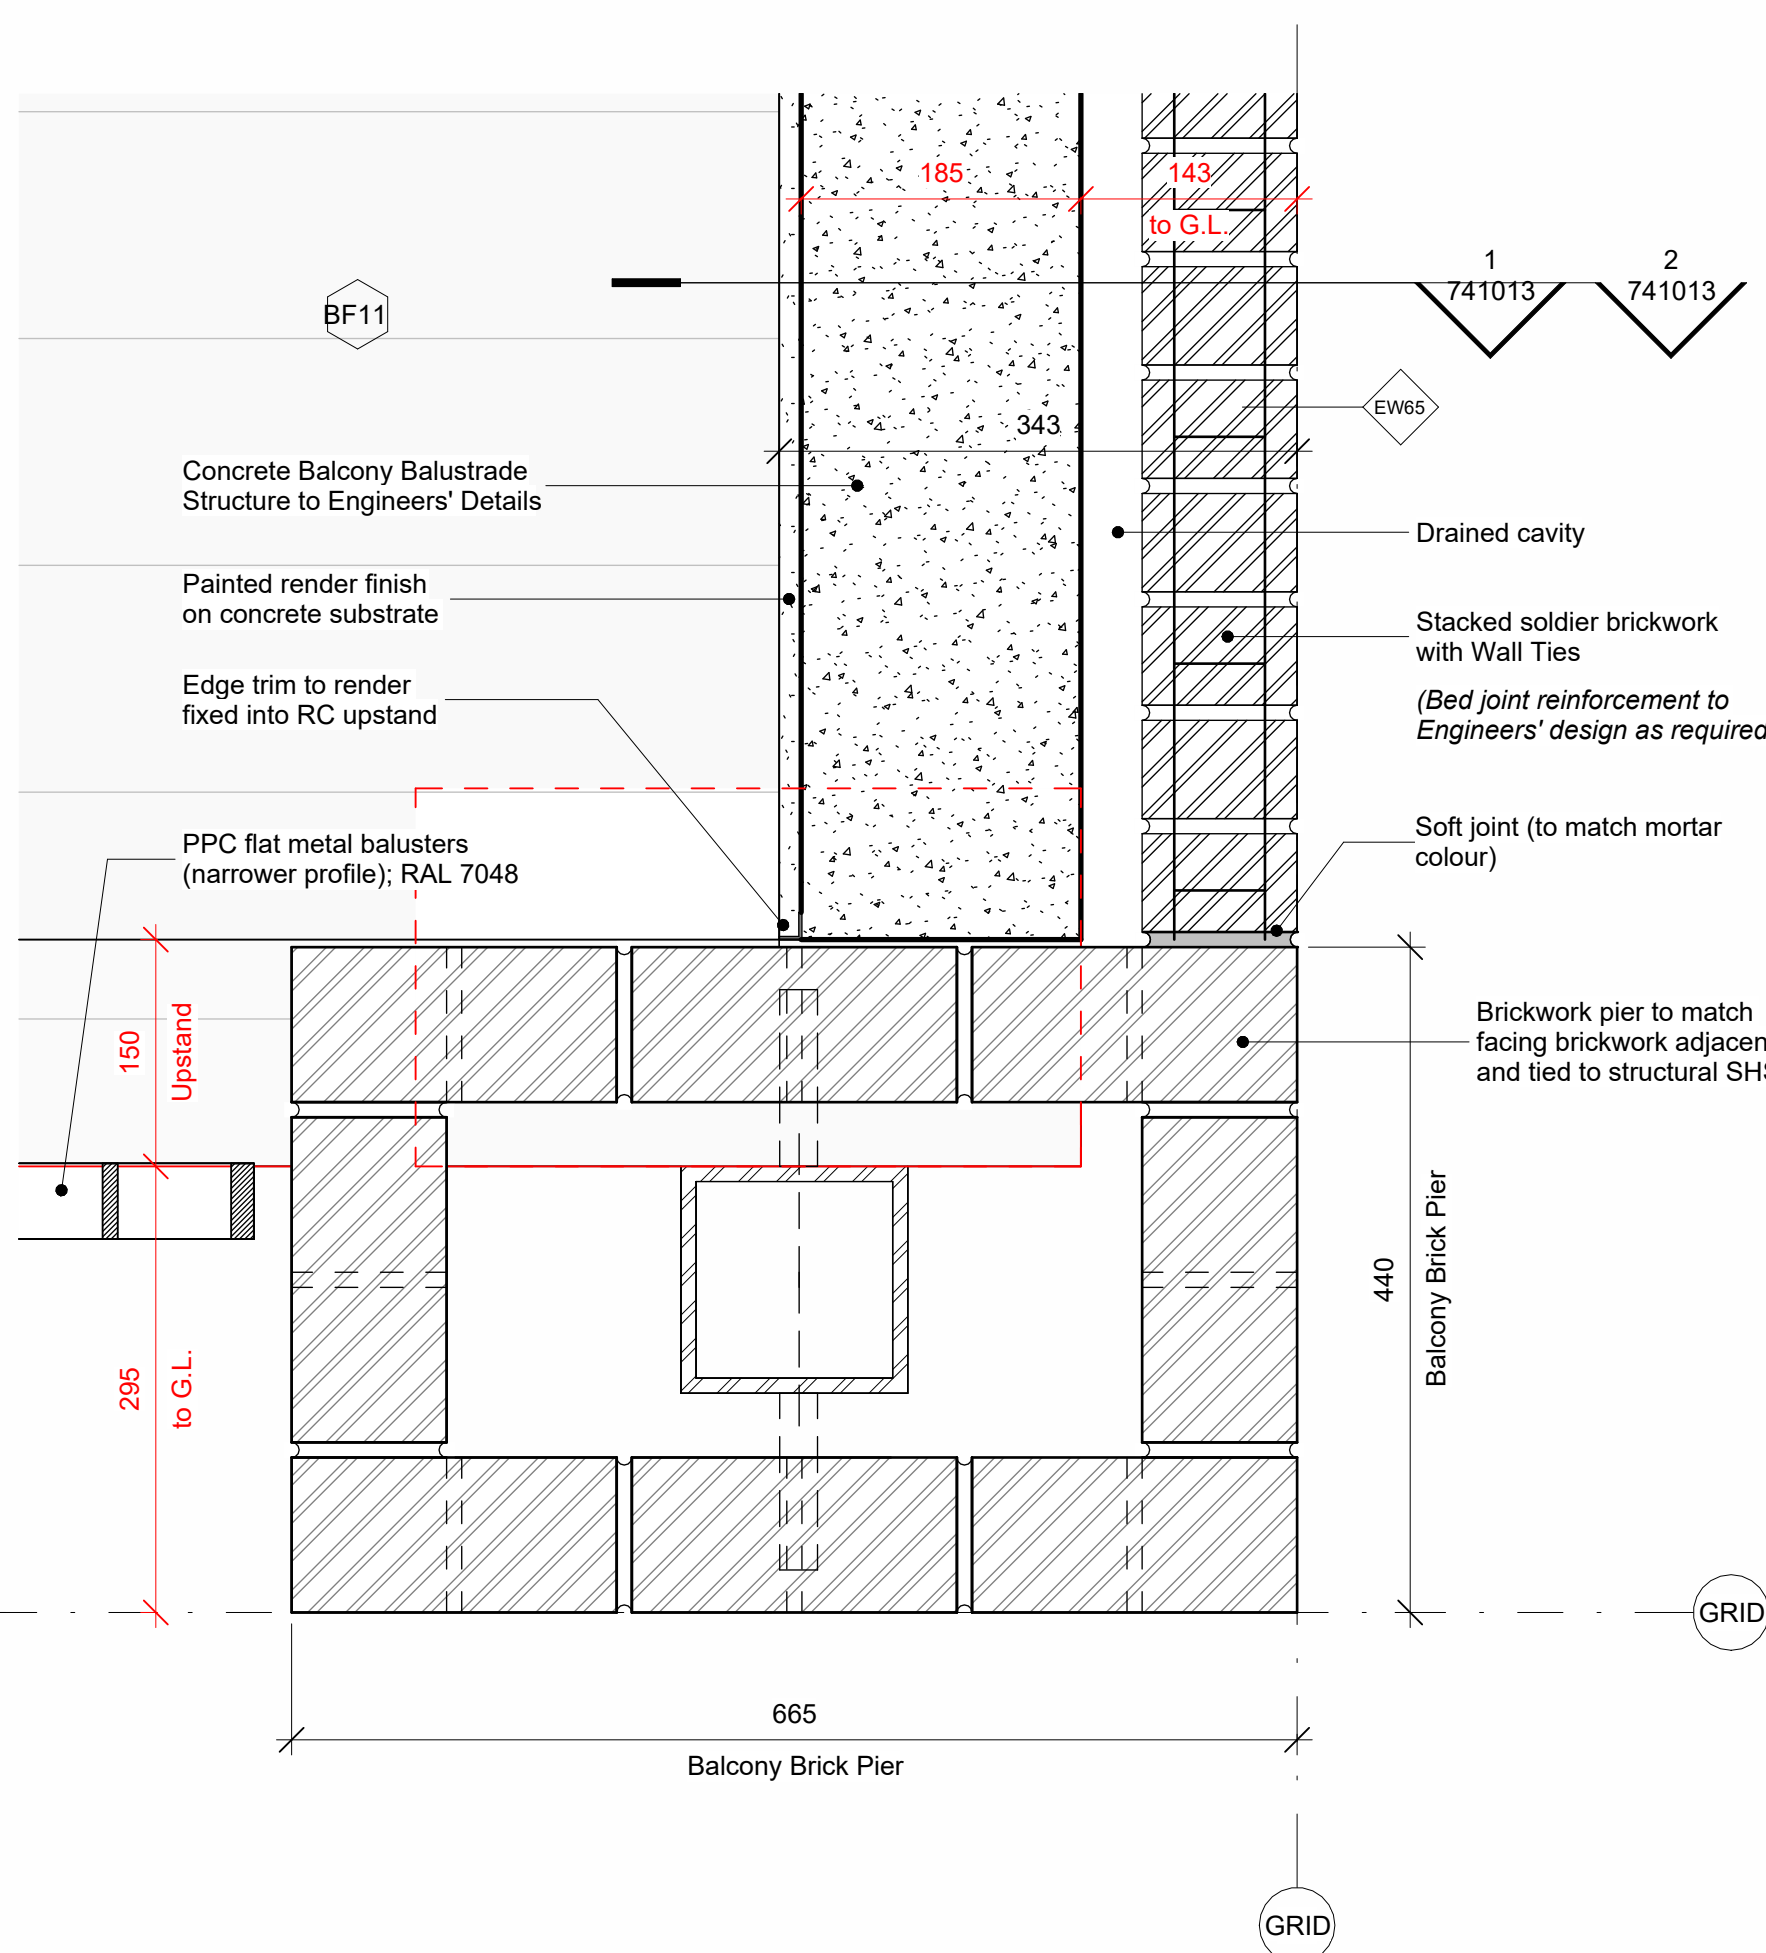

4 | B2 / C2 Deck Balcony Pier Details - Corner Brick Pier Plan

1:5

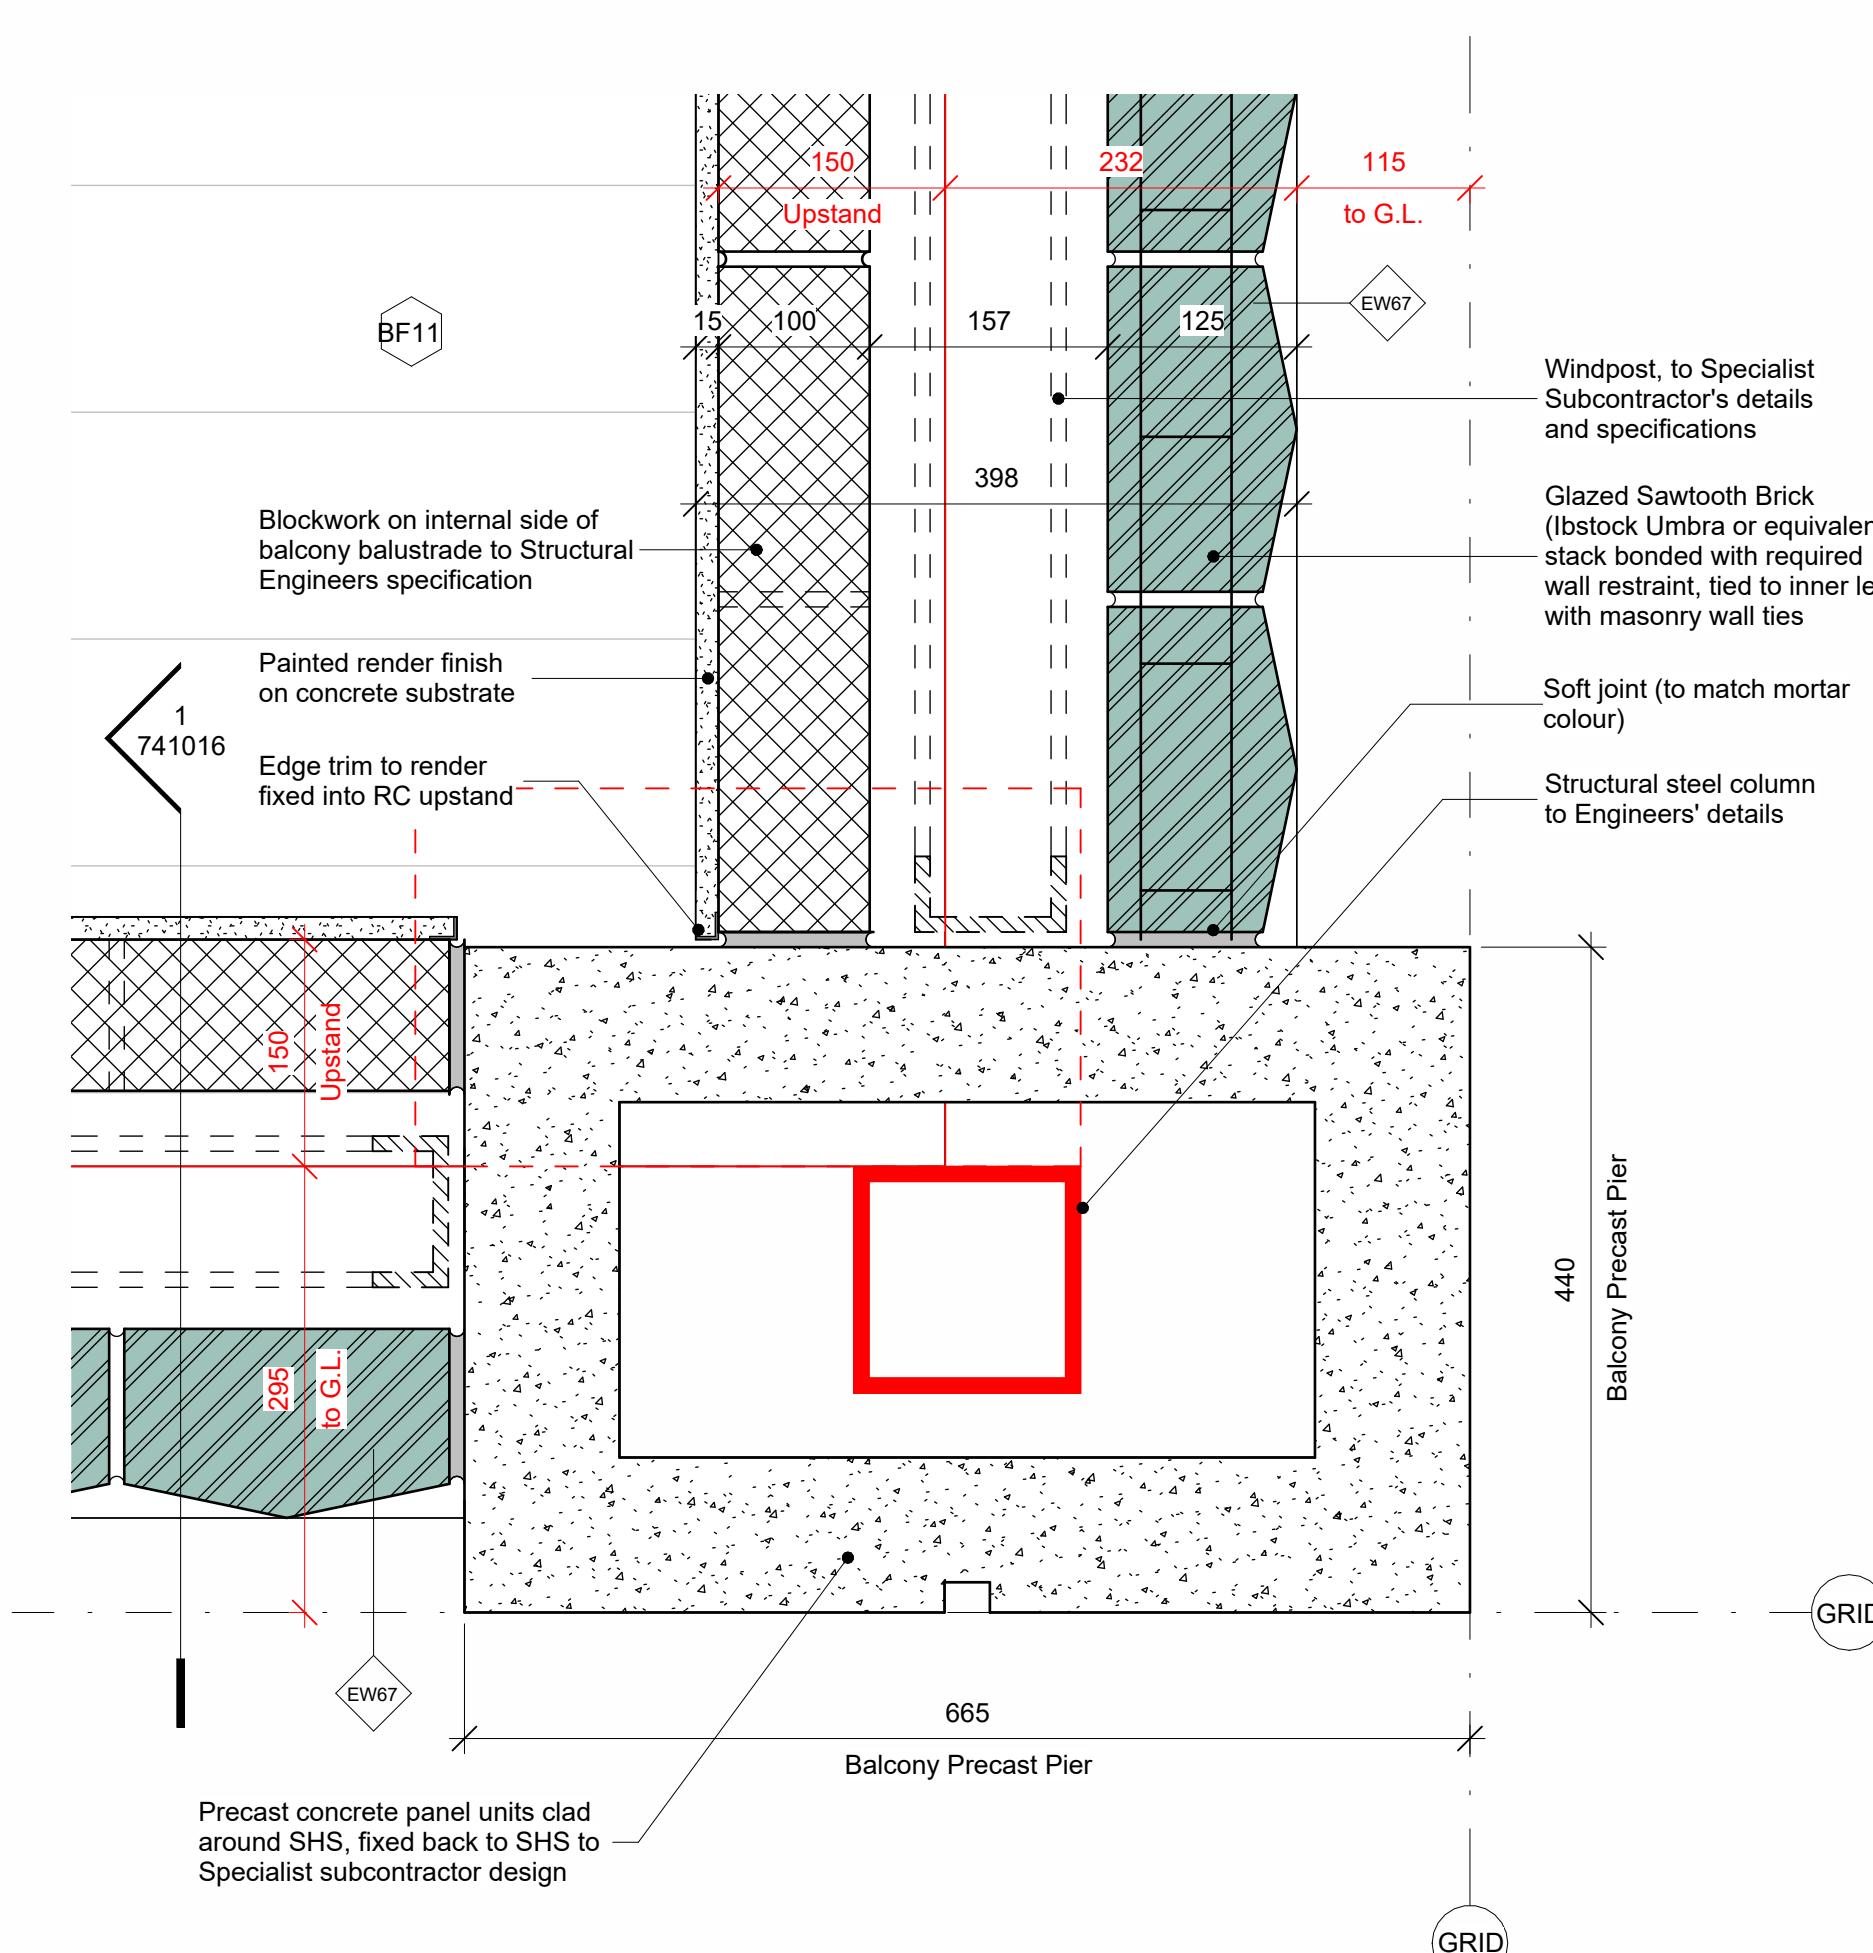

6 | B2 / C2 Deck Balcony Pier Details - Precast Pier Plan (Level 01)

1:5

|     |          |             |                 |
|-----|----------|-------------|-----------------|
| P1  | 26/01/24 | First Issue | SG/OB           |
| Rev | Date     | Description | Drawn / Checked |

Project name

**Ashley Road Depot**  
Tottenham Hale

Drawing number

3742B - LB - ZZ - ZZ - D - A - 741020

Drawing

Balcony Details - B2+C2 Pier Details

Purpose of issue

Stage 4

Scale

1:5 @ A1

Client

Formation D&B

**London**  
Thane Studios  
2-4 Thane Villas  
London N7 7PA  
+44 (0)20 7275 7676  
**Manchester**  
Bonded Warehouse  
18 Lower Byrom Street  
Manchester M3 4AP  
+44 (0)161 666 6740

Levitt Bernstein  
levittbernstein.co.uk