

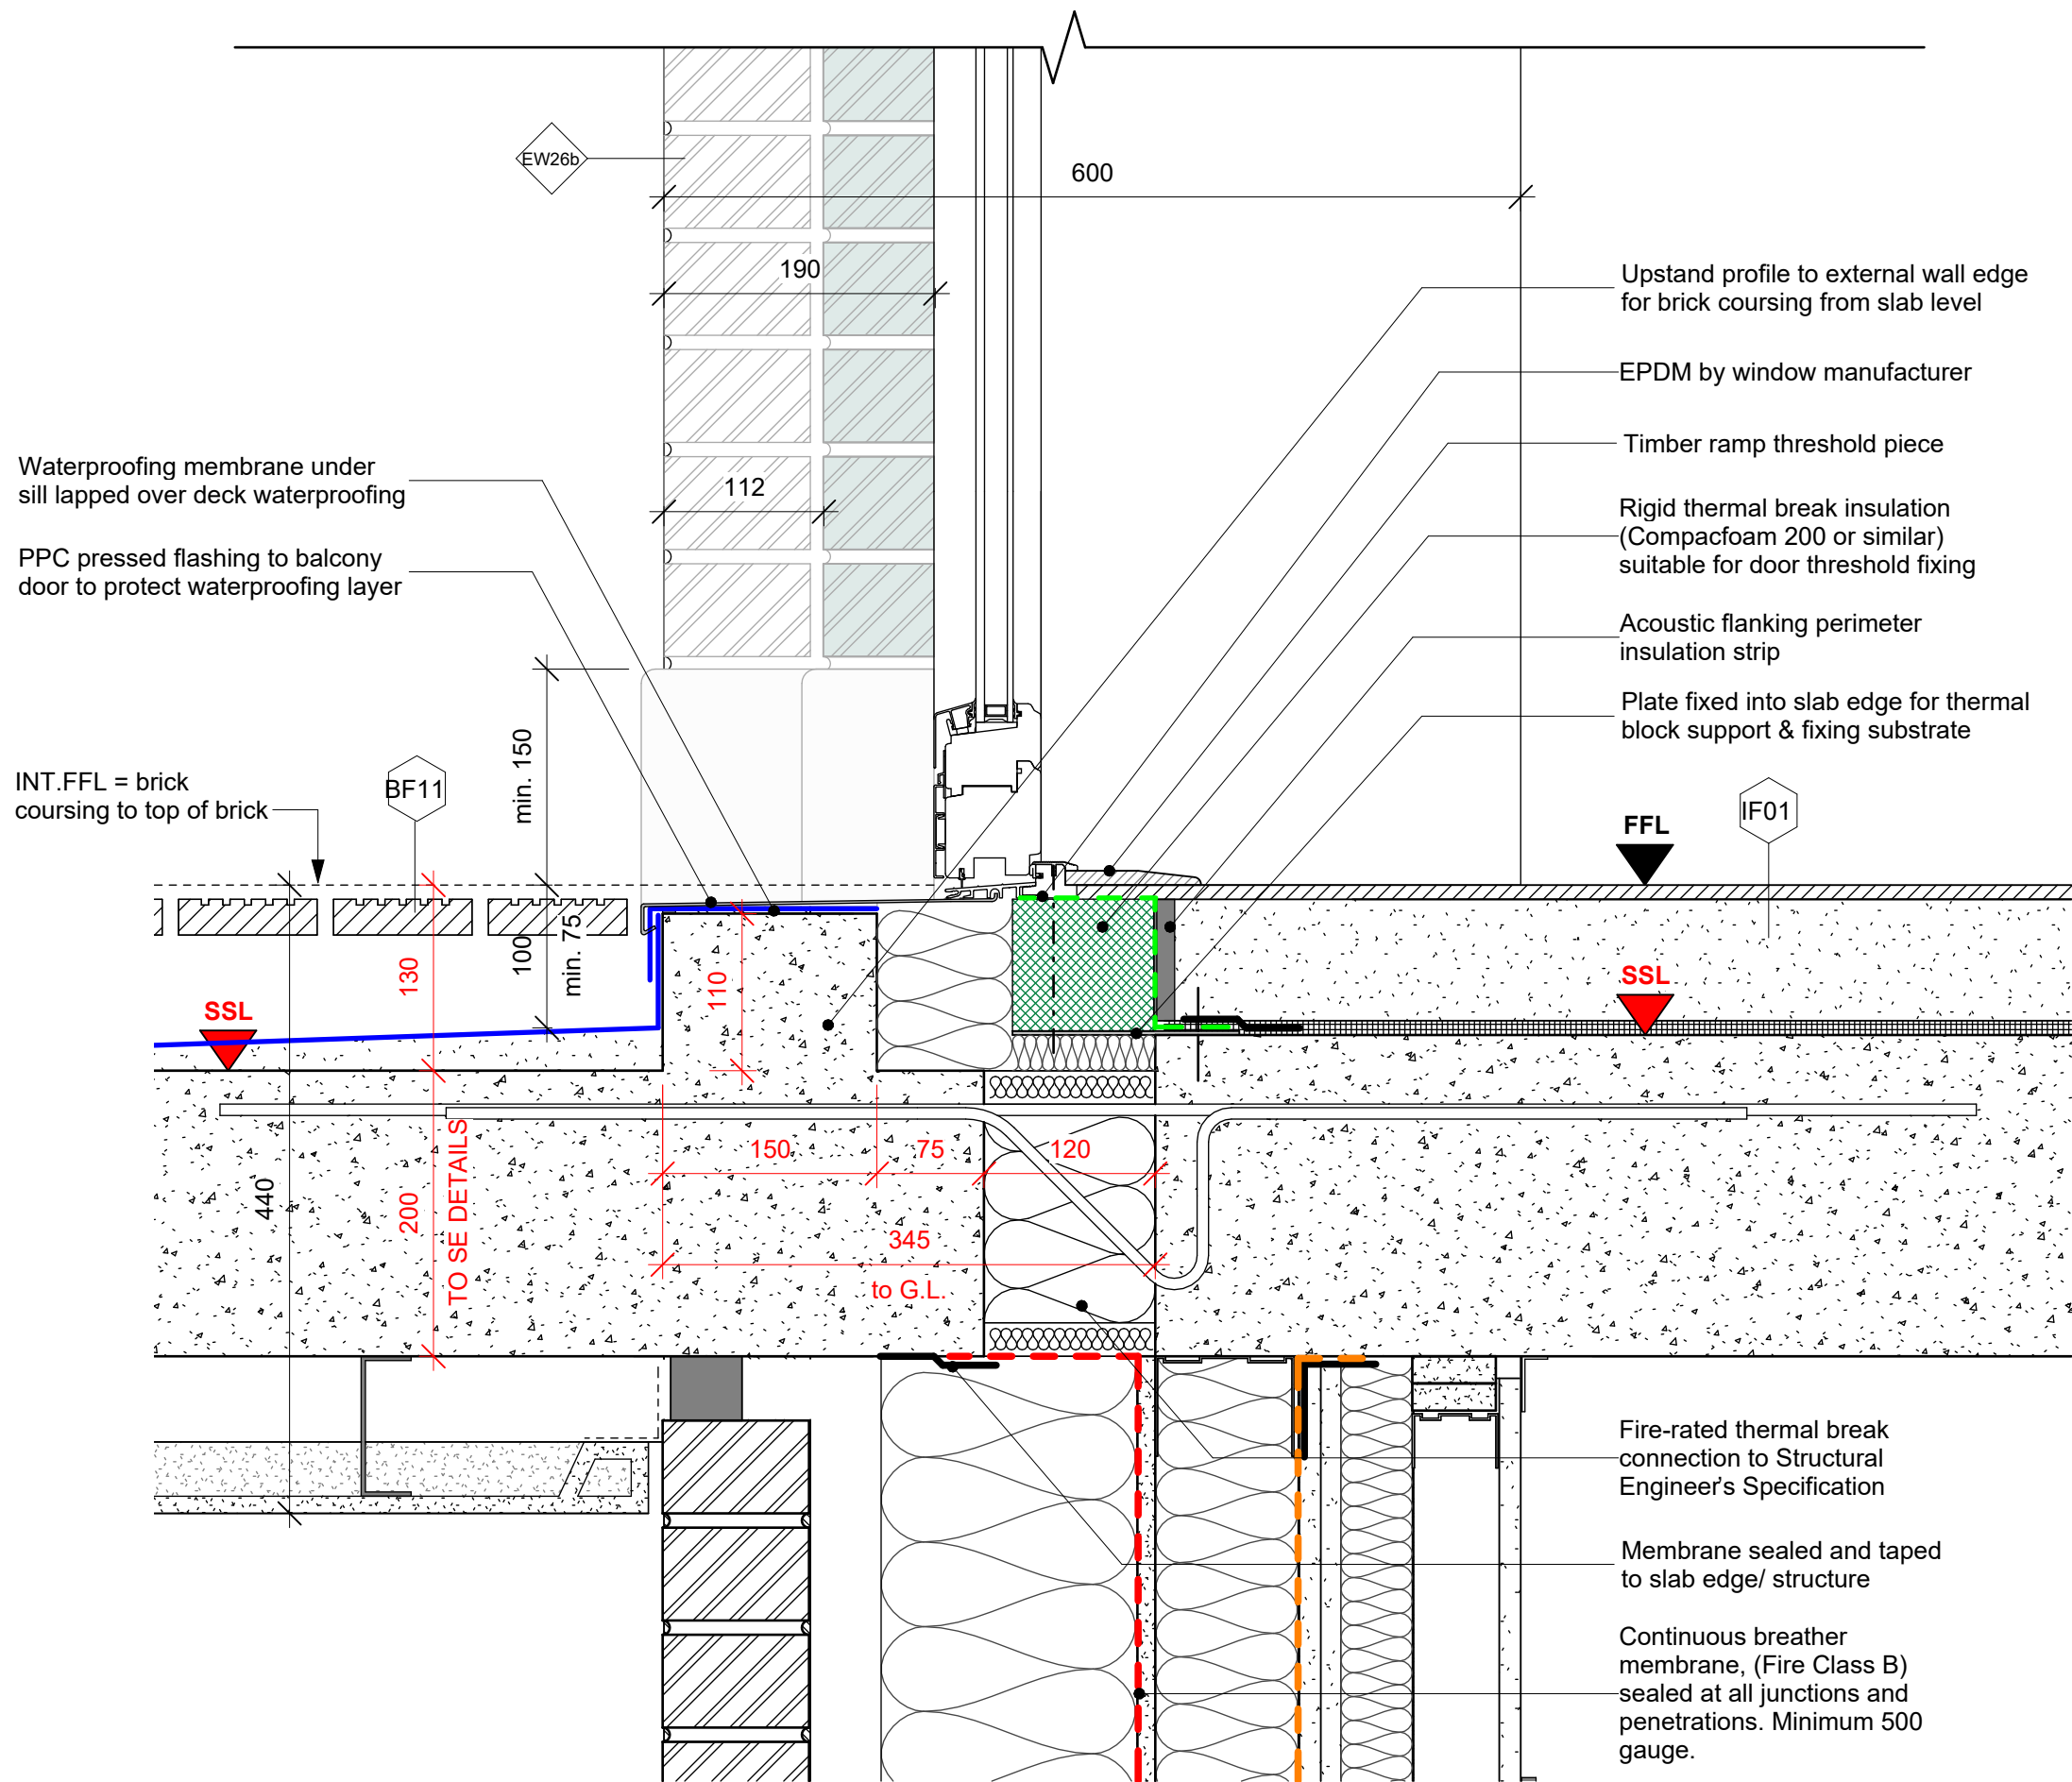


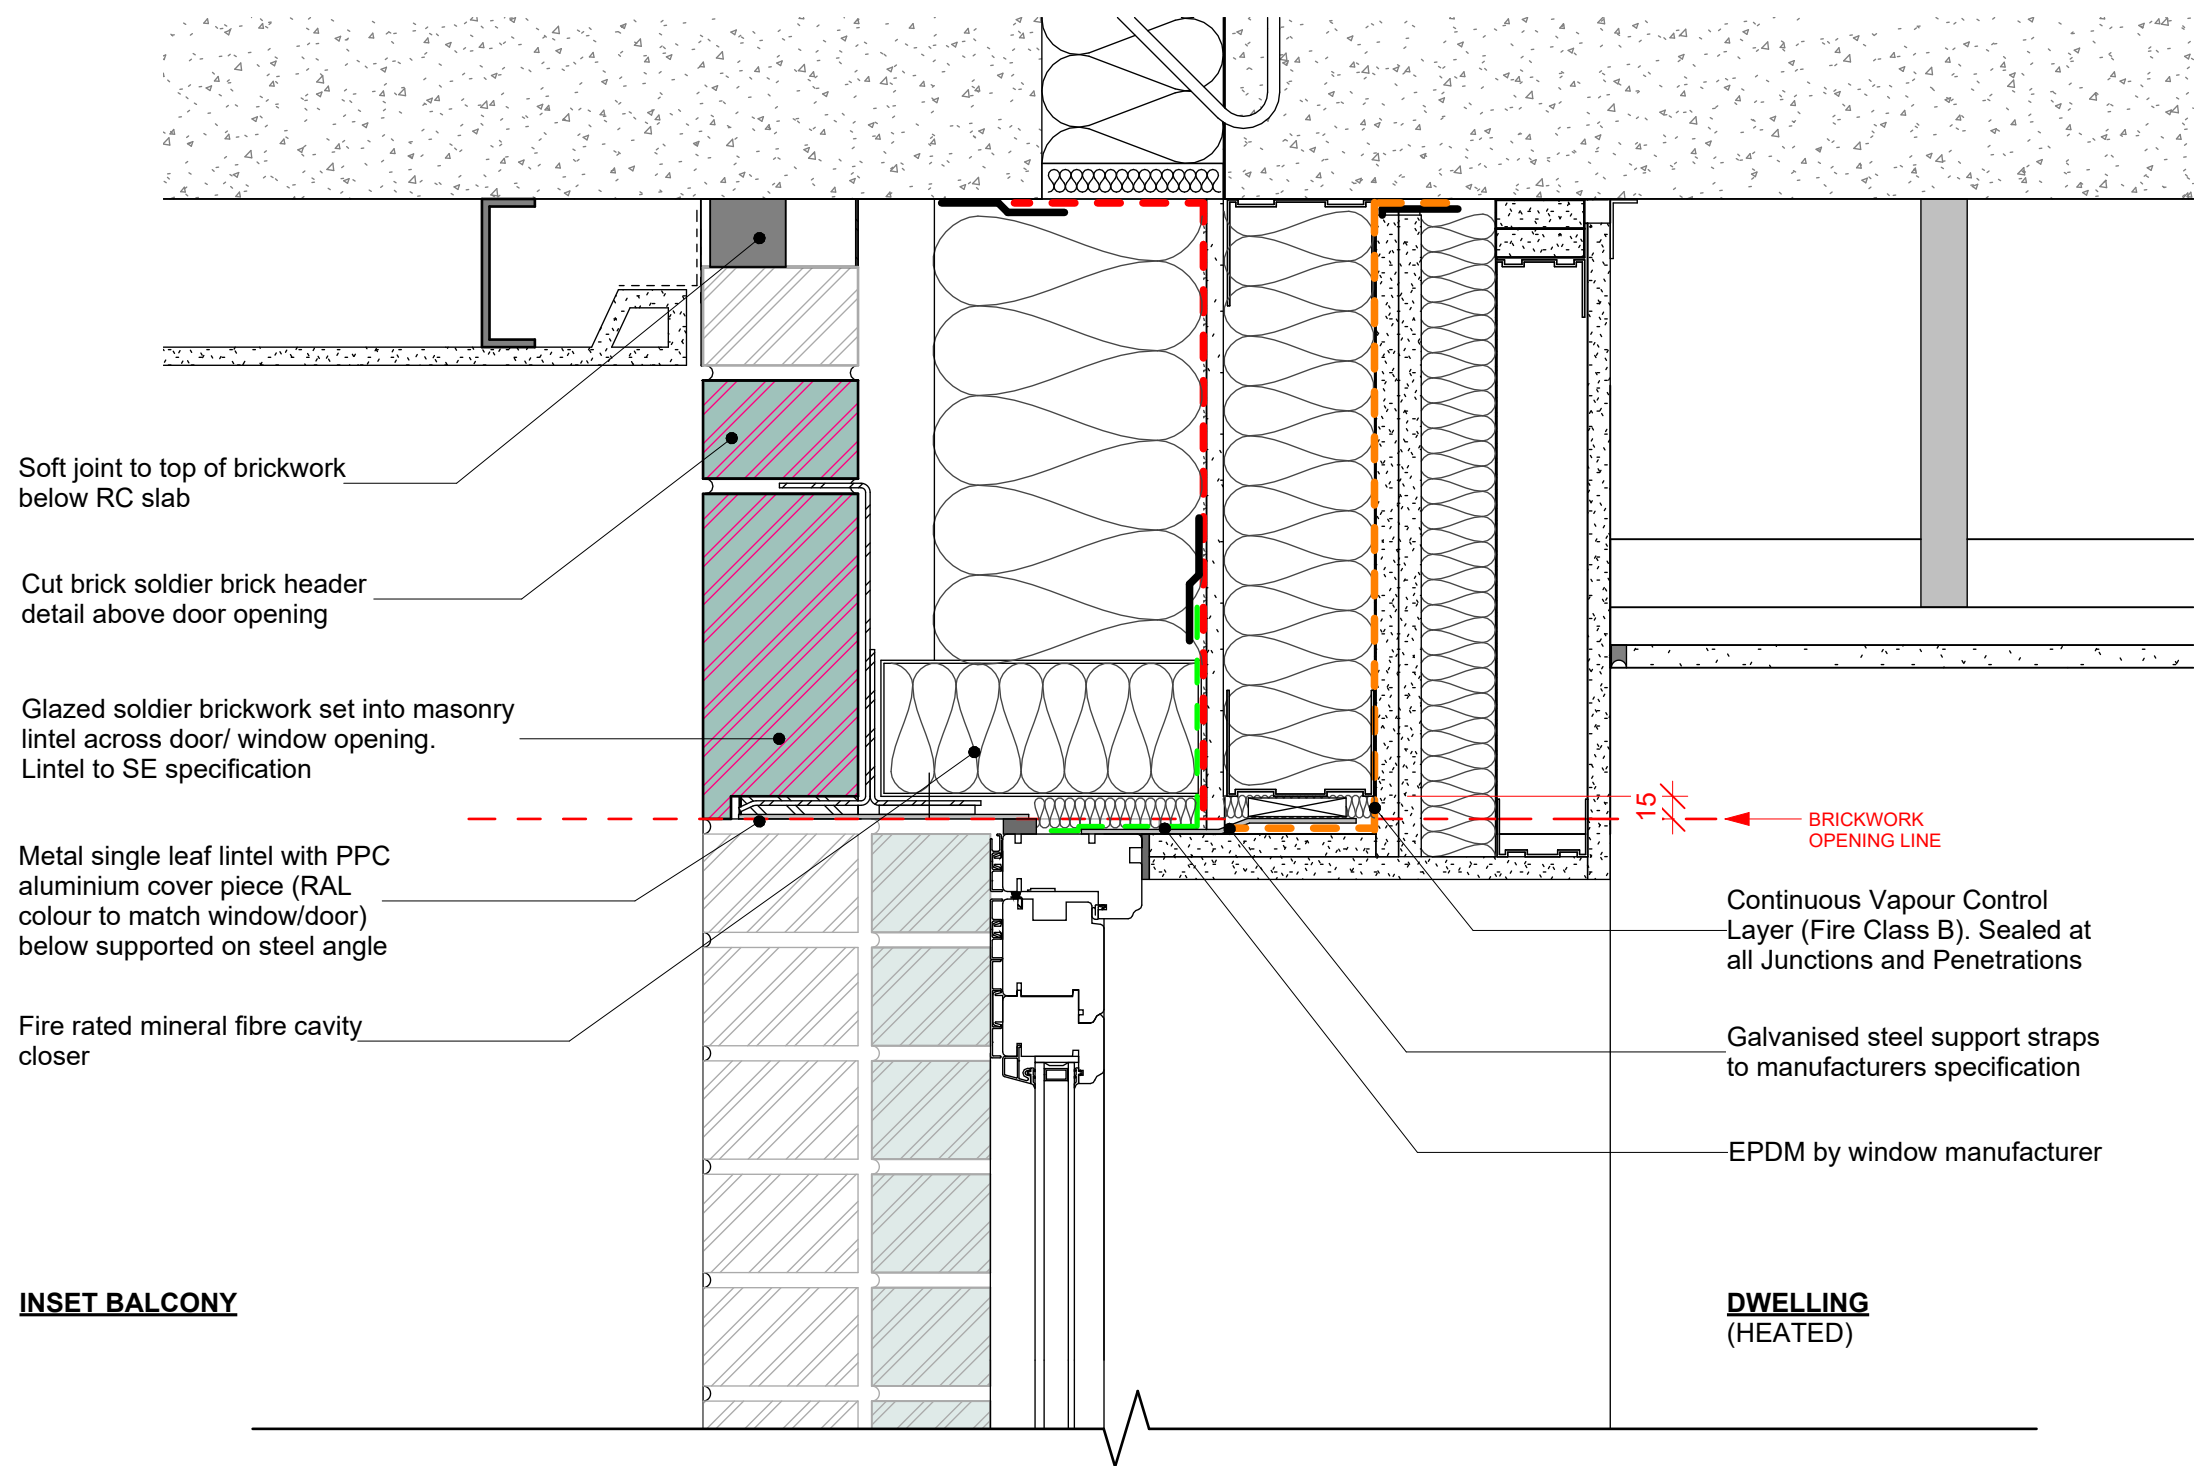

1 | Balcony Door Detail Section - Typical Section (All Blocks) - Half Brick Reveal

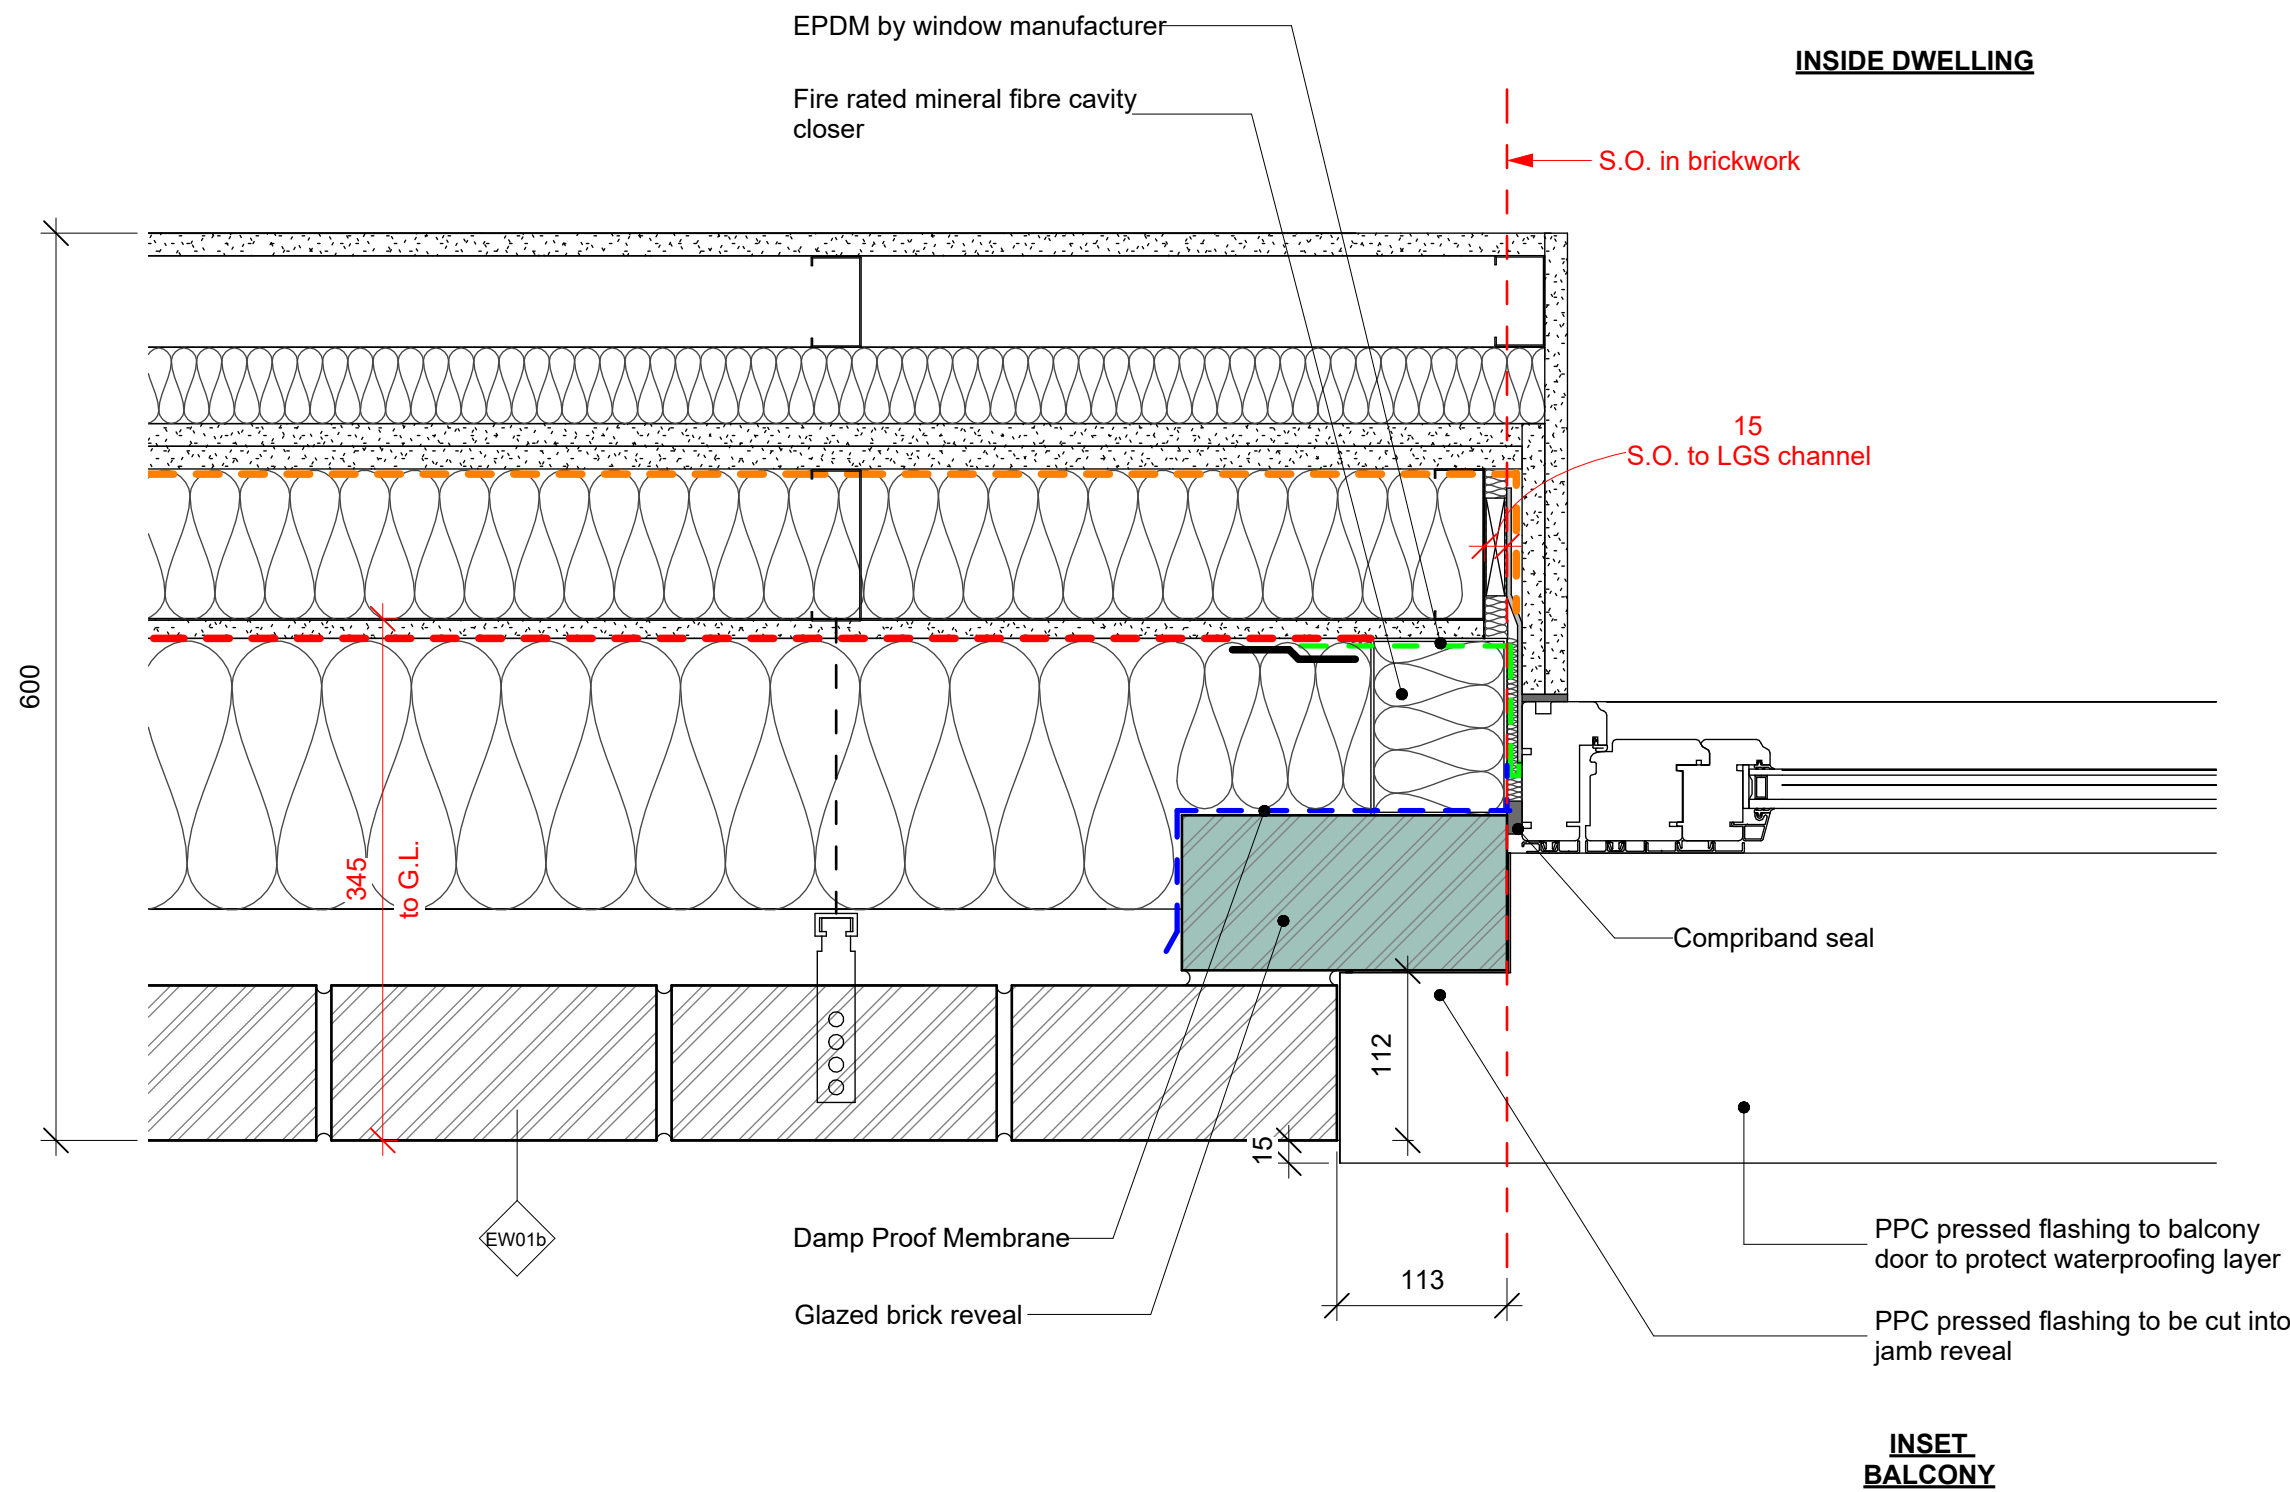

2 | Balcony Door Detail Plan - Typical Section (All Blocks) - Half Brick Reveal

Notes

1. Do not scale this drawing.
2. All dimensions must be checked on site and any discrepancies verified with the architect.
3. Unless shown otherwise, all dimensions are to structural surfaces.
4. Drawing to be read with all other issued information. Any discrepancies to be brought to the attention of the architect.
5. This drawing is the copyright of Levitt Bernstein and may not be copied, altered or reproduced in any form, or passed to a third party without license or written consent.
6. This document is prepared for the sole use of Formation D&B and no liability to any other persons is accepted by Levitt Bernstein. Levitt Bernstein accepts no liability for use of this drawing by parties other than the party for whom it was prepared or for purposes other than those for which it was prepared.

This is not a construction drawing, it is unsuitable for the purpose of construction and must on no account be used as such.

P1	02/02/24	First Issue	SG/OB
Rev	Date	Description	Drawn / Checked
Project name			
Ashley Road Depot Tottenham Hale			
Drawing number			
3742B - LB - XX - XX - D - A - 741006			
Drawing			
Balcony door head/jamb/cill - Half brick recess frame			
Purpose of issue			
Stage 4			
Scale			
1 : 5 @ A1			
Client			
Formation D&B			
London Thane Studios 2-4 Thane Villas London N7 7PA +44 (0)20 7275 7676 Manchester Bonded Warehouse 18 Lower Byron Street Manchester M3 4AP +44 (0)161 669 6740			
Levitt Bernstein levittbernstein.co.uk			