


EW30 - External Brick Wall
(Shear Wall - Warm)

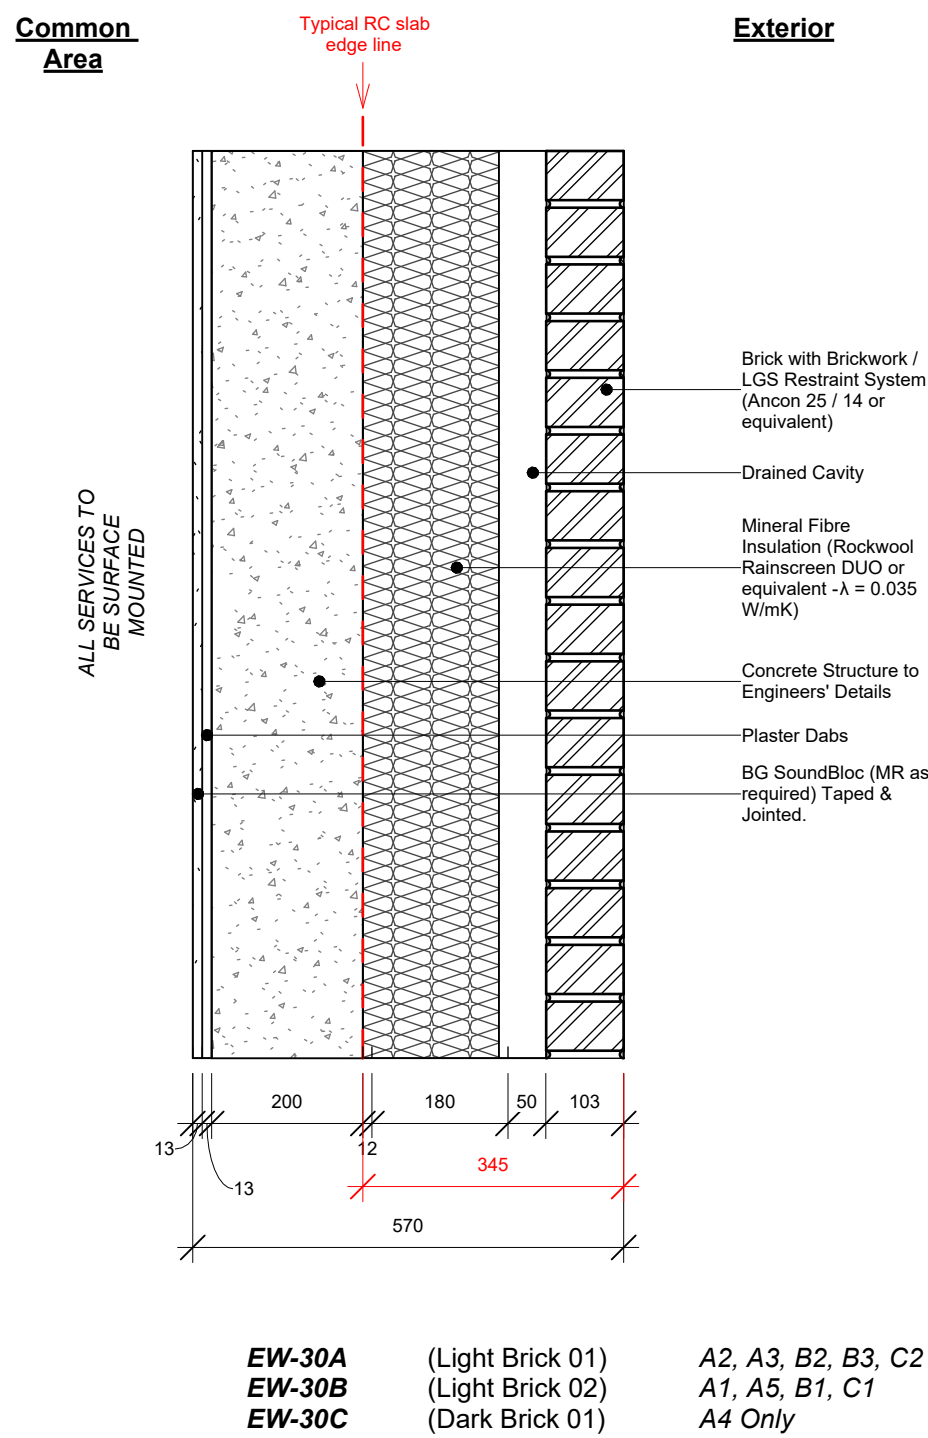


Thickness 570mm

Target U-Value 0.180W/m²K

Fire Rating min. 60 mins

Acoustic Rating N/A

EW31 - Glazed Ceramic Tile Wall
(Shear Wall - Warm)

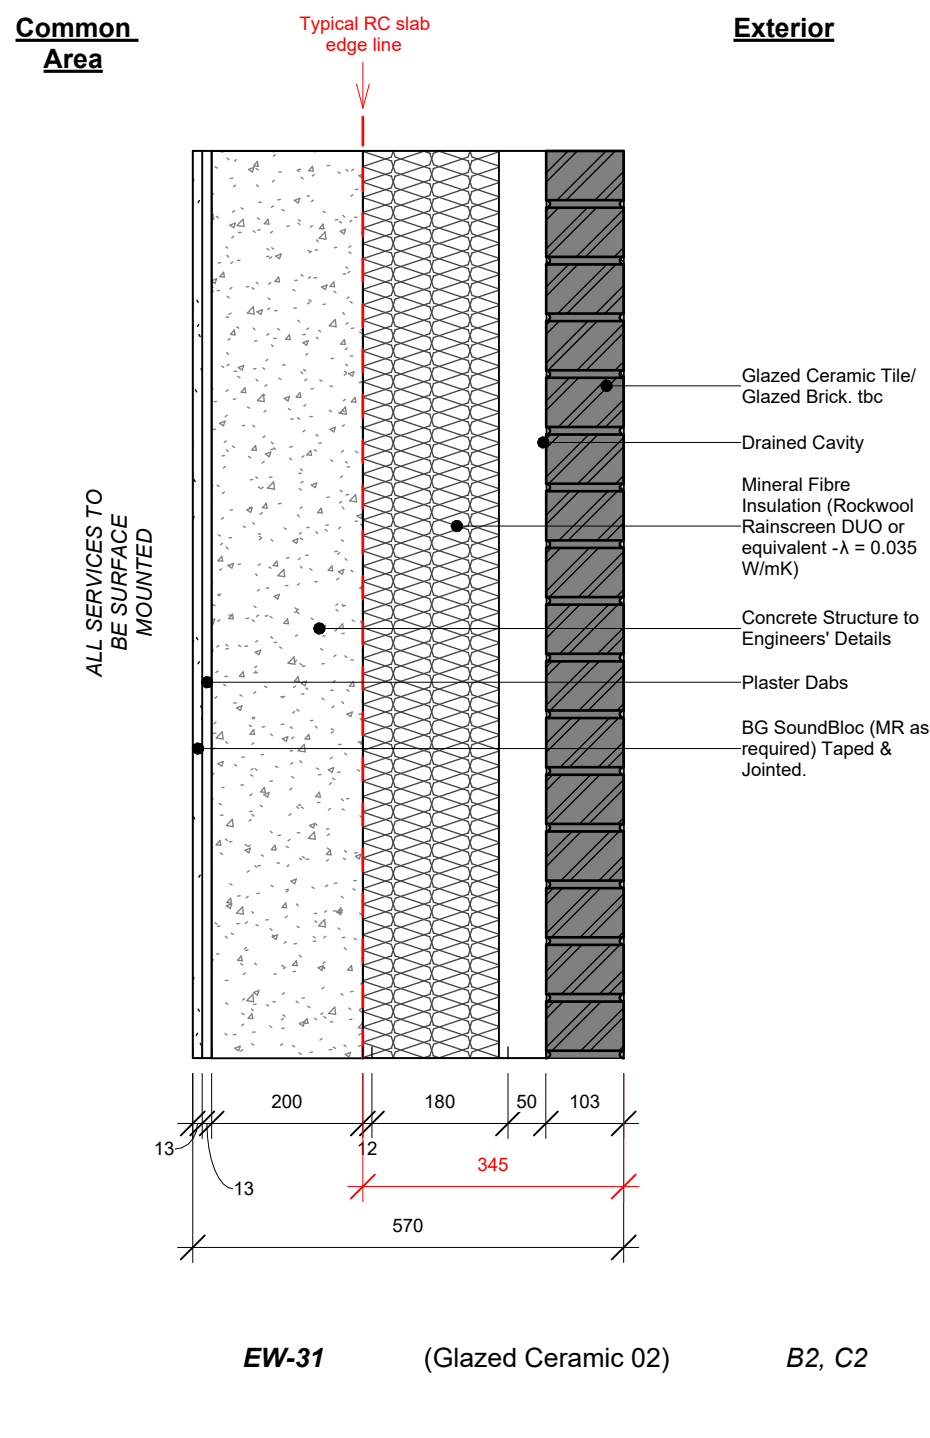


Thickness 570mm

Target U-Value 0.180W/m²K

Fire Rating min. 60 mins

Acoustic Rating N/A

EW34 - External Soldier Banding
(Shear Wall - Warm)

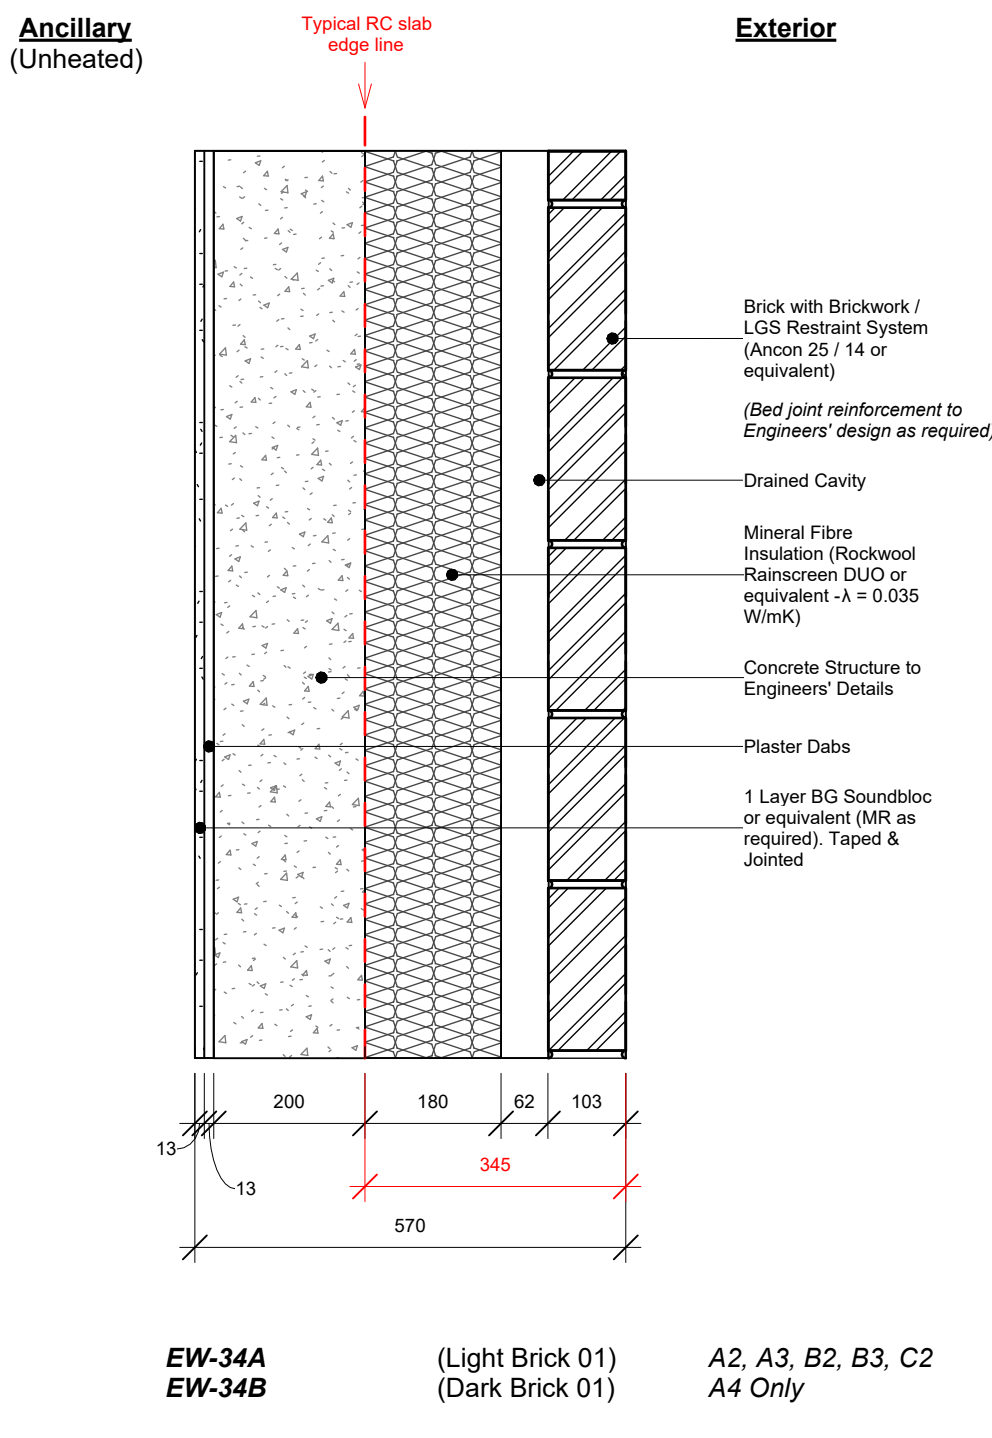


Thickness 570mm

Target U-Value 0.180W/m²K

Fire Rating min. 60 mins

Acoustic Rating N/A

EW35 - External Brick Wall
(Shear Wall - Dwelling)
(225mm Structure)

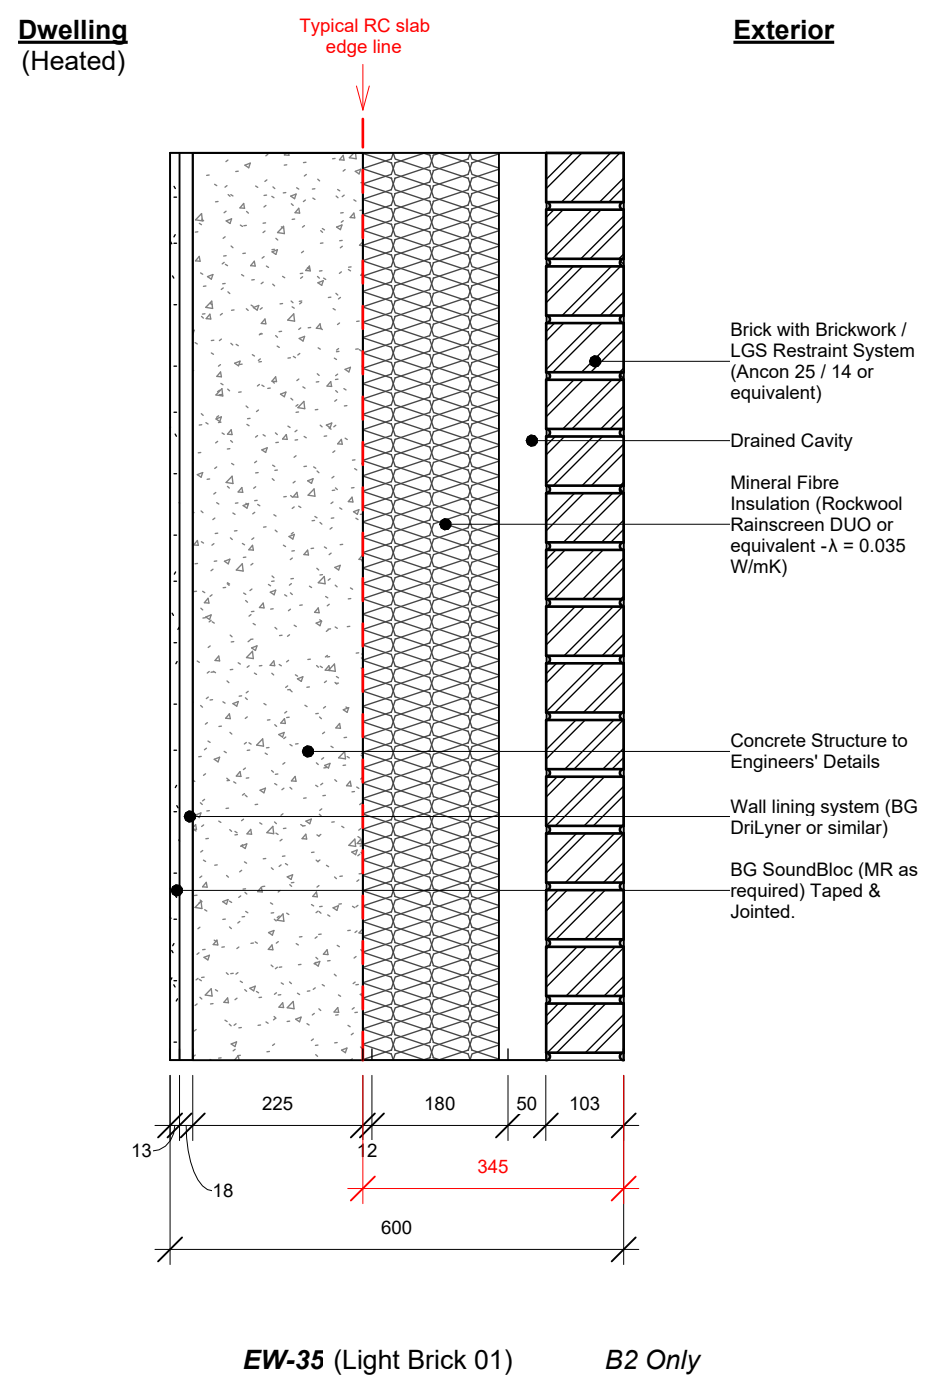


Thickness 600mm

Target U-Value 0.180W/m²K

Fire Rating min. 60 mins

Acoustic Rating N/A

EW37 - Glazed Ceramic Tile Wall
(Shear Wall - Warm)
(225mm Structure)

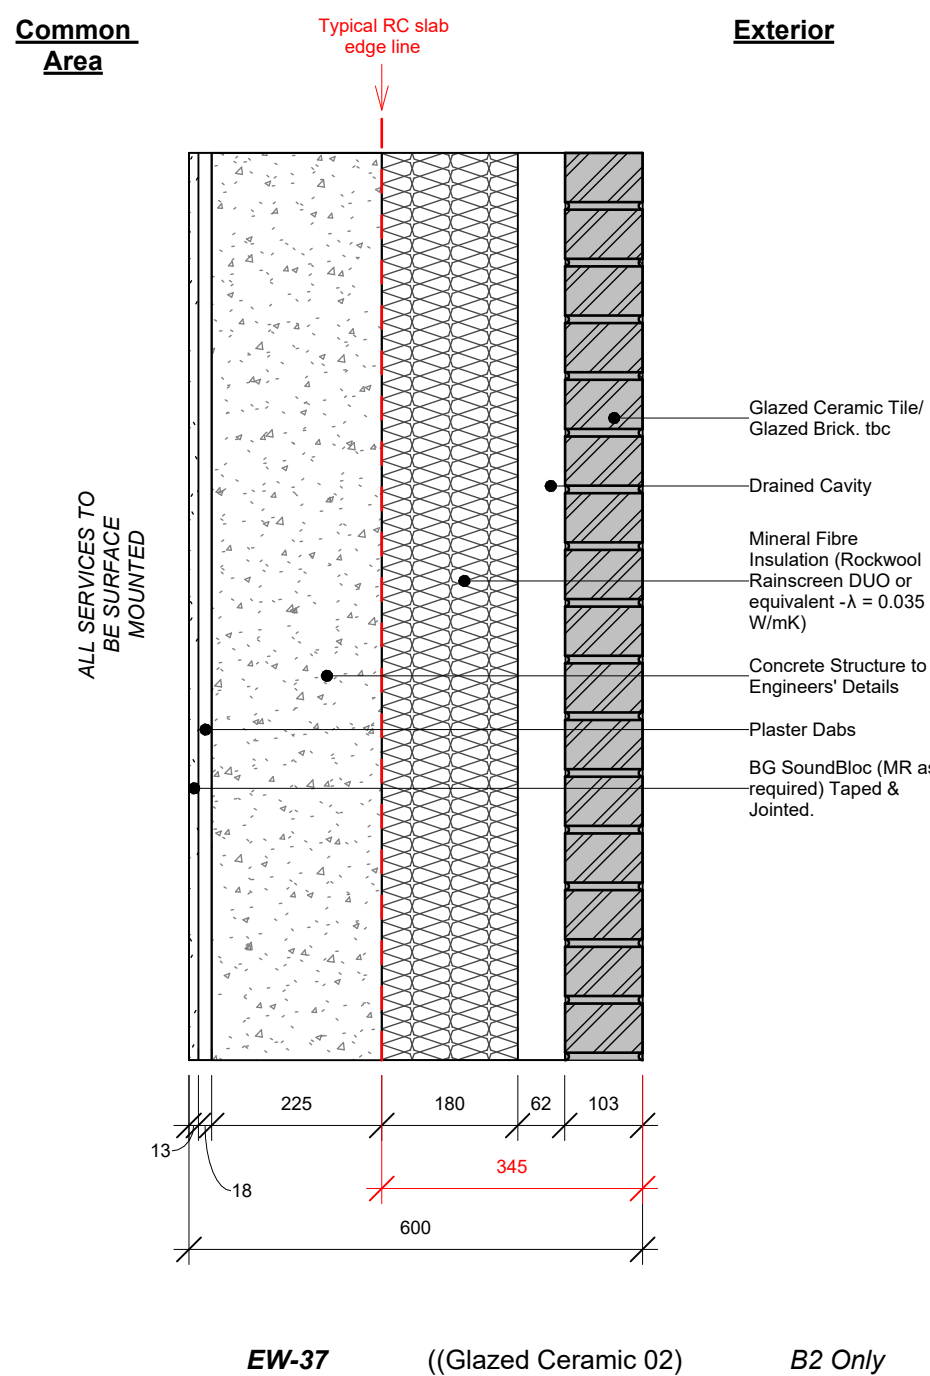


Thickness 600mm

Target U-Value 0.180W/m²K

Fire Rating min. 60 mins

Acoustic Rating N/A

EW38 - External Brick Soldier Wall
(Shear Wall - Warm)
(225mm Structure)

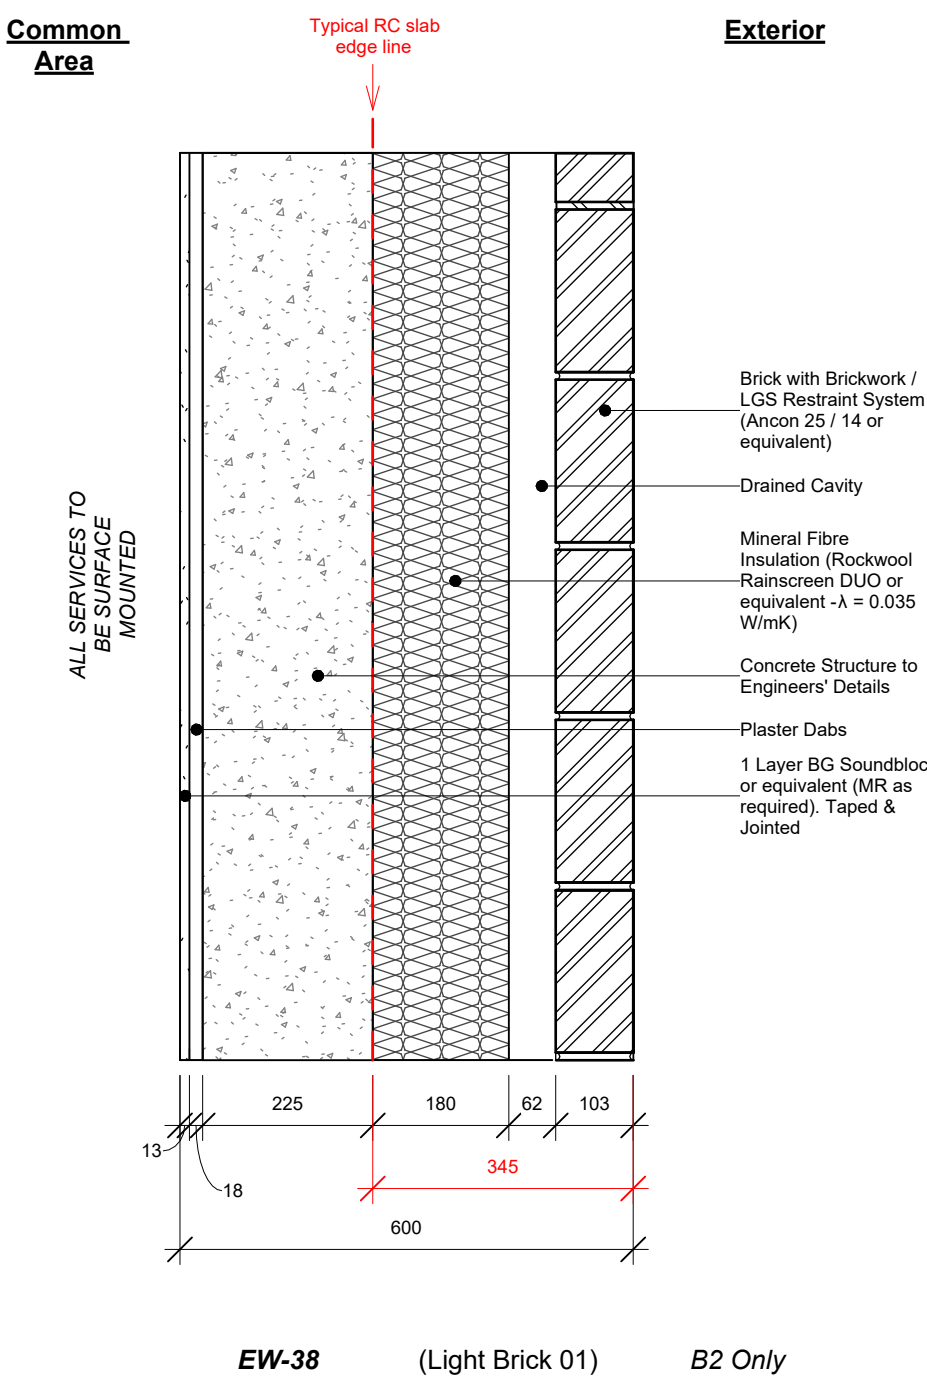


Thickness 600mm

Target U-Value 0.180W/m²K

Fire Rating min. 60 mins

Acoustic Rating N/A

EW39 - Internal Party Shear Wall
(Heated to Unheated)
(225mm Structure)

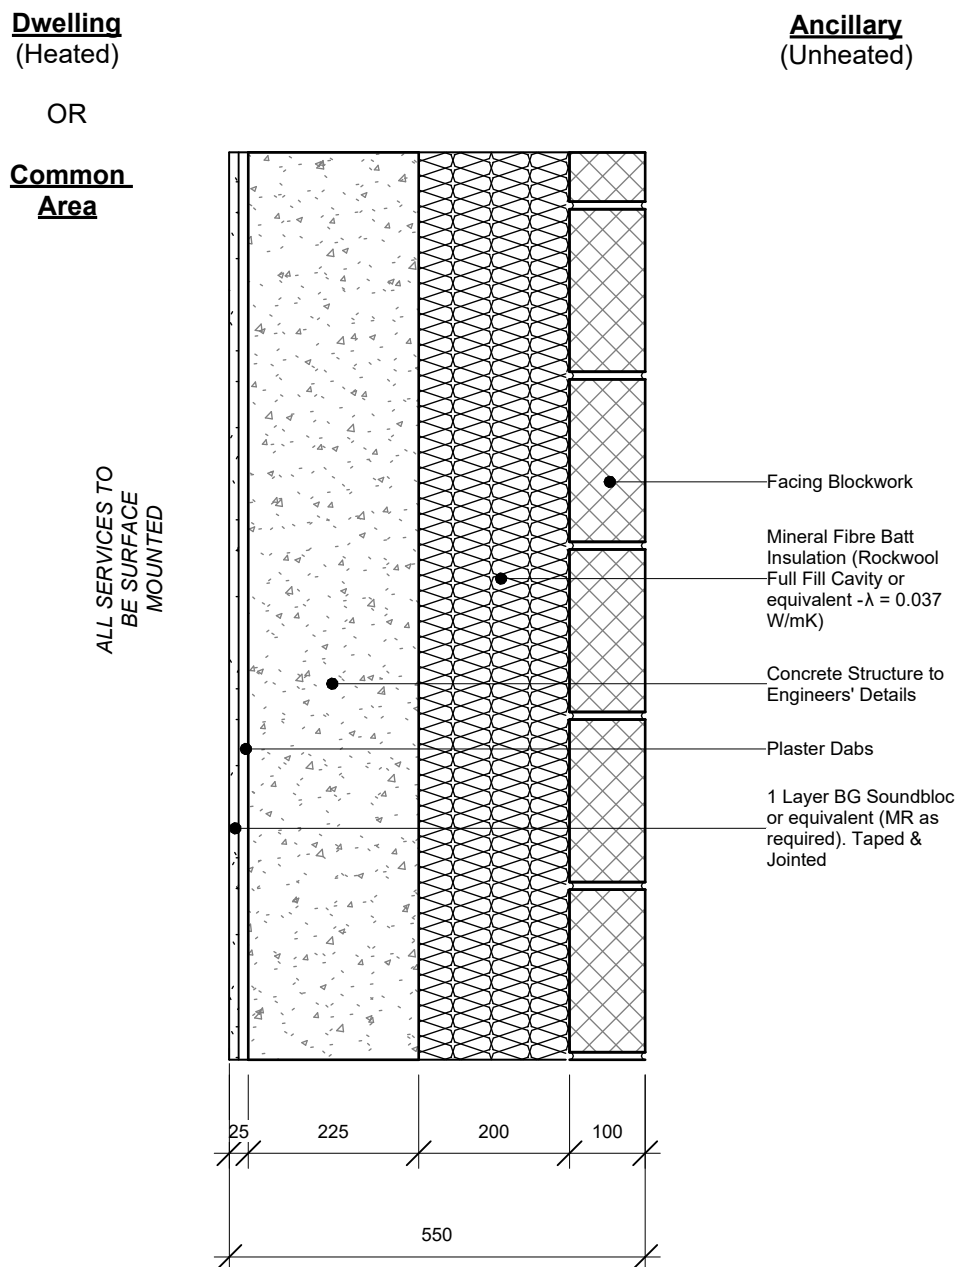

Thickness 550mm

Target U-Value 0.160W/m²K

Fire Rating min. 90 mins

Acoustic Rating 80 dB (Dnt,w + Ctr)

Notes

1. Do not scale this drawing.
2. All dimensions must be checked on site and any discrepancies verified with the architect.
3. Unless shown otherwise, all dimensions are to structural surfaces.
4. Drawing to be read with all other issued information. Any discrepancies to be brought to the attention of the architect.
5. This drawing is the copyright of Levitt Bernstein and may not be copied, altered or reproduced in any form, or passed to a third party without license or written consent.
6. This document is prepared for the sole use of Formation D&B and no liability to any other persons is accepted by Levitt Bernstein. Levitt Bernstein accepts no liability for use of this drawing by parties other than the party for whom it was prepared or for purposes other than those for which it was prepared.

This is not a construction drawing, it is unsuitable for the purpose of construction and must on no account be used as such.

P1 20/07/23 First Issue

SG/O

Rev Date Description Drawn / Checked

Project name

Ashley Road Depot
Tottenham Hale

Drawing number Rev

3742B - LB - XX - XX - D - A - 450003 P1

Drawing

External Wall Types 04

Purpose of issue
Stage 4A

Scale Date
1 : 10 @ A1 20/07/23

Client
Formation D&B

London
Thane Studios
2-4 Thane Villas
London N1 7PA
+44 (0)20 7275 7676
Manchester
Bonded Warehouse
18 Lower Byrom Street
Manchester M3 4AP
+44 (0)161 669 6740

Levitt Bernstein
levittbernstein.co.uk