



Recessed balcony - Types B13, B14A & B14B			
Block	Type	Area	Count
B2	Balcony B13	6.0 m²	1
B2	Balcony B14A	6.3 m²	4
B2	Balcony B14B	6.3 m²	7

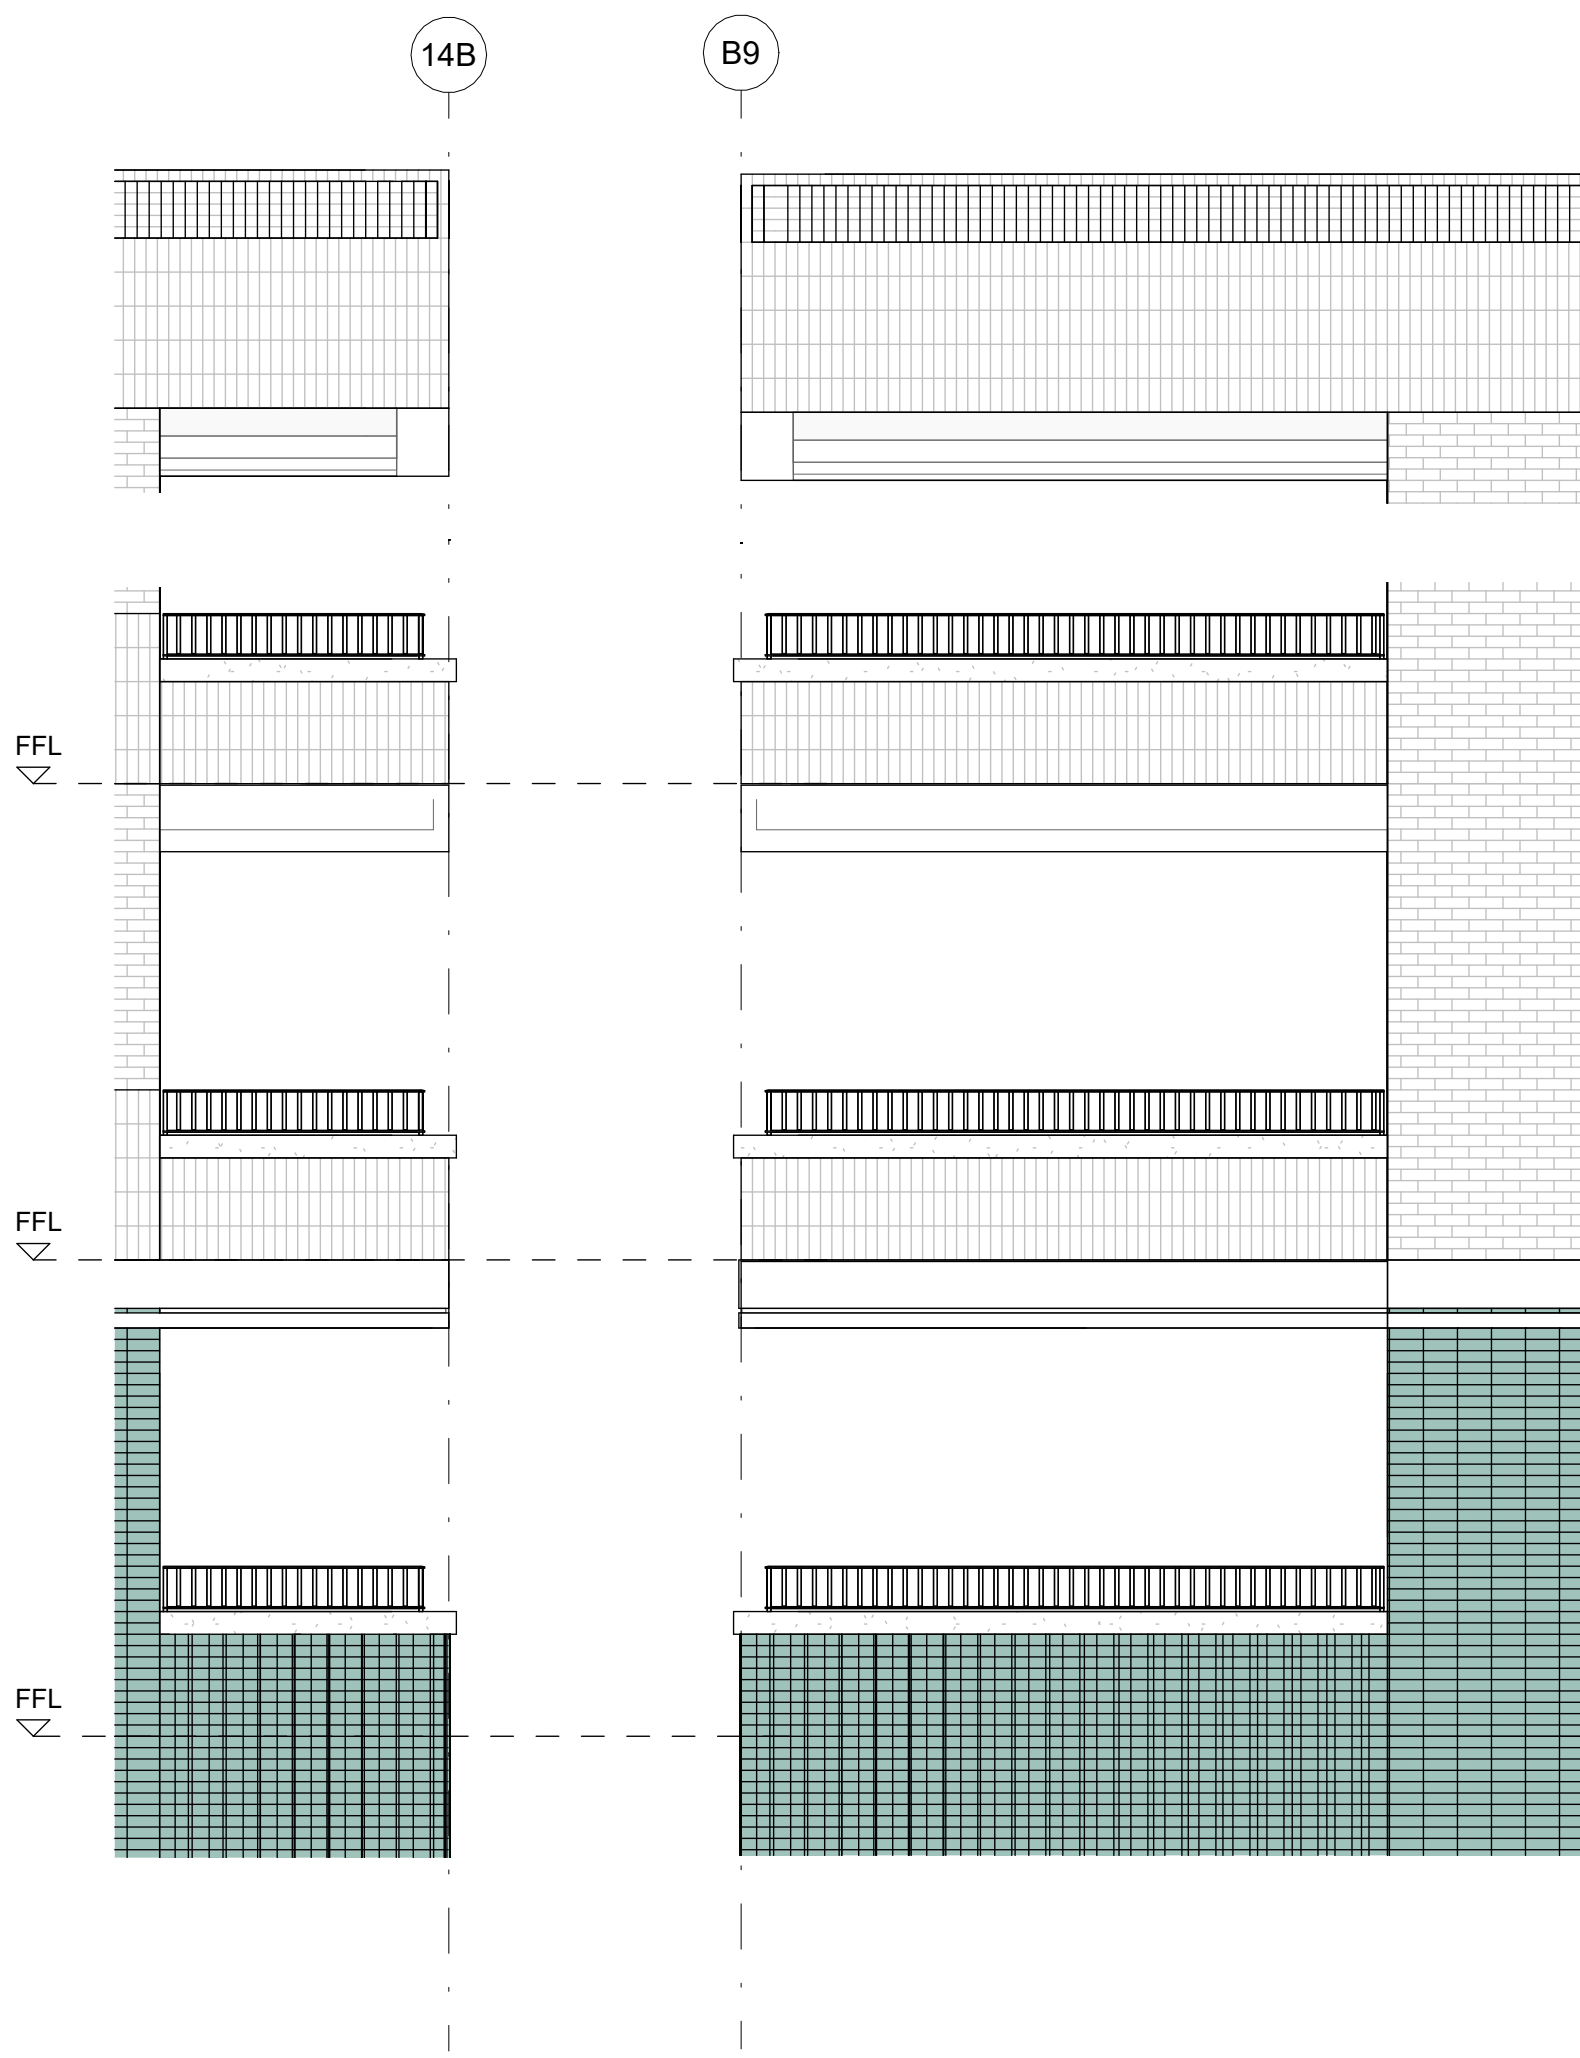

TYPE B13

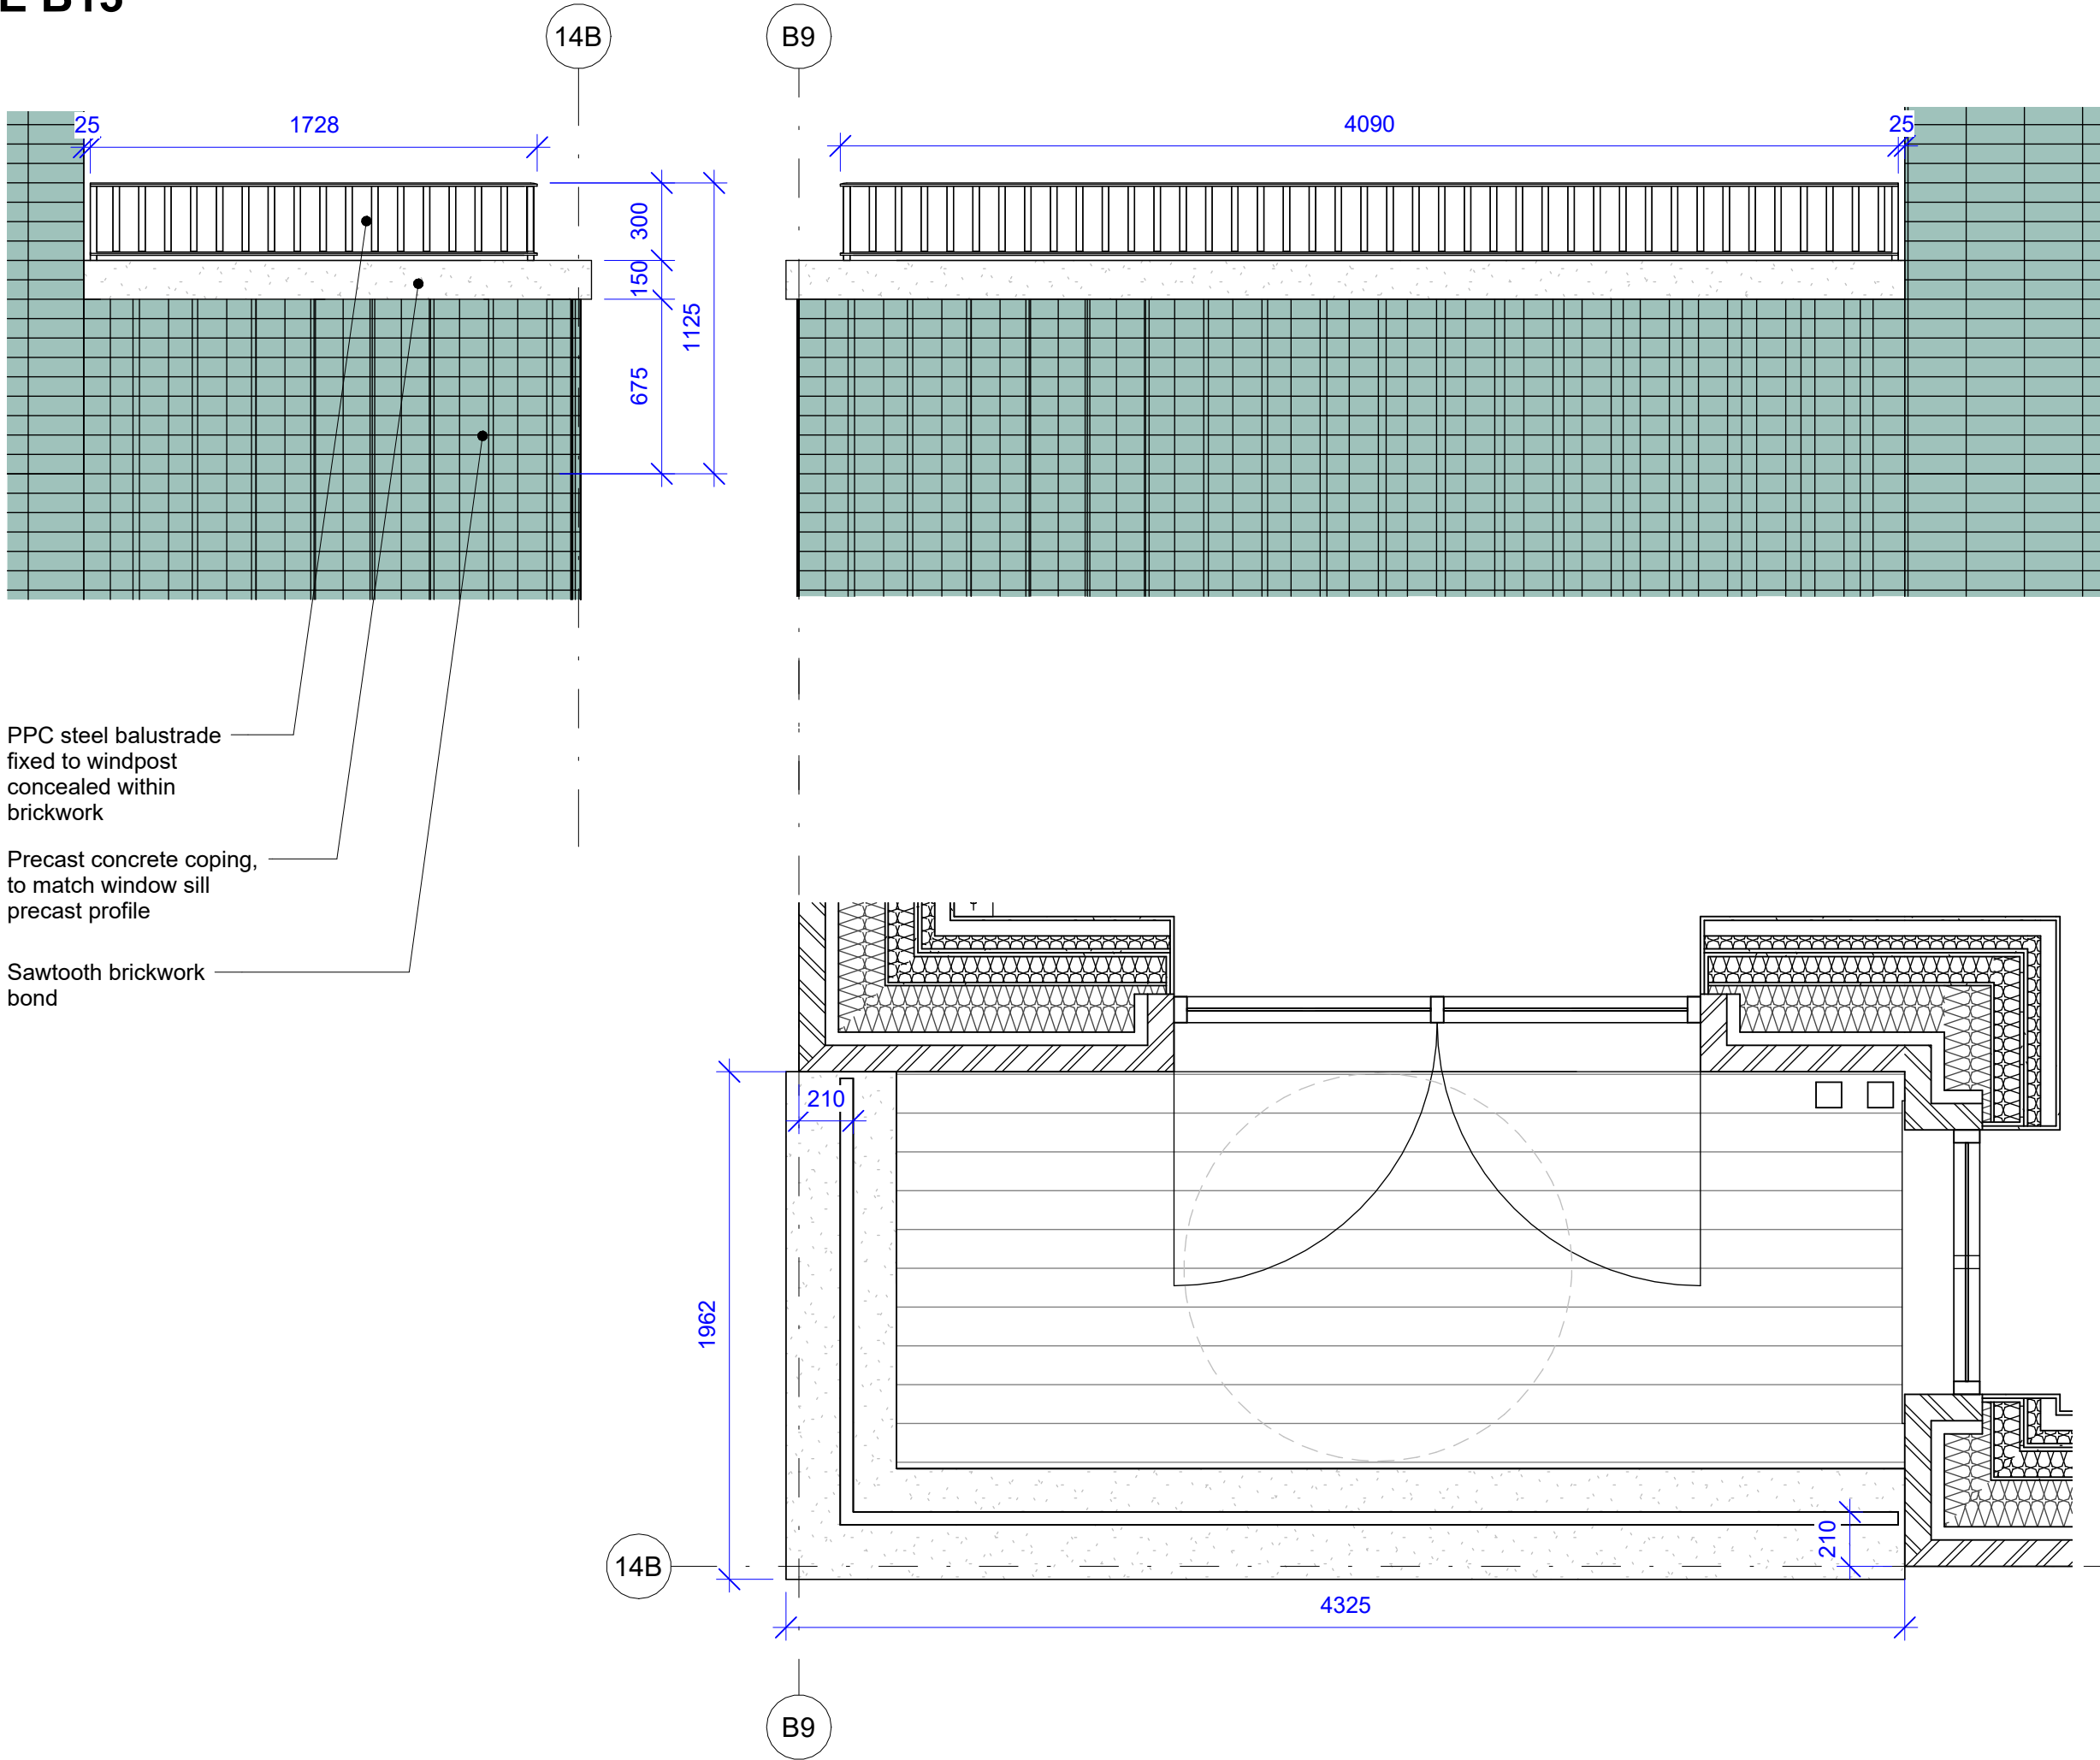

Notes


1. Do not scale this drawing.
2. All dimensions must be checked on site and any discrepancies verified with the architect.
3. Unless shown otherwise, all dimensions are to structural surfaces.
4. Drawing to be read with all other issued information. Any discrepancies to be brought to the attention of the architect.
5. This drawing is the copyright of Levitt Bernstein and may not be copied, altered or reproduced in any form, or passed to a third party without license or written consent.
6. This document is prepared for the sole use of Formation D&B and no liability to any other persons is accepted by Levitt Bernstein. Levitt Bernstein accepts no liability for use of this drawing by parties other than the party for whom it was prepared or for purposes other than those for which it was prepared.

This is not a construction drawing, it is unsuitable for the purpose of construction and must on no account be used as such.


Balcony Types Legend

- Refer to wall types and elevational drawings for reference to finishing materials, RAL colours and bonds.

TYPE B14A

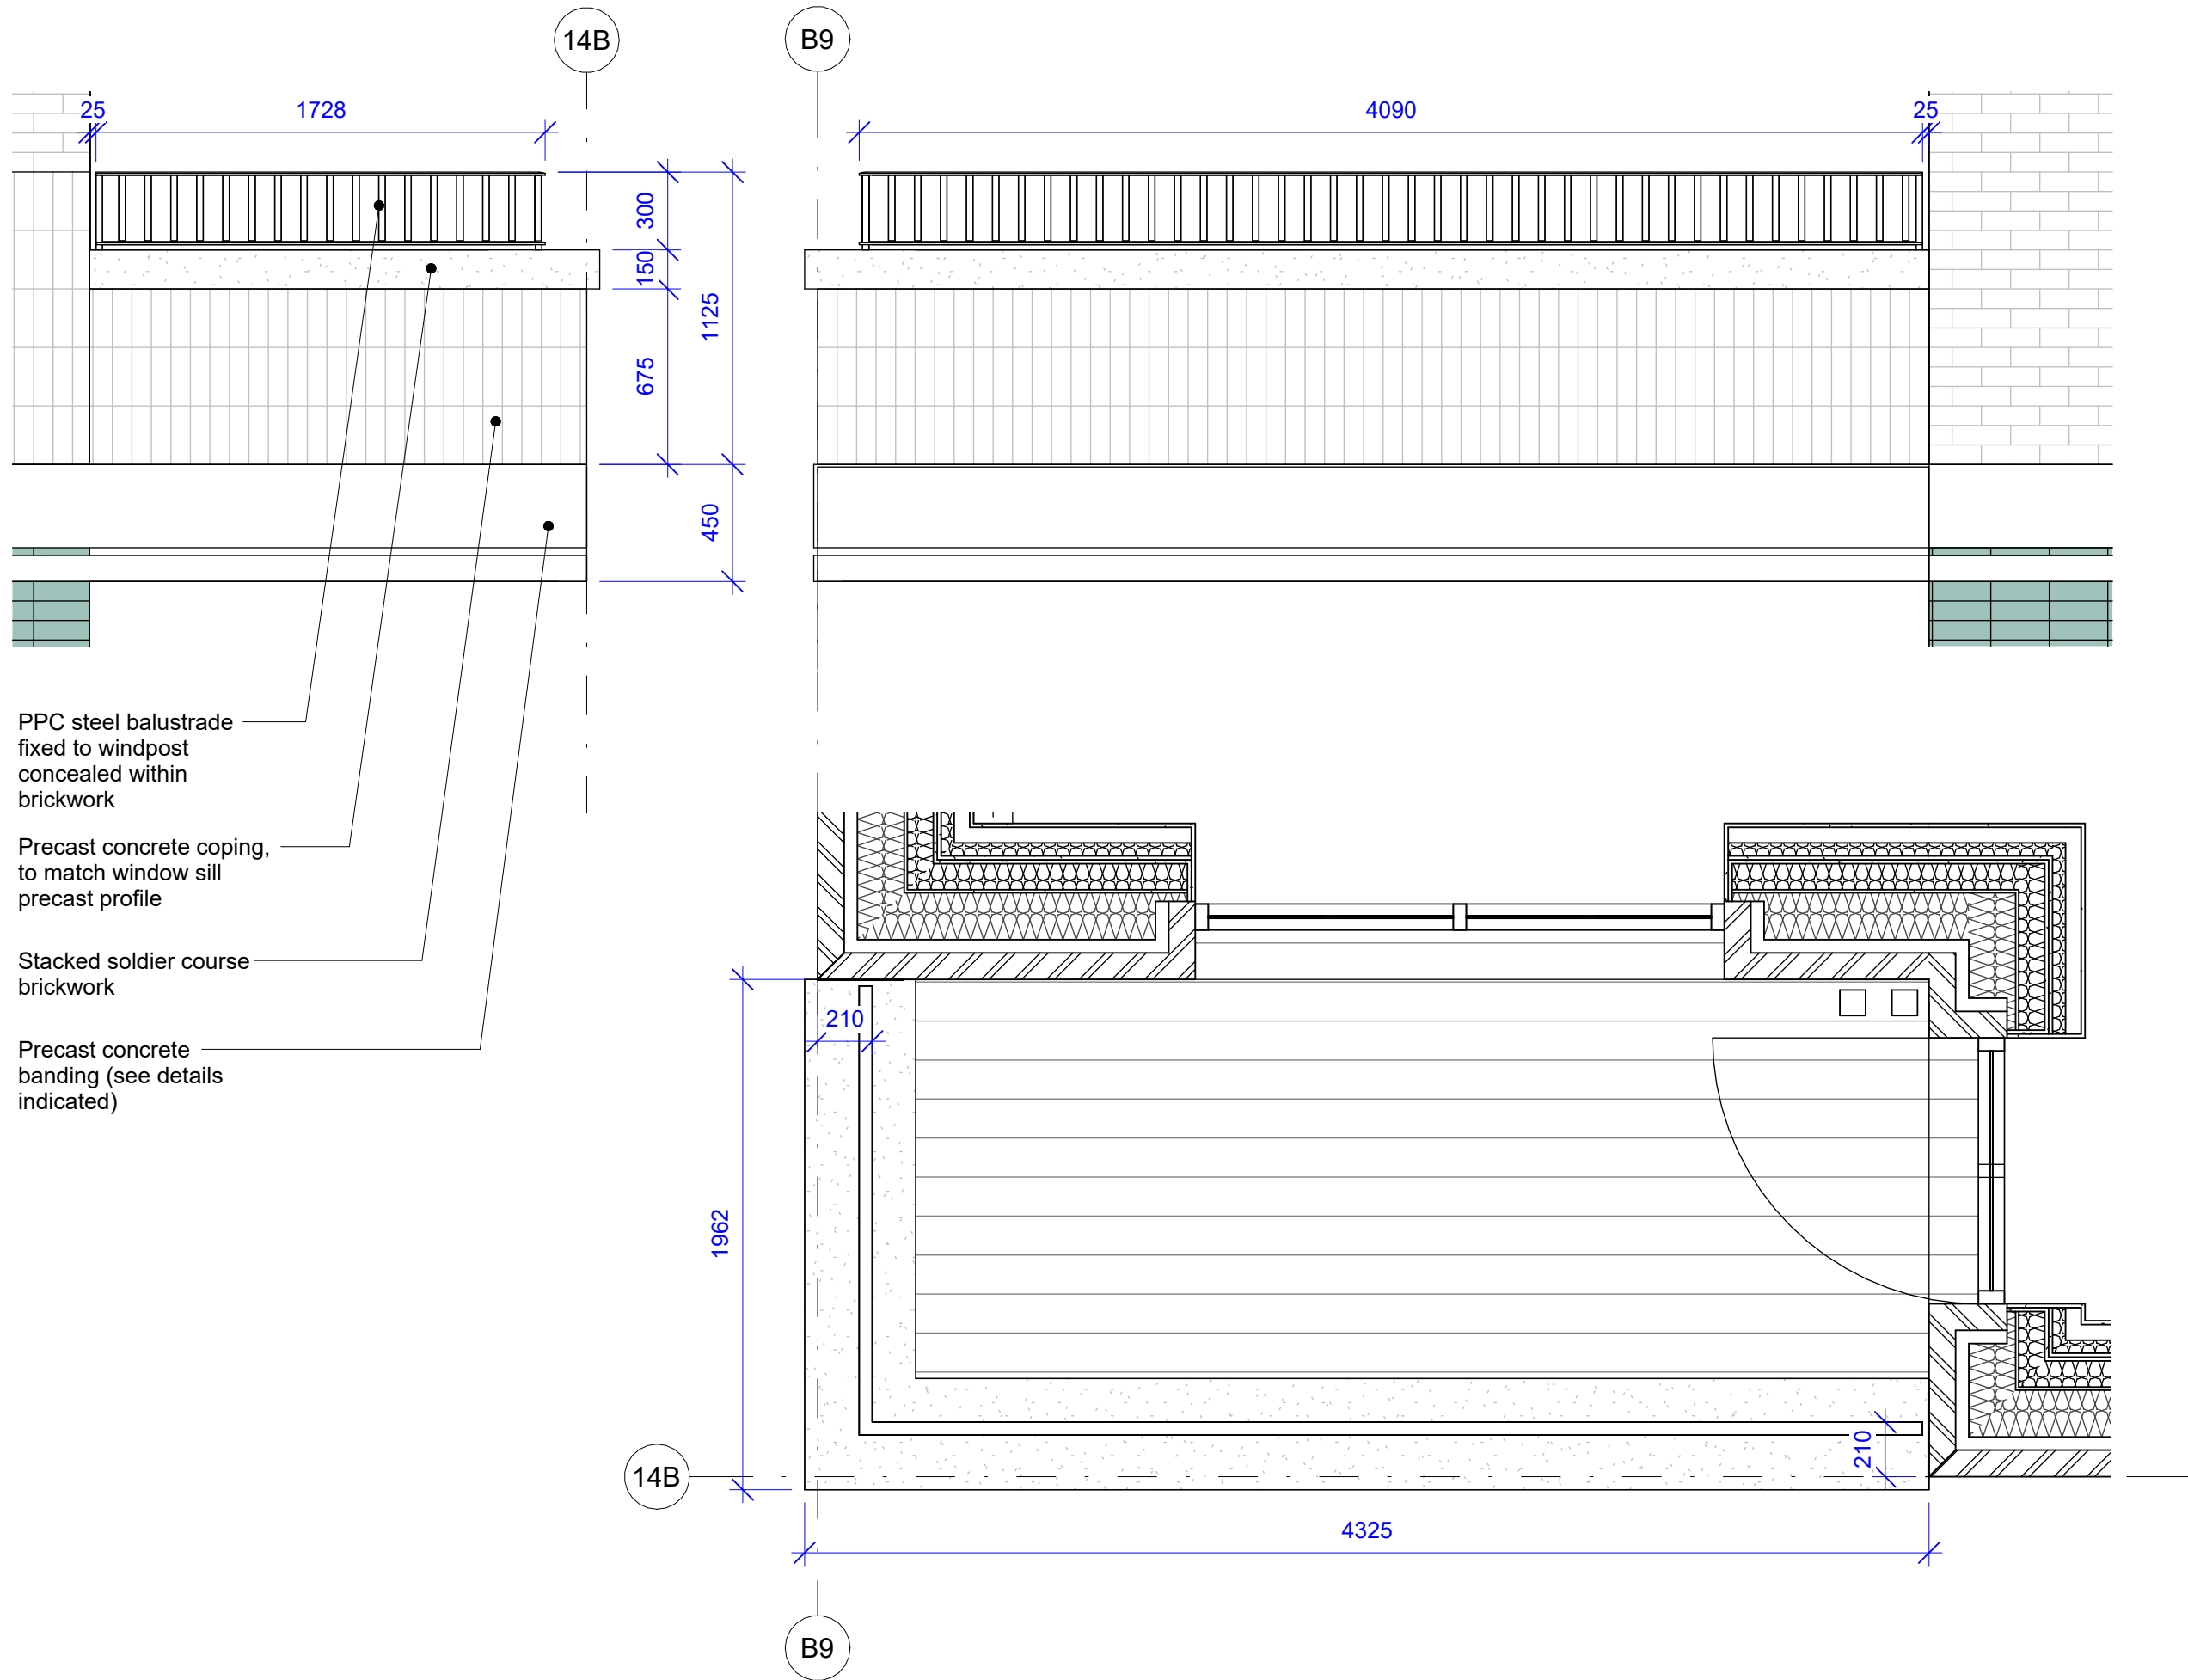

TYPE B14B

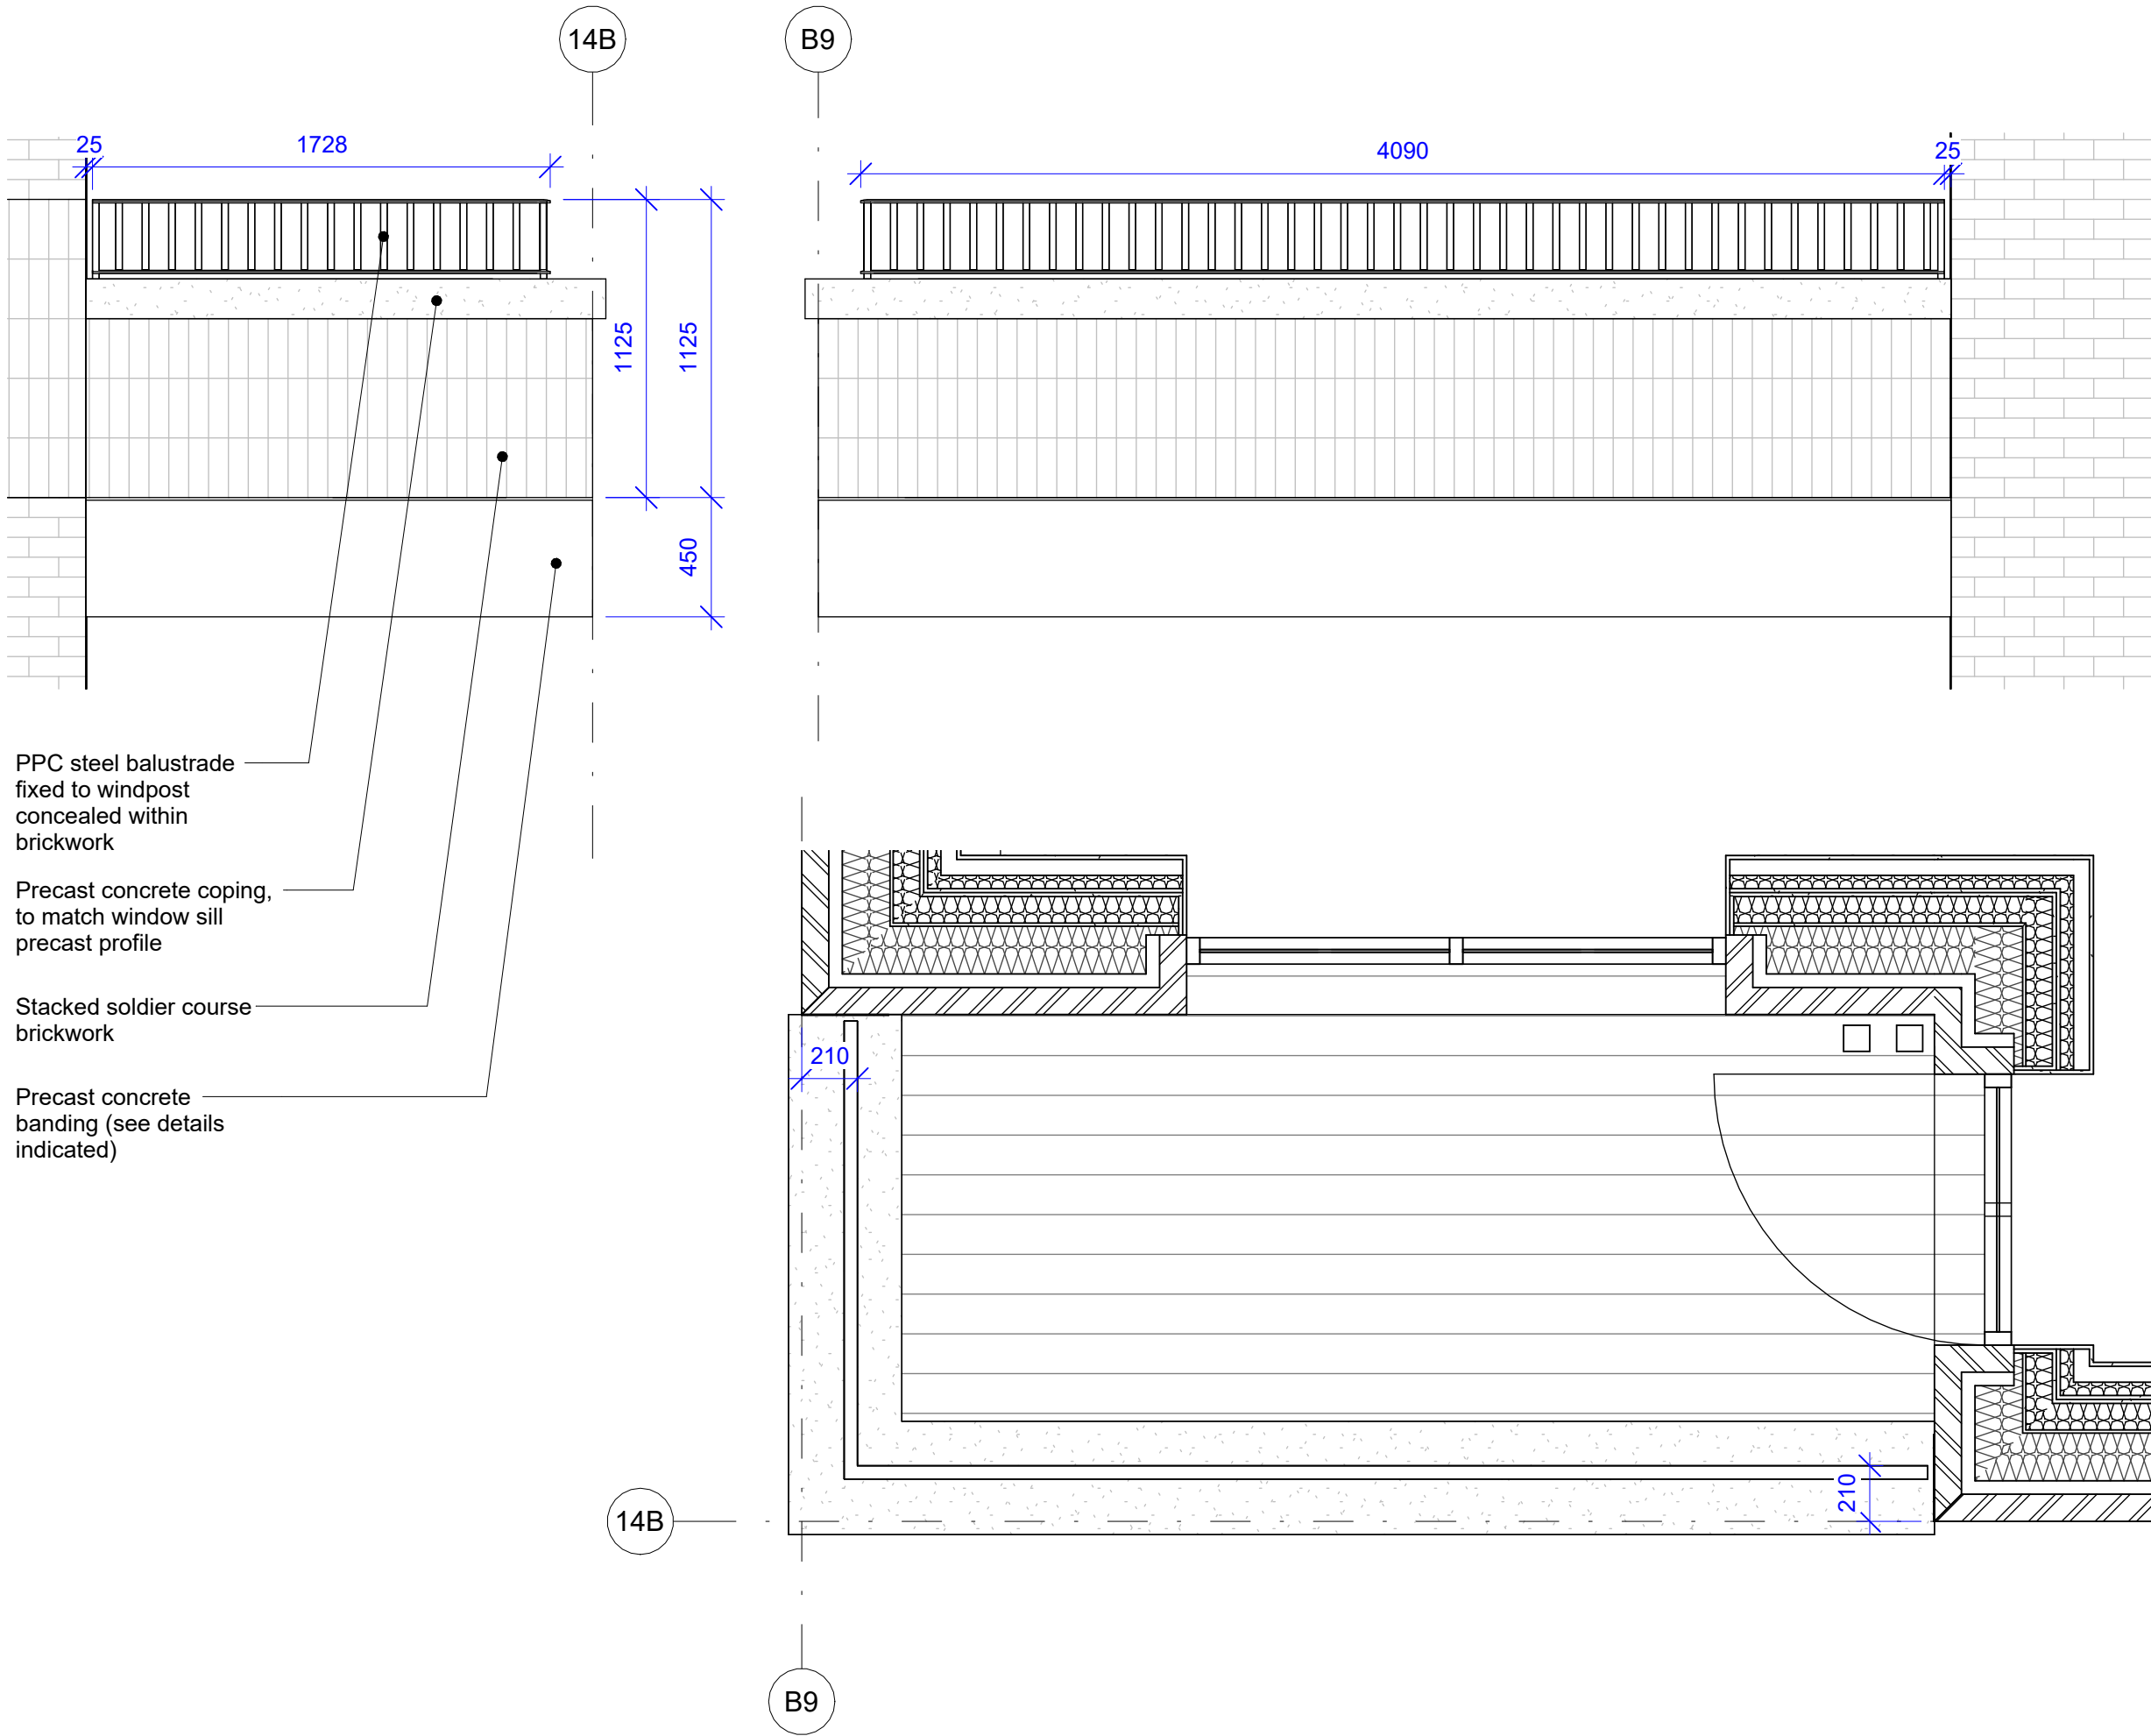

P1	14/07/23	First Issue	OB
Rev	Date	Description	Drawn / Checked

Project name

Ashley Road Depot
Tottenham Hale

Drawing number

3742B - LB - XX - XX - D - A - 460009 **P1**

Drawing

Balcony Types 10

Purpose of issue

Stage 4A

Scale

As indicated @ A1

Date

06/26/23

Client

Formation D&B

Levitt Bernstein
levittbernstein.co.uk

London
Thane Studios
2-4 Thane Villas
London N7 7PA
+44 (0)20 7275 7676
Manchester
Bonded Warehouse
18 Lower Byron Street
Manchester M3 4AP
+44 (0)161 669 6740