



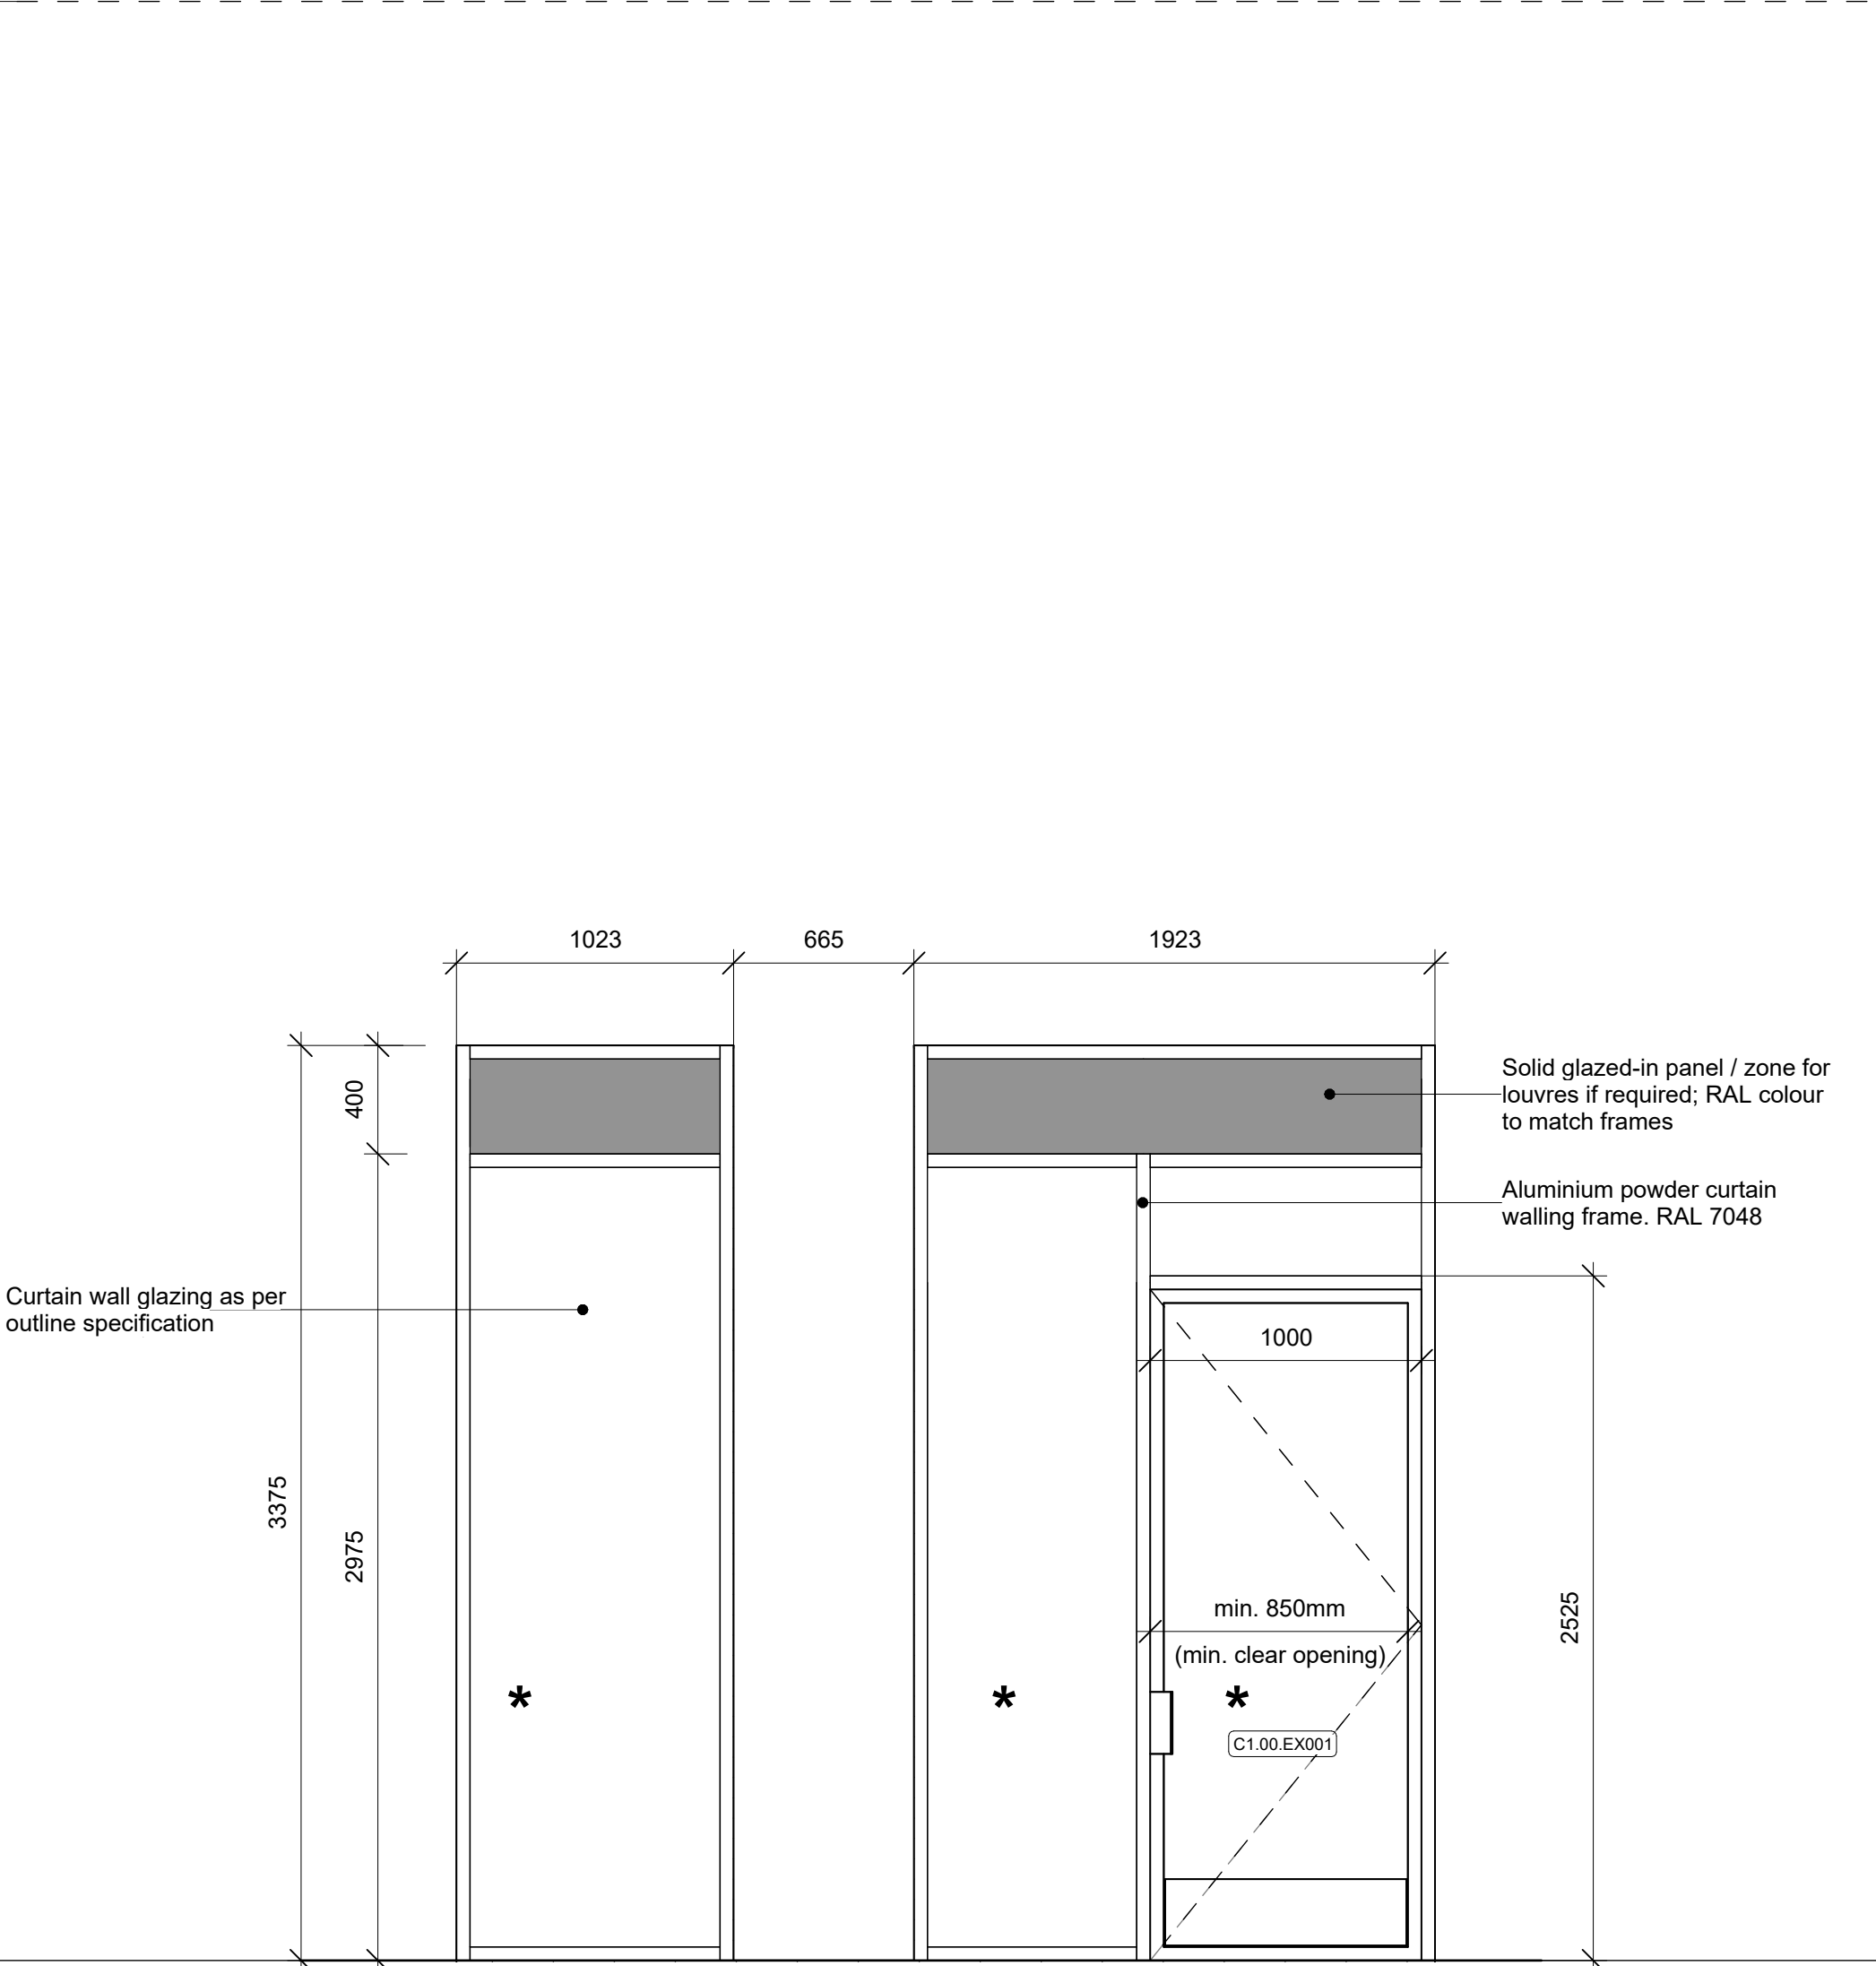

CW41					
Curtain Wall Type	Building	Description	Height	Length	Count
CW41a	Block C - C1	Core Entrance	3375	1923	1
CW41b	Block C - C1	Core Entrance	3375	1023	1

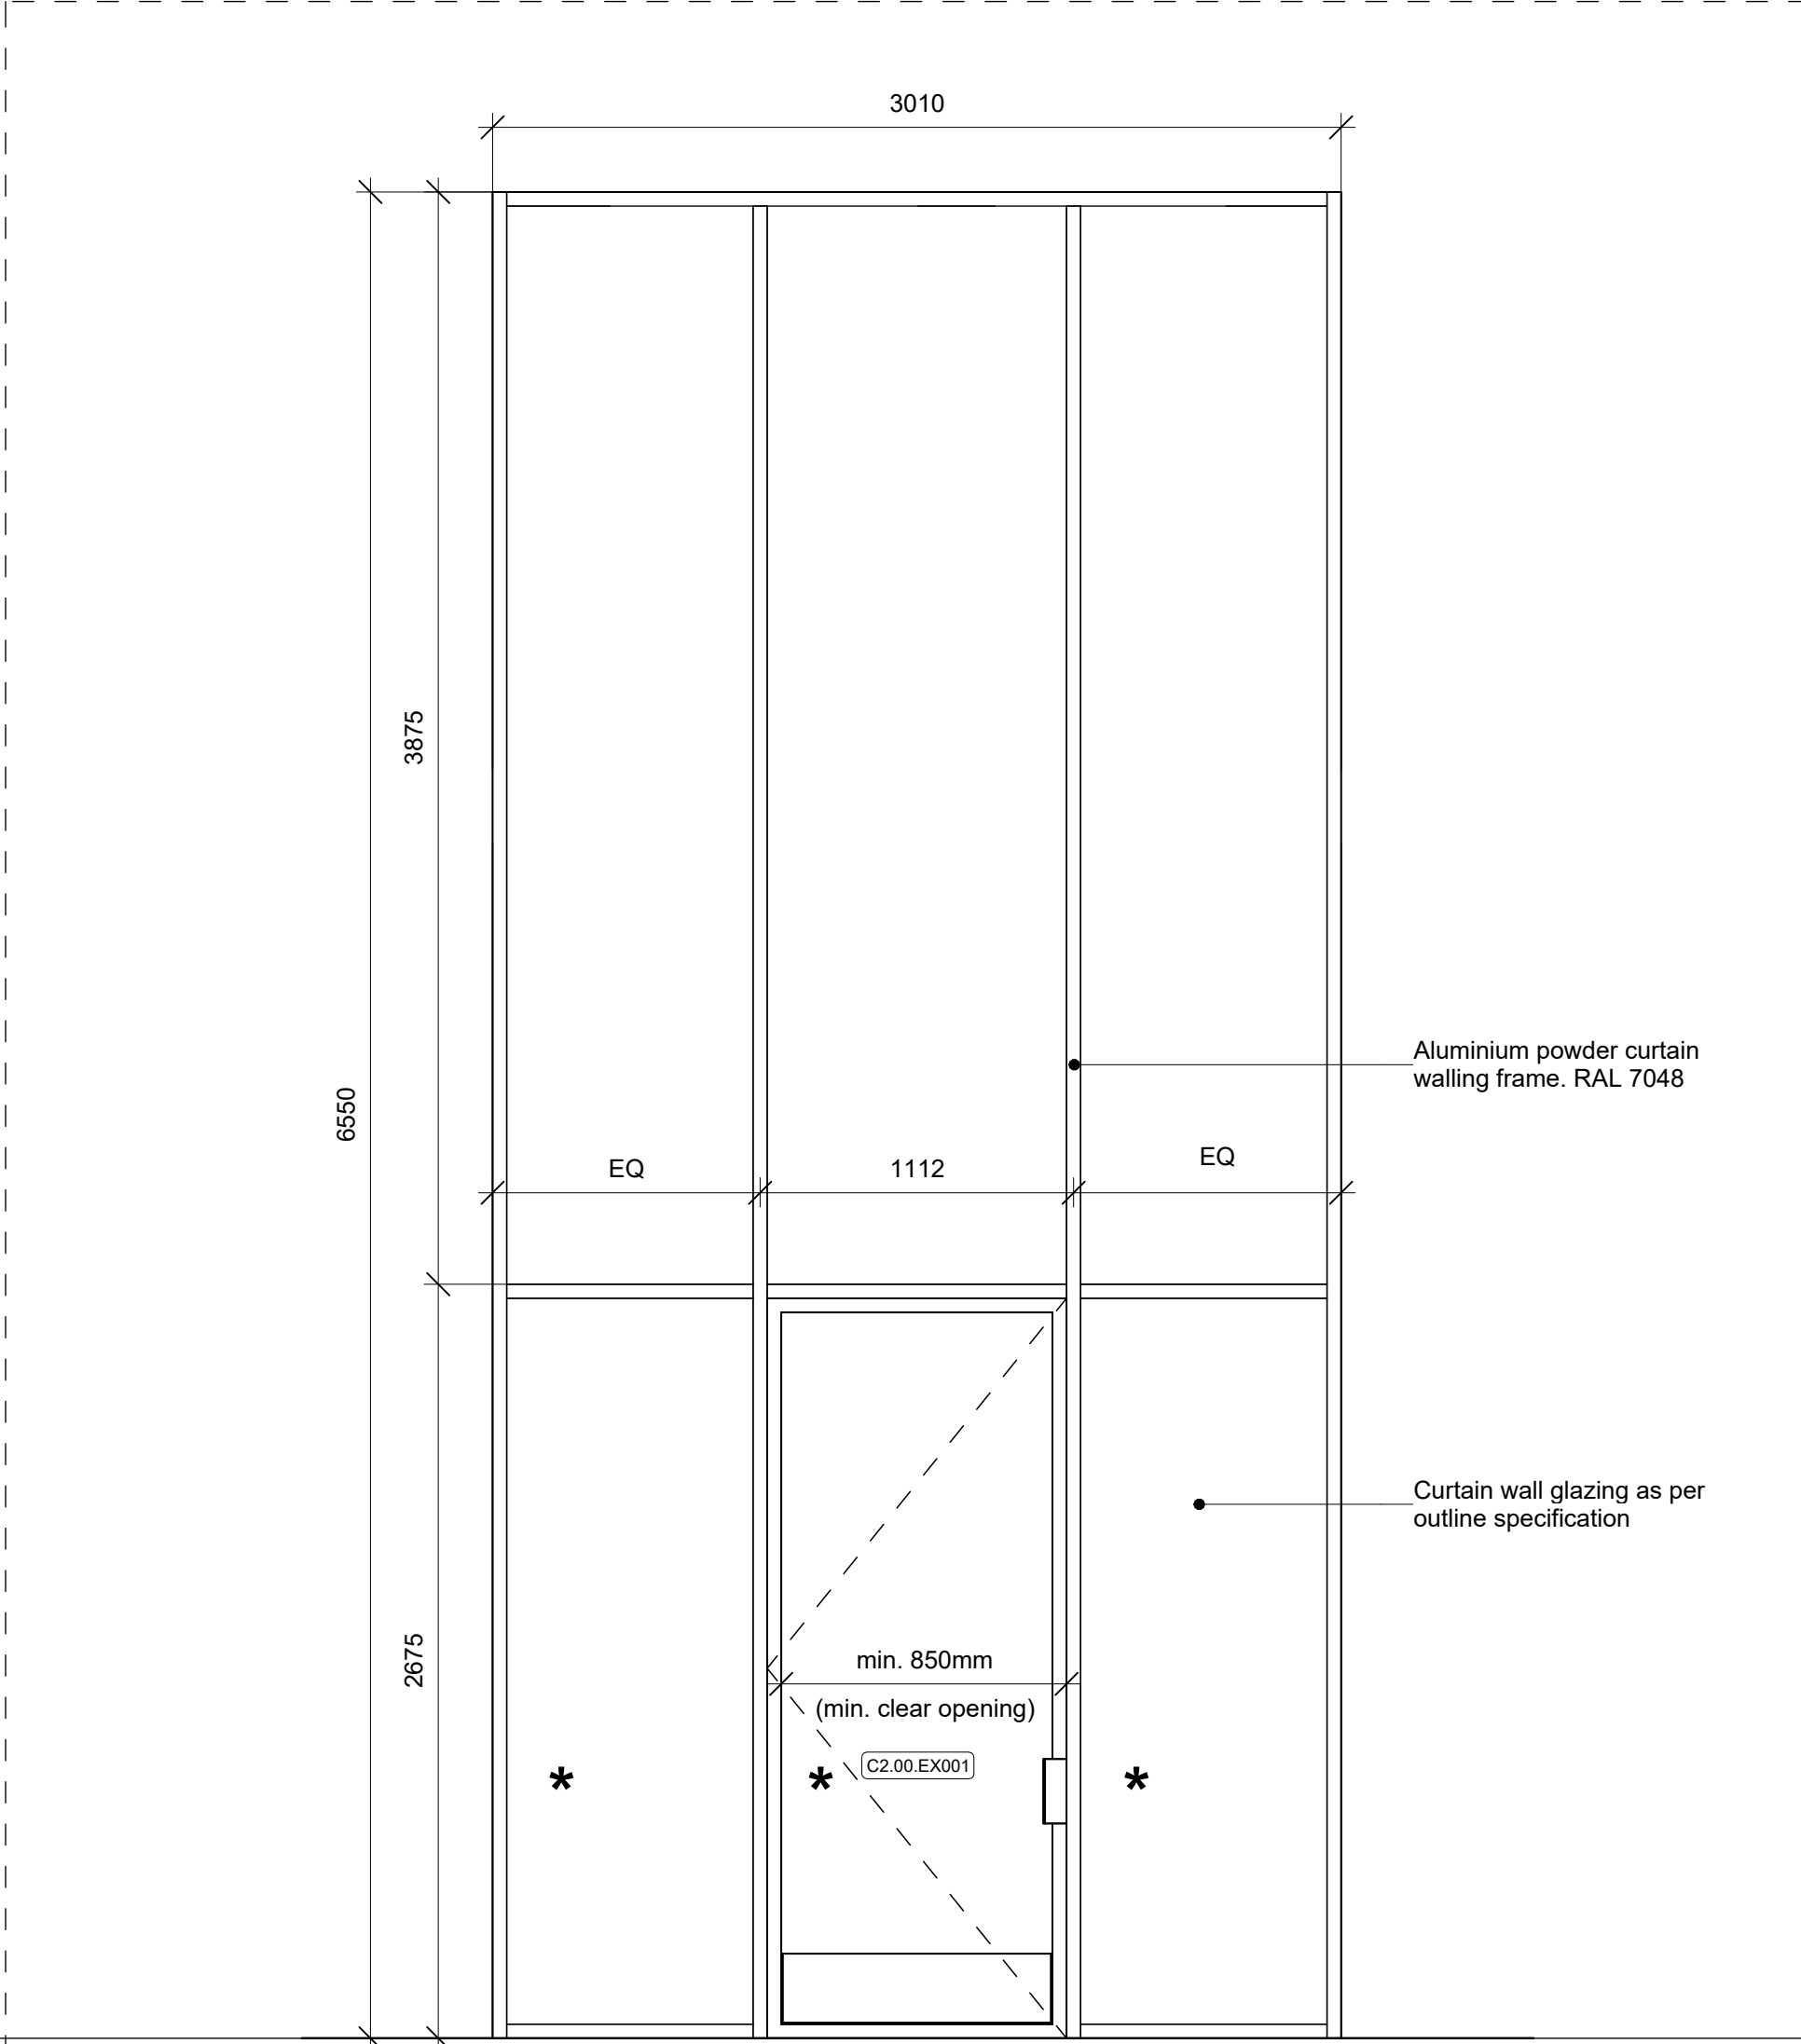

CW42					
Curtain Wall Type	Building	Description	Height	Length	Count
CW42	Block C - C2	Core Entrance	6550	3010	1


Notes

1. Do not scale this drawing.
2. All dimensions must be checked on site and any discrepancies verified with the architect.
3. Unless shown otherwise, all dimensions are to structural surfaces.
4. Drawing to be read with all other issued information. Any discrepancies to be brought to the attention of the architect.
5. This drawing is the copyright of Levitt Bernstein and may not be copied, altered or reproduced in any form, or passed to a third party without license or written consent.
6. This document is prepared for the sole use of Formation D&B and no liability to any other persons is accepted by Levitt Bernstein. Levitt Bernstein accepts no liability for use of this drawing by parties other than the party for whom it was prepared or for purposes other than those for which it was prepared.

This is not a construction drawing, it is unsuitable for the purpose of construction and must on no account be used as such.




VIEWED FROM EXTERIOR

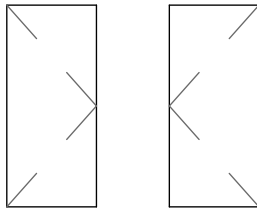

Right hung Left hung

- All openings are to brick dimensions
- All screens, including glazed doors within screens, to be triple glazed to achieve a U-value of not greater than 0.8W/m²K
- Refer to Access and Security Strategy for security standards
- Curtain walling package to be coordinated with manufacturer and installation subcontractor to ensure compatibility in the case of retractable awnings

TYPICAL MANIFESTATION - Panels marked * require manifestation

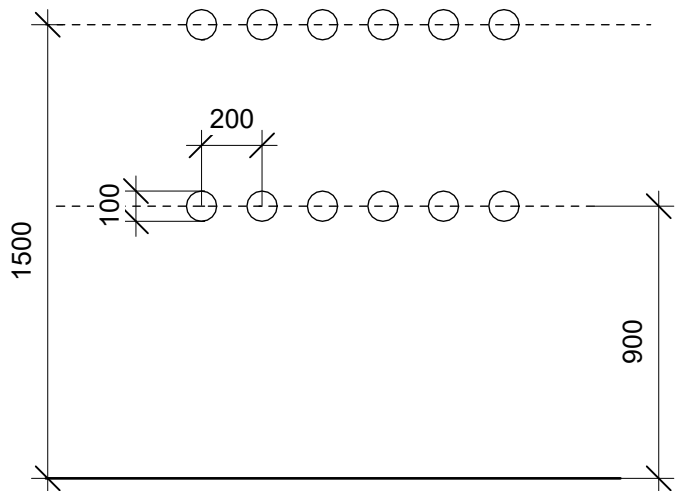

P1	14/07/23	First Issue	OB
Rev	Date	Description	Drawn / Checked

Project name

Ashley Road Depot
Tottenham Hale

Drawing number Rev

3742B - LB - XX - XX - D - A - 455002 **P1**

Drawing

Curtain Wall Types 03

Purpose of issue
Stage 4A

Scale Date
As indicated @ A1 05/26/22

Client
Formation D&B

Levitt Bernstein
levittbernstein.co.uk

London
Thane Studios
2-4 Thane Villas
London N17 7PA
+44 (0)20 7275 7676
Manchester
Bonded Warehouse
18 Lower Byron Street
Manchester M3 4AP
+44 (0)161 669 6740